

NOTES					
Copyright: All rights reserved. This drawing must not be reproduced without permission. This drawing must not be scaled. Dimensions are in millimetres unless specified.					
Rev	Date	Notes	By	CHK	
01	11.03.21	Issued for planning application, 2.0. Category B notes have been added	RP	NA	
02	11.03.21	Site plan and landscaping to align with 11.03.21 issued 17.03.21	RP	NA	
03	20.03.21	Further changes to site plan - 11.03.21 issued 17.03.21	RP	NA	
04	20.03.21	Final design	RP	NA	
05	12.03.21	Final design	RP	NA	
06	12.03.21	Final design	RP	NA	
- 1. ENTRANCE TO PROPOSED EXTENSION TO LEISURE CENTRE BUILDING
- 2. EXISTING CHANGING PAVILION TO BE DEMOLISHED
- 3. EXISTING PARKING BAYS REMOVED
- 4. EXISTING TREES OR GROUPS OF TREES PROPOSED AS REMOVED
- 5. EXISTING COACH SET-DOWN/PICK-UP RELOCATED
- 6. PROPOSED NEW CAR PARKING, CONCRETE ASPHALT SURFACE
- 7. EXISTING OVERSPILL PARKING REPLACED WITH NEW CONCRETE ASPHALT SURFACE AND NEW PERIMETER KERBS & END TURNING SPACE
- 8. PROPOSED OVERSPILL PARKING, SURFACED IN REINFORCED GRASS SYSTEM: FOR NEW AND EXISTING

- 9. RE-POSITIONED AND NEW ACCESSIBLE & ENLARGED PARKING BAYS
- 10. PROPOSED NEW CYCLE STORAGE CANOPY; FOR NEW & EXISTING
- 11. PROPOSED MOTORCYCLE PARKING: FOR NEW AND EXISTING
- 12. PROPOSED LOUVRED ENCLOSURES FOR NEW ASHP PLANT
- 13. PROPOSED NEW AMENITY SEATING AREA OUTSIDE CAFE
- 14. PROPOSED NEW EXTERNAL CAFE SERVING HATCH
- 15. ONE-WAY CIRCULATION MARKINGS AROUND CAR PARK
- 16. EXISTING PEDESTRIAN PAVING TO ENTRANCE PLAZA RETAINED
- 17. NEW PEDESTRIAN PAVING T.M.E. SERVING ENLARGED PARKING BAYS

- 18. PROPOSED ELECTRIC VEHICLE CHARGING POINT
- 19. PROPOSED DROP DOWN OR SWING BARRIER AT ENTRANCE TO OVERSPILL
- 20. EXISTING SUB-STATION REPLACED WITH ENLARGED ENCLOSURE
- 21. PROPOSED CHANGING ROOM ENTRANCE FOR 3G FTP FACILITIES
- 22. PROPOSED CHANGING ROOM ENTRANCE FOR GRASS PITCHES
- 23. REMODELLED/ENLARGED REFUSE & RECYCLING STORE COMPOUND
- 24. PROPOSED NEW CONCRETE ASPHALT PEDESTRIAN FOOTWAYS
- 25. PROPOSED DROPPED BOLLARD MAINTENANCE ACCESS TO PITCHES
- 26. NEW ALL-WEATHER 3G FOOTBALL PITCH, LIGHTING & PERIMETER FENCE



- 27. EXISTING WOODLAND RETAINED
- 28. FEATURE TREE, GRASSES & SHRUB PLANTING
- 29. PROPOSED SEMI-MATURE TREE PLANTING
- 30. EXISTING MATURE CATEGORY A TREE RETAINED
- 31. PROPOSED CENTRAL DRAINAGE SWALE WITH AQUATIC PLANTING
- 32. AUTO VERTICAL SWING ENTRY & EXIT BARRIER, VARIABLE HEIGHT
- 33. MOUNDING/BERM OR BARRIER RAIL AS VEHICULAR DETERRENT
- 34. KNEE RAILING
- 35. DESIGNATED CAR SHARE BAYS

- 36. POSSIBLE ADDITIONAL TREE PLANTING AREA
- 37. PVs BATTERY STORAGE CONTAINER BY OTHERS
- 38. MINIMUM KERB RADIUS OF 3m (SWEPT PATH)

elliswilliams

Project Number: 2638
Project Name: HOUGH END SPORTS VILLAGE

Drawing Status: S2
Drawing Number: REV: EWA-02-XX-DR-L-79001
Drawing Name: SITE MASTERPLAN
Date: 17.03.21
Rev: P12
Drawn By: RP
Scale: 1:250 @ A0

 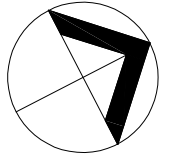

Wellfield Chester Road Preston Brook WAT 3BA
T: 01928 752200 E: info@ewa.co.uk W: ewa.co.uk