


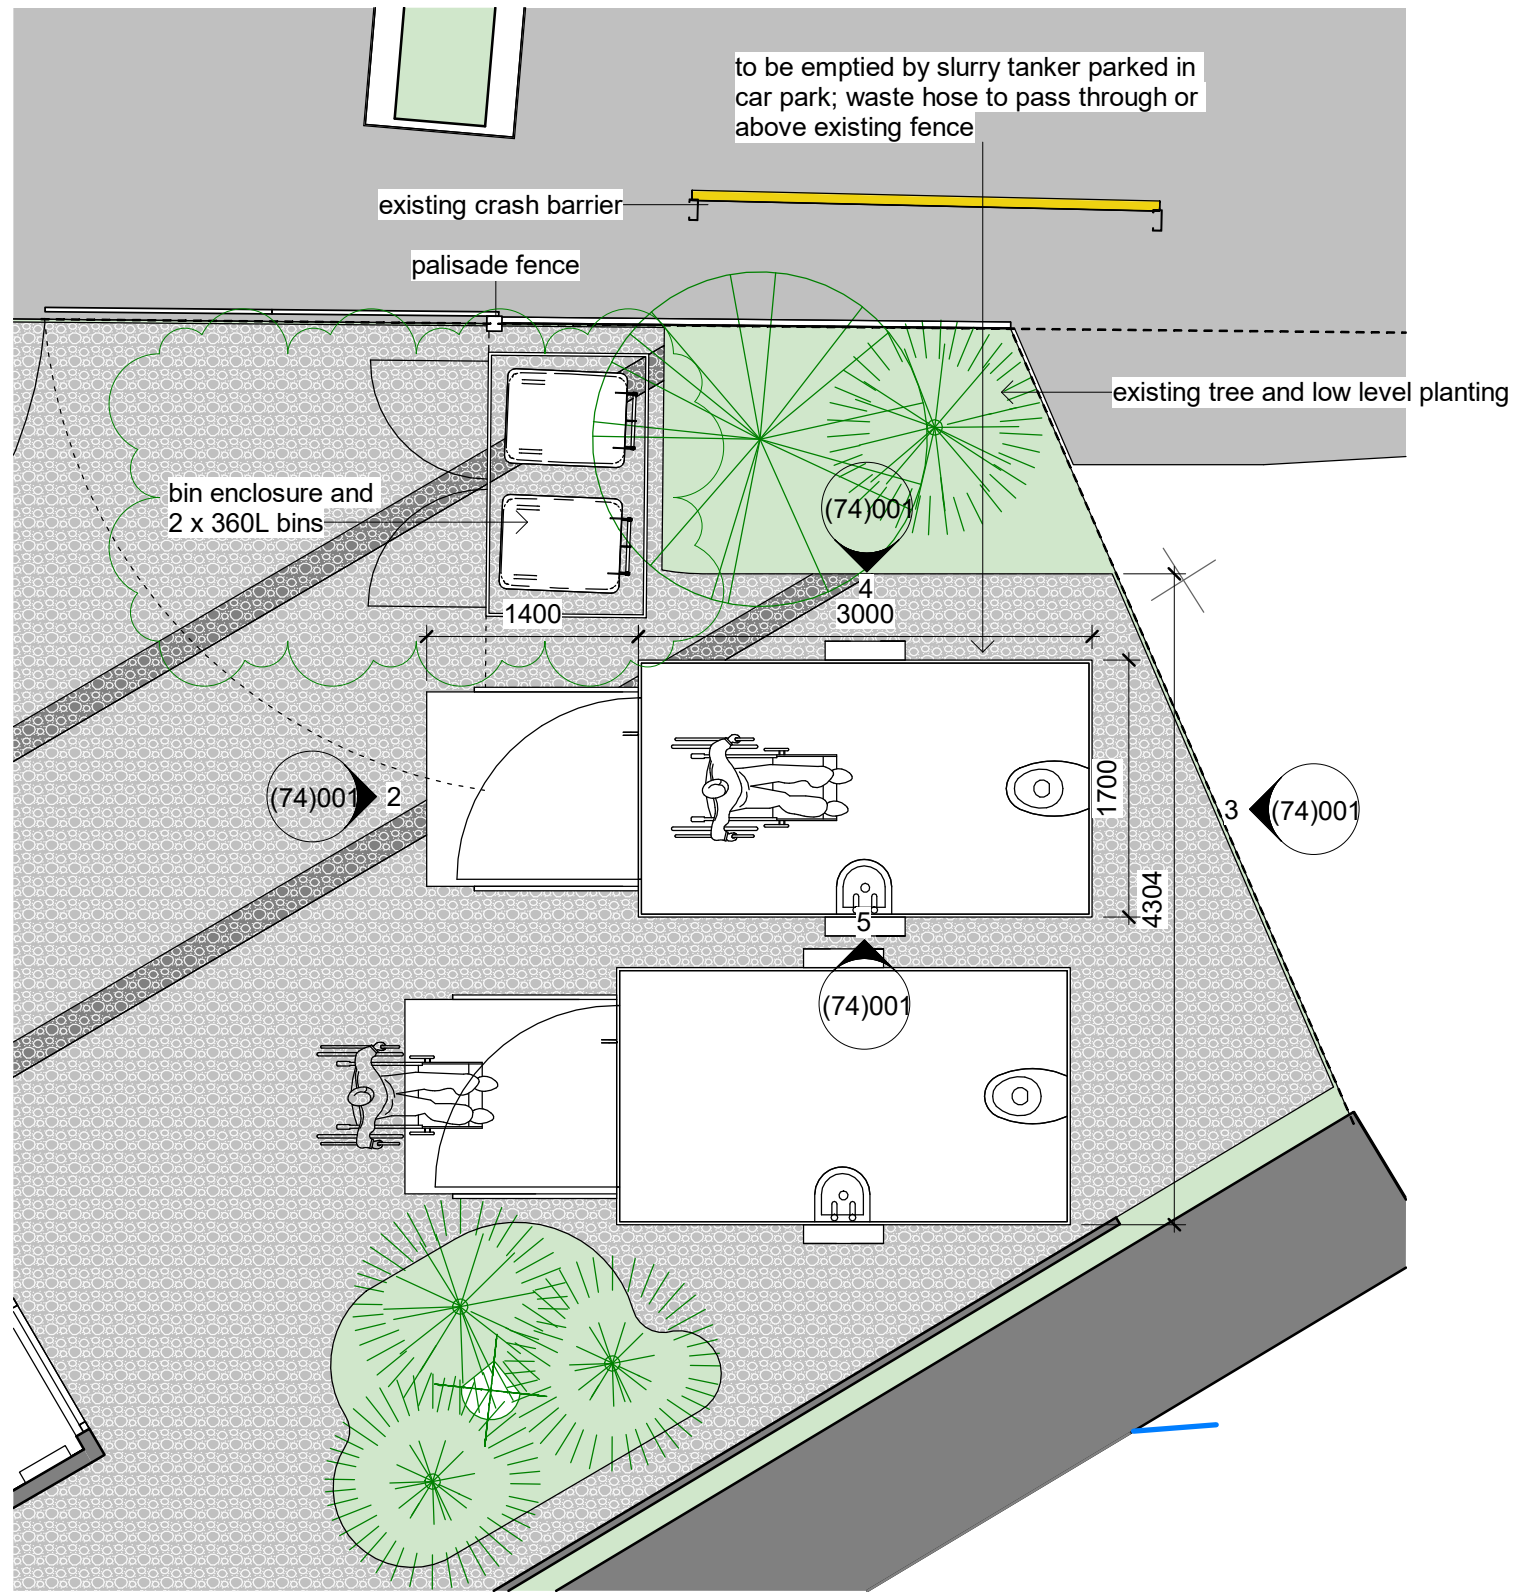


1 (74) Toilet Plan
1 : 50


NOTE: The toilets are a CDP item meaning the final product details & dimensions are to be confirmed by MC Construction.

Toilet Specification


- 2 x freestanding, wheelchair accessible chemical toilets
- to include toilet, handwash basin and baby changing facility
- Approved Document M compliant interior
- ramp cannot exceed length shown
- dimensions can vary slightly as long as they still fit within the space
- external finish: smooth surface (they will be wrapped with full colour vinyl graphics, graphic design and application by Creative Concern / Stuco / O Street)
- no connection to mains plumbing
- must have lighting & ventilation provisions

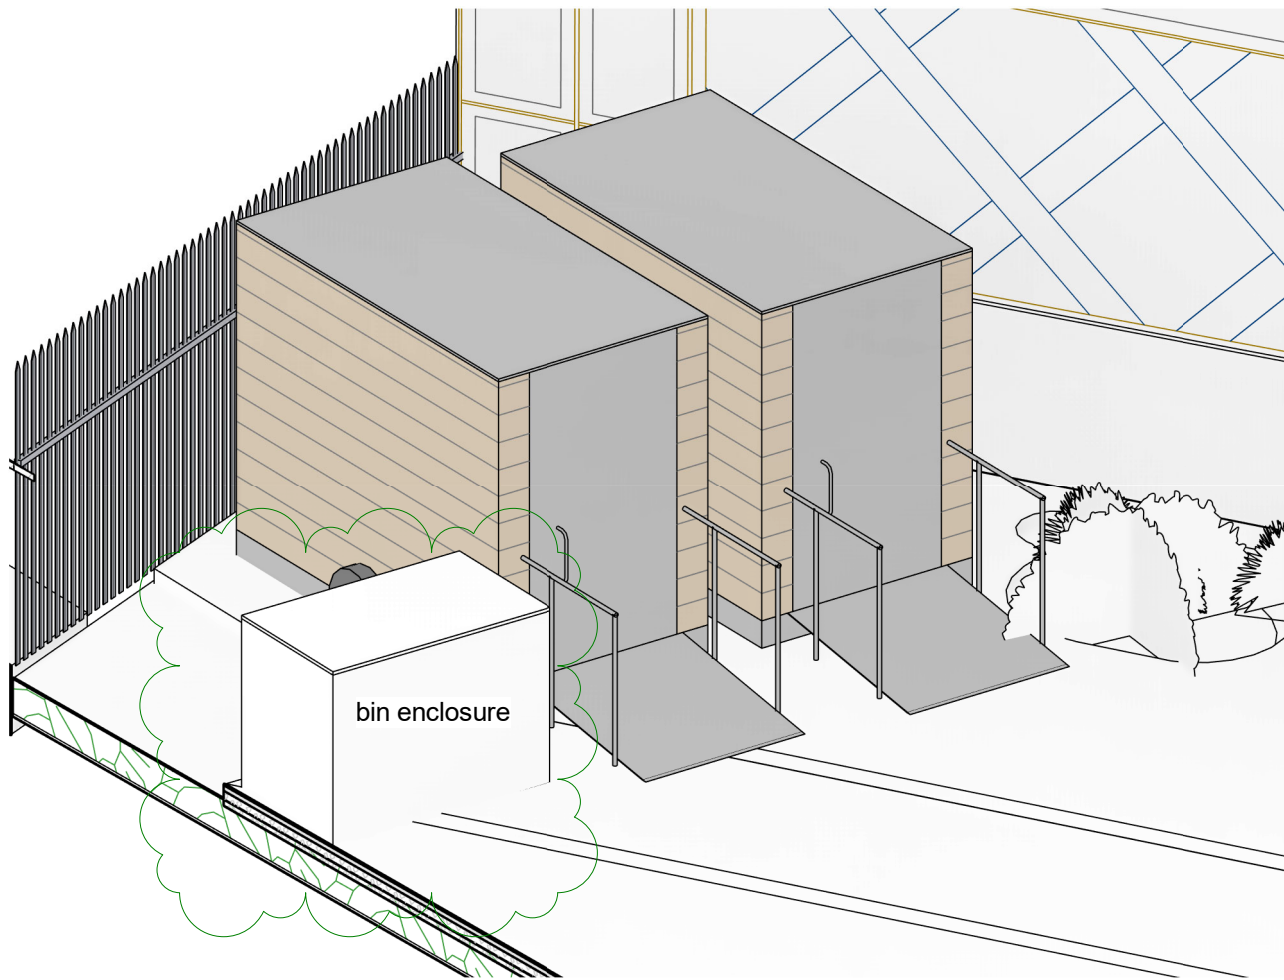


6 (74) 3D View

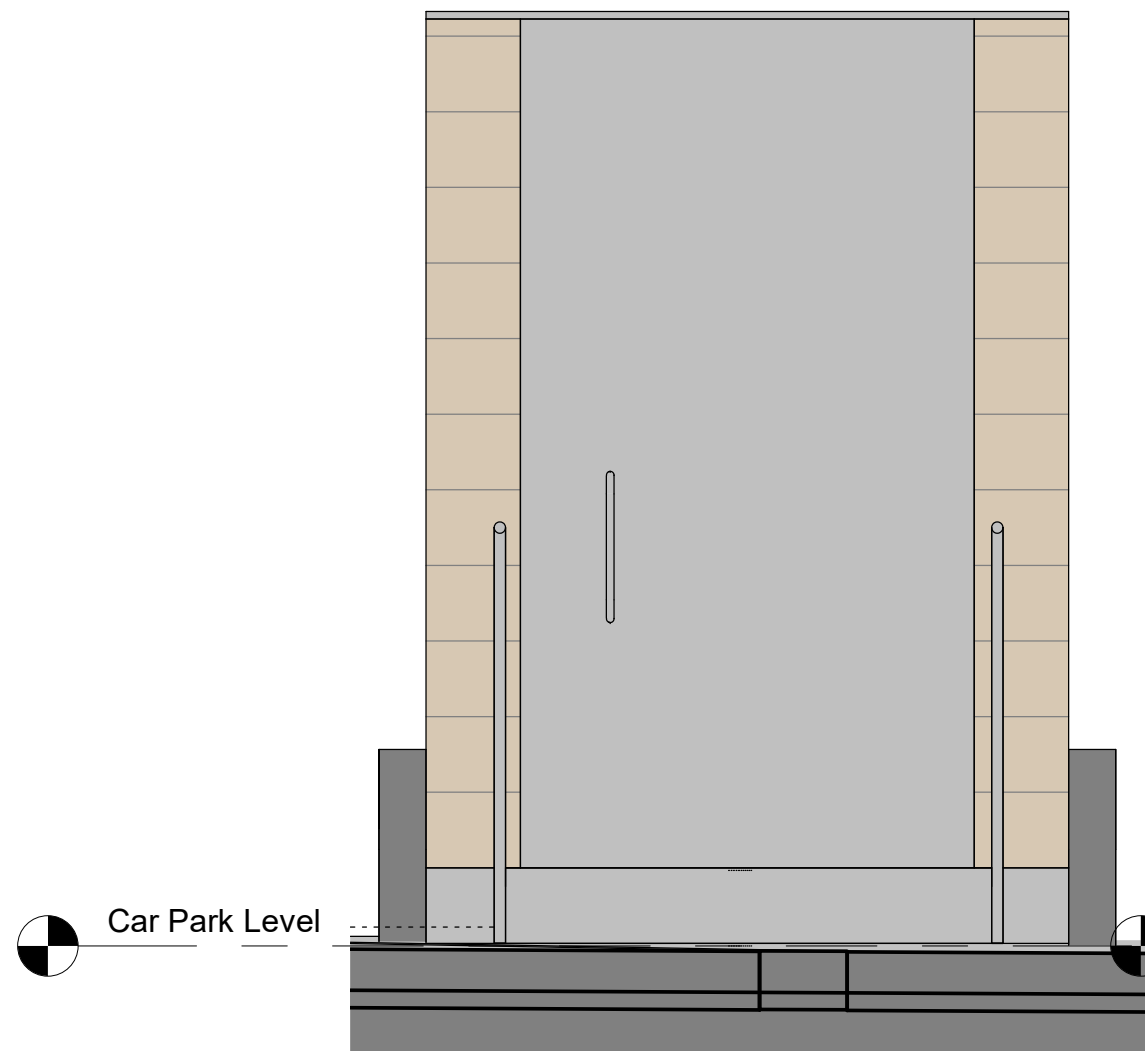


2 (74) Front Elevation
1 : 20

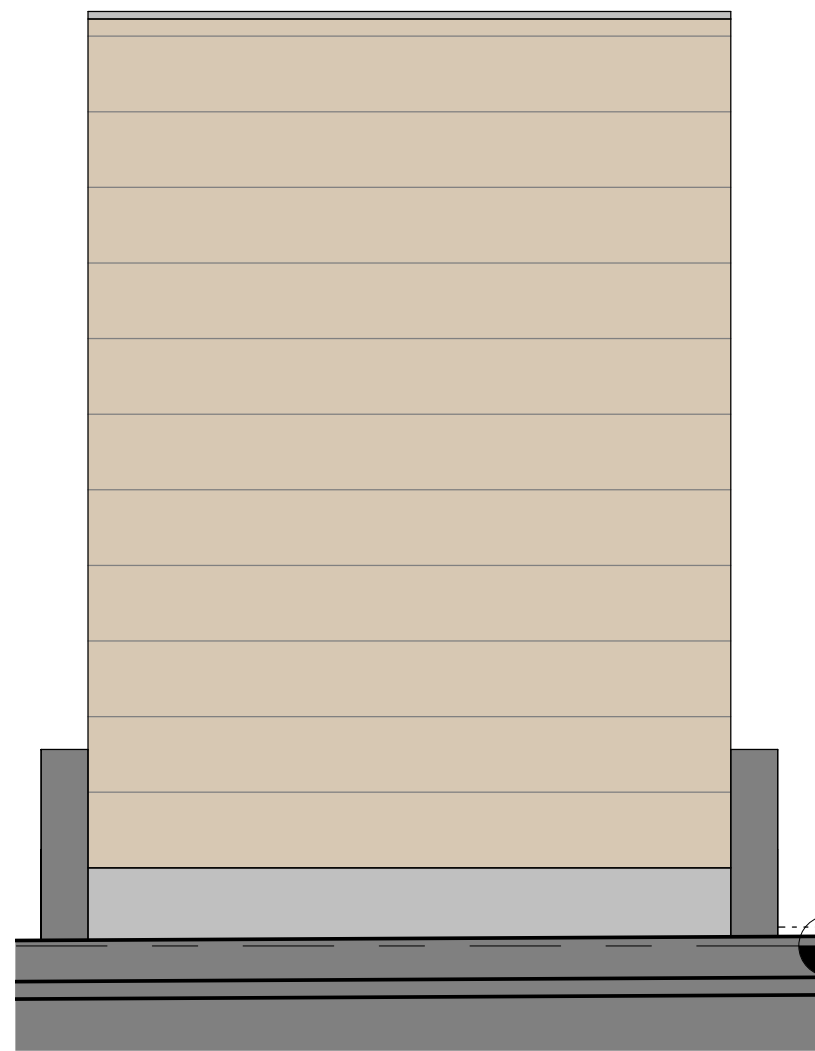

3 (74) Rear Elevation
1 : 20

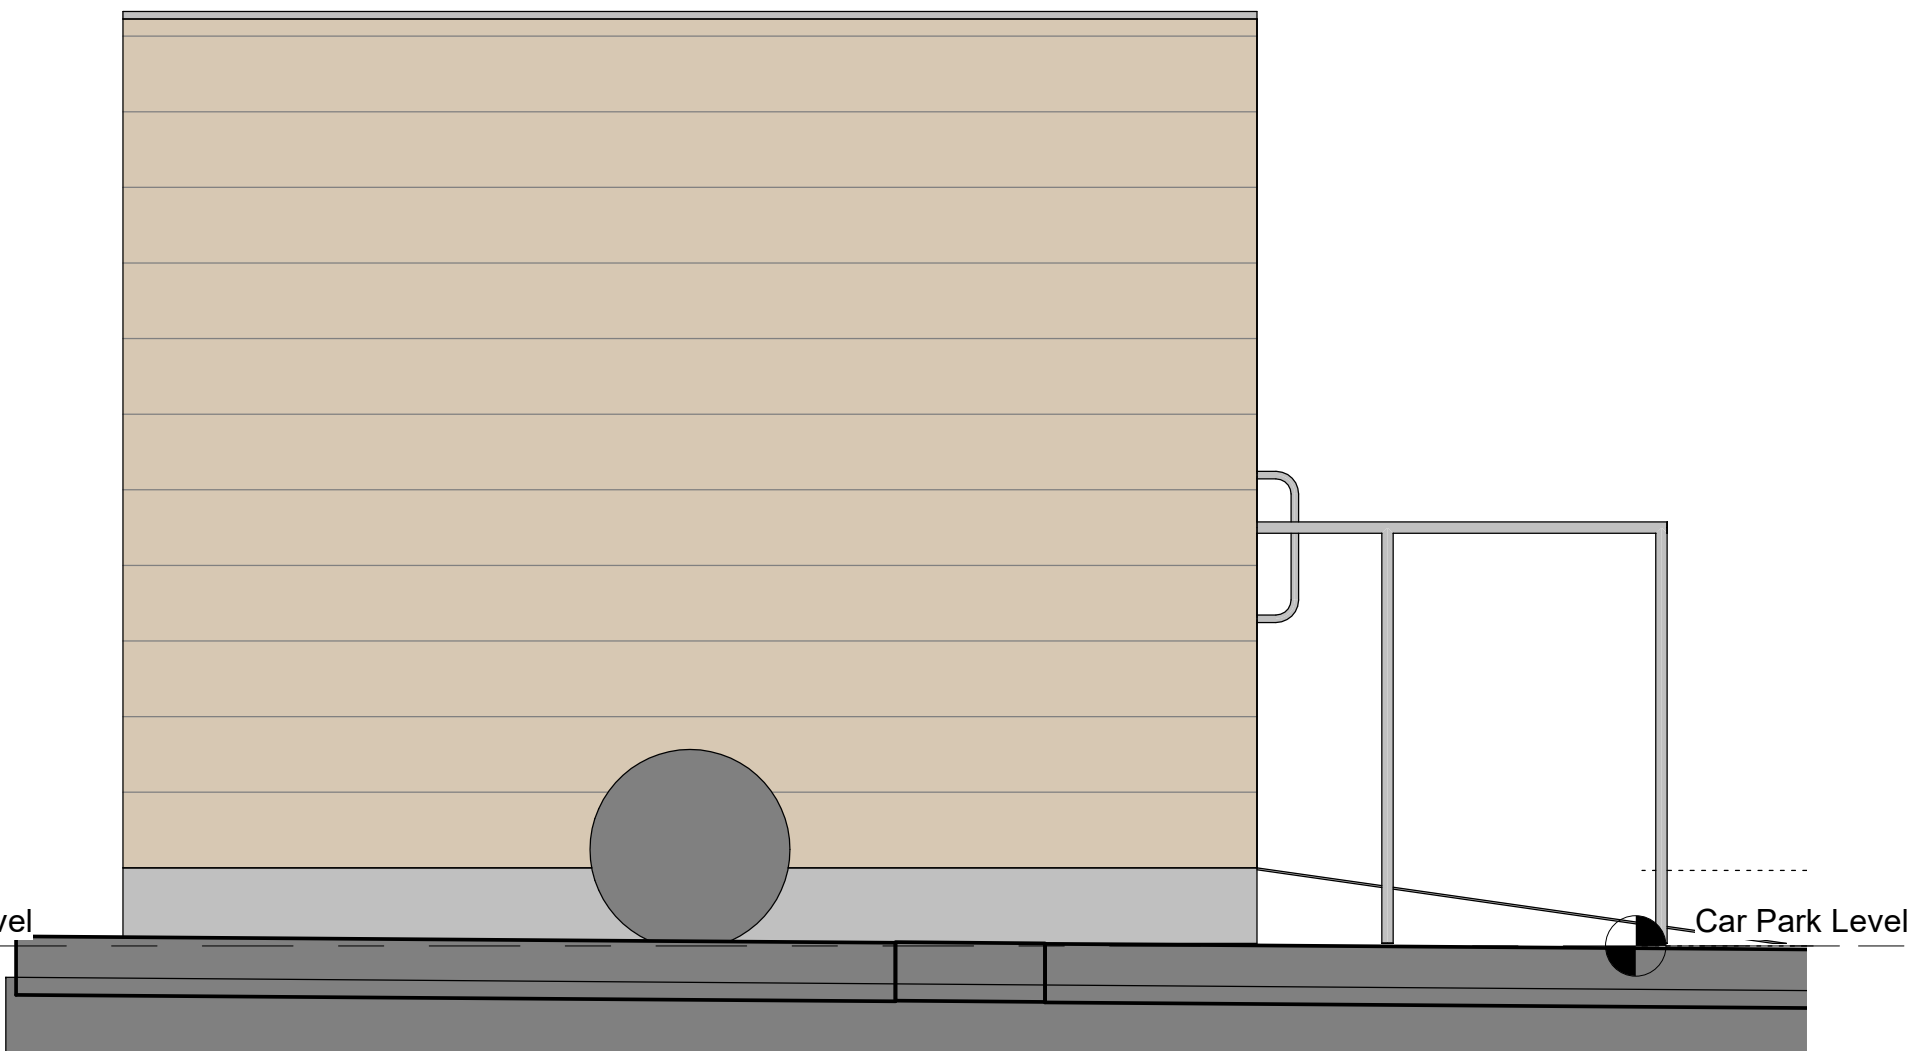

4 (74) Left Elevation
1 : 20

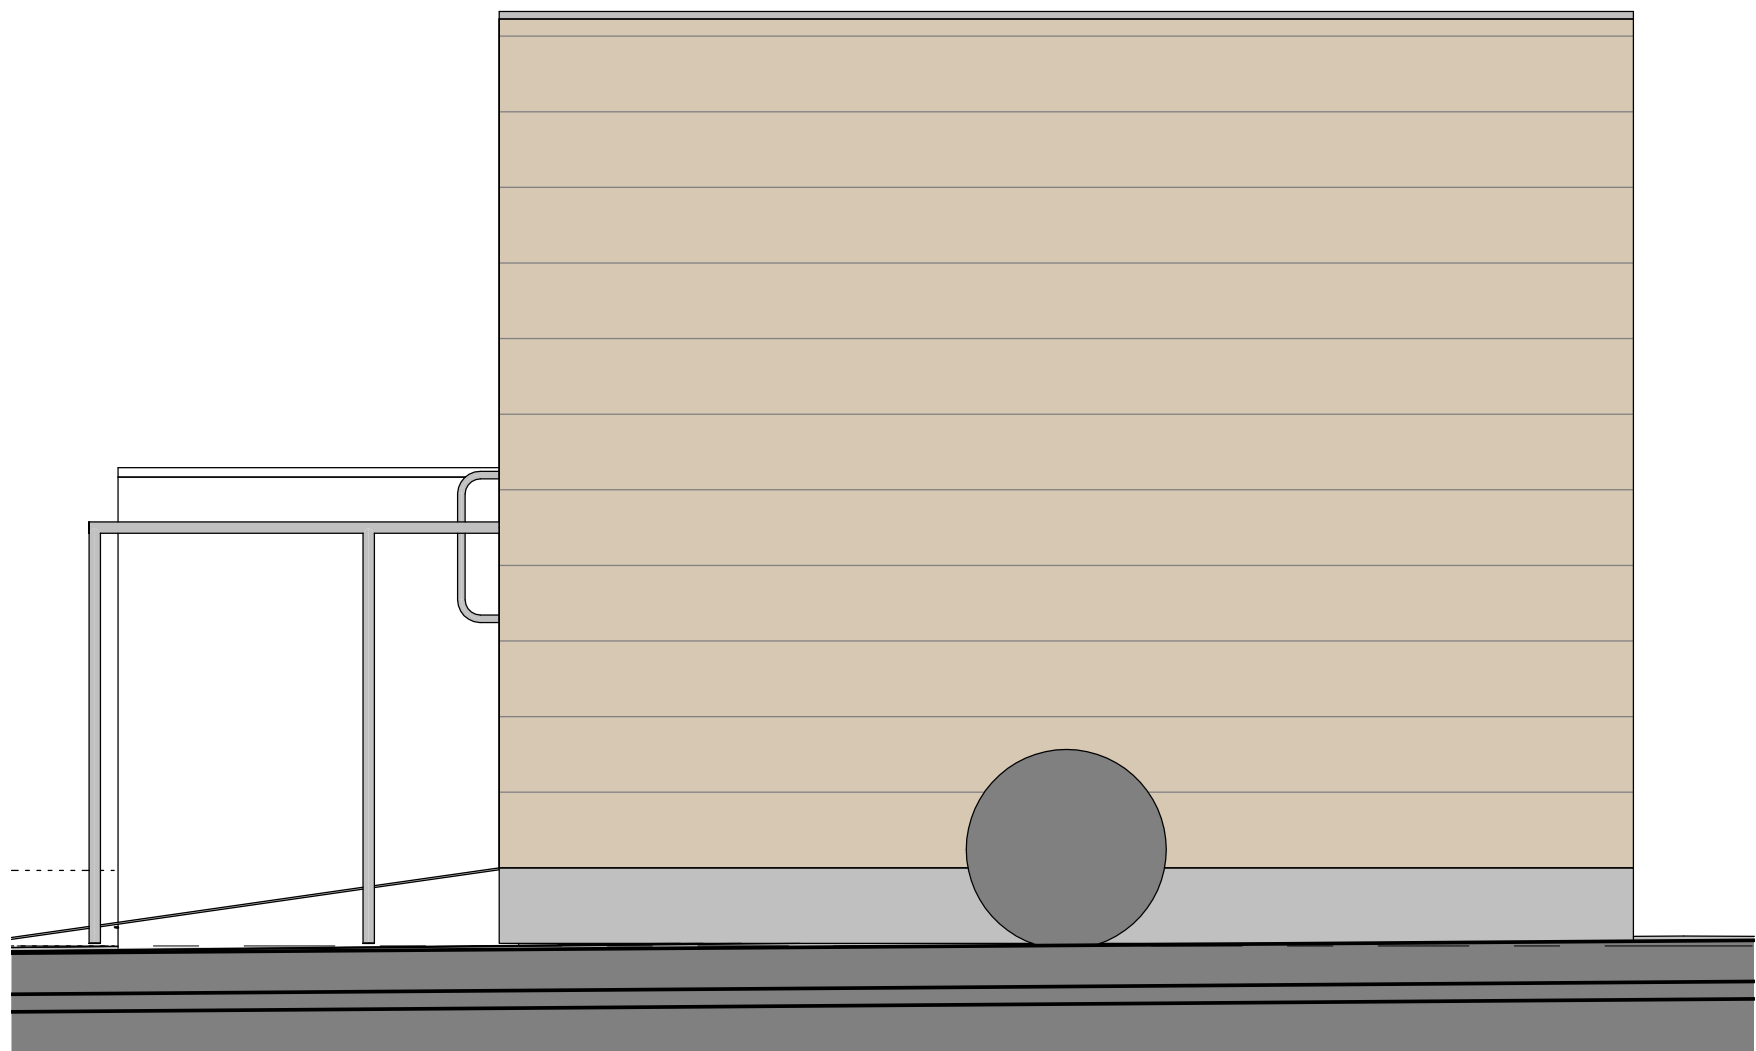

5 (74) Right Elevation
1 : 20

CDM Issues - Significant/Residual Hazards: All designers involved in this drawing are to ensure that all foreseeable Significant Hazards relating to this drawing are indicated below. Significant Hazards are not necessarily those that result in the greatest risks, but those that are: • Unlikely to be obvious to a competent contractor or other designers; • Unusual; • Likely to be difficult to manage effectively. As a design and building project, the Main Contractor is deemed to be a designer under the CDM Regulations as well as the Client, Architect, Engineer or subcontractors. This risk schedule is not a design risk assessment of a full and complete risk schedule and should not be deemed as such. Copies of the designers' risk assessment along with risk schedules are to be available from the Main Contractor's site office upon request.	<table><tr><th>Hazard</th><th>Description</th><th>Measure/Location/Reference</th></tr><tr><td>Fall from height</td><td>☐</td><td></td></tr><tr><td>Falling objects</td><td>☐</td><td></td></tr><tr><td>Hazardous materials</td><td>☐</td><td></td></tr><tr><td>Uncontrolled substances</td><td>☐</td><td></td></tr><tr><td>Site transport/plant</td><td>☐</td><td></td></tr><tr><td>Crushing/entanglement</td><td>☐</td><td></td></tr><tr><td>Hazardous operations</td><td>☐</td><td></td></tr><tr><td>Confined spaces</td><td>☐</td><td></td></tr><tr><td>Noise</td><td>☐</td><td></td></tr><tr><td>Dust</td><td>☐</td><td></td></tr><tr><td>Vibration (HAV)</td><td>☐</td><td></td></tr><tr><td>Manual handling</td><td>☐</td><td></td></tr><tr><td>Asbestos</td><td>☐</td><td></td></tr><tr><td>Others</td><td>☐</td><td></td></tr></table>	Hazard	Description	Measure/Location/Reference	Fall from height	☐		Falling objects	☐		Hazardous materials	☐		Uncontrolled substances	☐		Site transport/plant	☐		Crushing/entanglement	☐		Hazardous operations	☐		Confined spaces	☐		Noise	☐		Dust	☐		Vibration (HAV)	☐		Manual handling	☐		Asbestos	☐		Others	☐		Notes: 1. Do not scale from this drawing. 2. Dimensions are in millimetres (mm) unless otherwise stated. 3. This drawing is to be read in conjunction with all relevant Architectural, Civil, Structural and Service Engineer's drawings, schedules and specifications.	Key:	<table><tr><th>Rev.</th><th>Date</th><th>Description</th><th>Dm.</th><th>Chkd.</th><th>Appd.</th></tr><tr><td>A</td><td>02/03/22</td><td>Bin enclosure and CDP note</td><td>IA</td><td>MC</td><td>MC</td></tr><tr><td></td><td></td><td></td><td></td><td></td><td></td></tr><tr><td></td><td></td><td></td><td></td><td></td><td></td></tr><tr><td></td><td></td><td></td><td></td><td></td><td></td></tr><tr><td></td><td></td><td></td><td></td><td></td><td></td></tr><tr><td></td><td></td><td></td><td></td><td></td><td></td></tr><tr><td></td><td></td><td></td><td></td><td></td><td></td></tr></table>	Rev.	Date	Description	Dm.	Chkd.	Appd.	A	02/03/22	Bin enclosure and CDP note	IA	MC	MC																																					Key Plan:	<table><tr><td colspan="2">Issue Status:</td><td colspan="2">STAGE 4</td></tr><tr><td colspan="4">Project Title: The National Trust Castlefield Viaduct</td></tr><tr><td colspan="4">Drawing Title: Toilet Layout and Details</td></tr><tr><td colspan="2">Scale @ A1:</td><td>Date:</td><td>02/12/21</td></tr><tr><td colspan="2">Drawn:</td><td>IA</td><td></td></tr><tr><td colspan="2">Checked:</td><td>RO</td><td></td></tr><tr><td colspan="2">Approved:</td><td>IA</td><td></td></tr><tr><td colspan="2">Job No.:</td><td>122019</td><td></td></tr><tr><td colspan="2">Drawing No.:</td><td>(74)001</td><td></td></tr><tr><td colspan="2">Revision:</td><td>A</td><td></td></tr></table>	Issue Status:		STAGE 4		Project Title: The National Trust Castlefield Viaduct				Drawing Title: Toilet Layout and Details				Scale @ A1:		Date:	02/12/21	Drawn:		IA		Checked:		RO		Approved:		IA		Job No.:		122019		Drawing No.:		(74)001		Revision:		A		 twelve architects & masterplanners 148 Tooley Street London SE1 2TU UK t: +44 (0) 207 846 2012 e: info@twelvearchitects.com w: www.twelvearchitects.com
	Hazard	Description	Measure/Location/Reference	
	Fall from height	☐	
	Falling objects	☐	
	Hazardous materials	☐	
	Uncontrolled substances	☐	
	Site transport/plant	☐	
	Crushing/entanglement	☐	
	Hazardous operations	☐	
	Confined spaces	☐	
Noise	☐	
Dust	☐	
Vibration (HAV)	☐	
Manual handling	☐	
Asbestos	☐	
Others	☐	
Rev.	Date	Description	Dm.	Chkd.	Appd.	
A	02/03/22	Bin enclosure and CDP note	IA	MC	MC	
Issue Status:		STAGE 4	
Project Title: The National Trust Castlefield Viaduct	
Drawing Title: Toilet Layout and Details	
Scale @ A1:		Date:	02/12/21	
Drawn:		IA	
Checked:		RO	
Approved:		IA	
Job No.:		122019	
Drawing No.:		(74)001	
Revision:		A	