
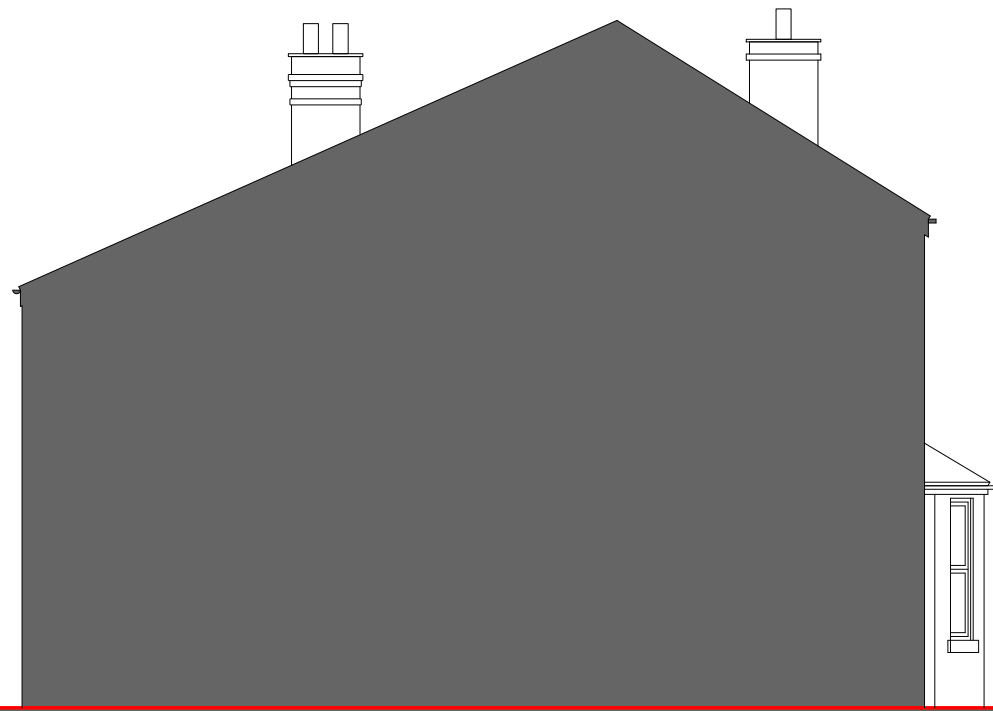
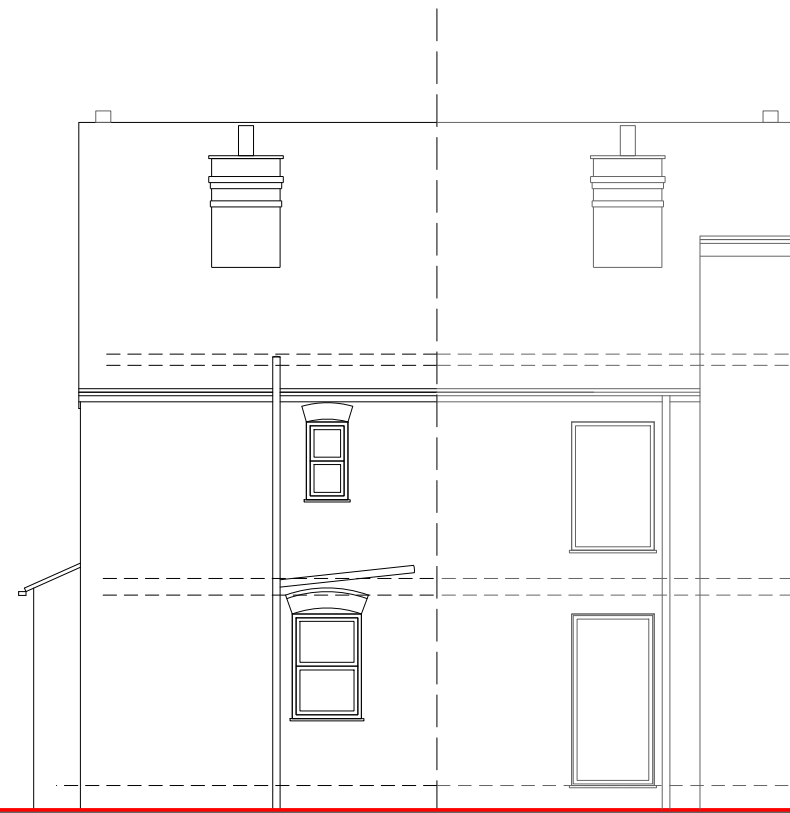


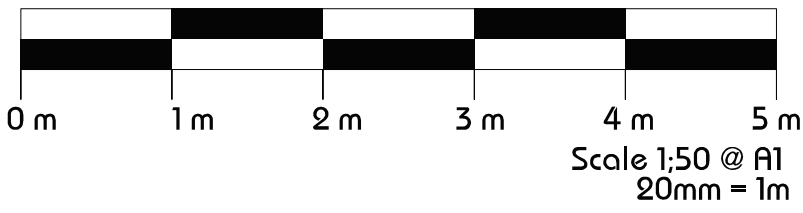





Elevations
@ 1:100

Front


RHS

Rear


LHS

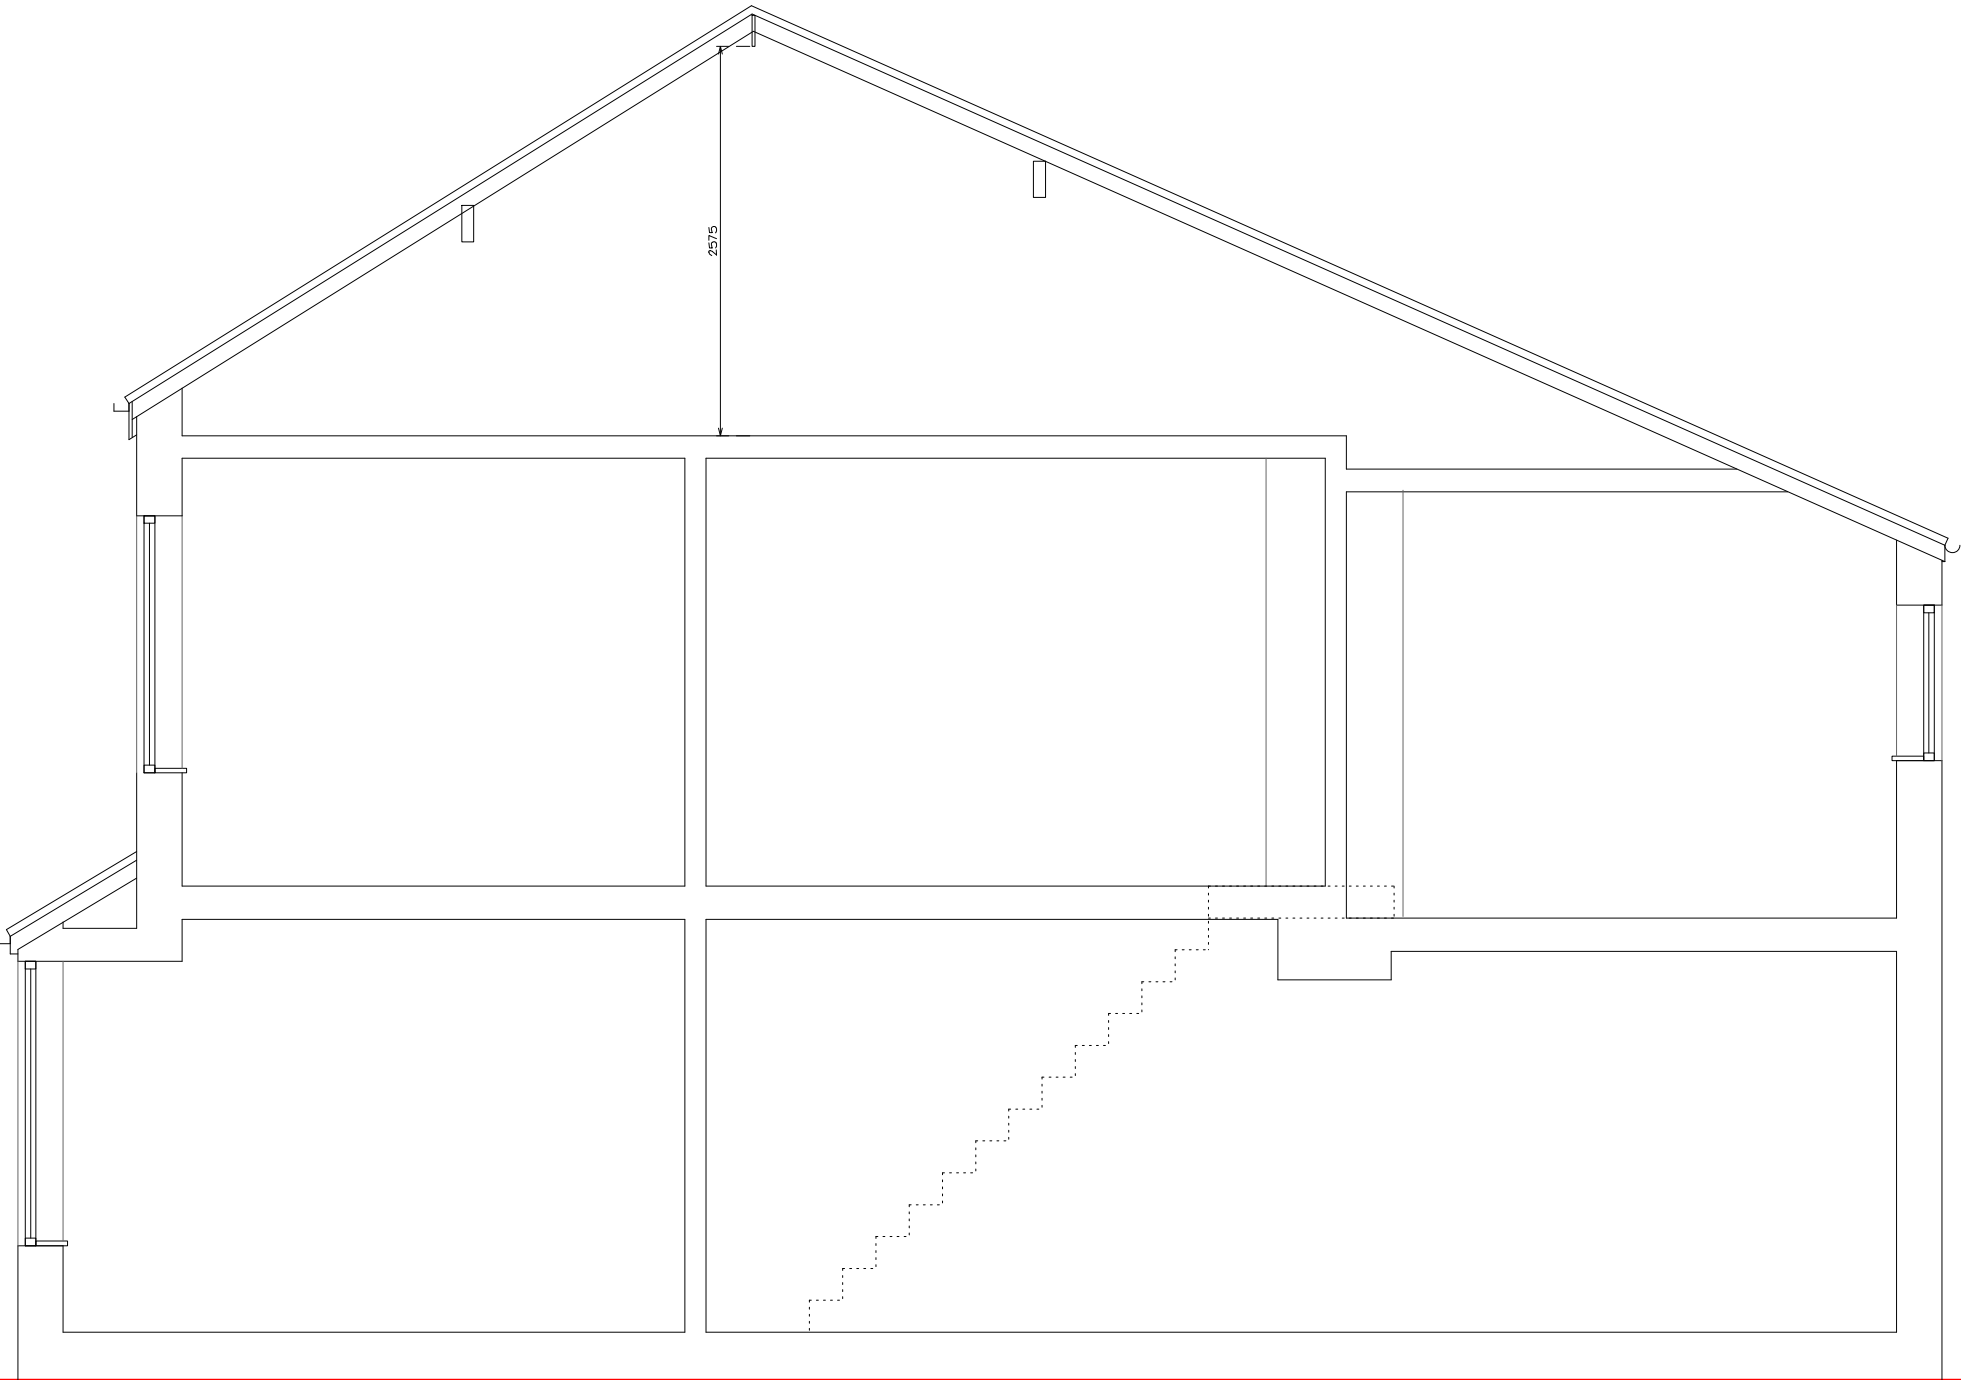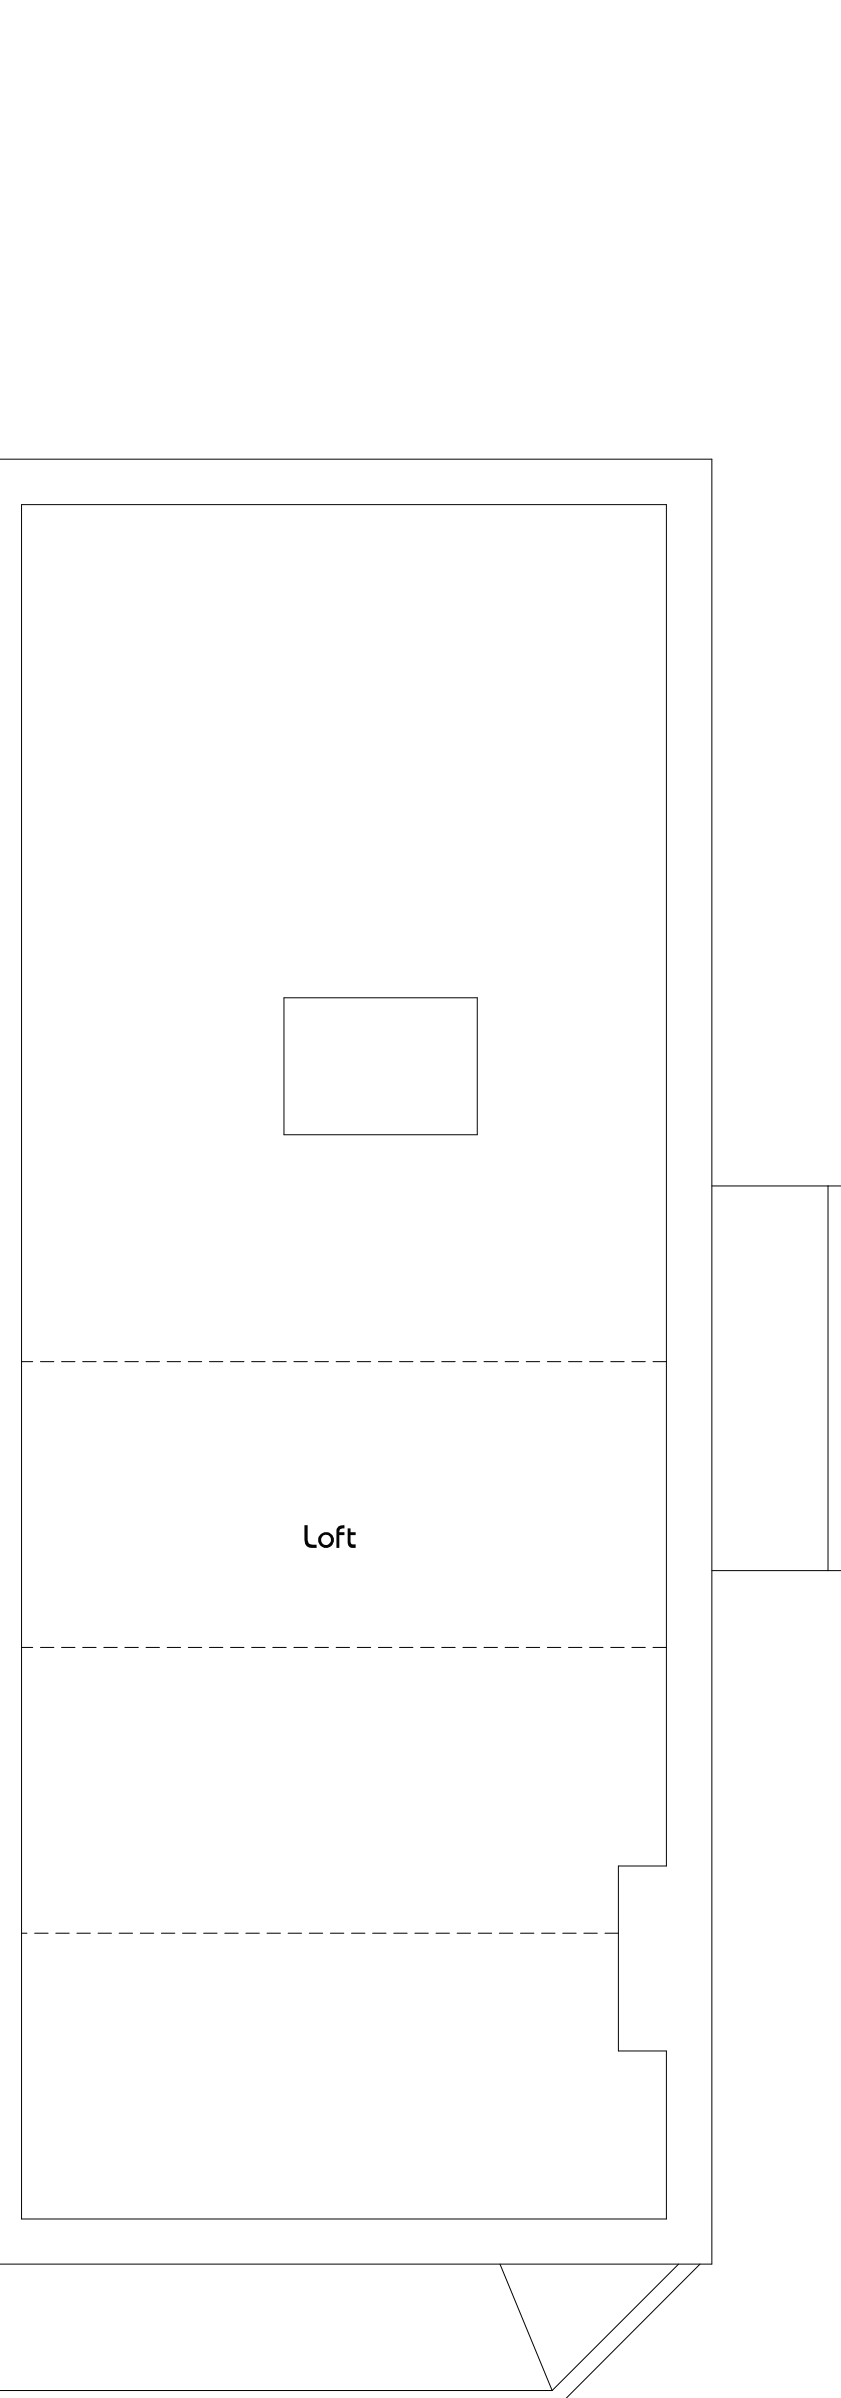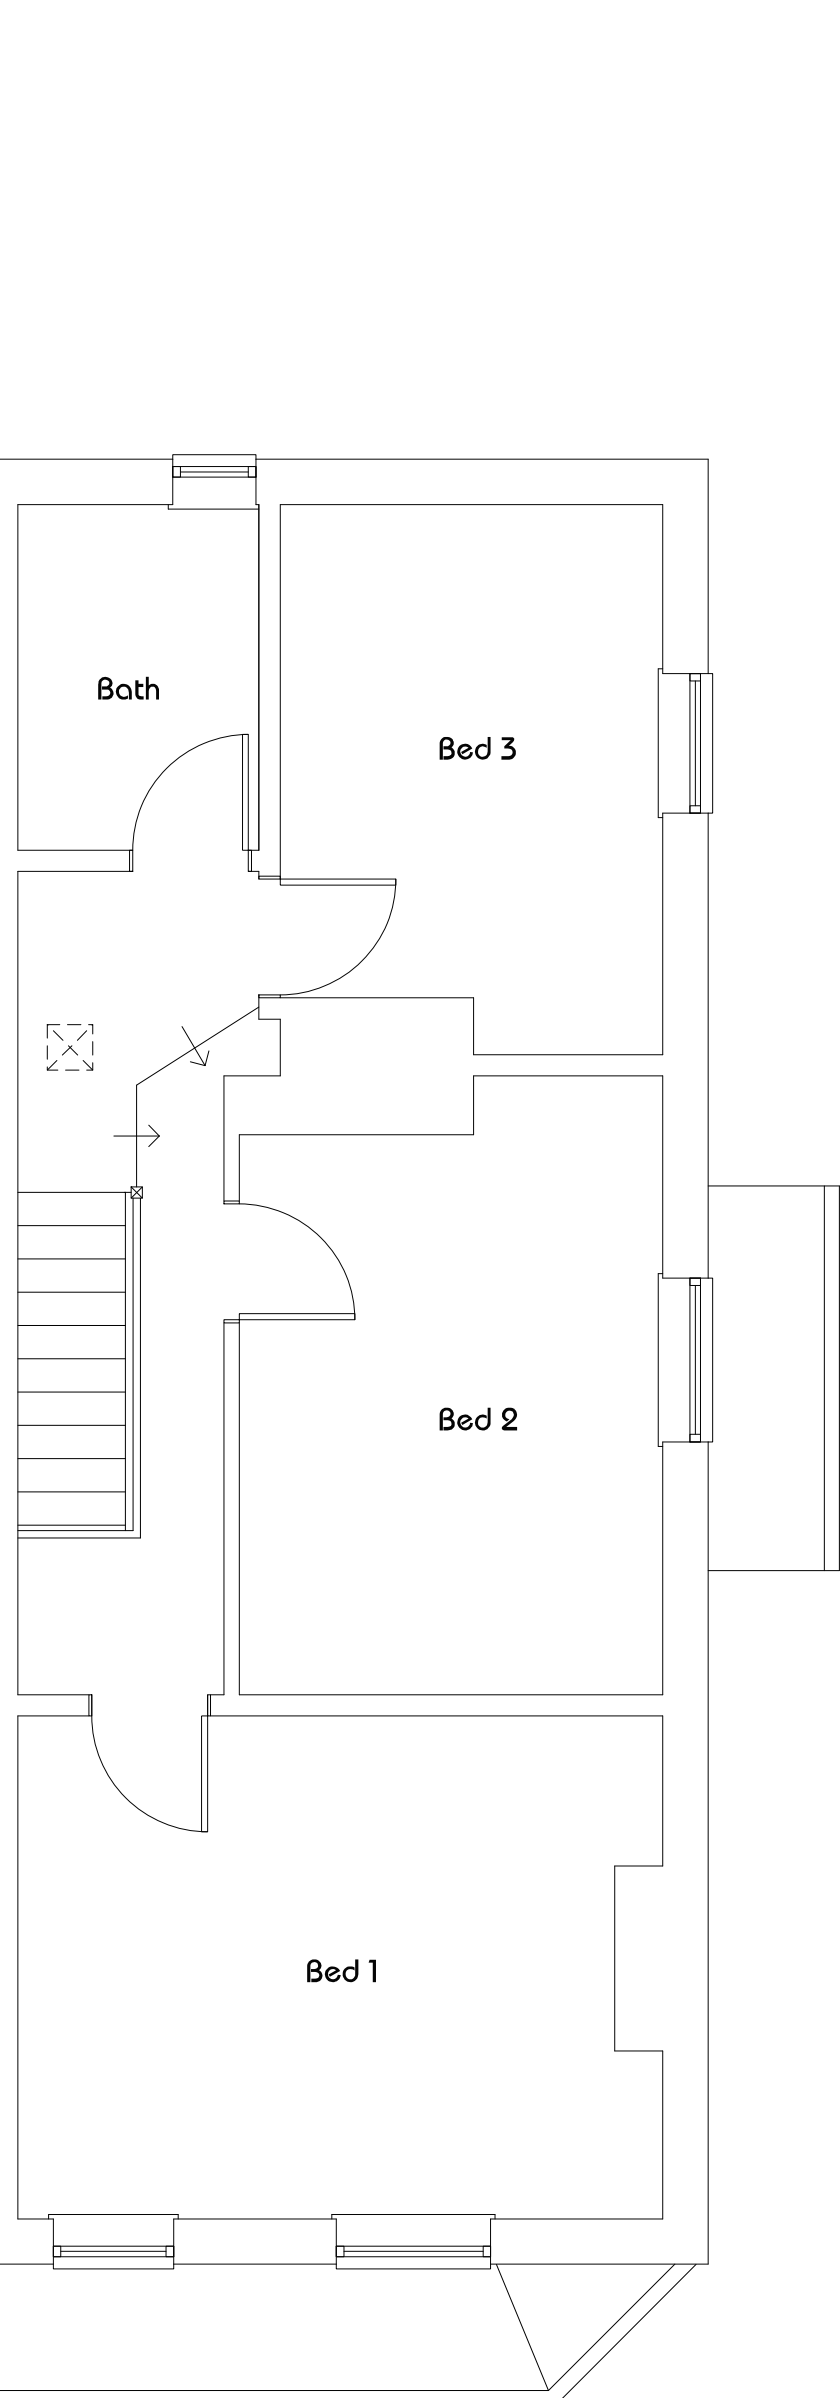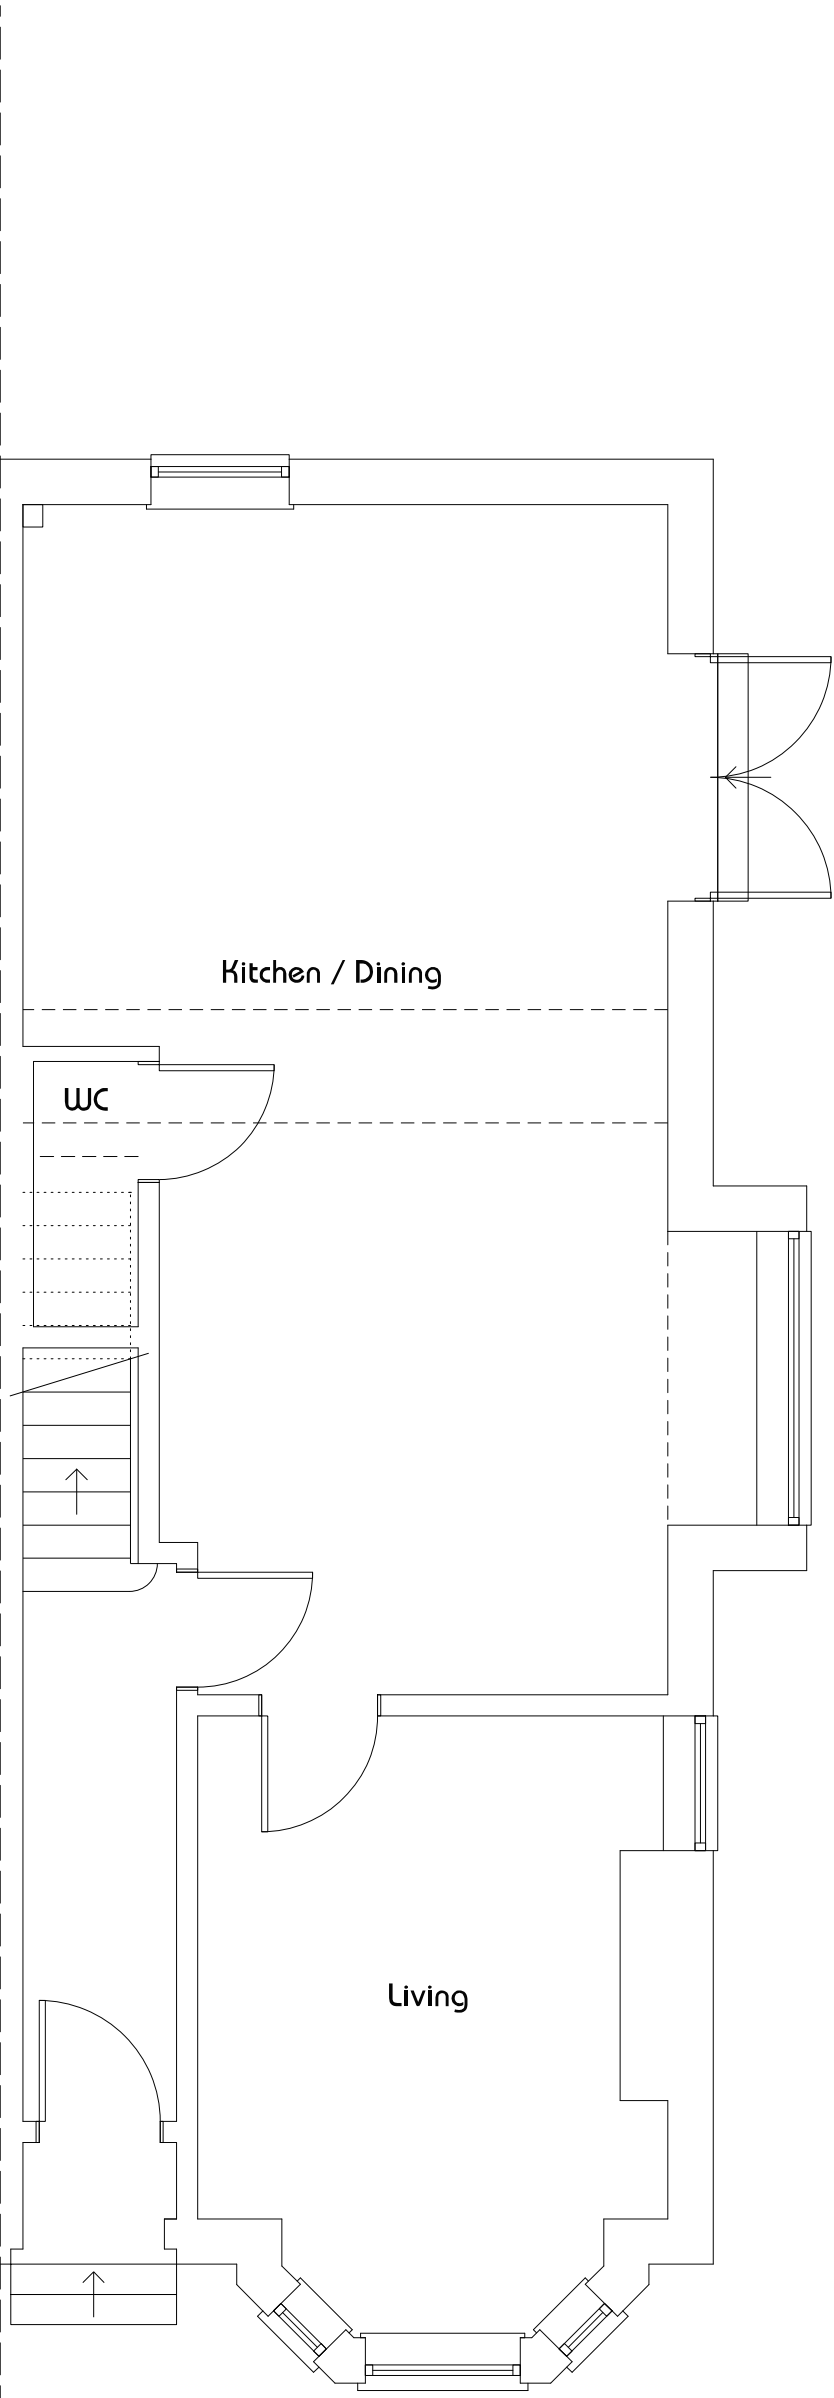

Section

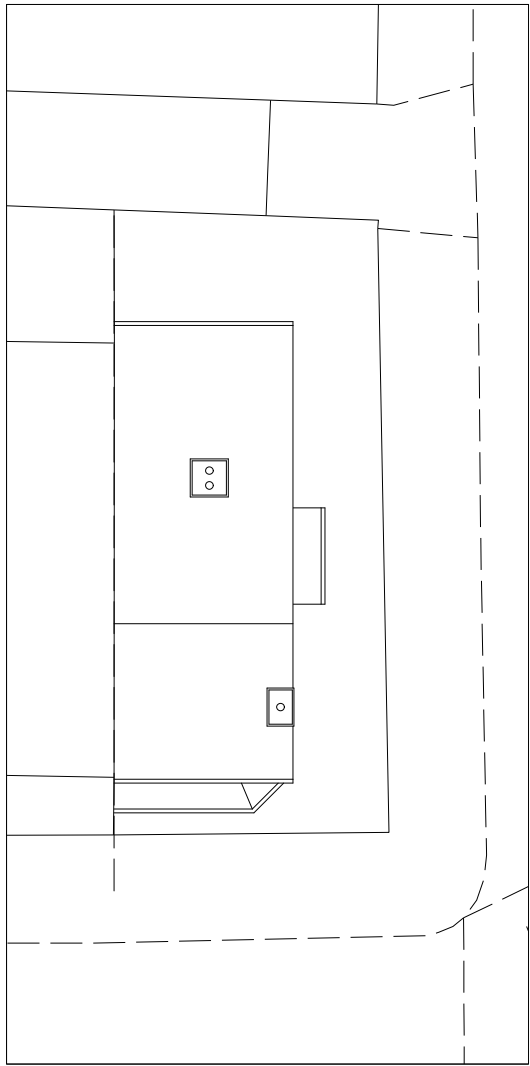

Site Plan
@ 1:200

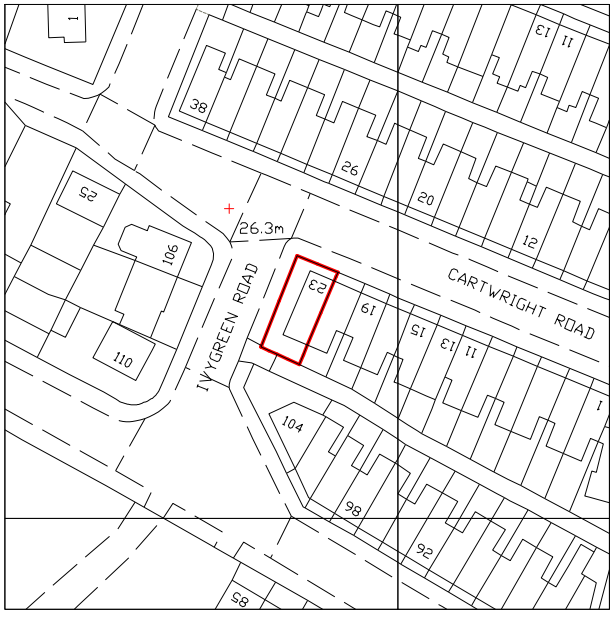

Location Plan
@ 1:1250

Ground

First

Loft

linberg		R 24/03/2022 - OLD	
design associates limited		Dry Title:	
Small A Line 10 Century Park, Coppock Road, Remington, Chorlton, L23 1LH, UK. Tel: 0151 952 3565 info@linberg.co.uk www.linberg.co.uk		Existing Plans, Elevation & Section	
Project Title:		Dry No.:	
Loft Conversion		EP01	
Mr & Mrs Langley		Revision:	
23 Cartwright		A	
Chorlton, M21 9EY		Drawn By / Date:	
Scale:		1: 50 @ A1 JL	