

The scaling of this drawing cannot be assured				
Revision		Date	Drm	Ckd
P1	Draft Issue	17/09/21	IR	PN
P2	Draft Issue	15/12/21	DK	PN
P3	Client comments incorporated	03/03/22	DK	PN
P4	Work in progress	09/03/22	DK	PN



Side Elevation
1 : 50




Front Elevation
1 : 50




Rear Elevation
1 : 50


- Elevation Notes**
- 1 FACING BRICK (VARIES BY PLOT)
 - 2 COMPOSITE DOOR WITH VISION PANEL (ANTHRACITE GREY)
 - 3 GREY CANOPY
 - 4 GREY WINDOW FRAMES AND CILL
 - 5 PROTRUDING BRICK DETAIL
 - 6 BRICK SOLDIER COURSE LINTEL TO UPPER WINDOWS
 - 7 CLIPPED EAVES DETAIL
 - 8 CONCRETE ROOF TILES
 - 9 ROOF PV PANELS (SUBJECT TO SAP CALCULATIONS)
 - 10 FLUSH BEDDED VERGE DETAIL

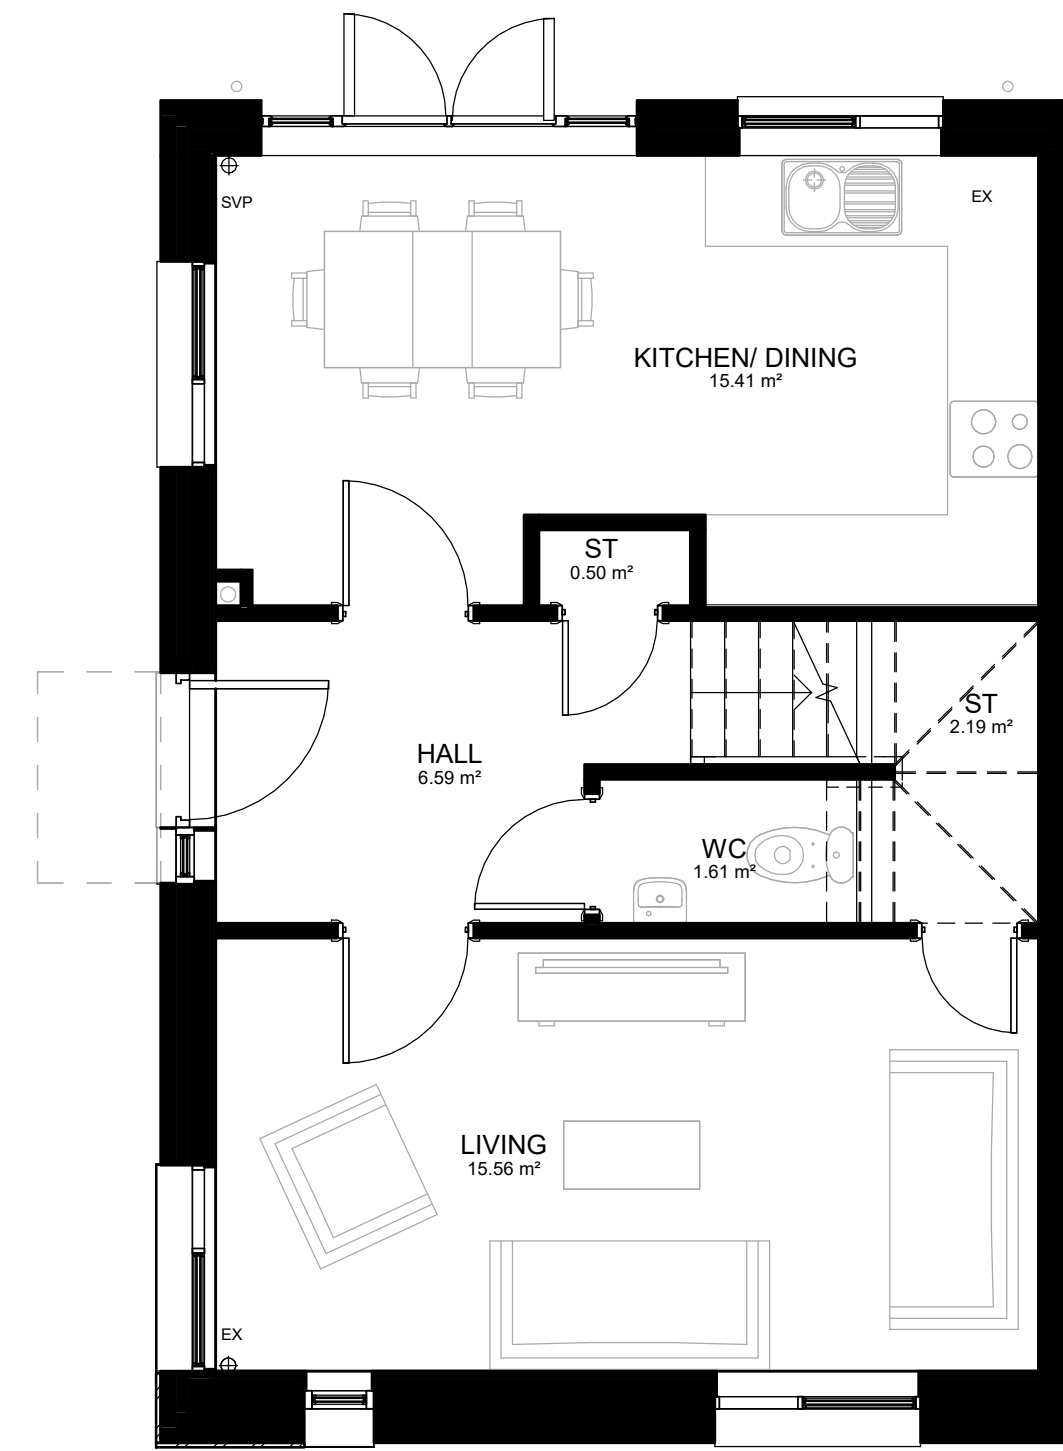

GROUND FLOOR
1 : 50

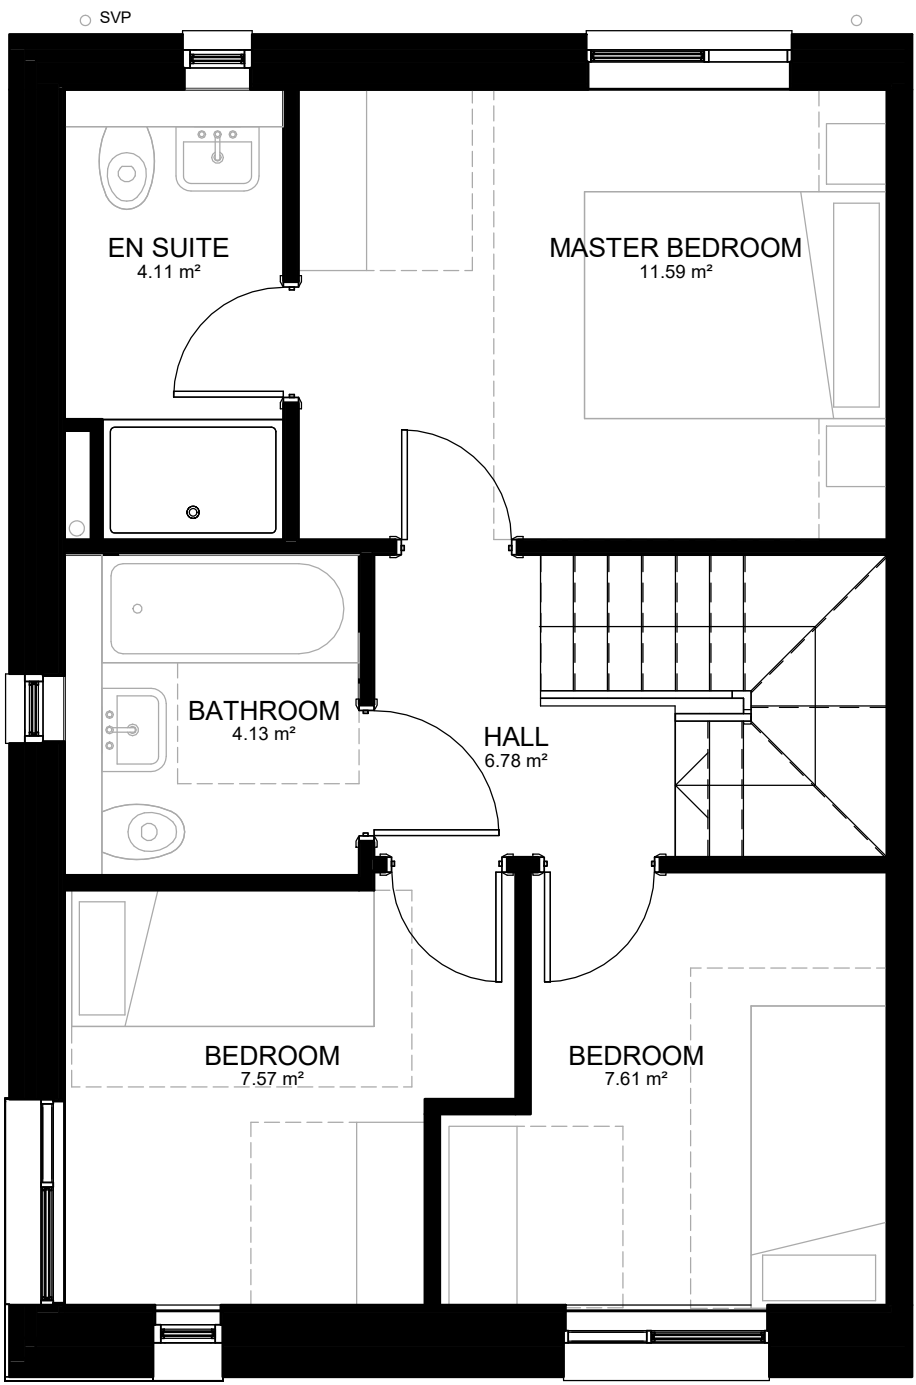


FIRST FLOOR
1 : 50

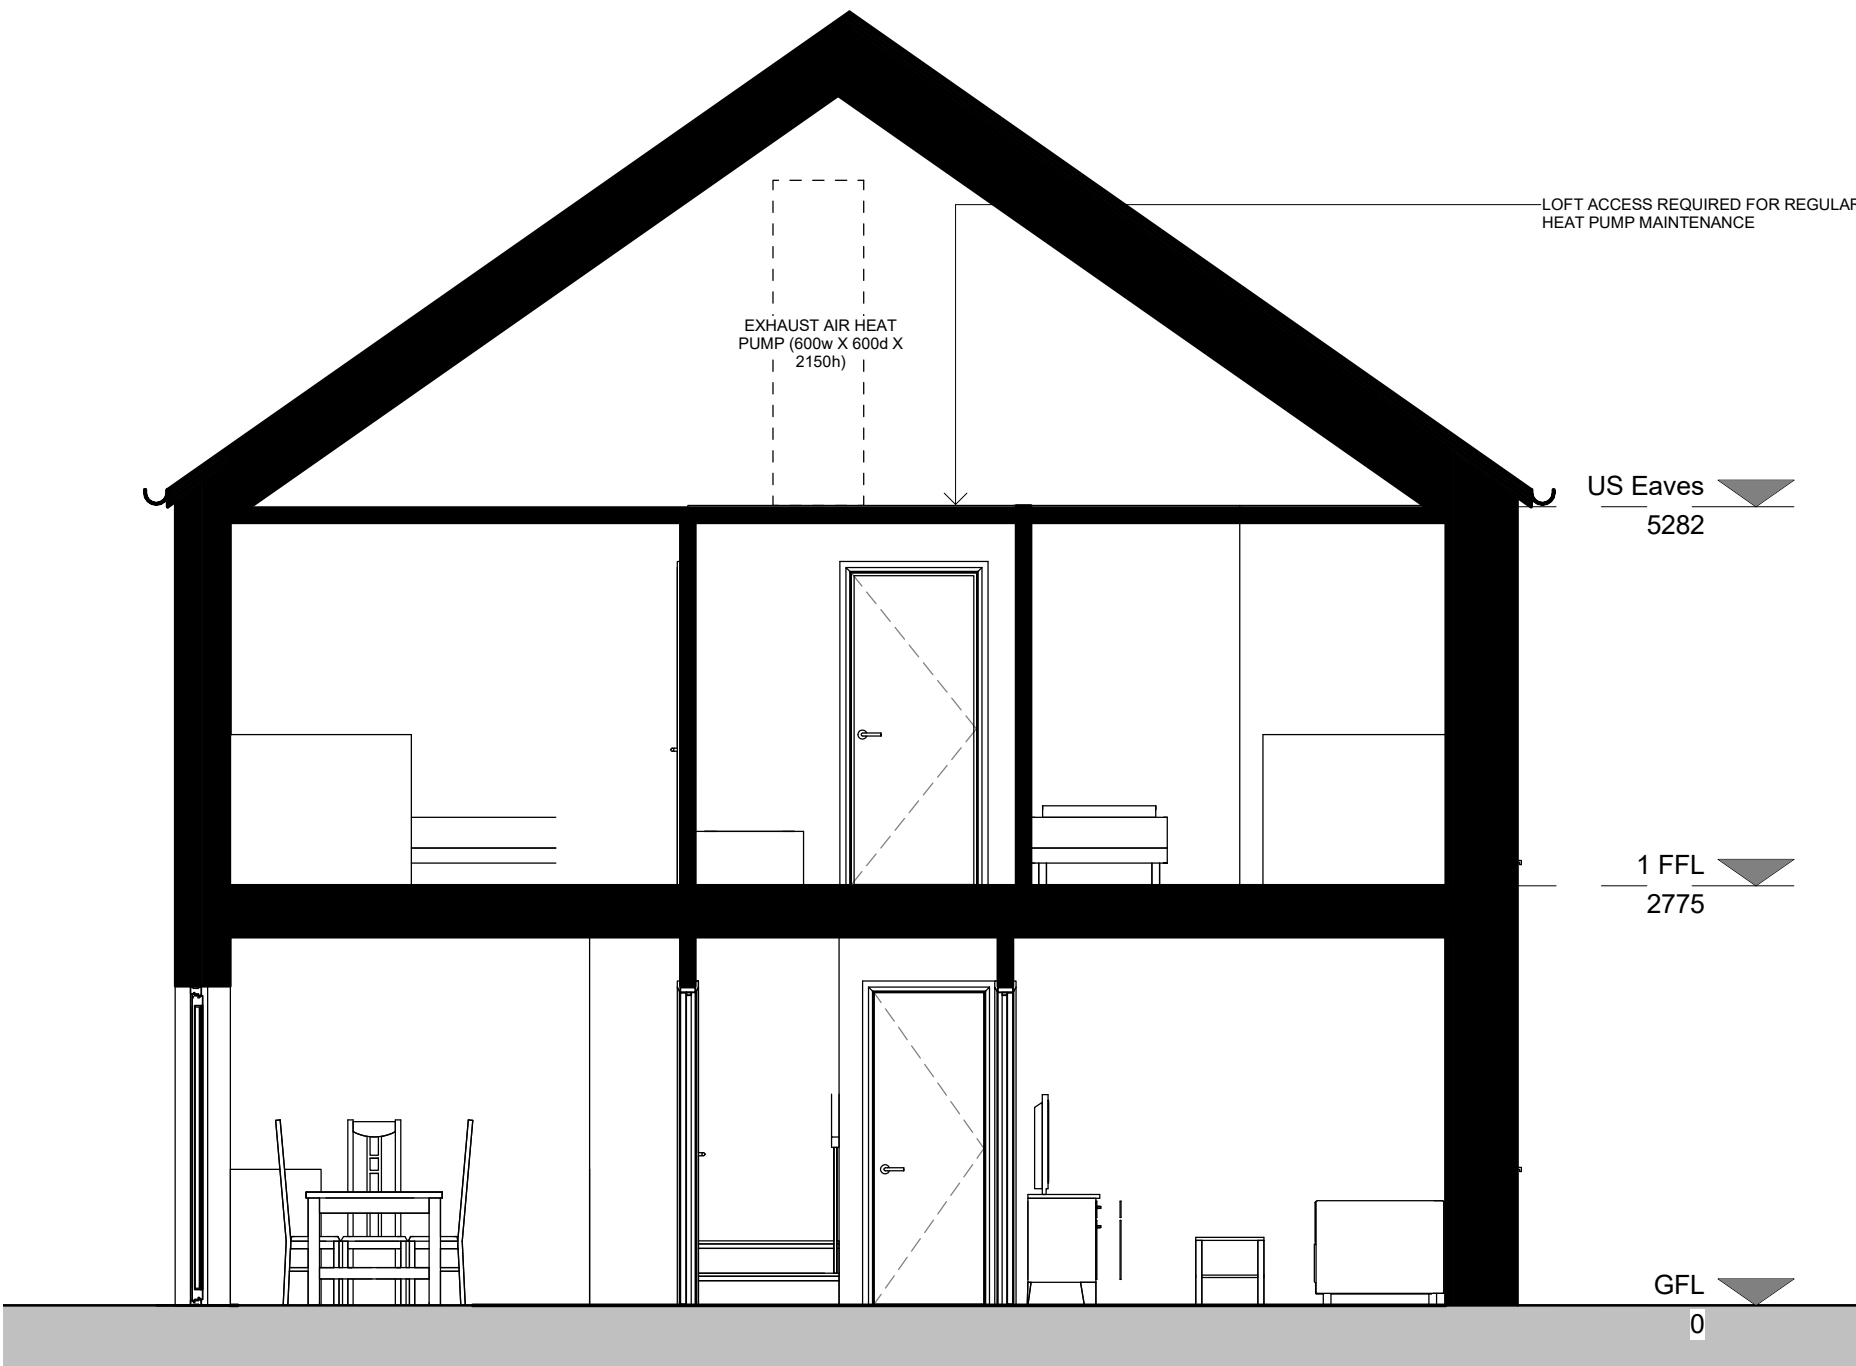

Section
1 : 50

HOUSE TYPE H - 3B4P END
86.2m²/ 927.85sqft

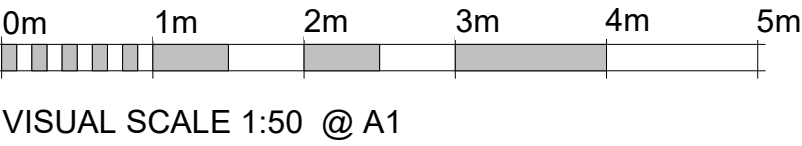

WORK IN PROGRESS

Project
TEN ACRES

Drawing Title
House Type H End (3B4P)

Date	Scale	Drawn by	Check by
17/09/21	1 : 50 @ A1	IR	PN
Project No	Drawing No		Revision
32576	A-P19-008		P4

BARTON WILLMORE

Town Planning • Masterplanning & Urban Design • Architecture •
Landscape Planning & Design • Infrastructure & Environmental
Planning • Heritage • Graphic Communication •
Communications & Engagement • Development Economics



Offices at Birmingham Bristol Cambridge Cardiff Ebbw Vale Edinburgh
Glasgow Leeds London Manchester Newcastle Reading Southampton