






EXISTING REAR ELEVATION

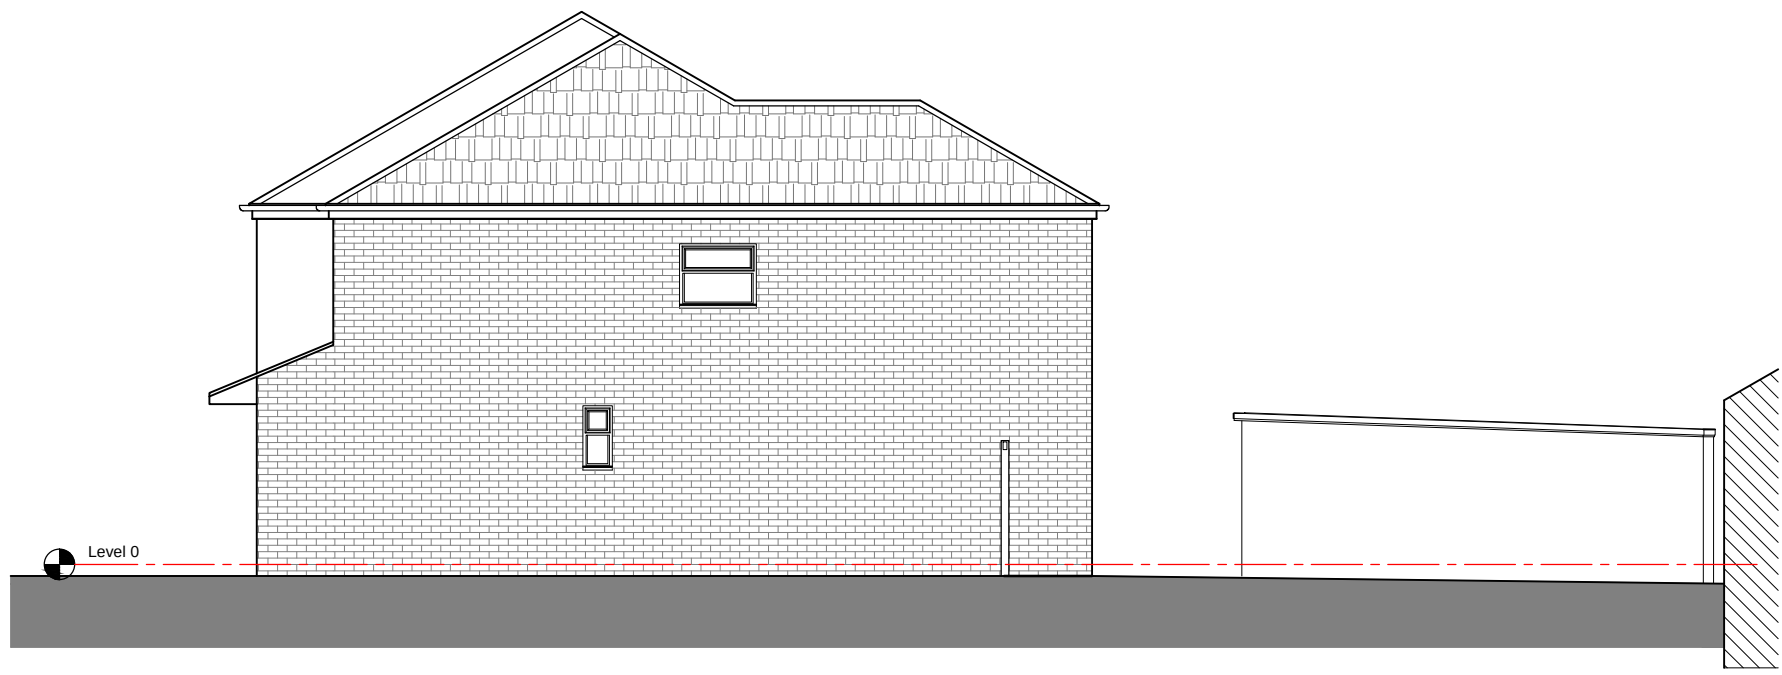


EXISTING SIDE ELEVATION TOWARDS NO.67

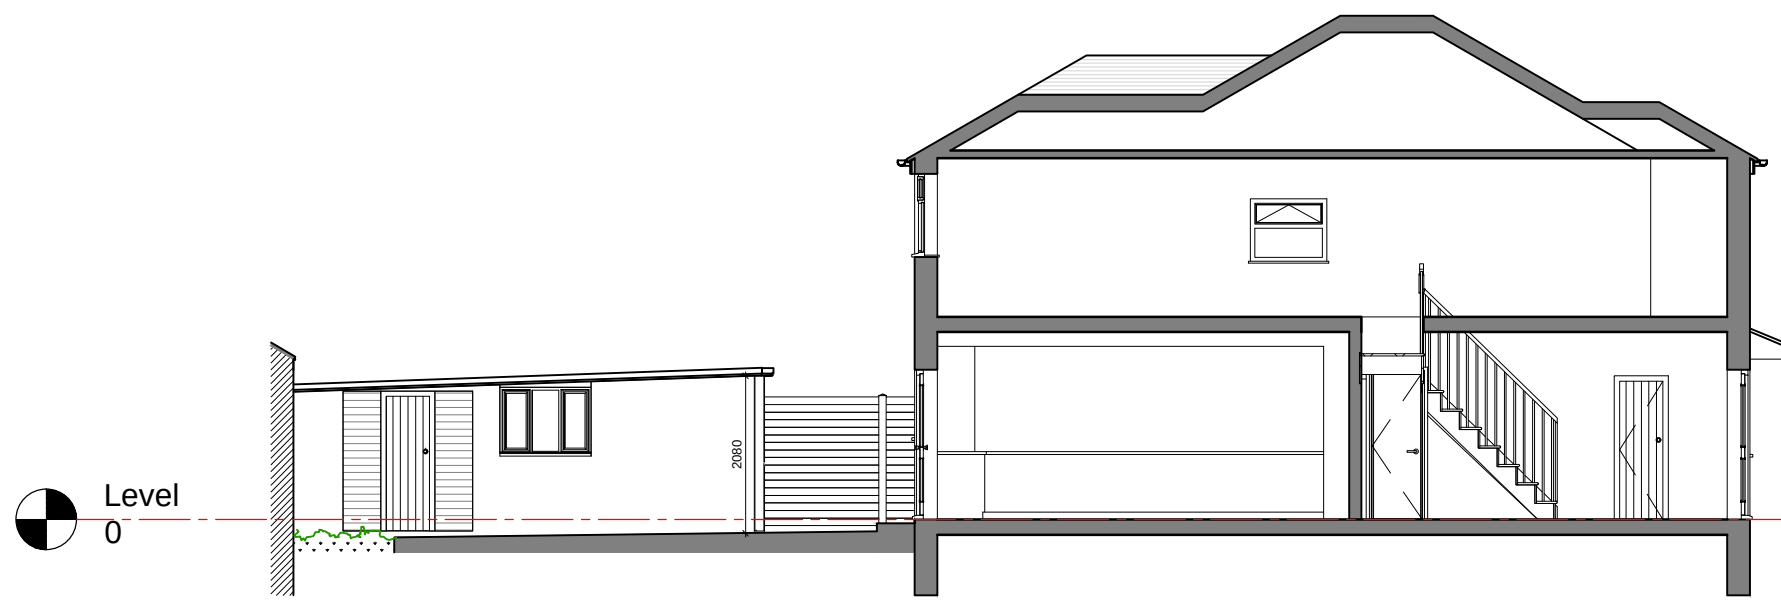


EXISTING SECTION AA

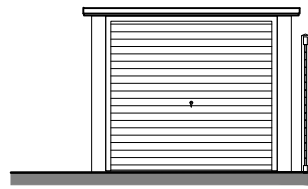


EXISTING GARAGE FRONT ELEVATION

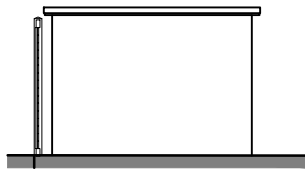


EXISTING GARAGE REAR ELEVATION

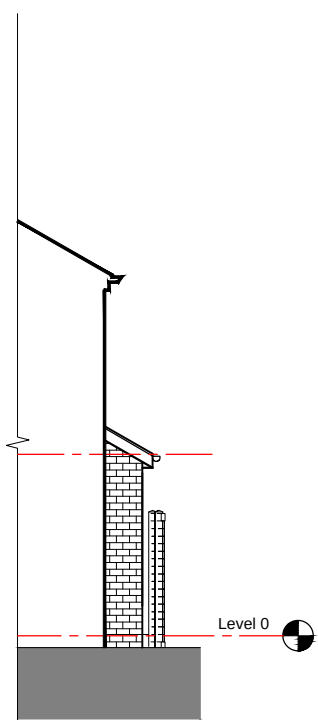

PROPOSED FRONT ELEVATION

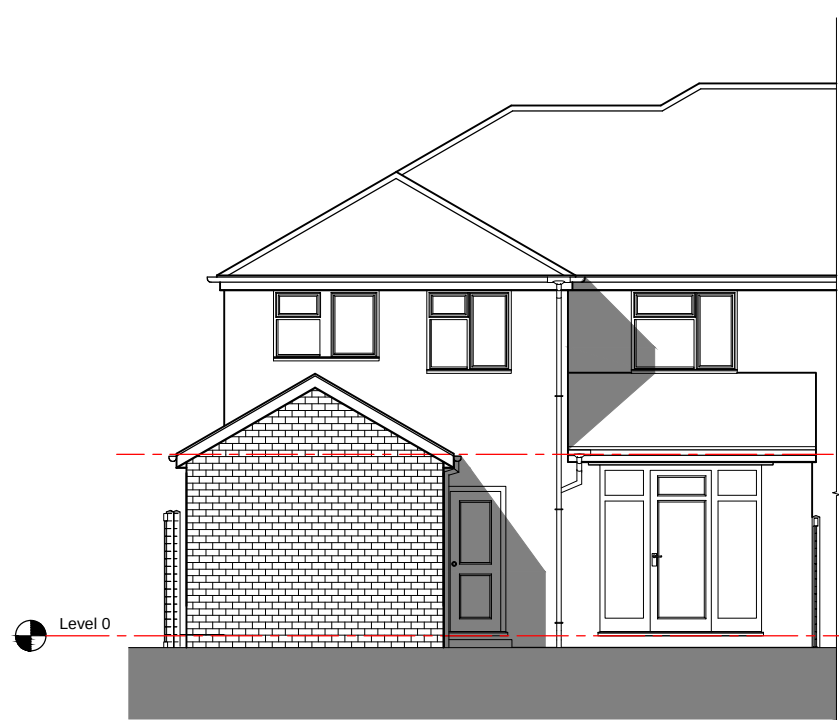


PROPOSED REAR ELEVATION

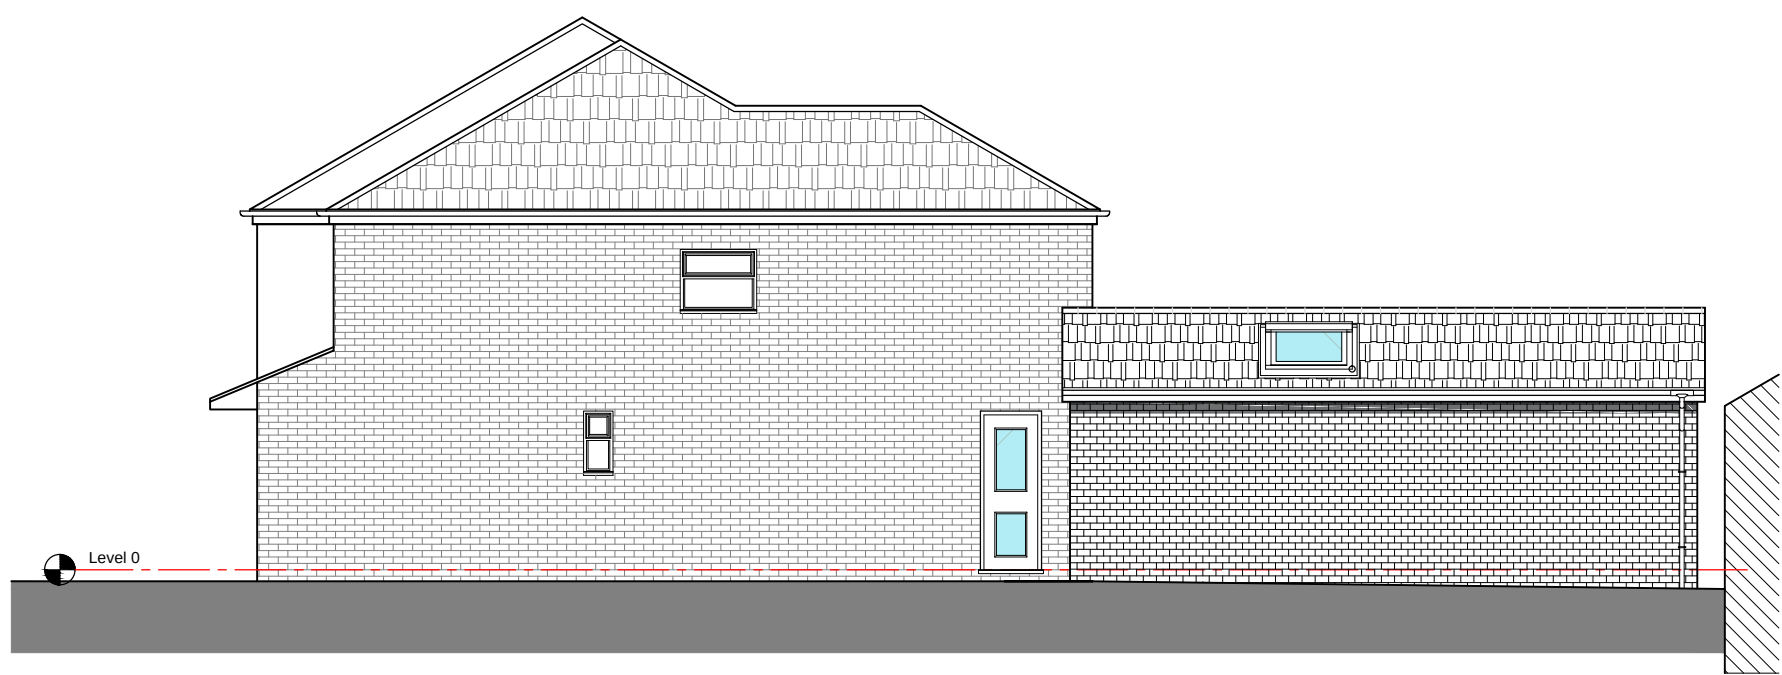


PROPOSED SIDE ELEVATION TOWARDS NO.67


CONCRETE TILES TO MATCH EXISTING
WHITE UPVC WINDOWS & DOORS
BRICKS TO MATCH EXISTING HOUSE

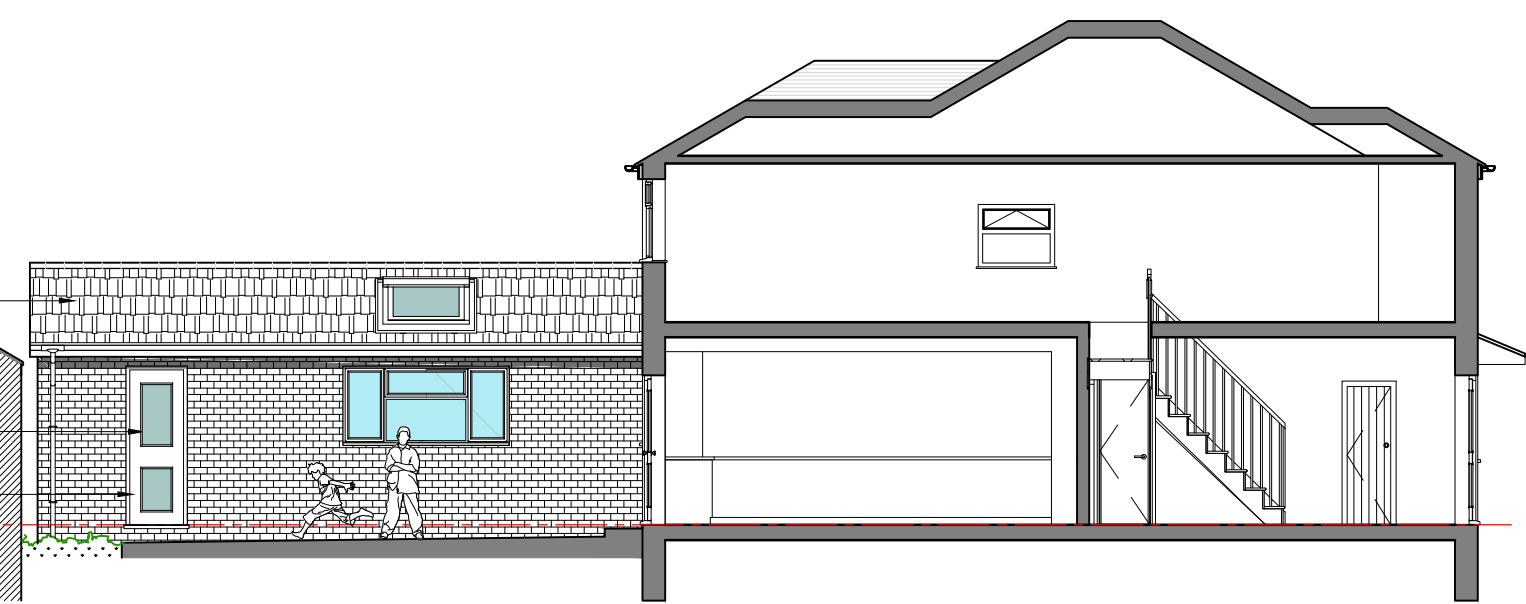


PROPOSED SECTION AA

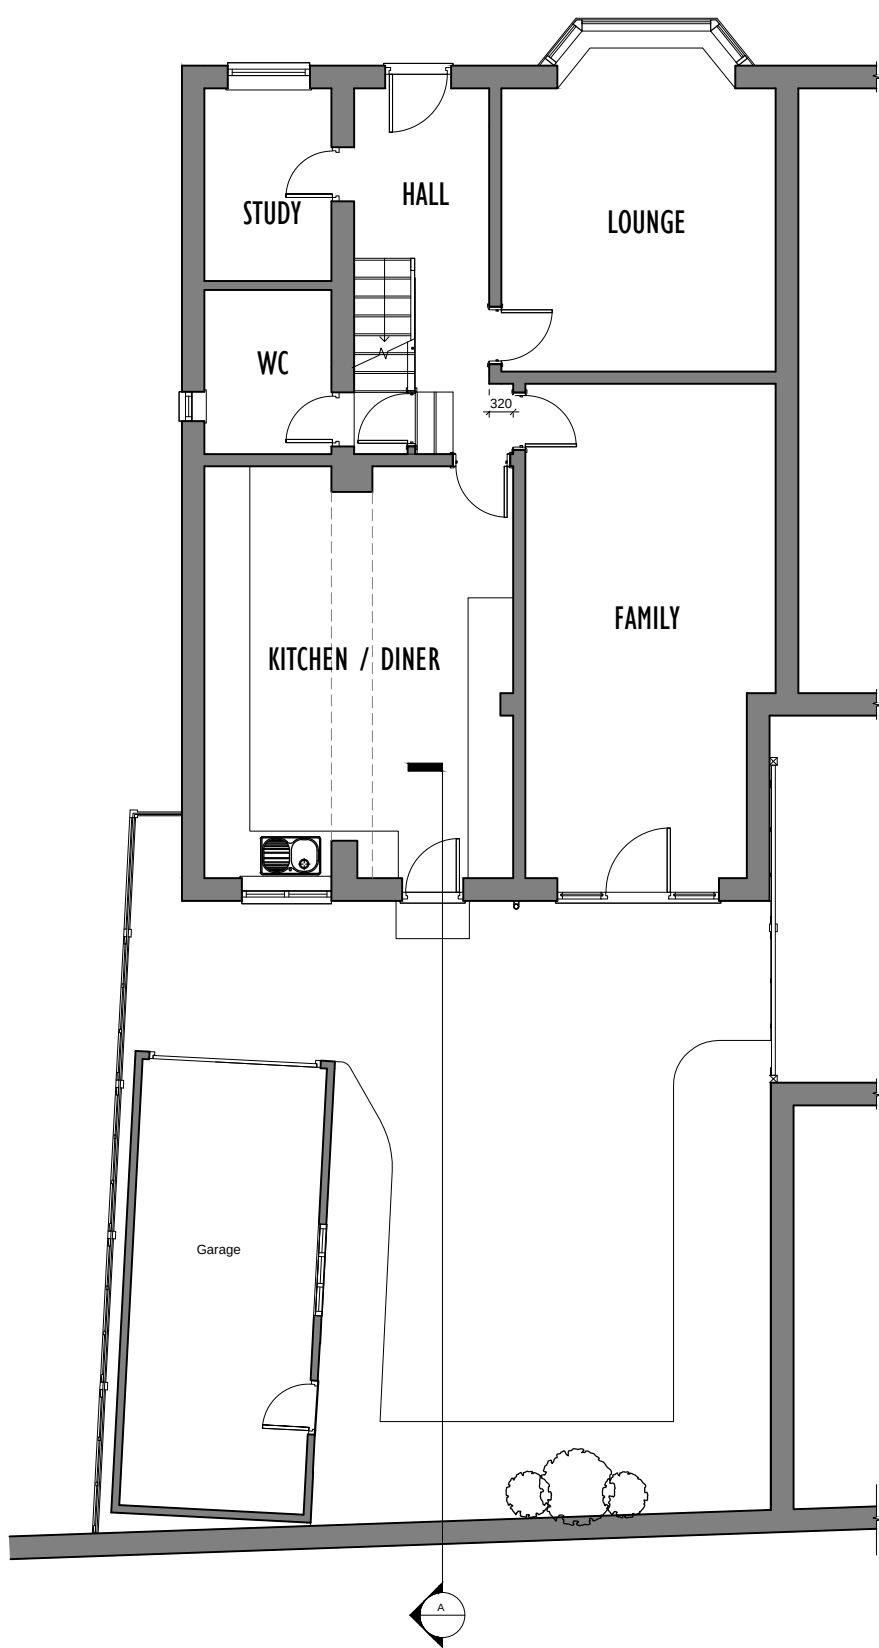


EXISTING GROUND FLOOR PLAN

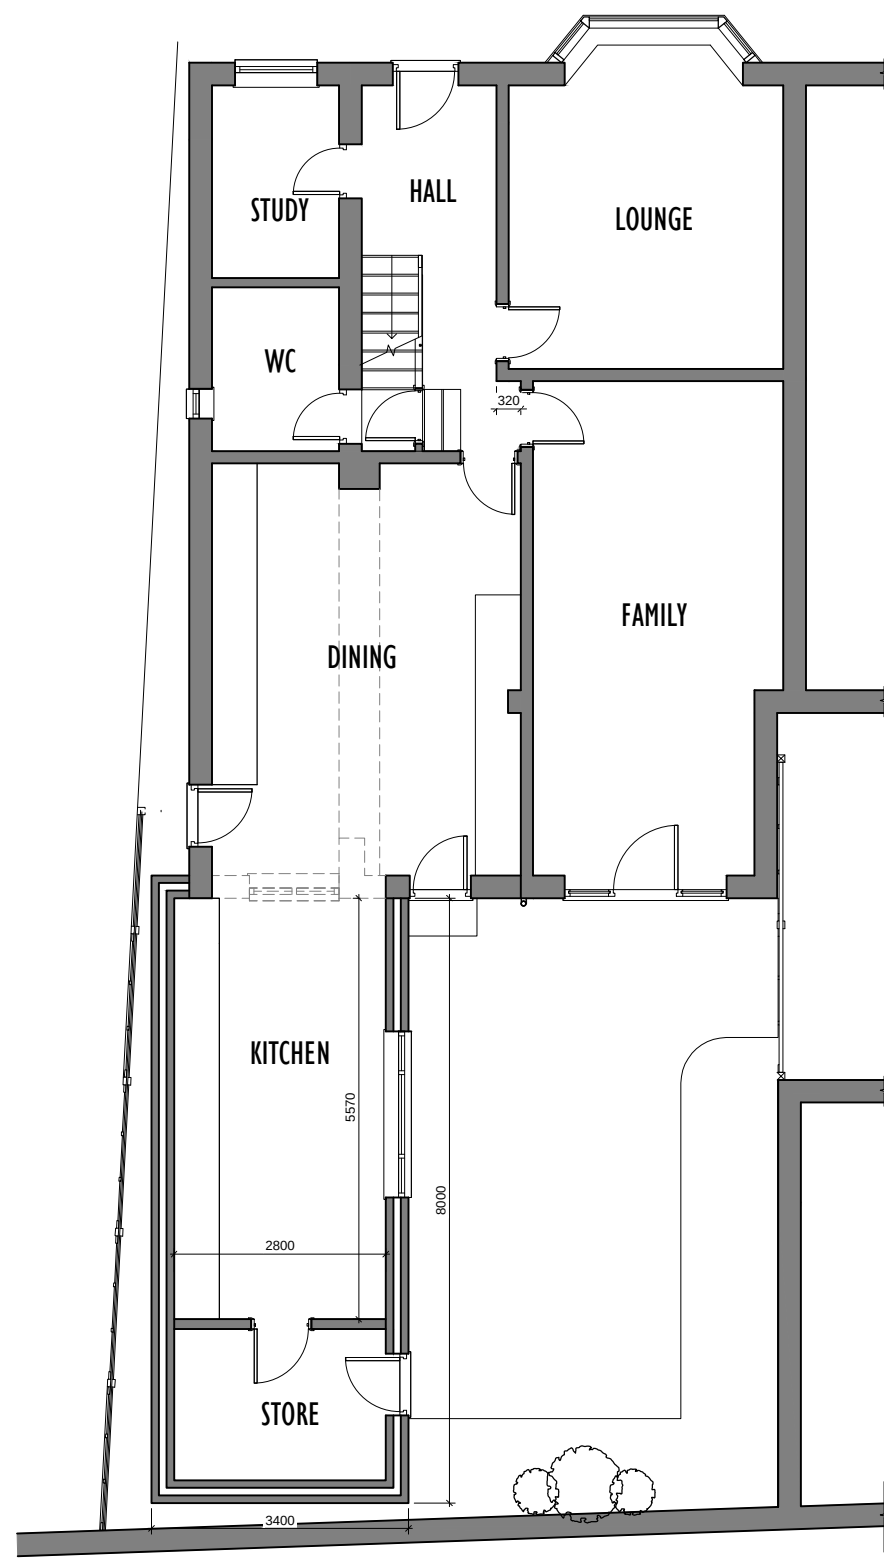

PROPOSED GROUND FLOOR PLAN

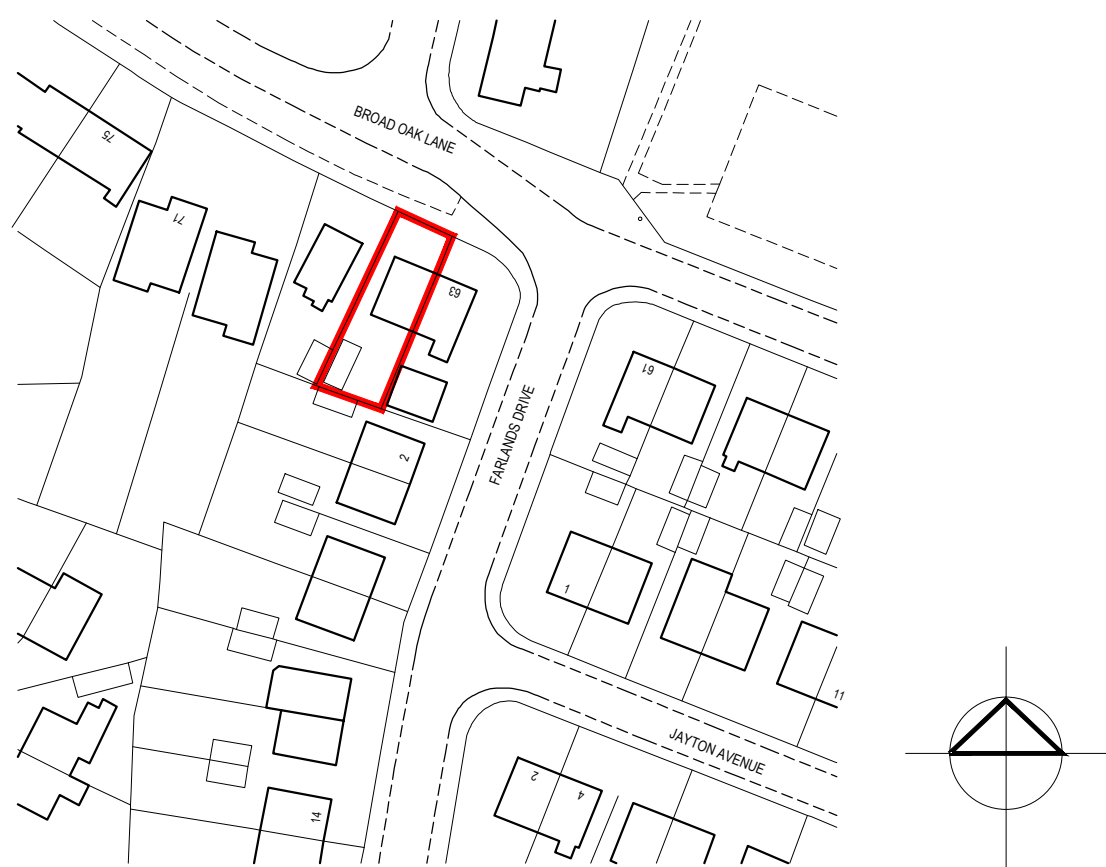

LOCATION PLAN 1:1250

 

Rev	Date	Description
A		
B		
C		
D		
E		

archirama Architecture & project management Archirama Ltd 3 Park Gate Ave, Wiltington, Manchester M20 3BZ Tel: 01797 171 000 email: mail@archirama.co.uk	
Client	Mr S N Hussain
Project / Site	65 Broad Oak Lane East Didsbury, M20 5QB
Drawing Title	Proposed singel storey rear extension to create additional accommodation
Drawn By	PR
Checked By	01/02/22
Scale	1 : 100@A1
Sheet No	PL01
Revised	-