




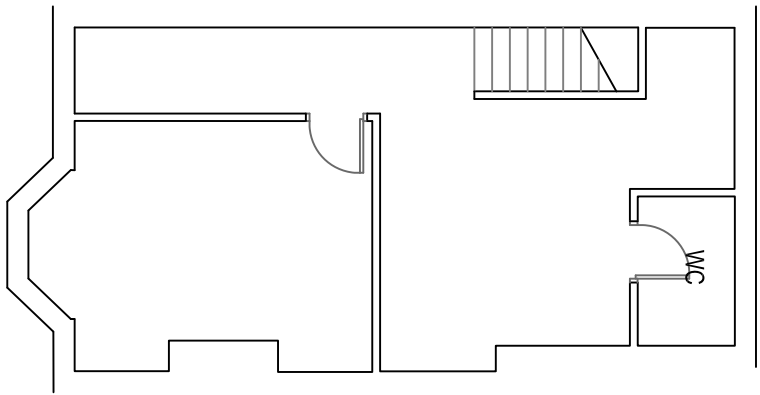


EXISTING BF PLAN 1:100

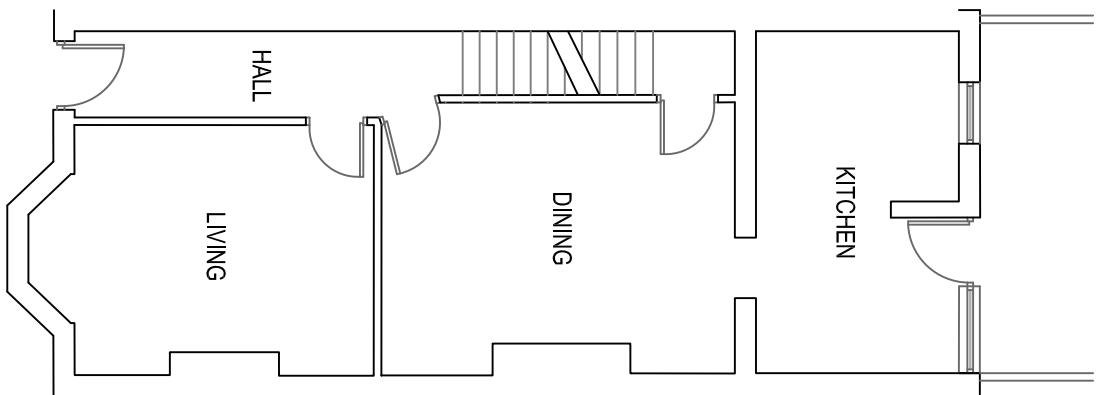


EXISTING GF PLAN 1:100

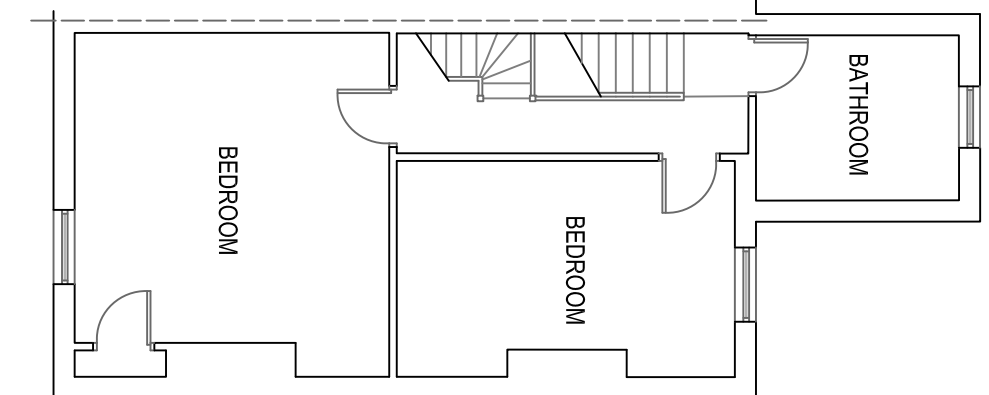


EXISTING FF PLAN 1:100

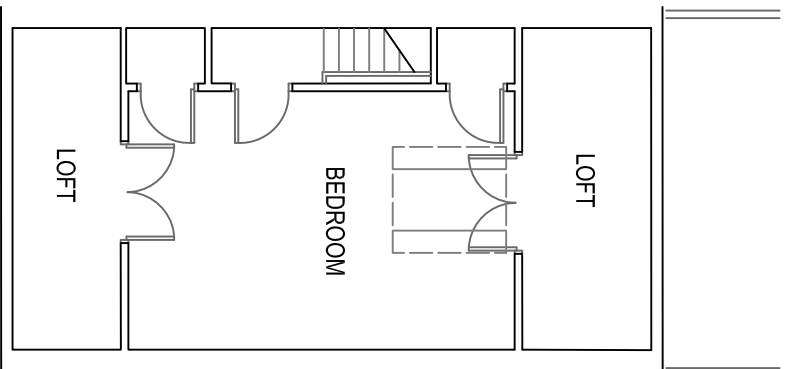


EXISTING SF PLAN 1:100

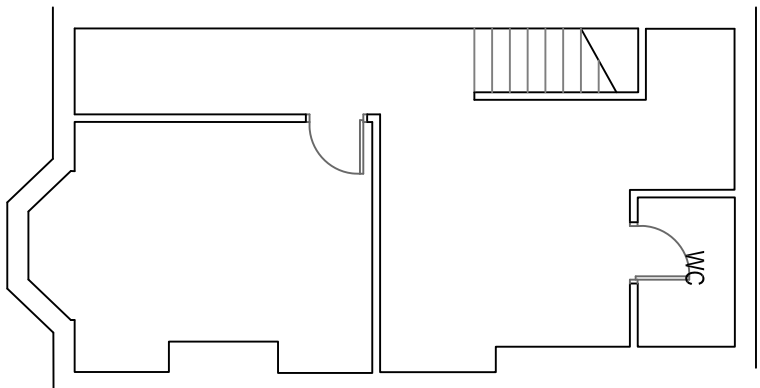


PROPOSED BF PLAN 1:100

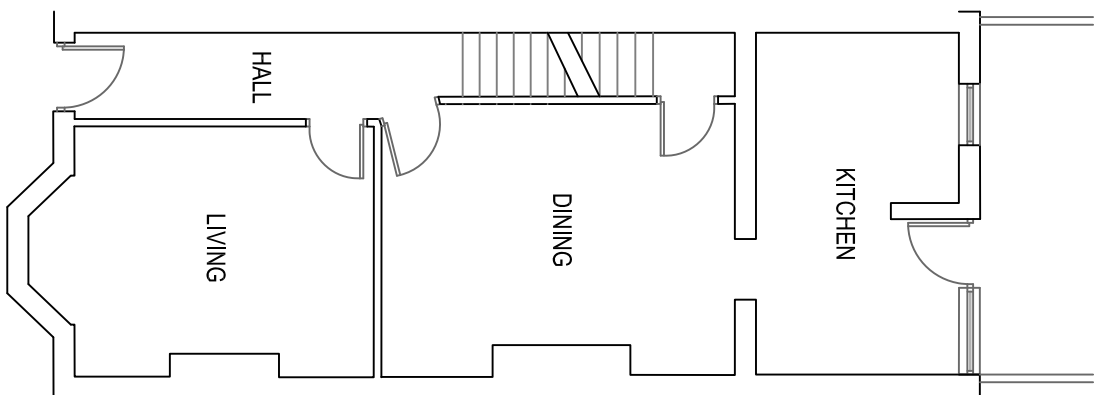


PROPOSED GF PLAN 1:100

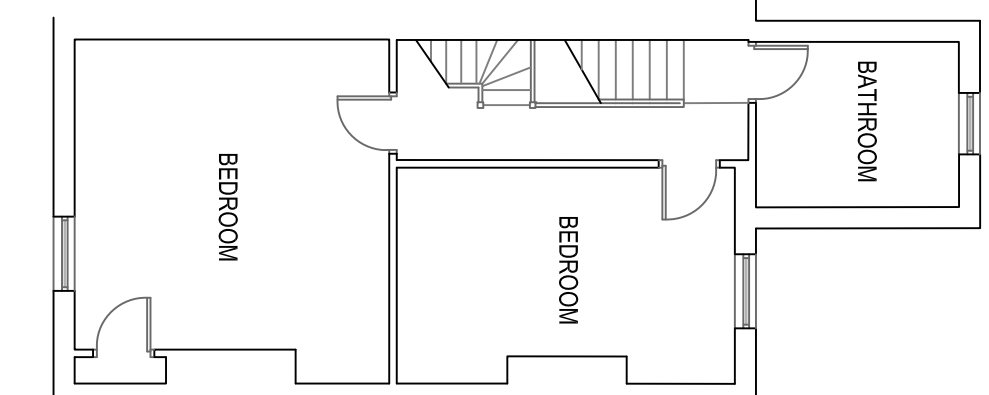


PROPOSED FF PLAN 1:100

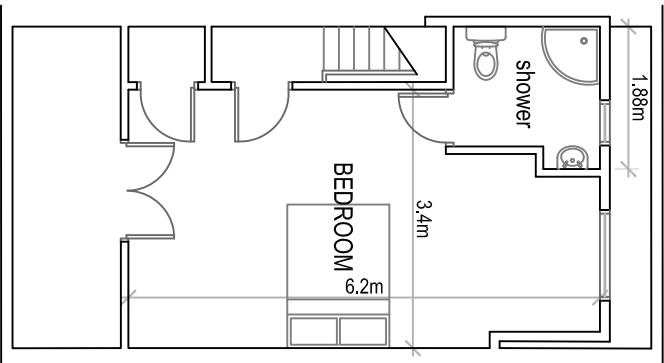


PROPOSED SF PLAN 1:100

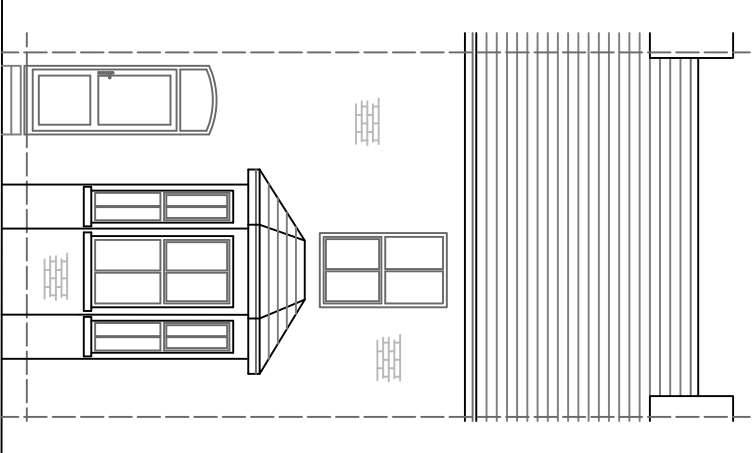


EXISTING FRONT ELEVATION 1:100

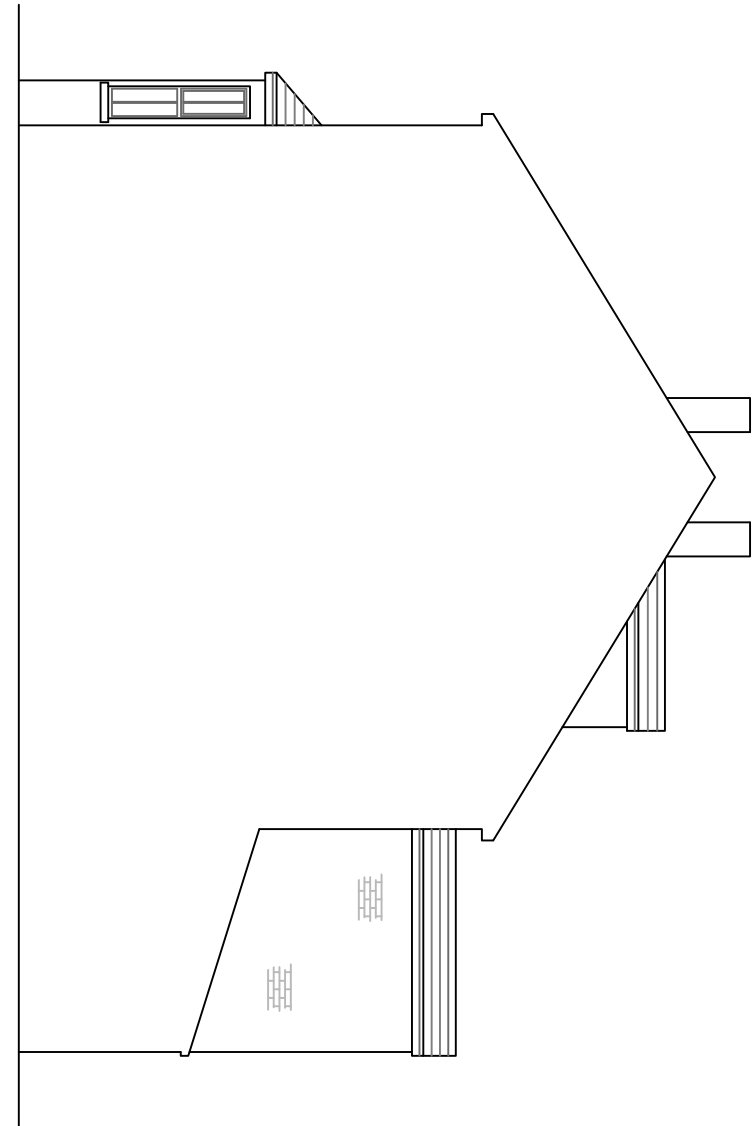


EXISTING SIDE ELEVATION 1:100

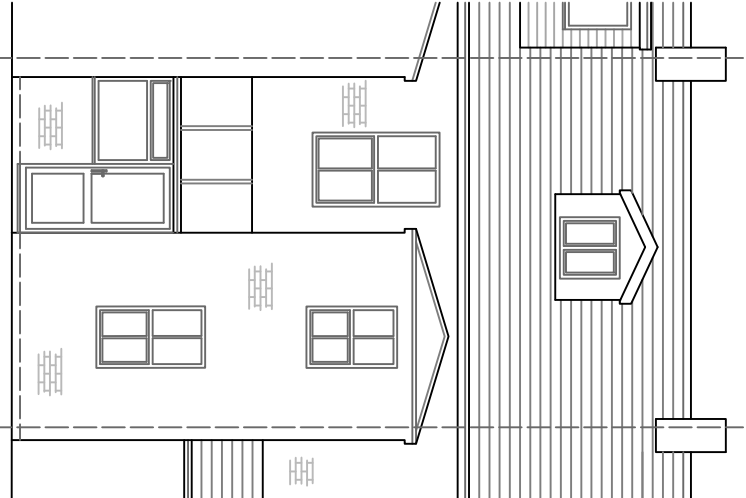


EXISTING REAR ELEVATION 1:100

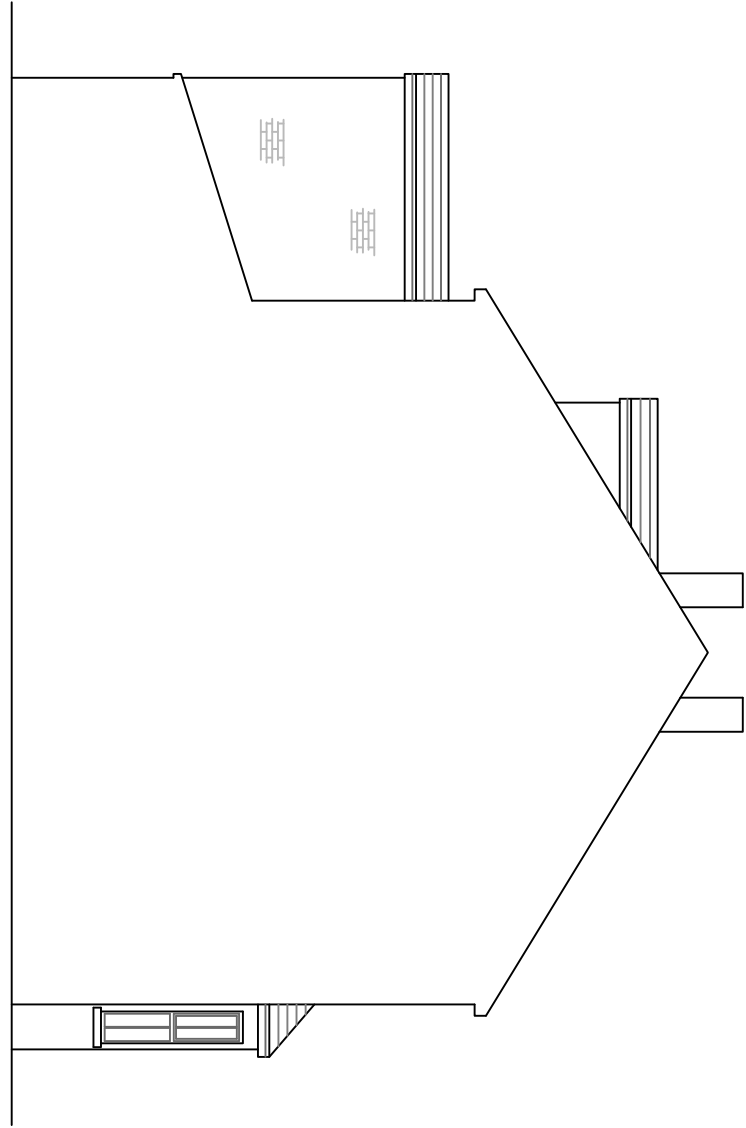


EXISTING SIDE ELEVATION 1:100

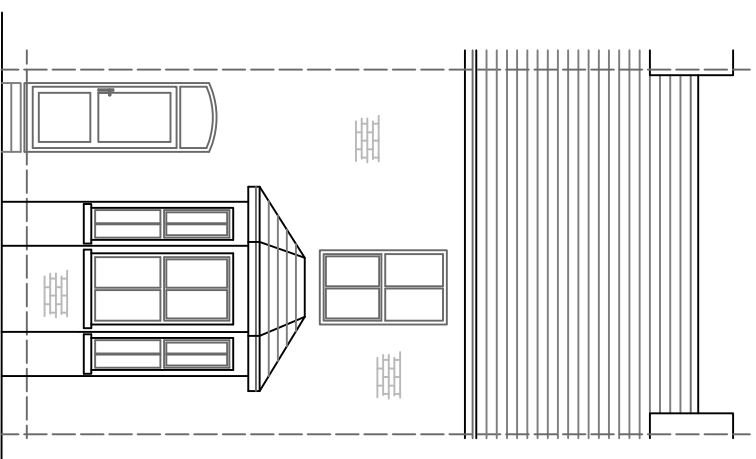


PROPOSED FRONT ELEVATION 1:100

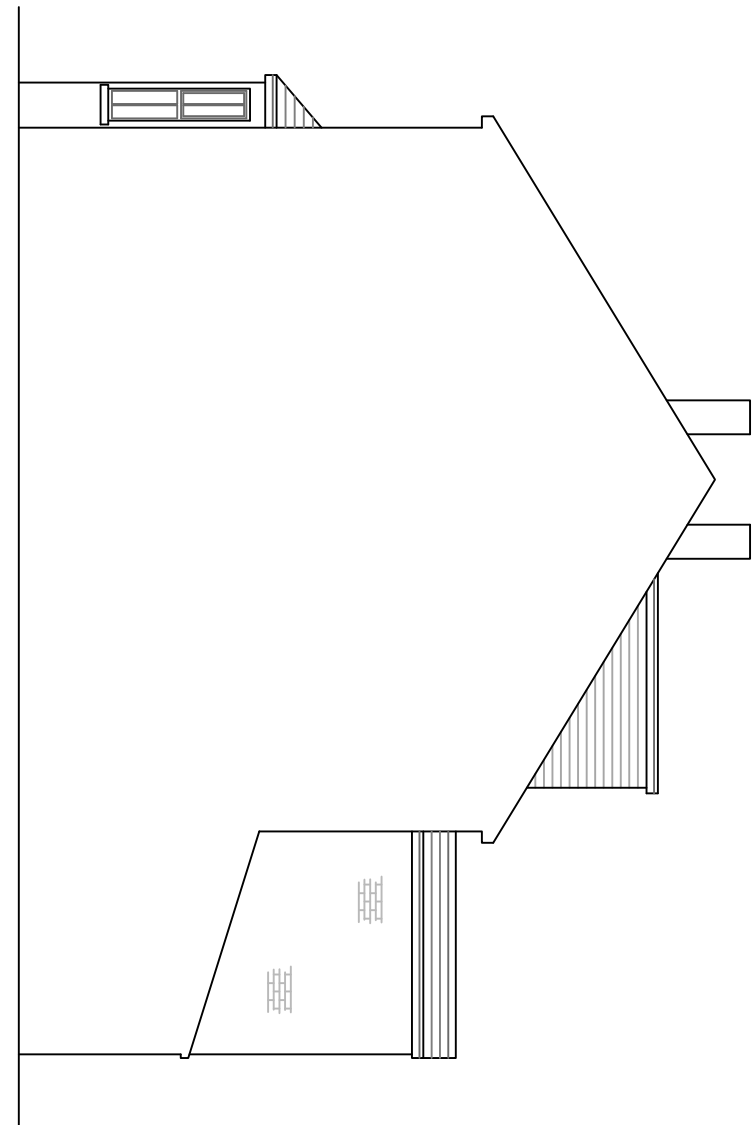






PROPOSED SIDE ELEVATION 1:100

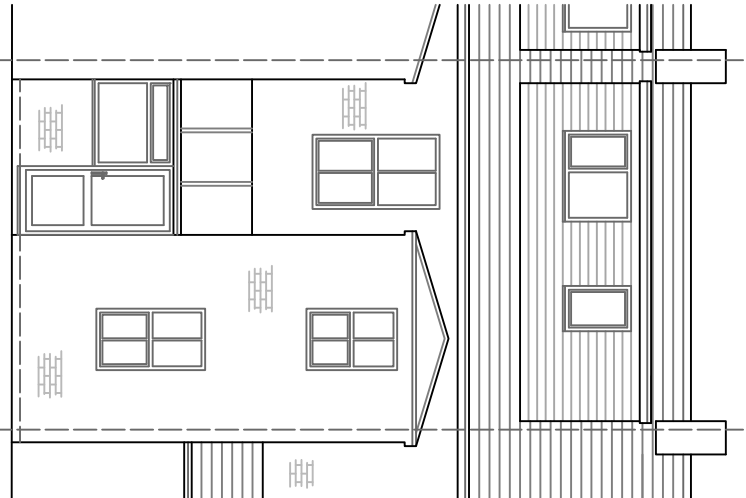

PROPOSED REAR ELEVATION 1:100

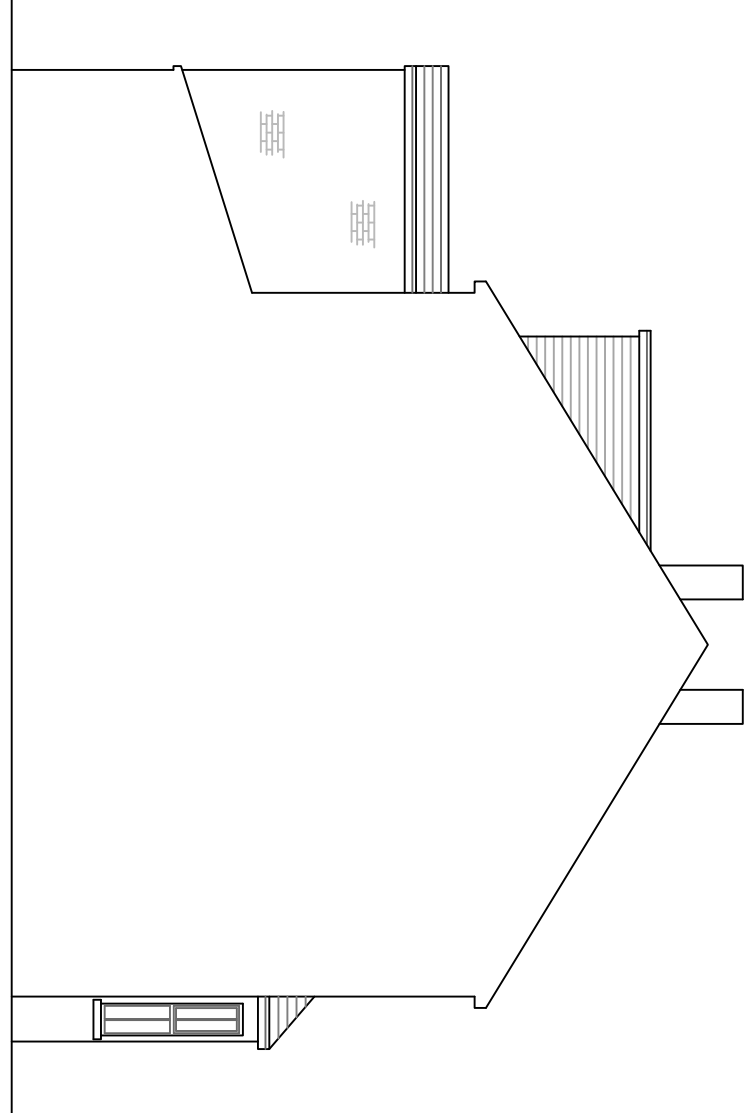

PROPOSED SIDE ELEVATION 1:100

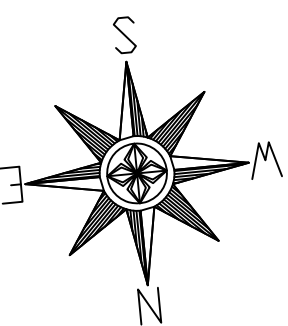 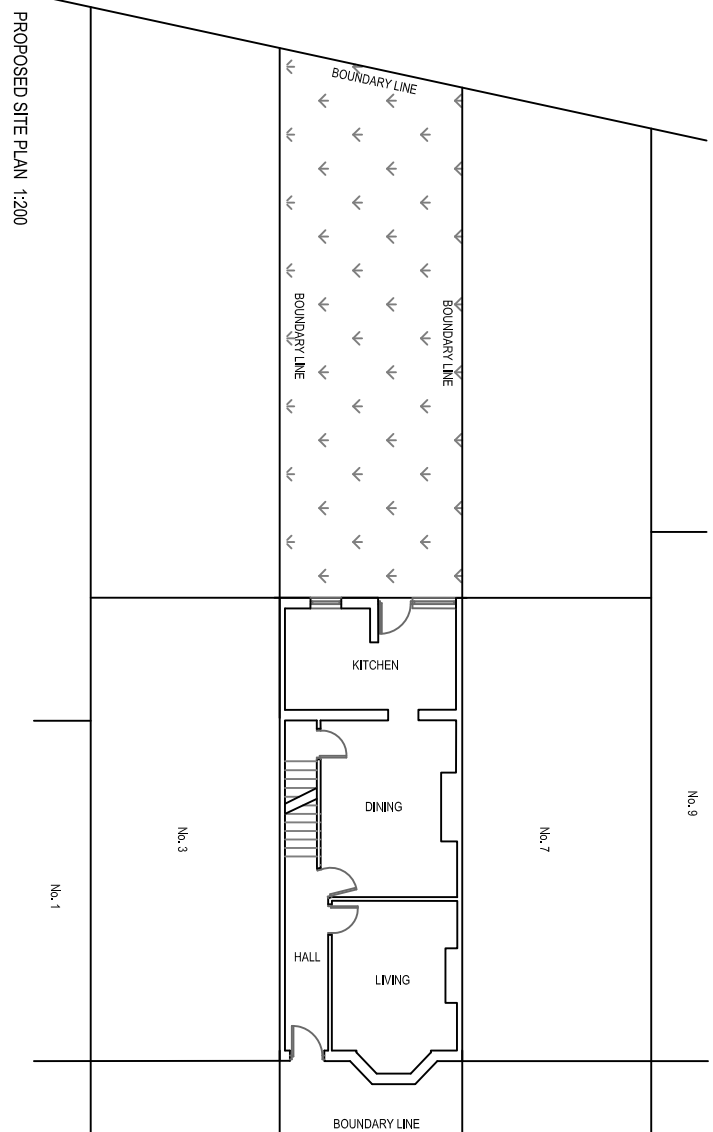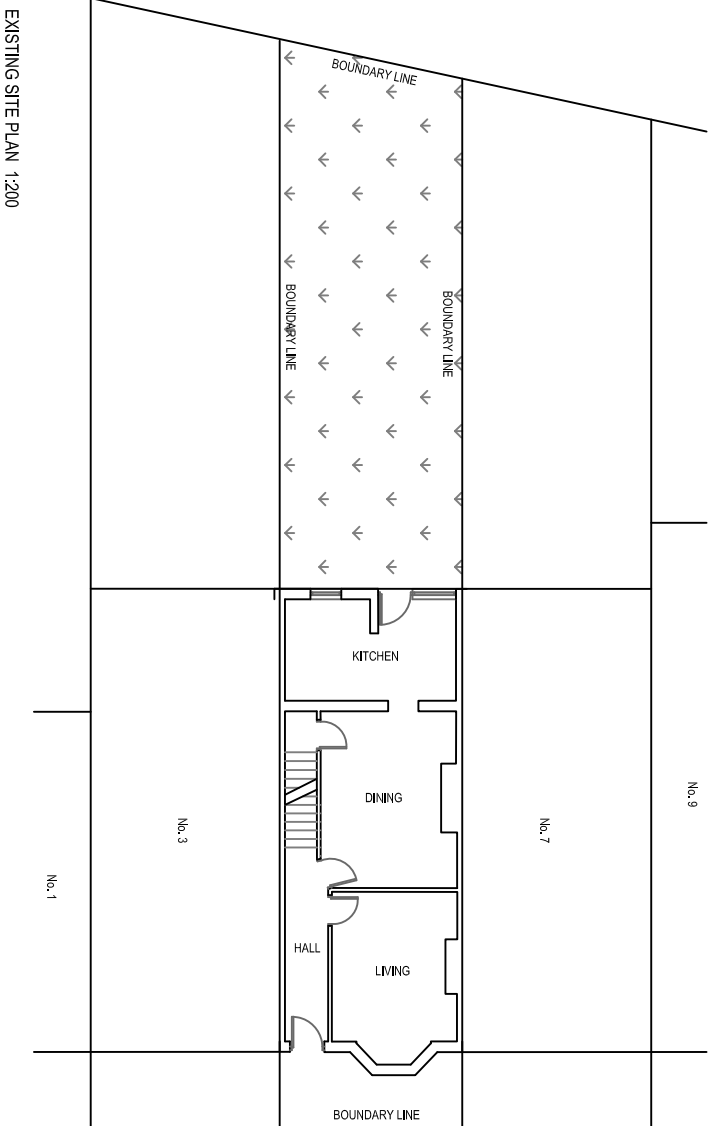 

REV B Site elevation added
REV A Site elevation added

NEW REAR FLAT ROOF DORMER

5 Norgate Street
Disbury, M20 2DG

Existing & Proposed Plans
and Elevations
Drawn: CDW
Scale: 1:100 & 1:200 @ A1
Date: February 2022

2411_DID_01_Planning_Rev_B

CDWP
CD Wilkinson Plans

tel: 07967 522401 email: chris@cdwilkinsonplans.co.uk
5 Highmeadow, Manchester, M26 1YN