



SECTION EE

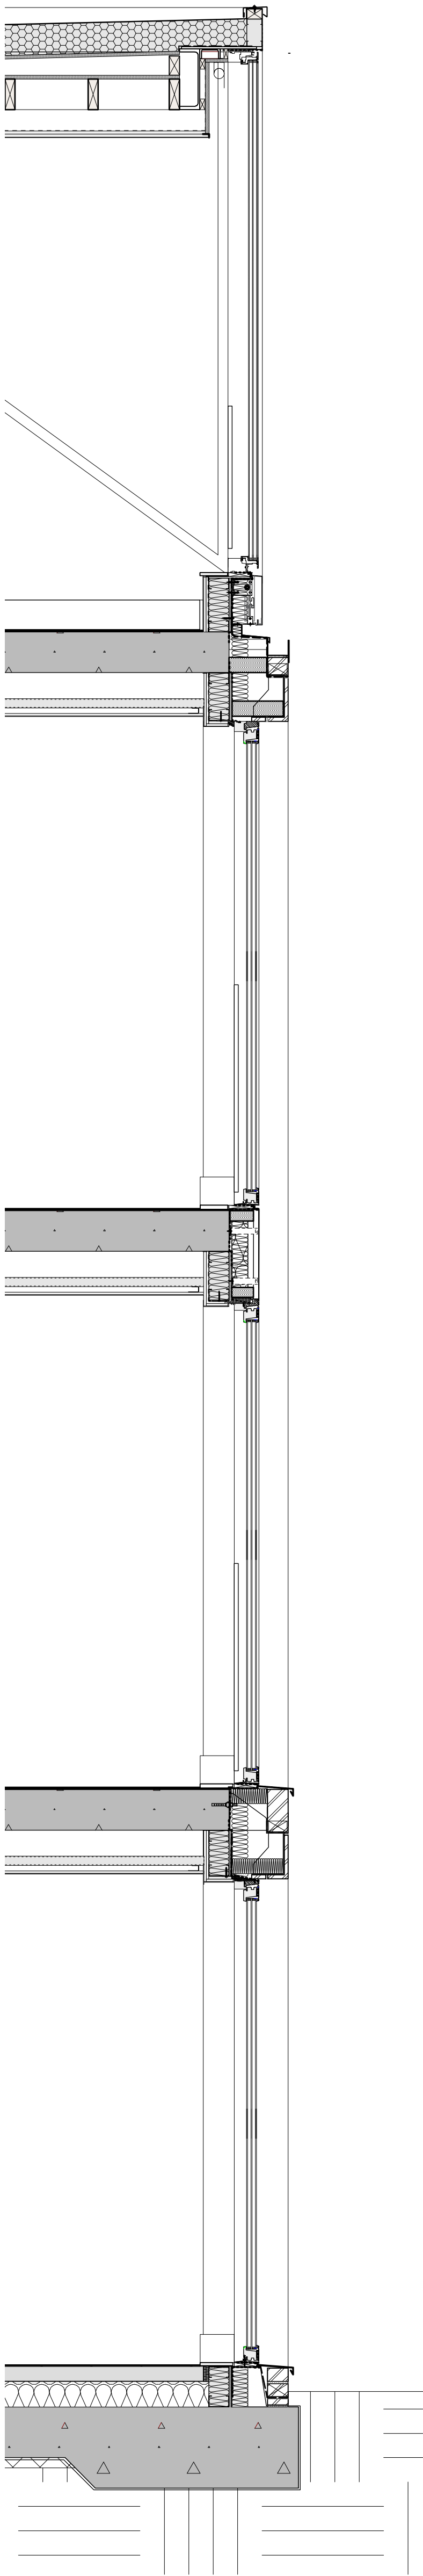

SECTION DD



FRONT ELEVATION

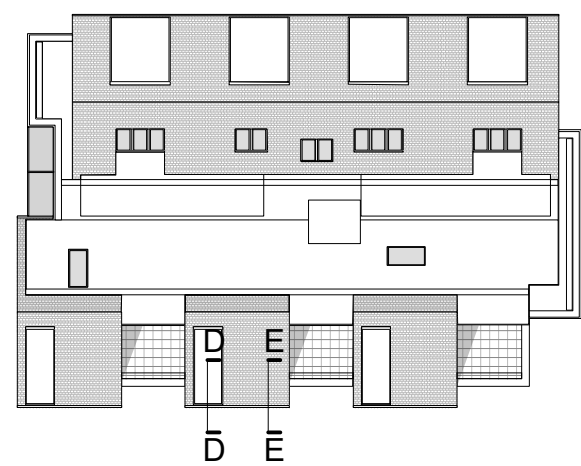

D E

PROPOSED DETAILED SECTIONS EE & DD 1:20 @ A1			IMPORTANT NOTES:			CLIENT: PRESTBURY ESTATES			OLLIER SMURTHWAITE ARCHITECTS 40 King Street, Manchester, M2 6BA T 0161 883 0838 F 0161 883 0839 E mail@olliersmurthwaite.com		
						PROJECT: 15-22					
						ADDRESS: PLOT G, CASTLEFIELD					
						DRAWING TITLE: DETAILED SECTION DD, EE					
						SCALE: 1:20@A1		DATE: MAY 2021			
REVISION	DATE	DESCRIPTION				DRAWING NO: P_L101013A					

© Copyright Ollier Smurthwaite Architects