


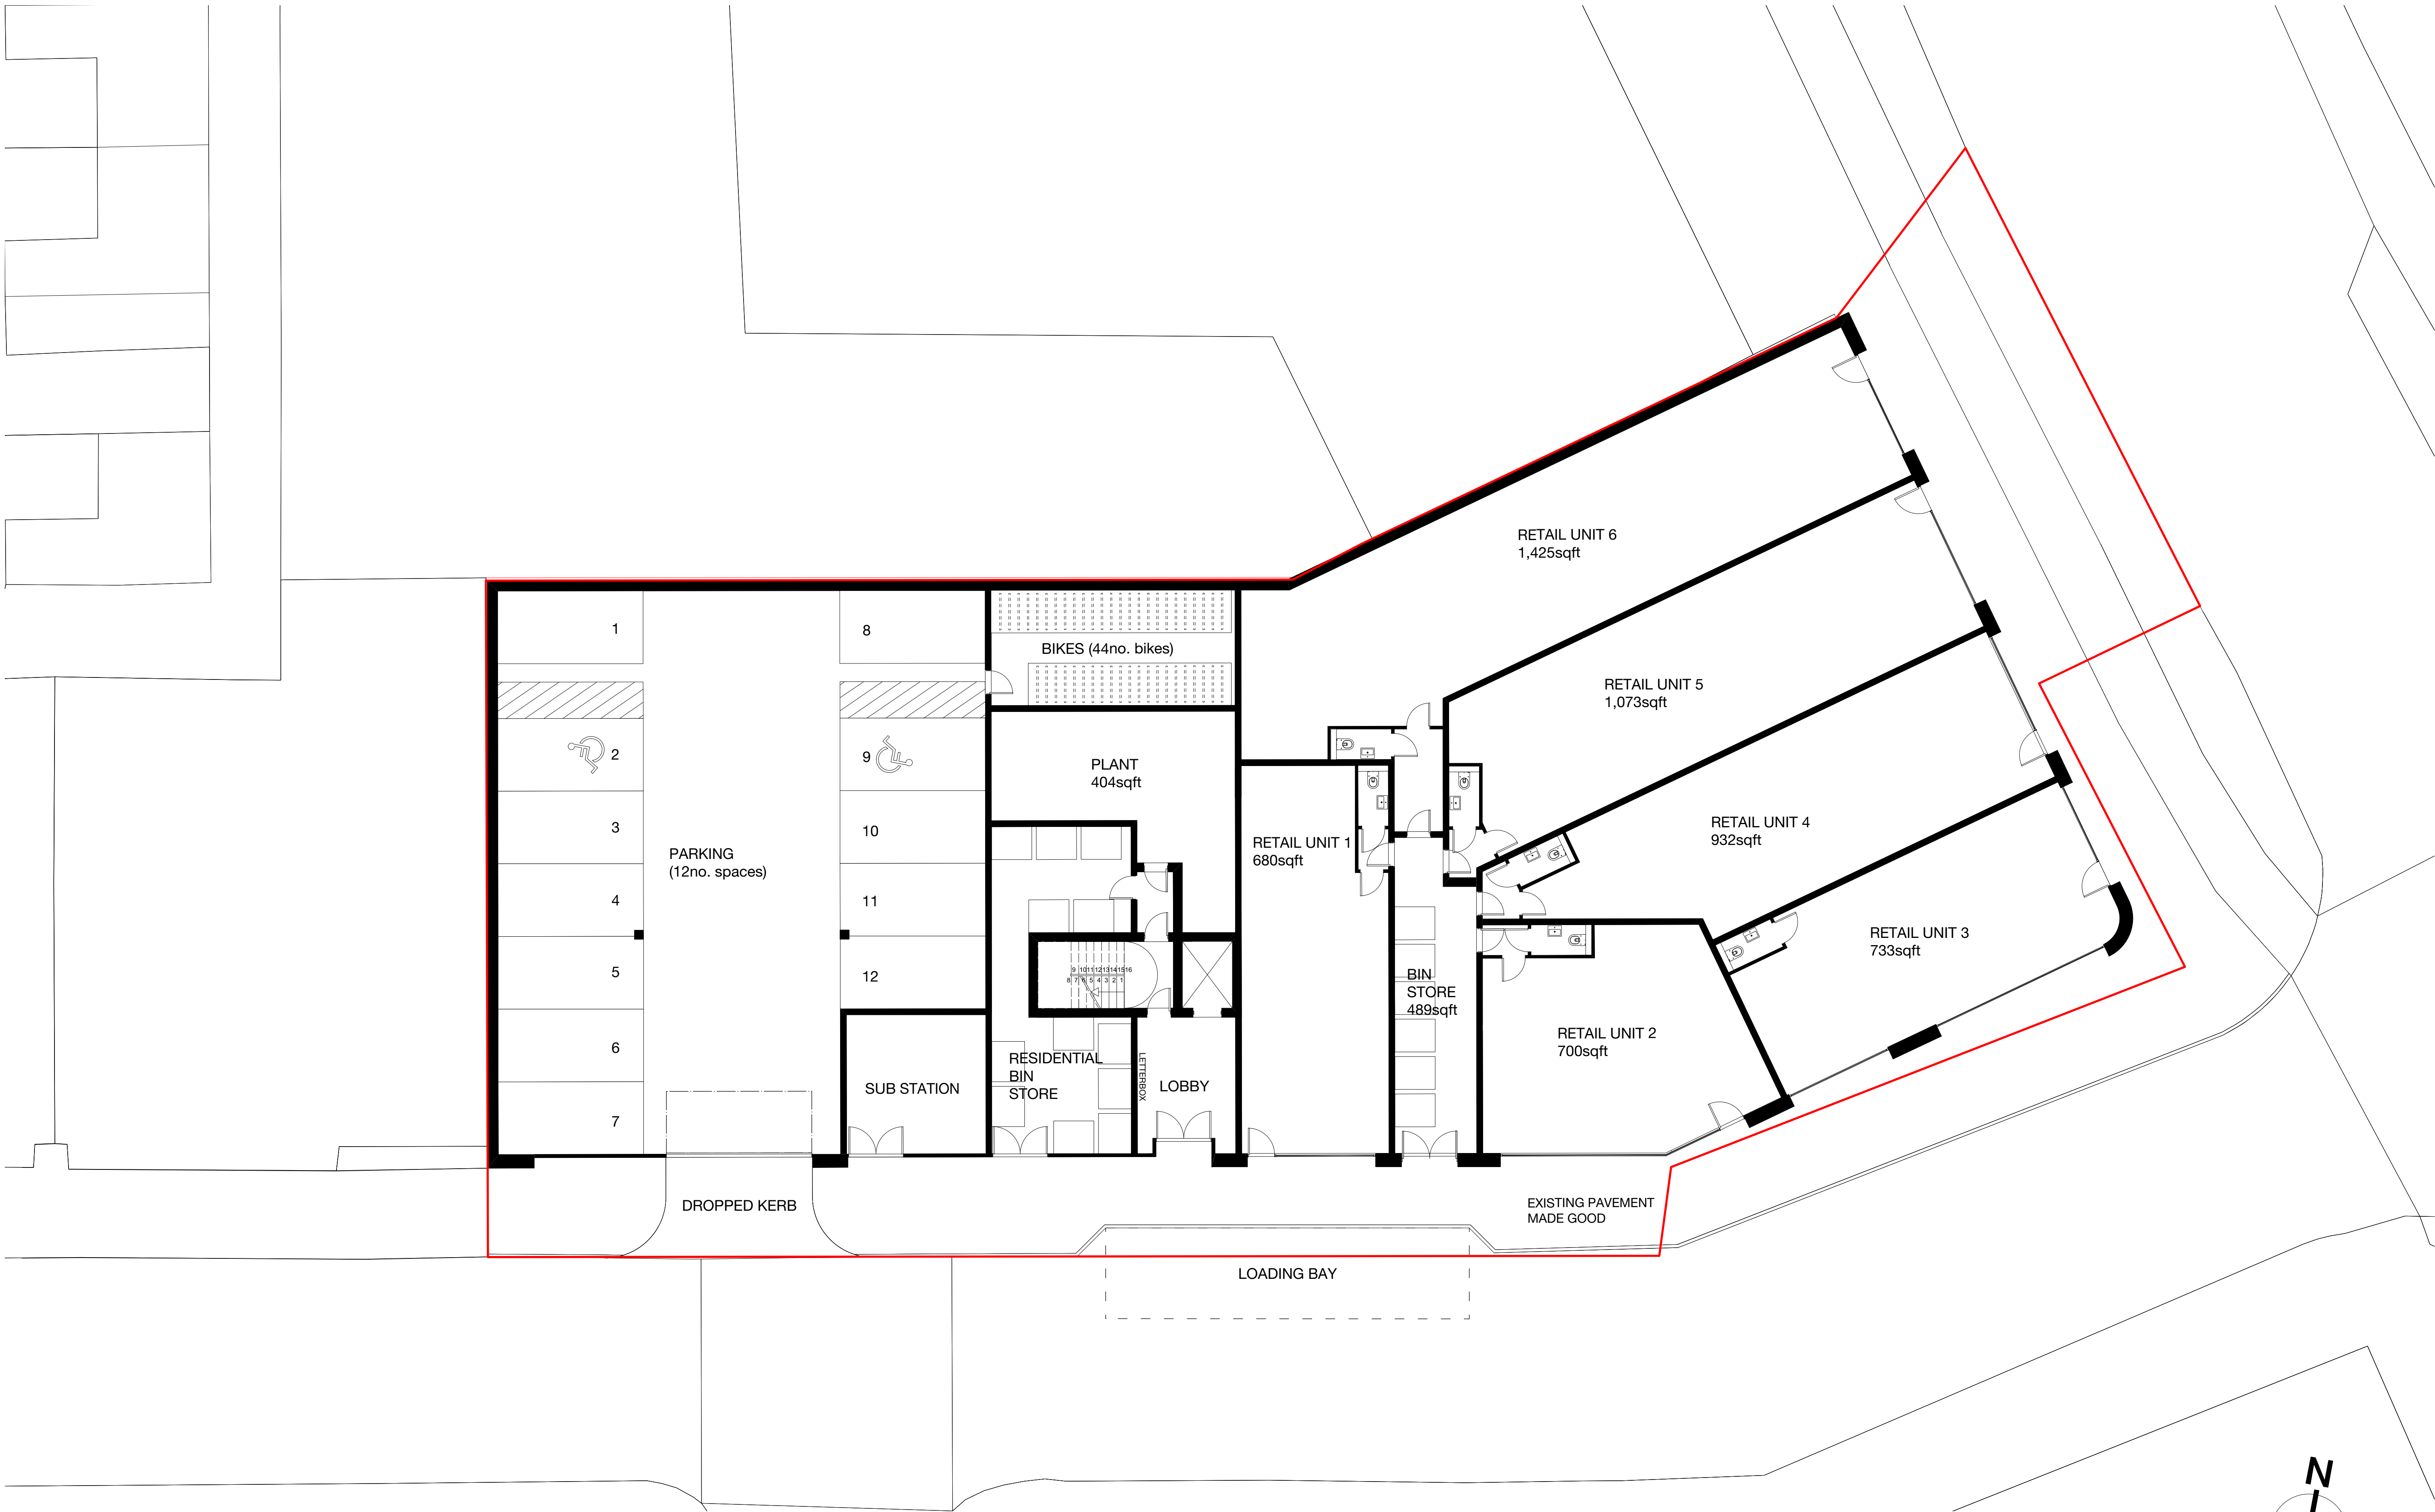

PROPOSED GROUND FLOOR PLAN
1:100 @ A1



IMPORTANT NOTES:

E	04.04.22	AMENDED SITE BOUNDARY
D	29.03.22	AMENDED BIKE STORAGE TO 44no. BIKES
C	28.02.22	AMENDED BIKE STORAGE TO 46no. BIKES
B	25.02.22	BIKE STORAGE INCREASED TO 76no. BIKES
A	23.12.21	AMENDMENTS TO SHOPFRONTS
REVISION	DATE	DESCRIPTION

CLIENT: VIEWS	
PROJECT: NEW RESIDENTIAL DEVELOPMENT	
ADDRESS: 98 WILMSLOW ROAD, RUSHOLME	
DRAWING TITLE: PROPOSED GROUND FLOOR PLAN	
SCALE: 1:100 @ A1	DATE: APRIL 2021
DRAWING NO: A454_P_100E	

OLLIER SMURTHWAITE ARCHITECTS
40 King Street, Manchester, M2 6BA
T 0161 883 0838
F 0161 883 0839
E mail@olliersmurthwaite.com