

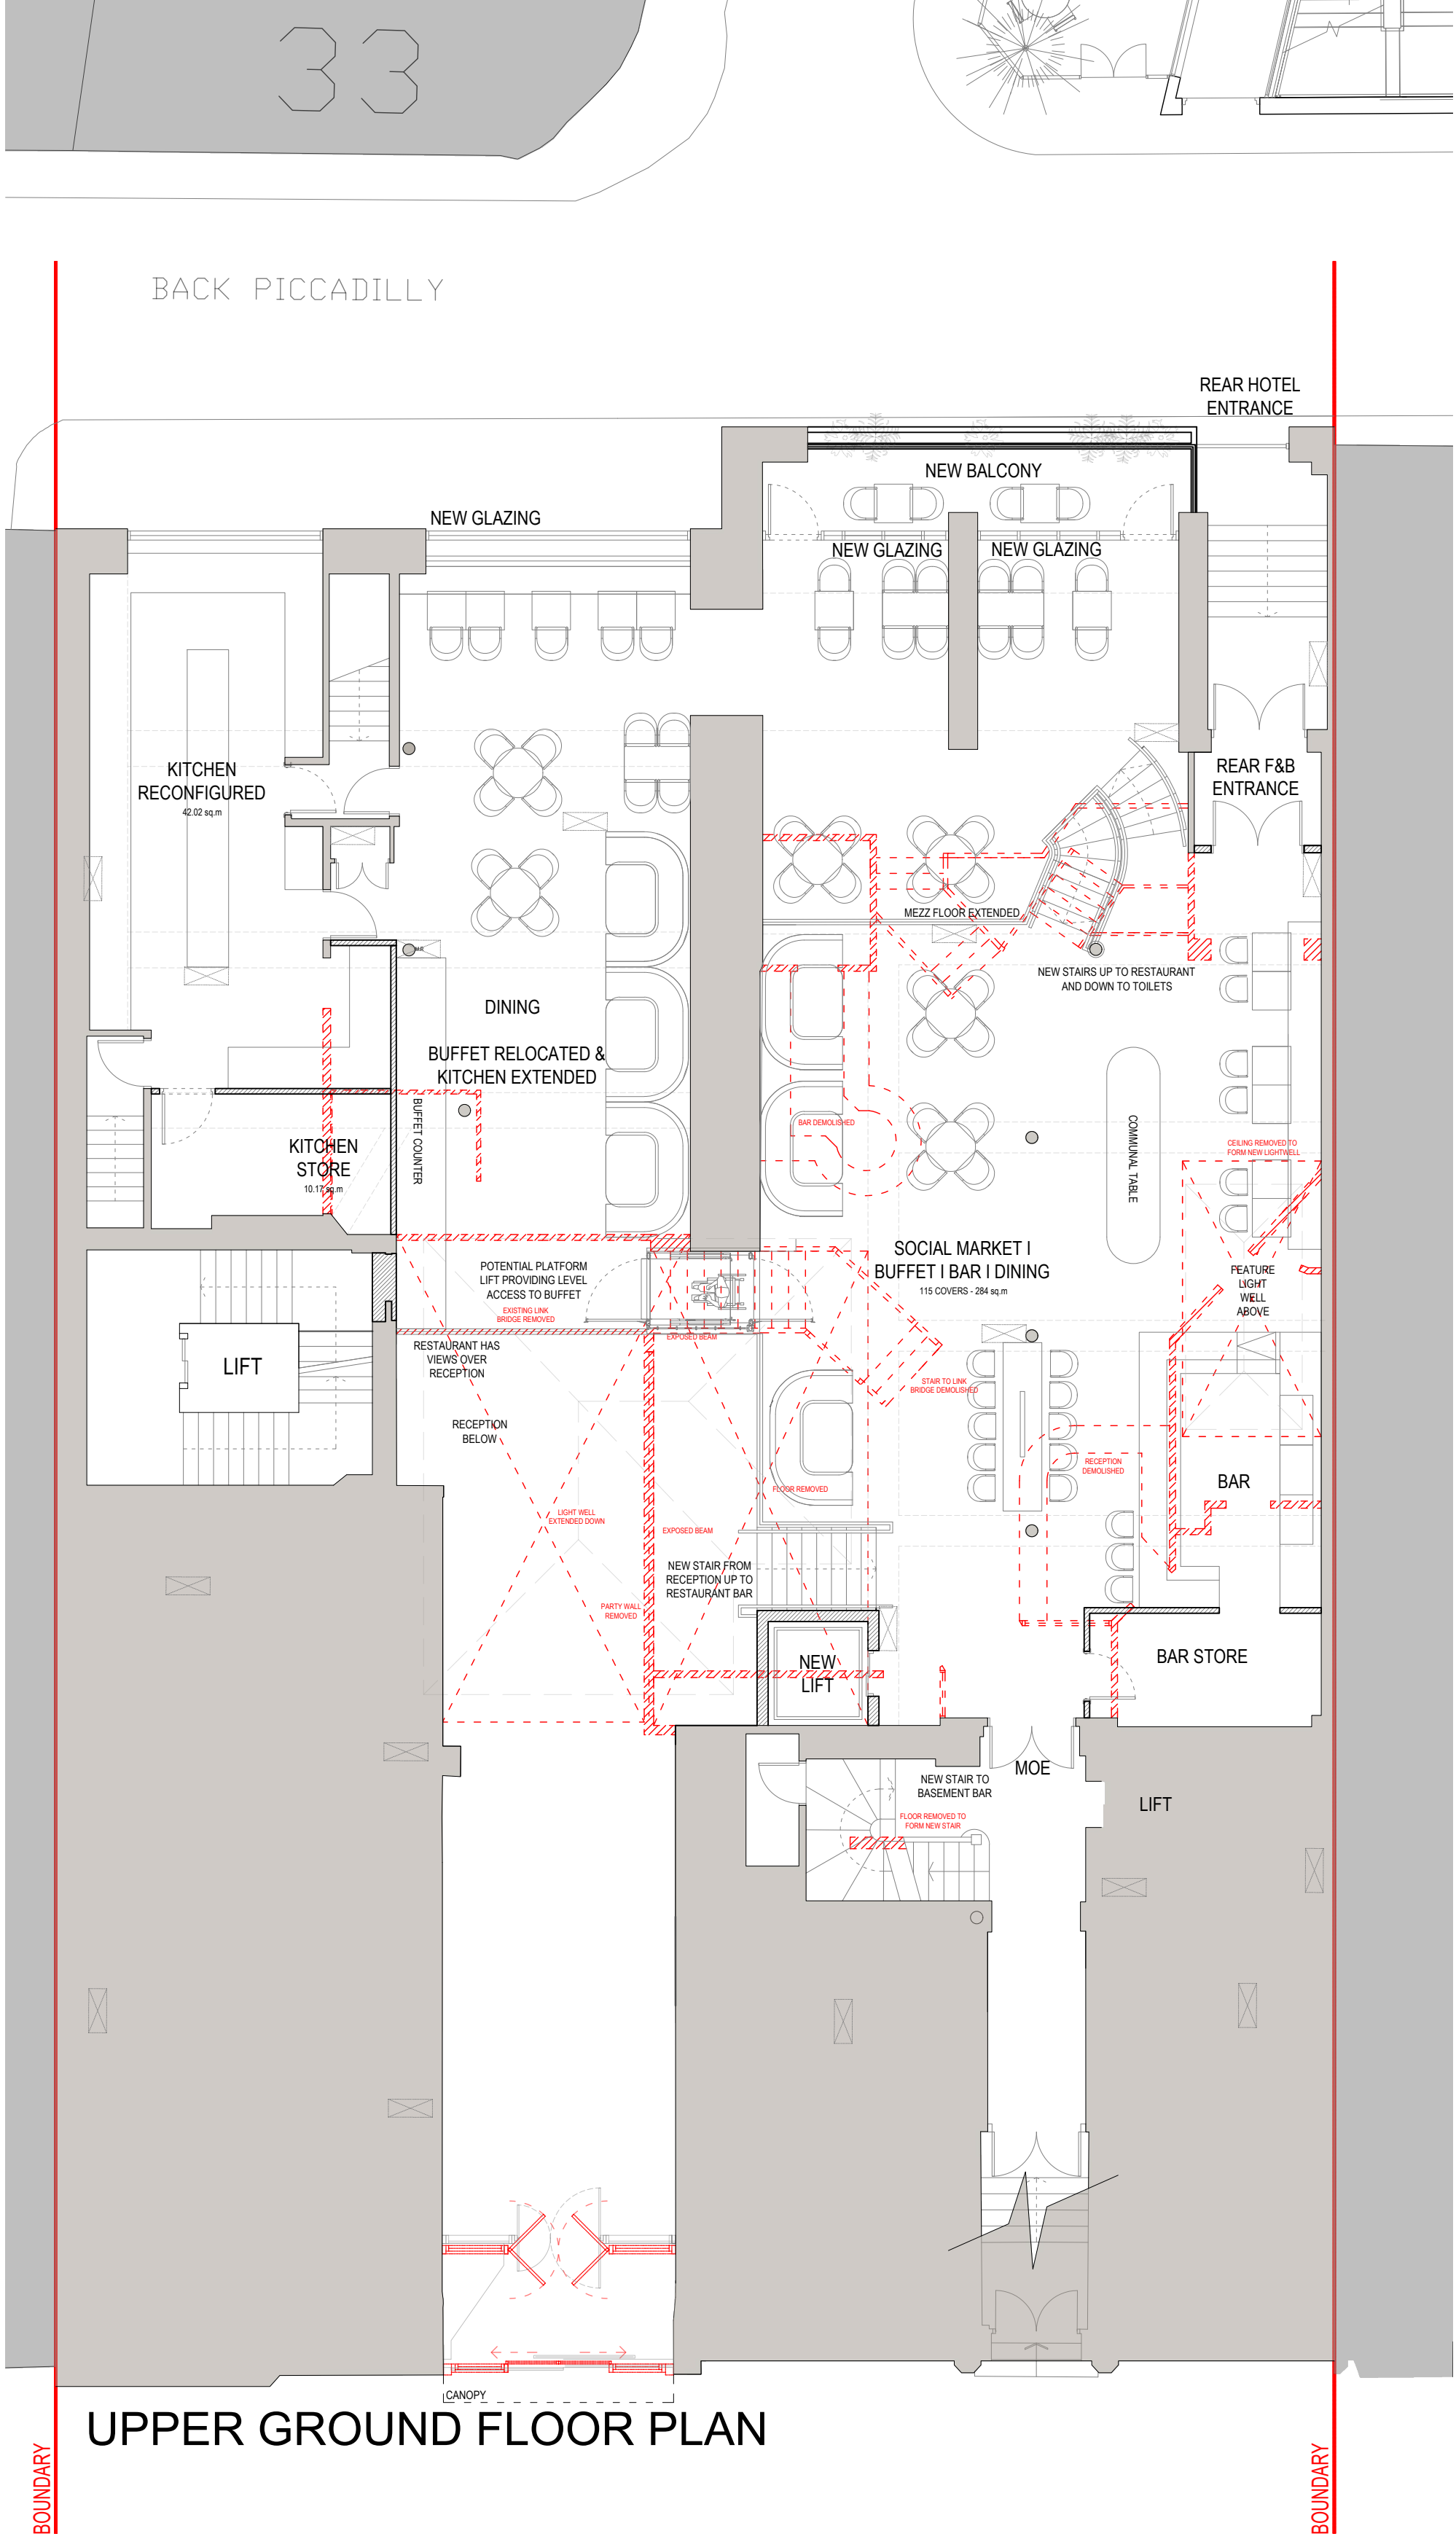
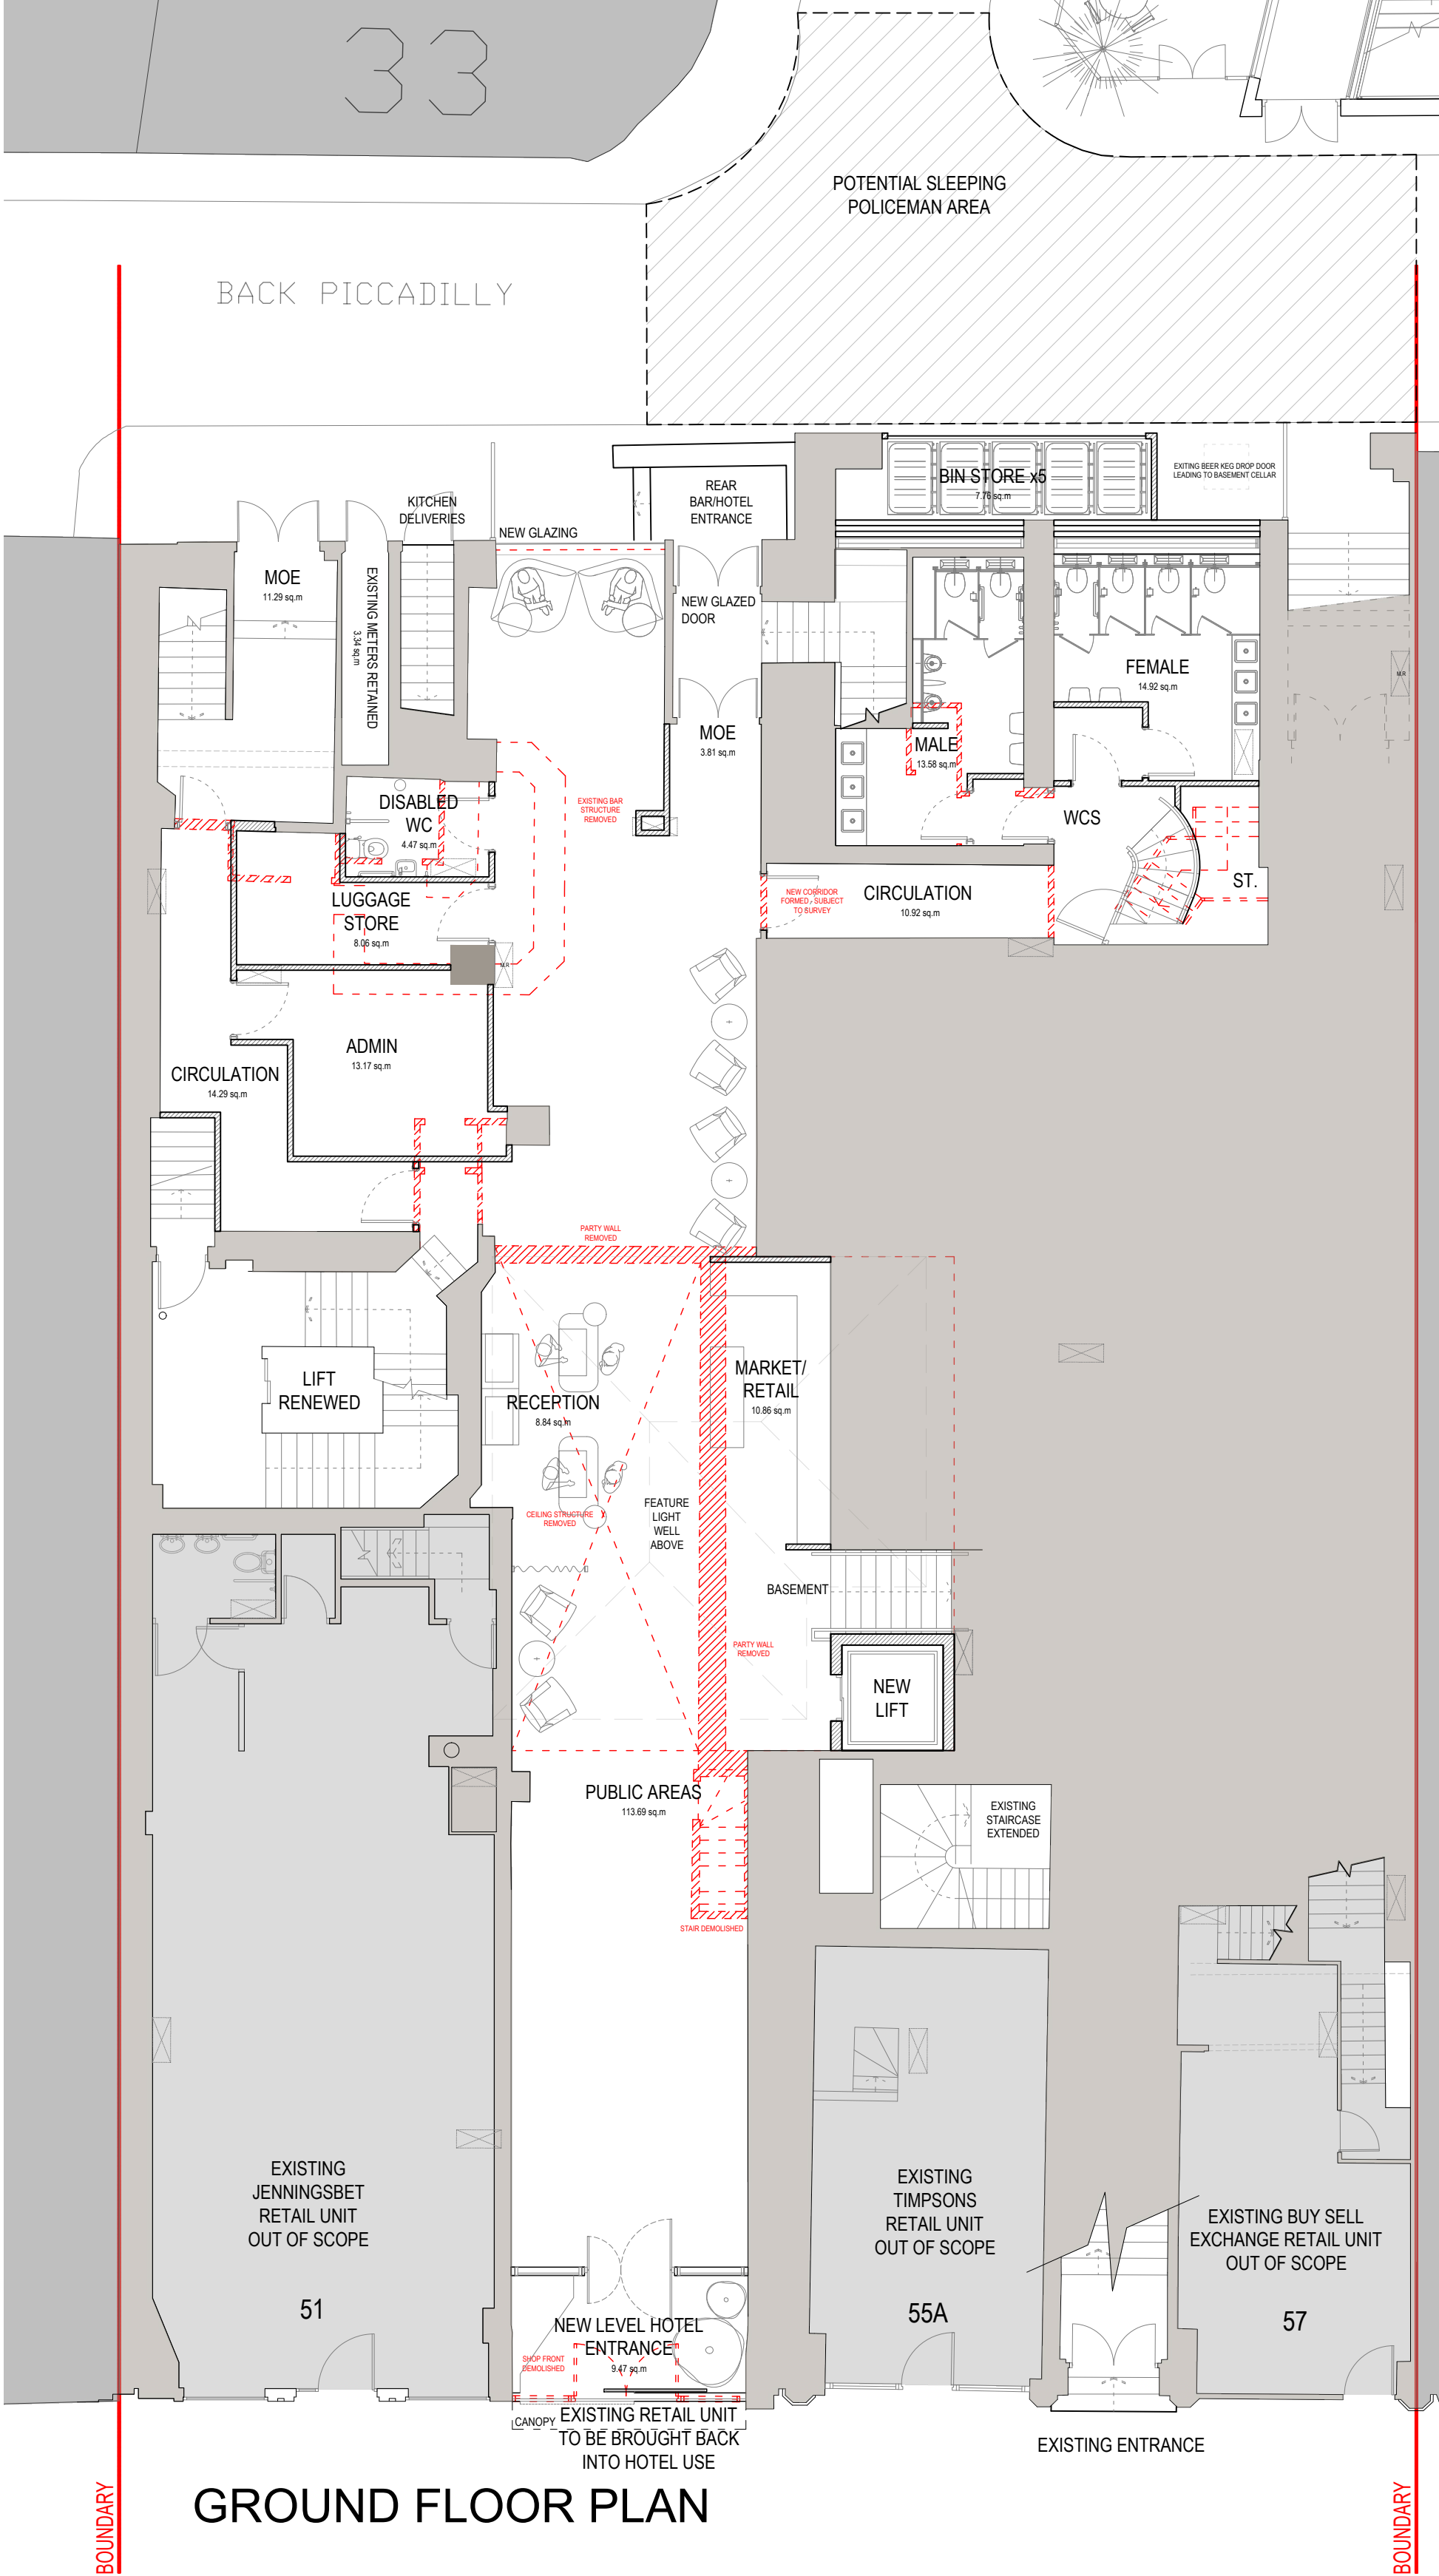


SCALE 1:100

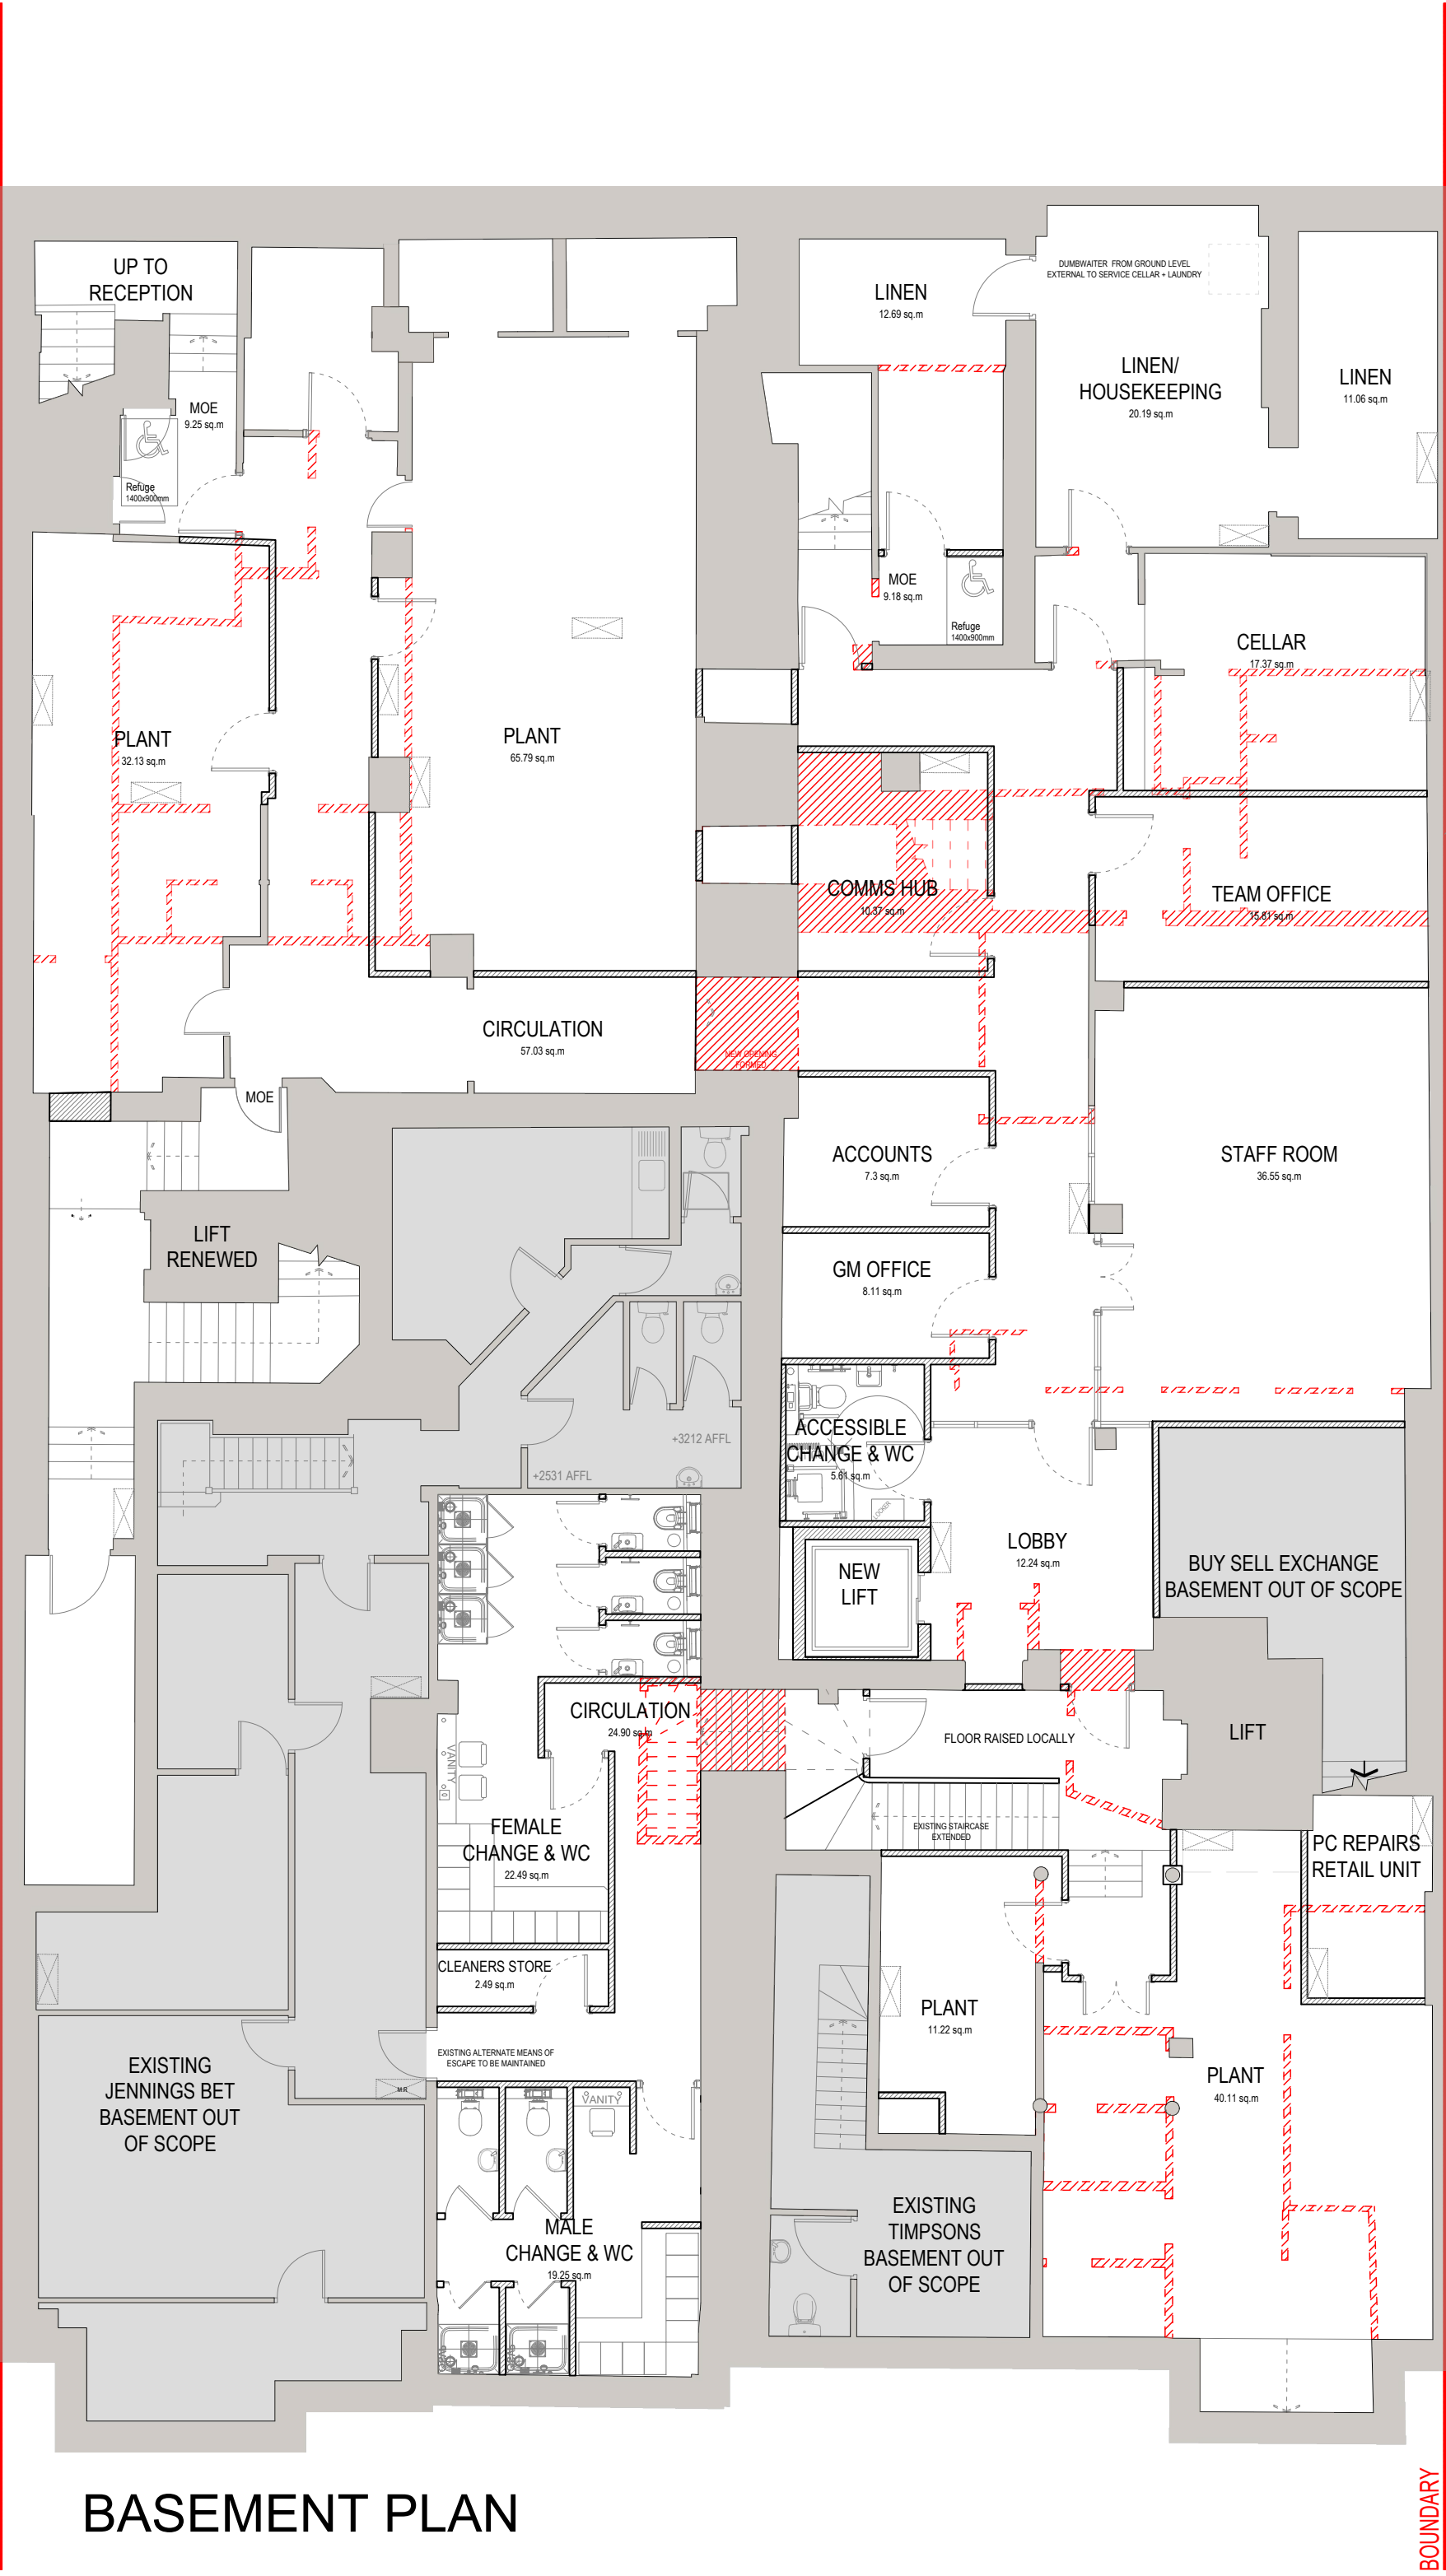

LEGEND	
	SOLID GREY HATCH SHOWS EXISTING STRUCTURE RETAINED
	HATCHED WALLS INDICATE NEW CONSTRUCTION
	RED HATCH SHOWS EXISTING STRUCTURE TO BE DEMOLISHED

NOTES	
ALL DOORS ON THIS FLOOR TO BE REPLACED WITH NEW HIGH QUALITY DOOR SETS	
ALL FLOOR, WALL AND CEILING FINISHES ON THIS FLOOR TO BE REFRESHED.	
ALL EXISTING WINDOWS ON THIS FLOOR TO BE REPLACED WITH HIGH QUALITY METAL FRAMED UNITS. EXISTING IRON WINDOWS TO FRONT ELEVATION TO BE RETAINED, FULLY REFURBISHED.	
ALL EXISTING MECHANICAL AND ELECTRICAL SYSTEMS TO BE REPLACED WITH NEW.	

 

PICCADILLY GARDENS

Revision: A - Internal layouts amended Date: 30.03.22 - SK					
client:	project:	drawing:			
CAIRN HOTEL GROUP	THE GARDENS HOTEL 55 PICCADILLY MANCHESTER M1 2AP	PROPOSED FLOOR PLANS BASEMENT, GROUND & UPPER GROUND FLOOR PLANS			
project no:	drawing no:	revision:	drawn:	checked:	date:
7426	SK.10		SK		08.03.22
					scale @ A1 1:100