

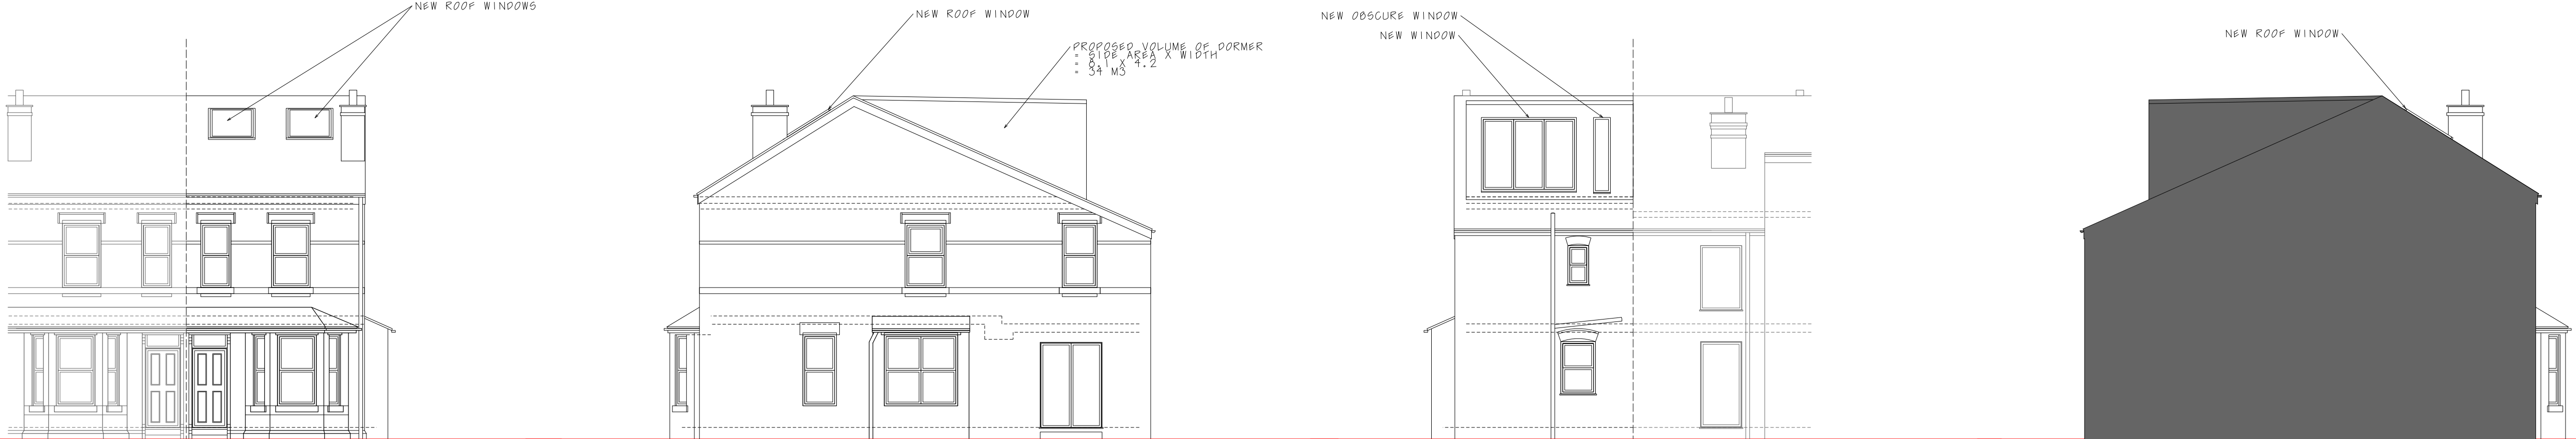


PROPOSED VOLUME OF DORMER
= SIDE AREA X WIDTH
= 8.1 X 4.2
= 34 M3

MATERIALS:
WINDOWS - TO BE UPVC FRAMES
DORMER - CHECKS AND FACE TO BE HUNG IN TILE THAT MATCHES EXISTING ROOF TILES

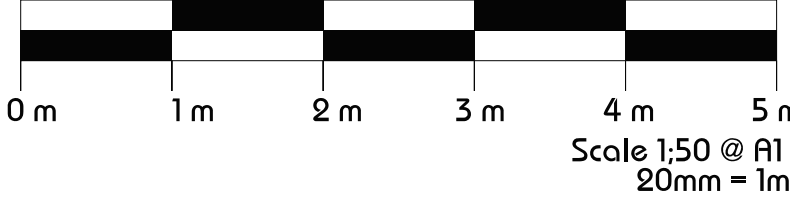


Elevations
@ 1:100

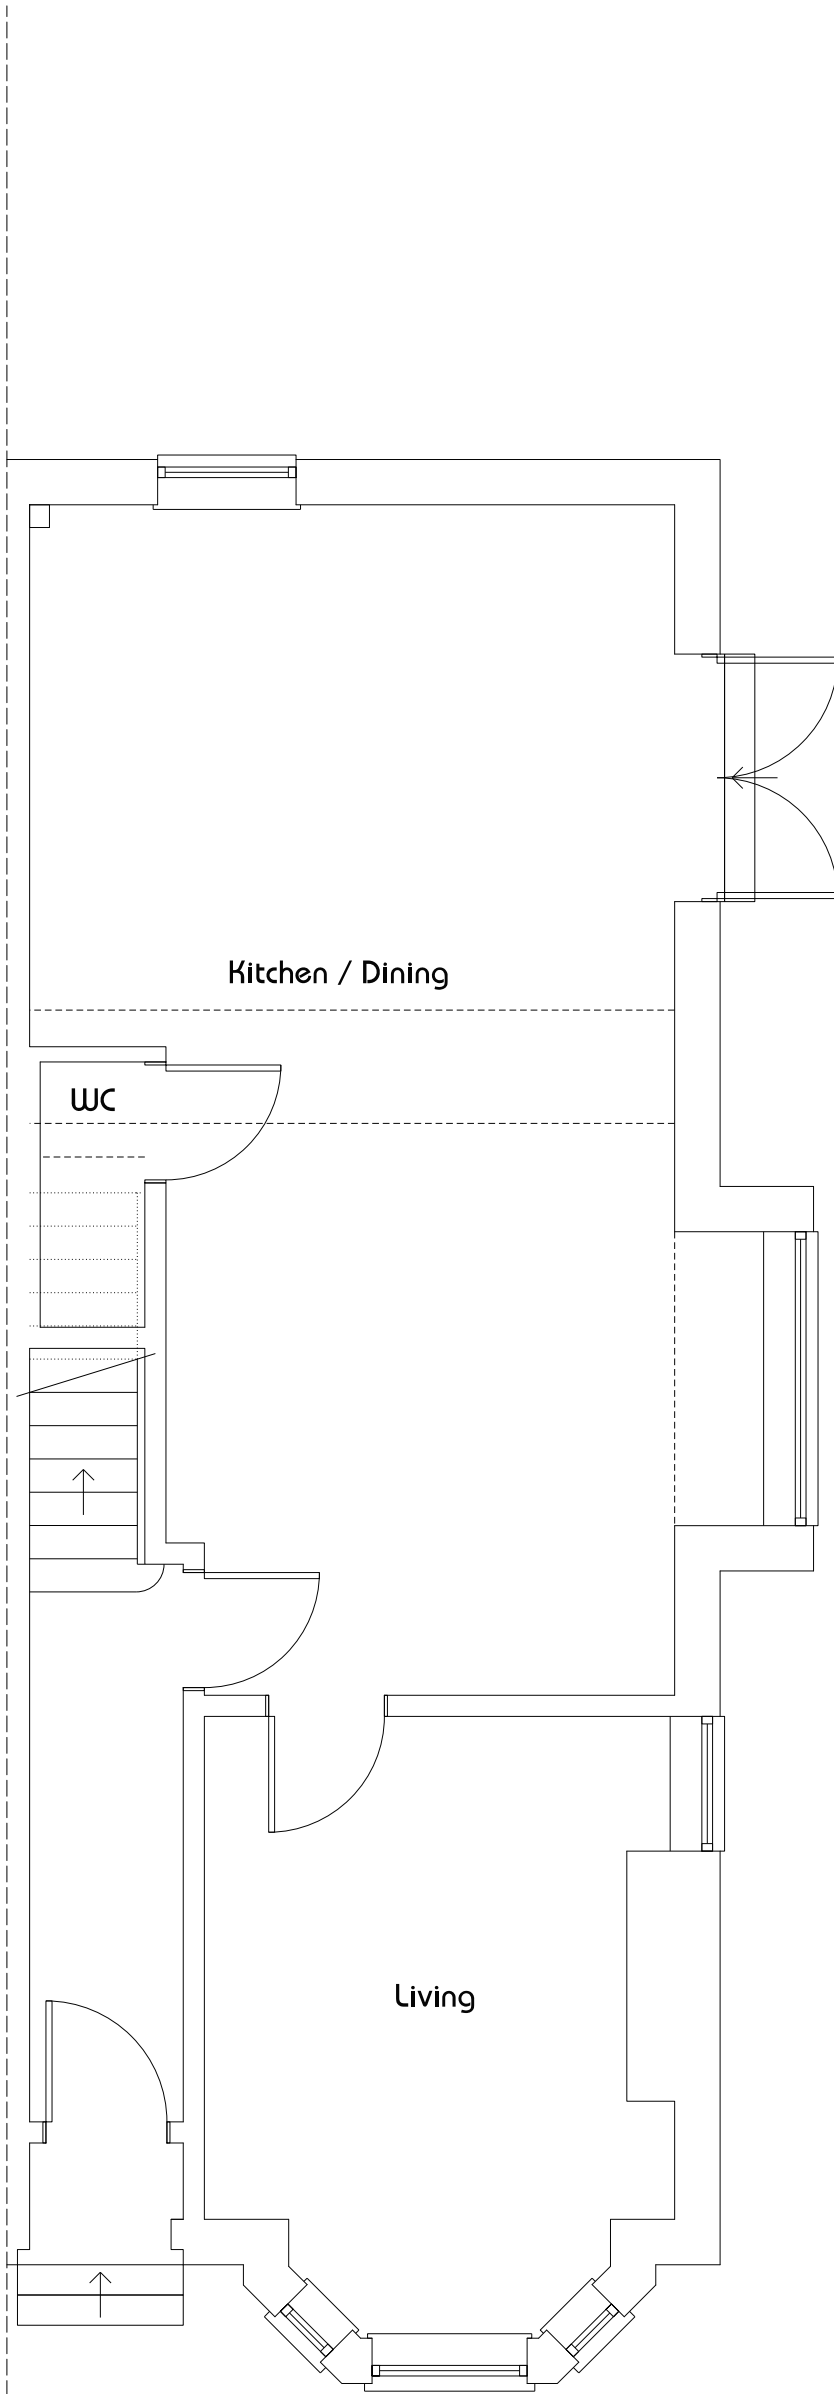


Ground

RHS

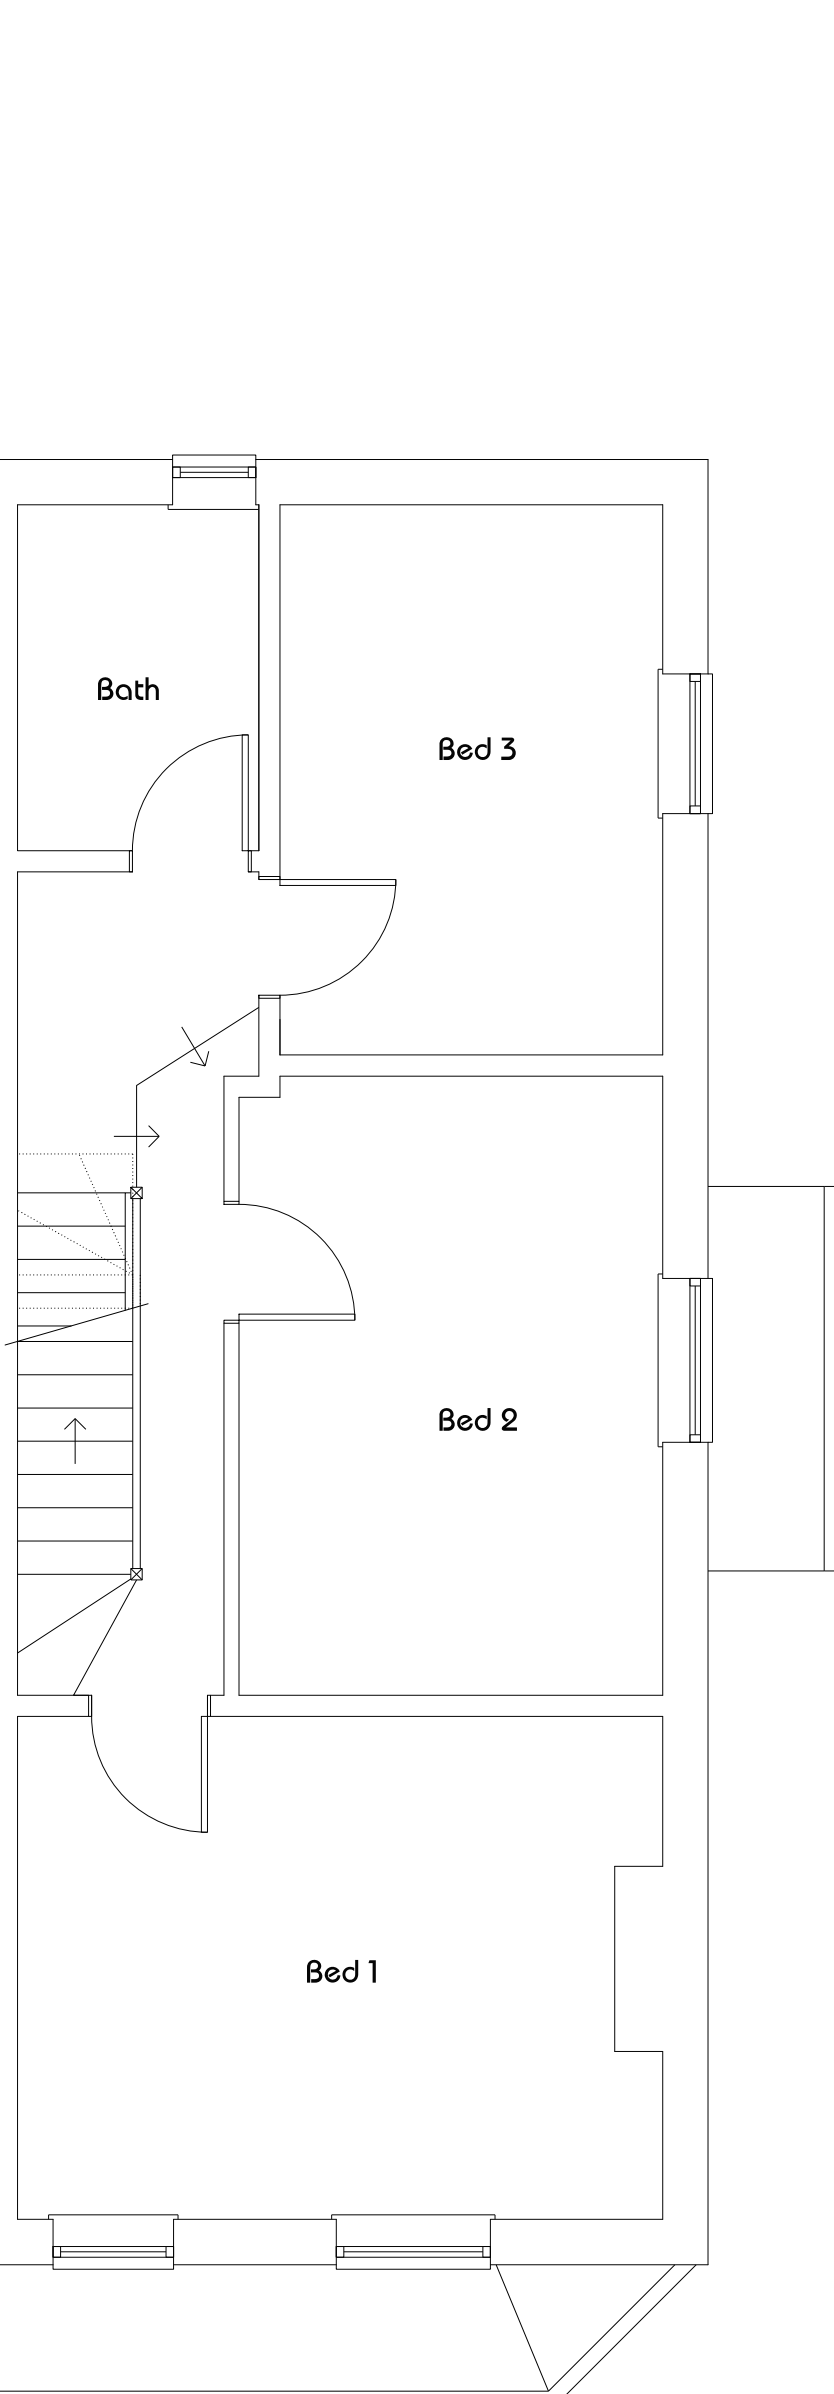


First

Rear

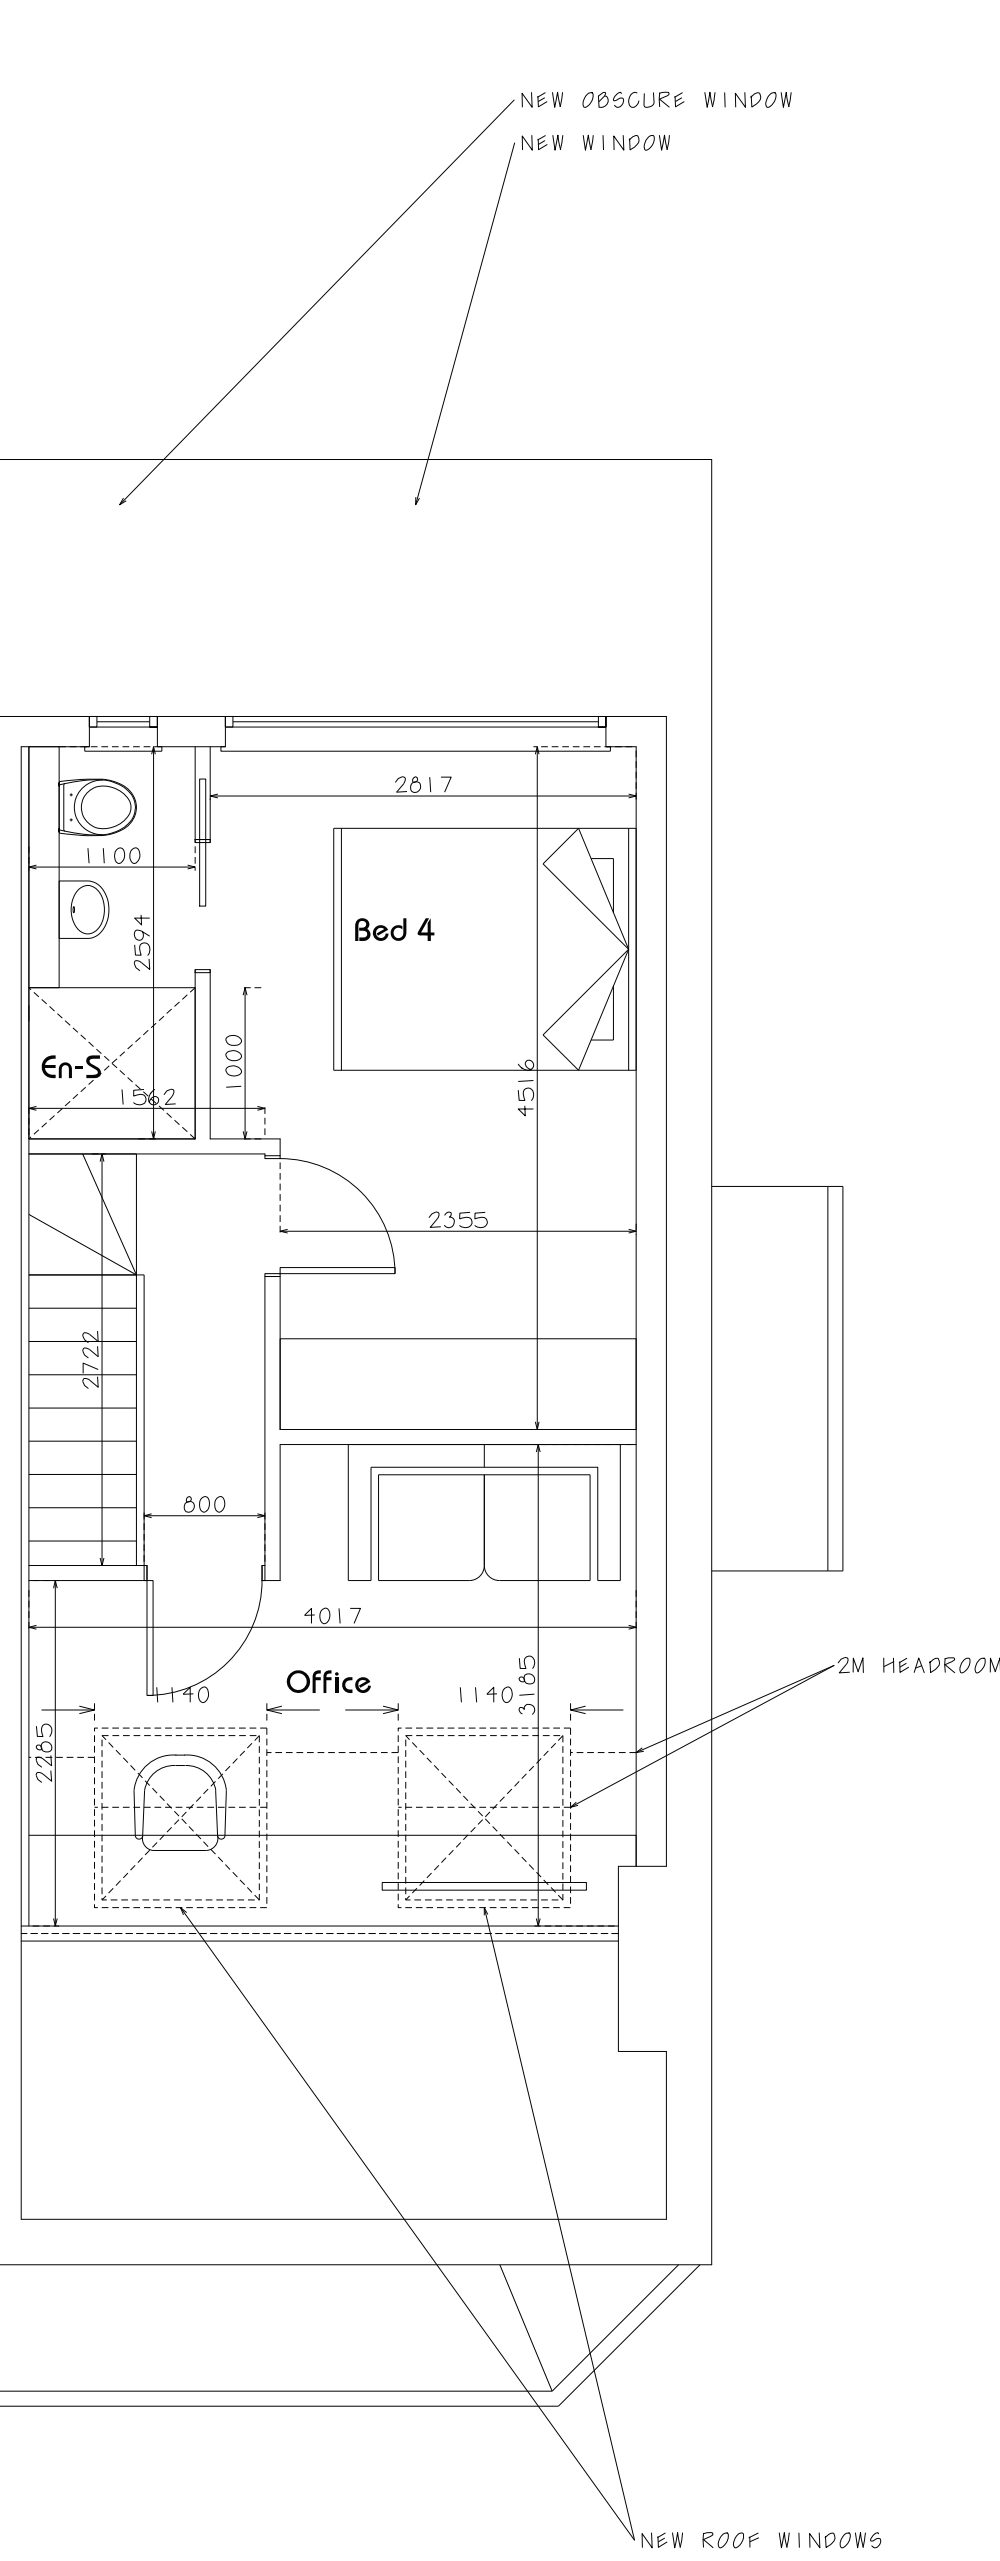


Loft


LHS

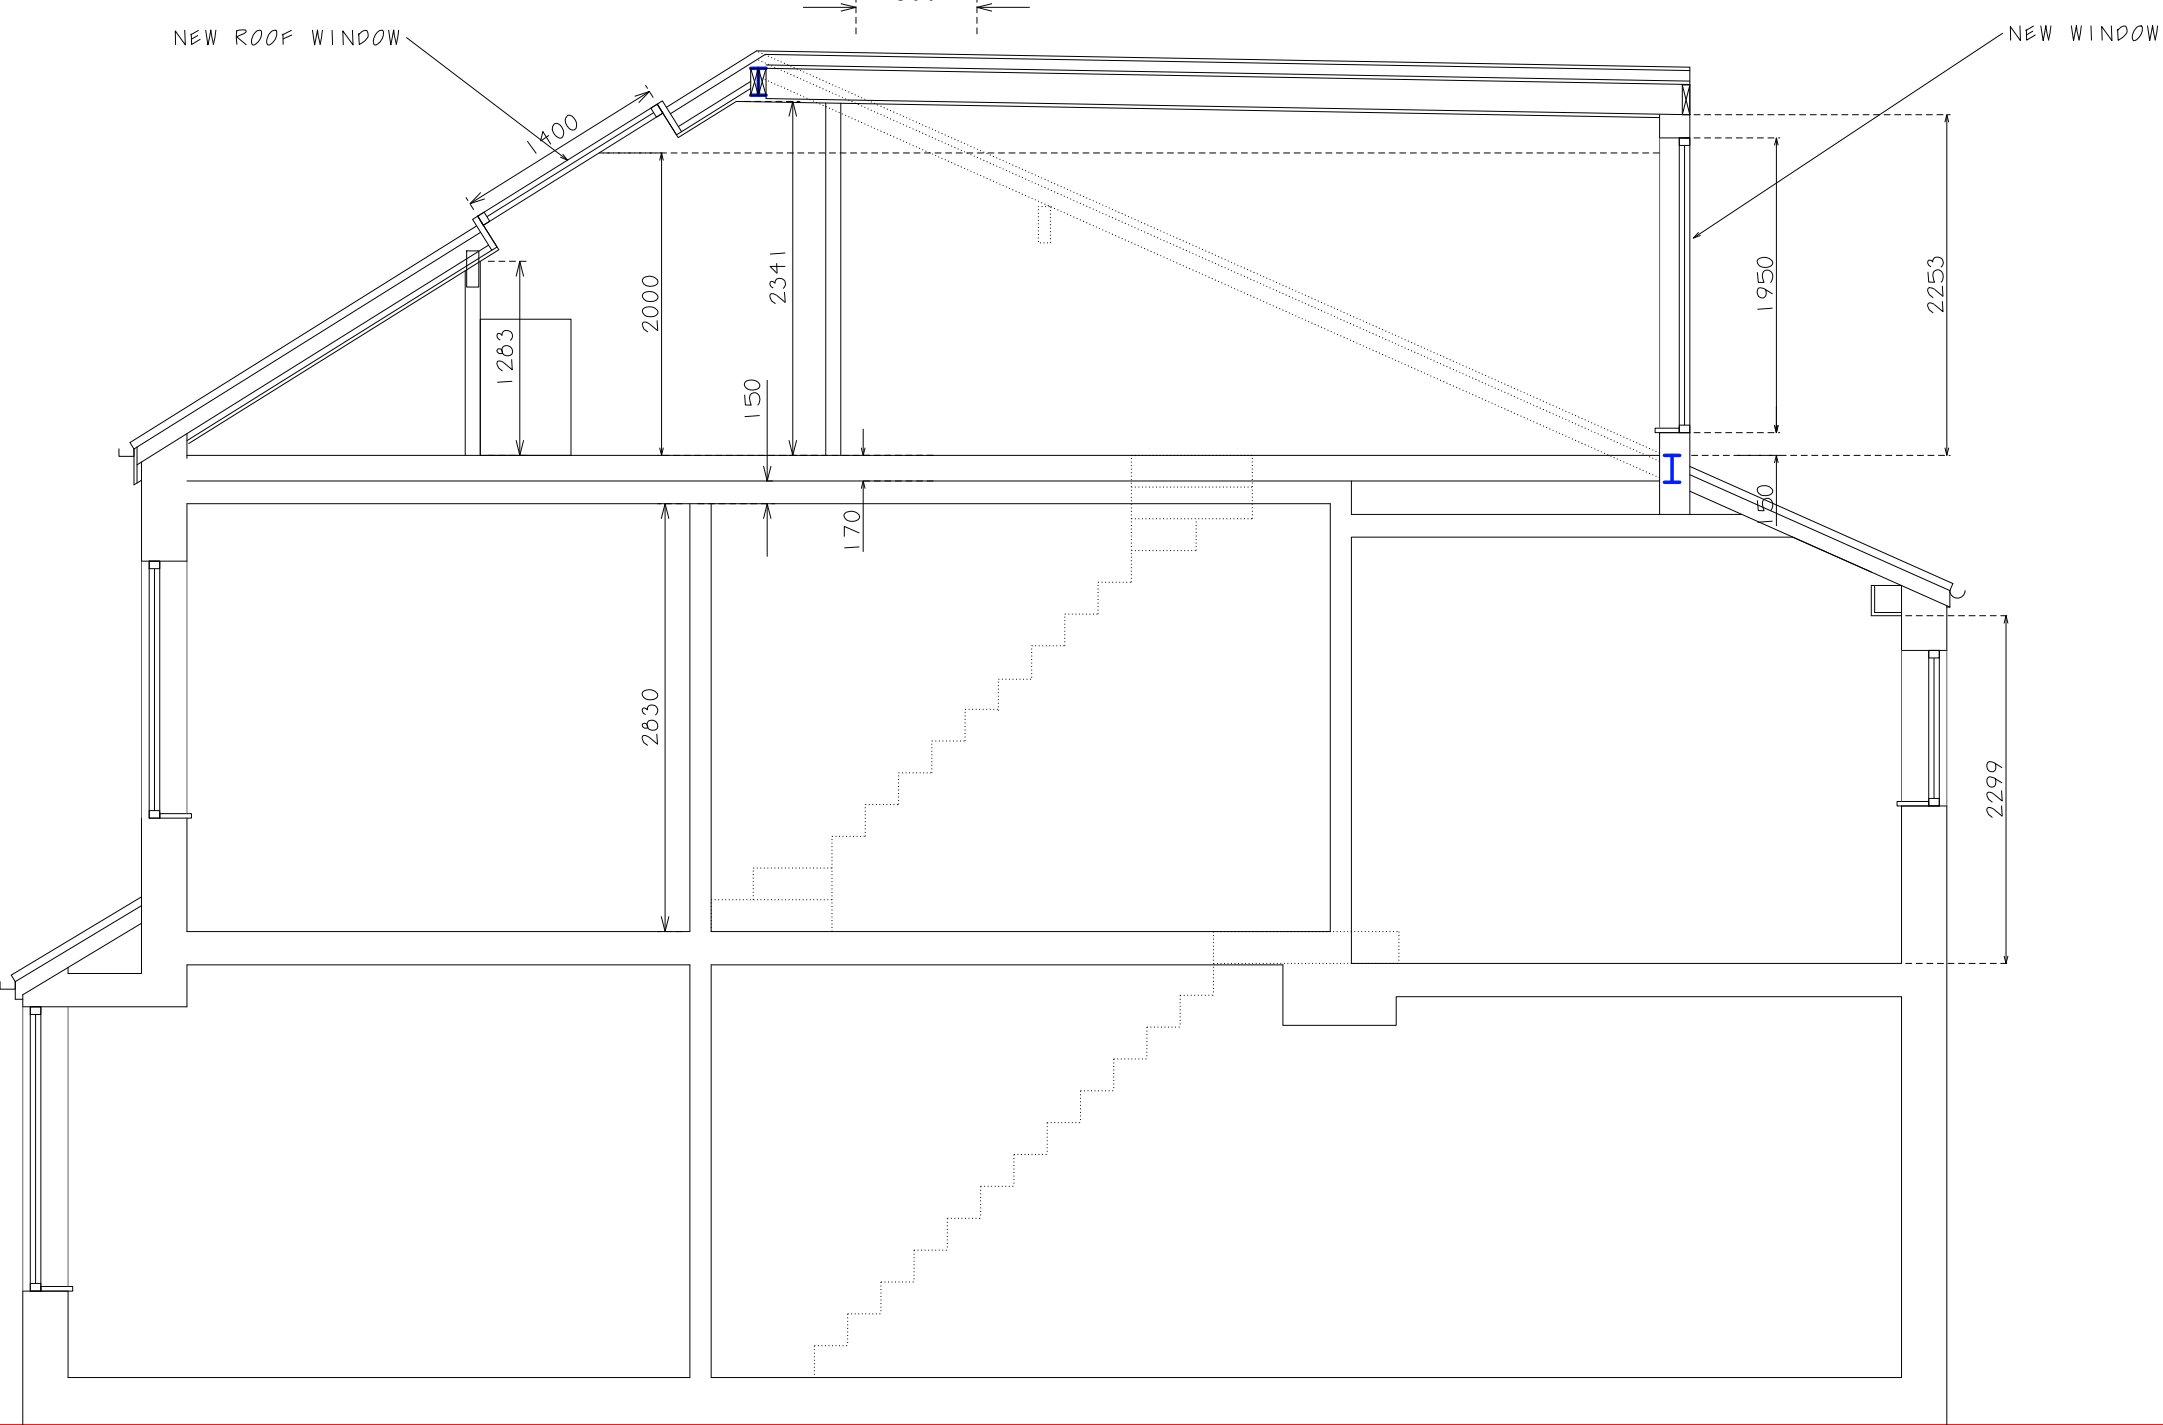

Section

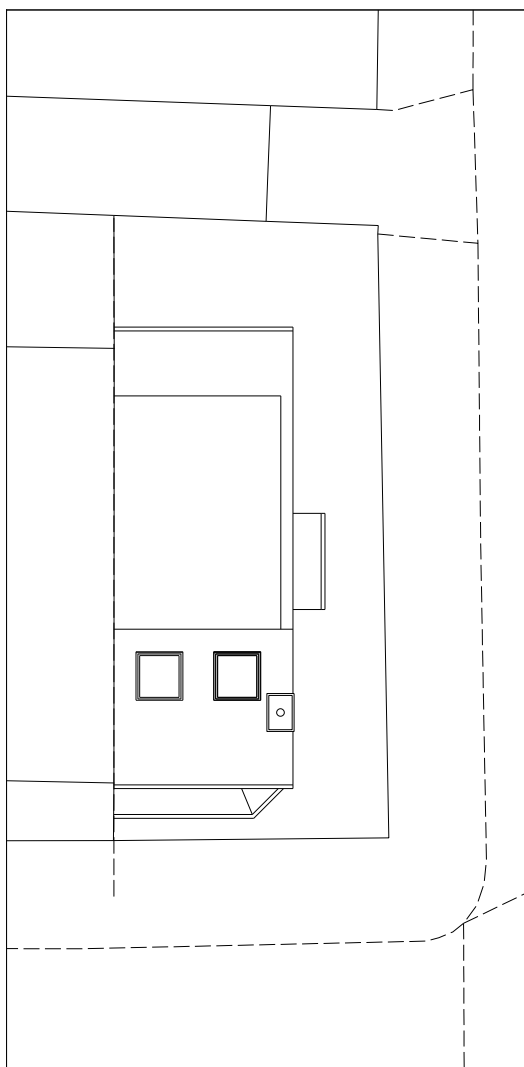

Site Plan
@ 1:200

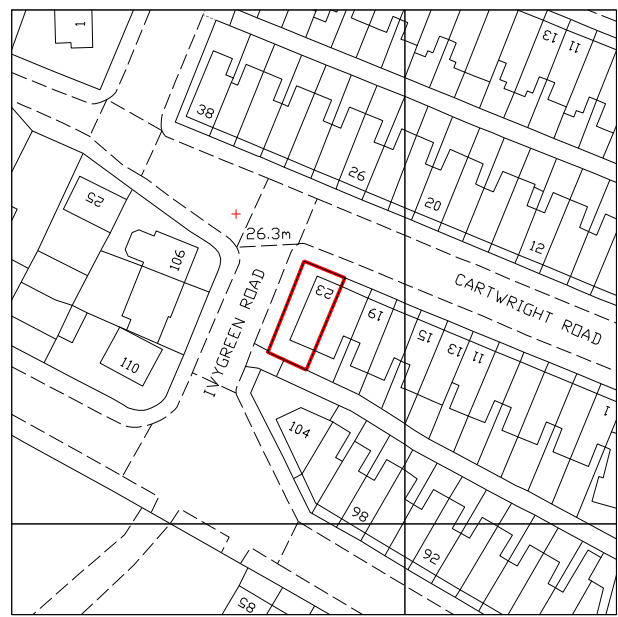

Location Plan
@ 1:1250

linberg design associates limited		B 13/05/2022 - Dormer size reduced following client and planner comment R 24/05/2022 - CLD	
Project Title: Loft Conversion Mr & Mrs Langley 23 Cartwright Chorlton, M21 9EY		Drg Title: Proposed Plans, Elevation & Section	
Drg No.: PP01		Revision: B	
Scale: 1: 50		Drawn By / Date: @ A1 JL	