



EXISTING SHOPFRONT ELEVATION - WITH AWNINGS OPEN

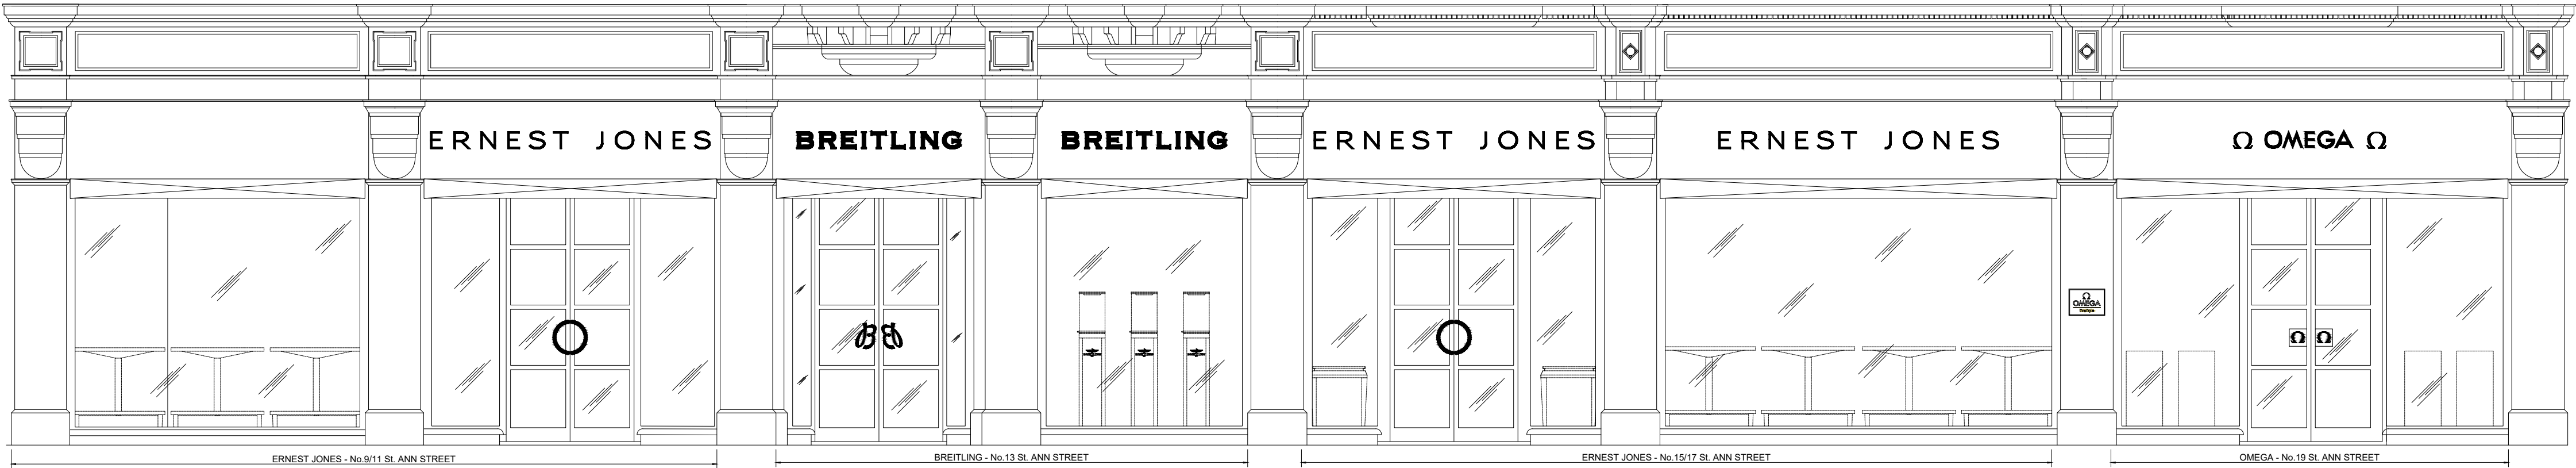

EXISTING SHOPFRONT ELEVATION - WITH AWNINGS CLOSED

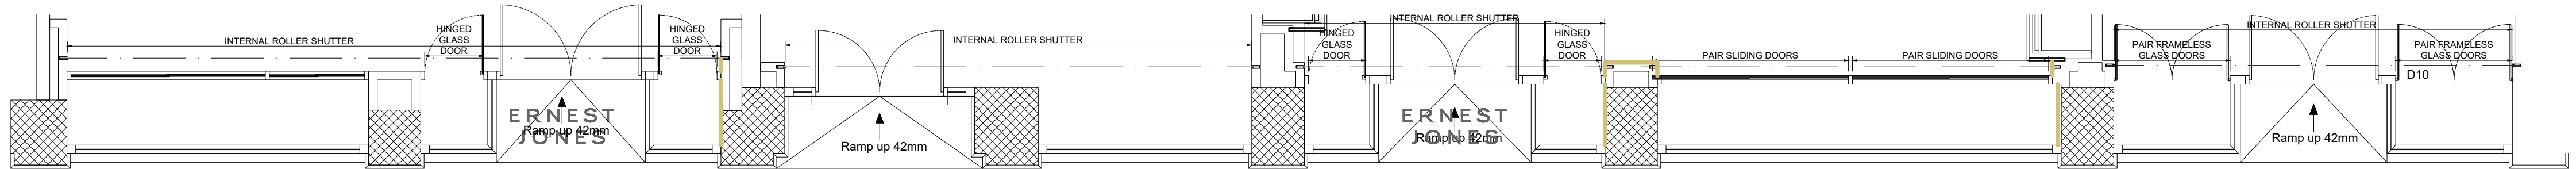

EXISTING SHOPFRONT PLAN

NOTES

REVISIONS

SURVEY

REFERENCE DRAWINGS
MANSELL DESIGN AS-BUILT DRAWING

MANSELL ASSOCIATES
MANSELL ASSOCIATES (DESIGN) LTD
SWAN HOUSE, THE PARK, MARKET BOSWORTH,
WARWICKSHIRE CV13 0LJ
TEL: 01332 819860
EMAIL: paul@manselldesign.co.uk

FIT OUT TYPE
CALLISON DESIGN

PROJECT
ERNEST JONES
9-19 ST ANN STREET
MANCHESTER
M2 7LG

DESCRIPTION
EXISTING SHOPFRONT ELEVATION

SCALE
1:50

DATE
05/05/22

DRAWN BY
P.T.

JOB No.
N/A

DRAWING No.
3470-01-04

REVISION

SIGNET
JEWELERS
Store Development

COPYRIGHT IS RESERVED BY SIGNET TRADING LM, AND IT IS SOLELY ON THE CONDITION THAT IT IS NOT COPIED OR DISCLOSED BY OR TO ANY UNAUTHORISED PERSONS WITHOUT PRIOR CONSENT FROM SIGNET TRADING LTD.
THIS DRAWING SHOULD NOT BE SCALED. THE CONTRACTOR SHOULD CHECK ALL DIMENSIONS ON SITE. ANY ERROR OR OMISSION SHOULD BE REPORTED TO SIGNET TRADING LM.