





FRONT ELEVATION
(EXISTING)

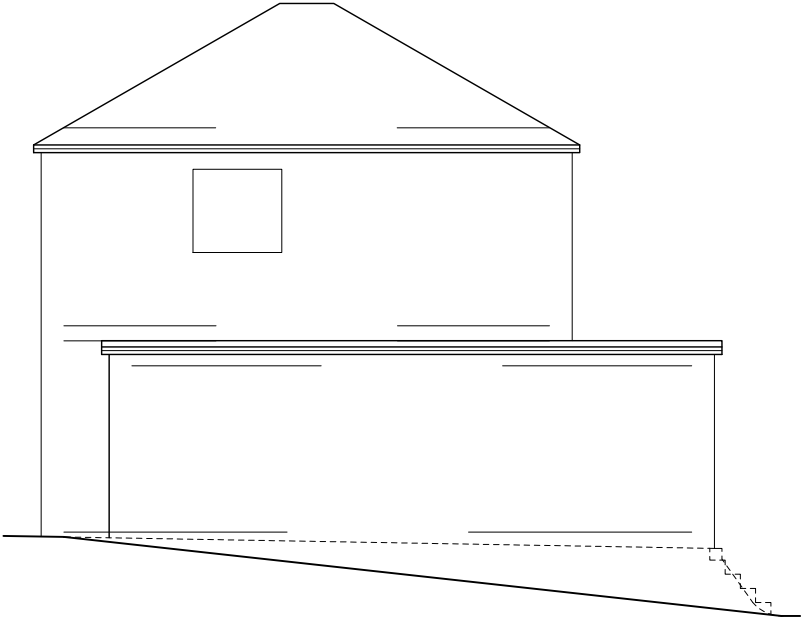


SIDE ELEVATION
(EXISTING)




REAR ELEVATION
(EXISTING)

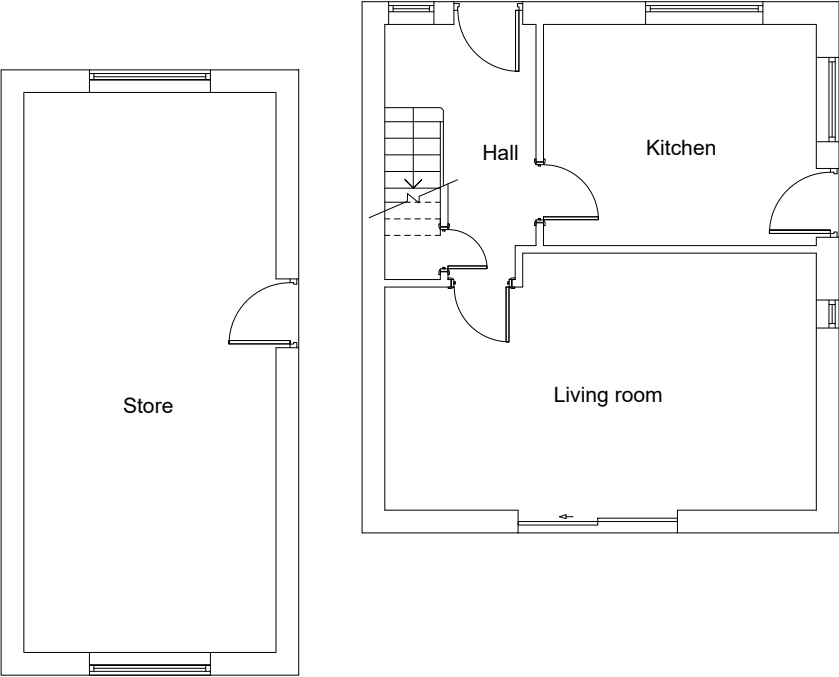


GROUND FLOOR PLAN
(EXISTING)

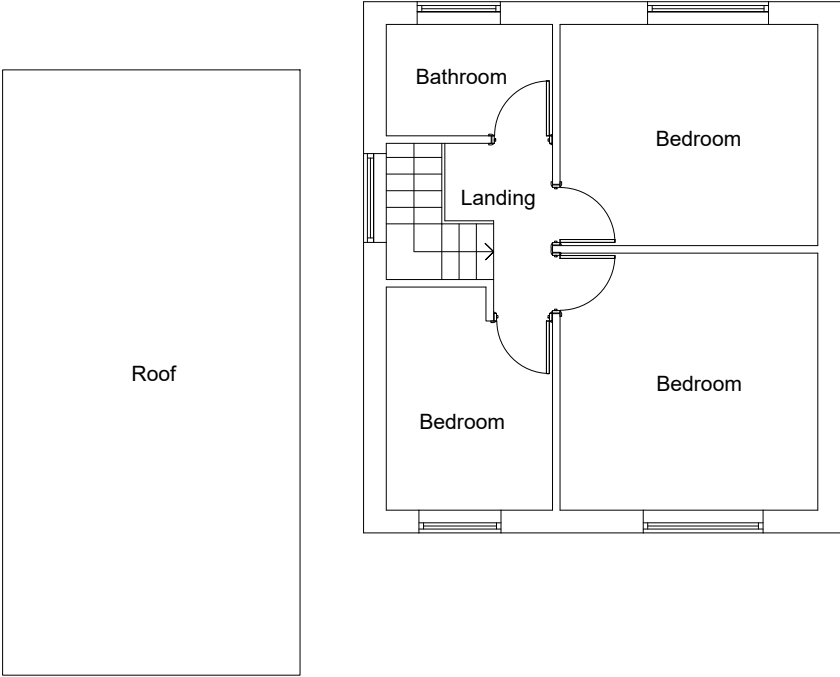

FIRST FLOOR PLAN
(EXISTING)

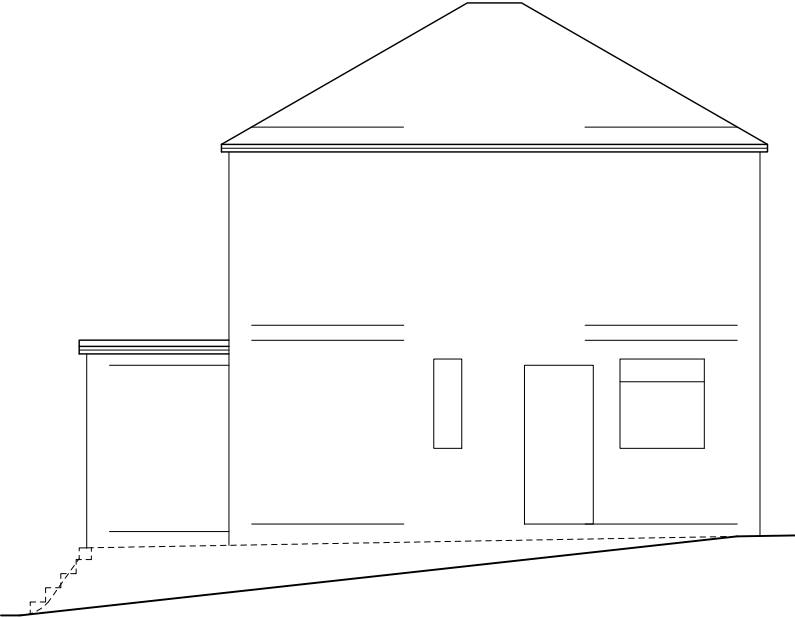

SIDE ELEVATION
(EXISTING)

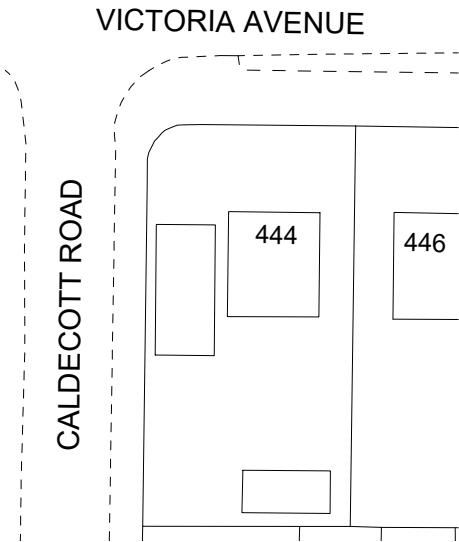

SITE PLAN(EXISTING)

Building Design Services For: **MR FAHAD ALI**


M.FAROOQ
6 Stock Close
Rochdale
OL12 6BB
01706 712231
0796 7605 763

**PROPOSED DOUBLE-STOREY
SIDE AND SINGLE-STOREY
REAR EXTENSION**


444 Victoria Avenue
Manchester
M9 0PL

Scale:
(Plan)
1:100 @ A3
(Elevation)
1:100 @ A3
(Site Plan)
1:500 @ A3
Job No. & Sheet
1841/1



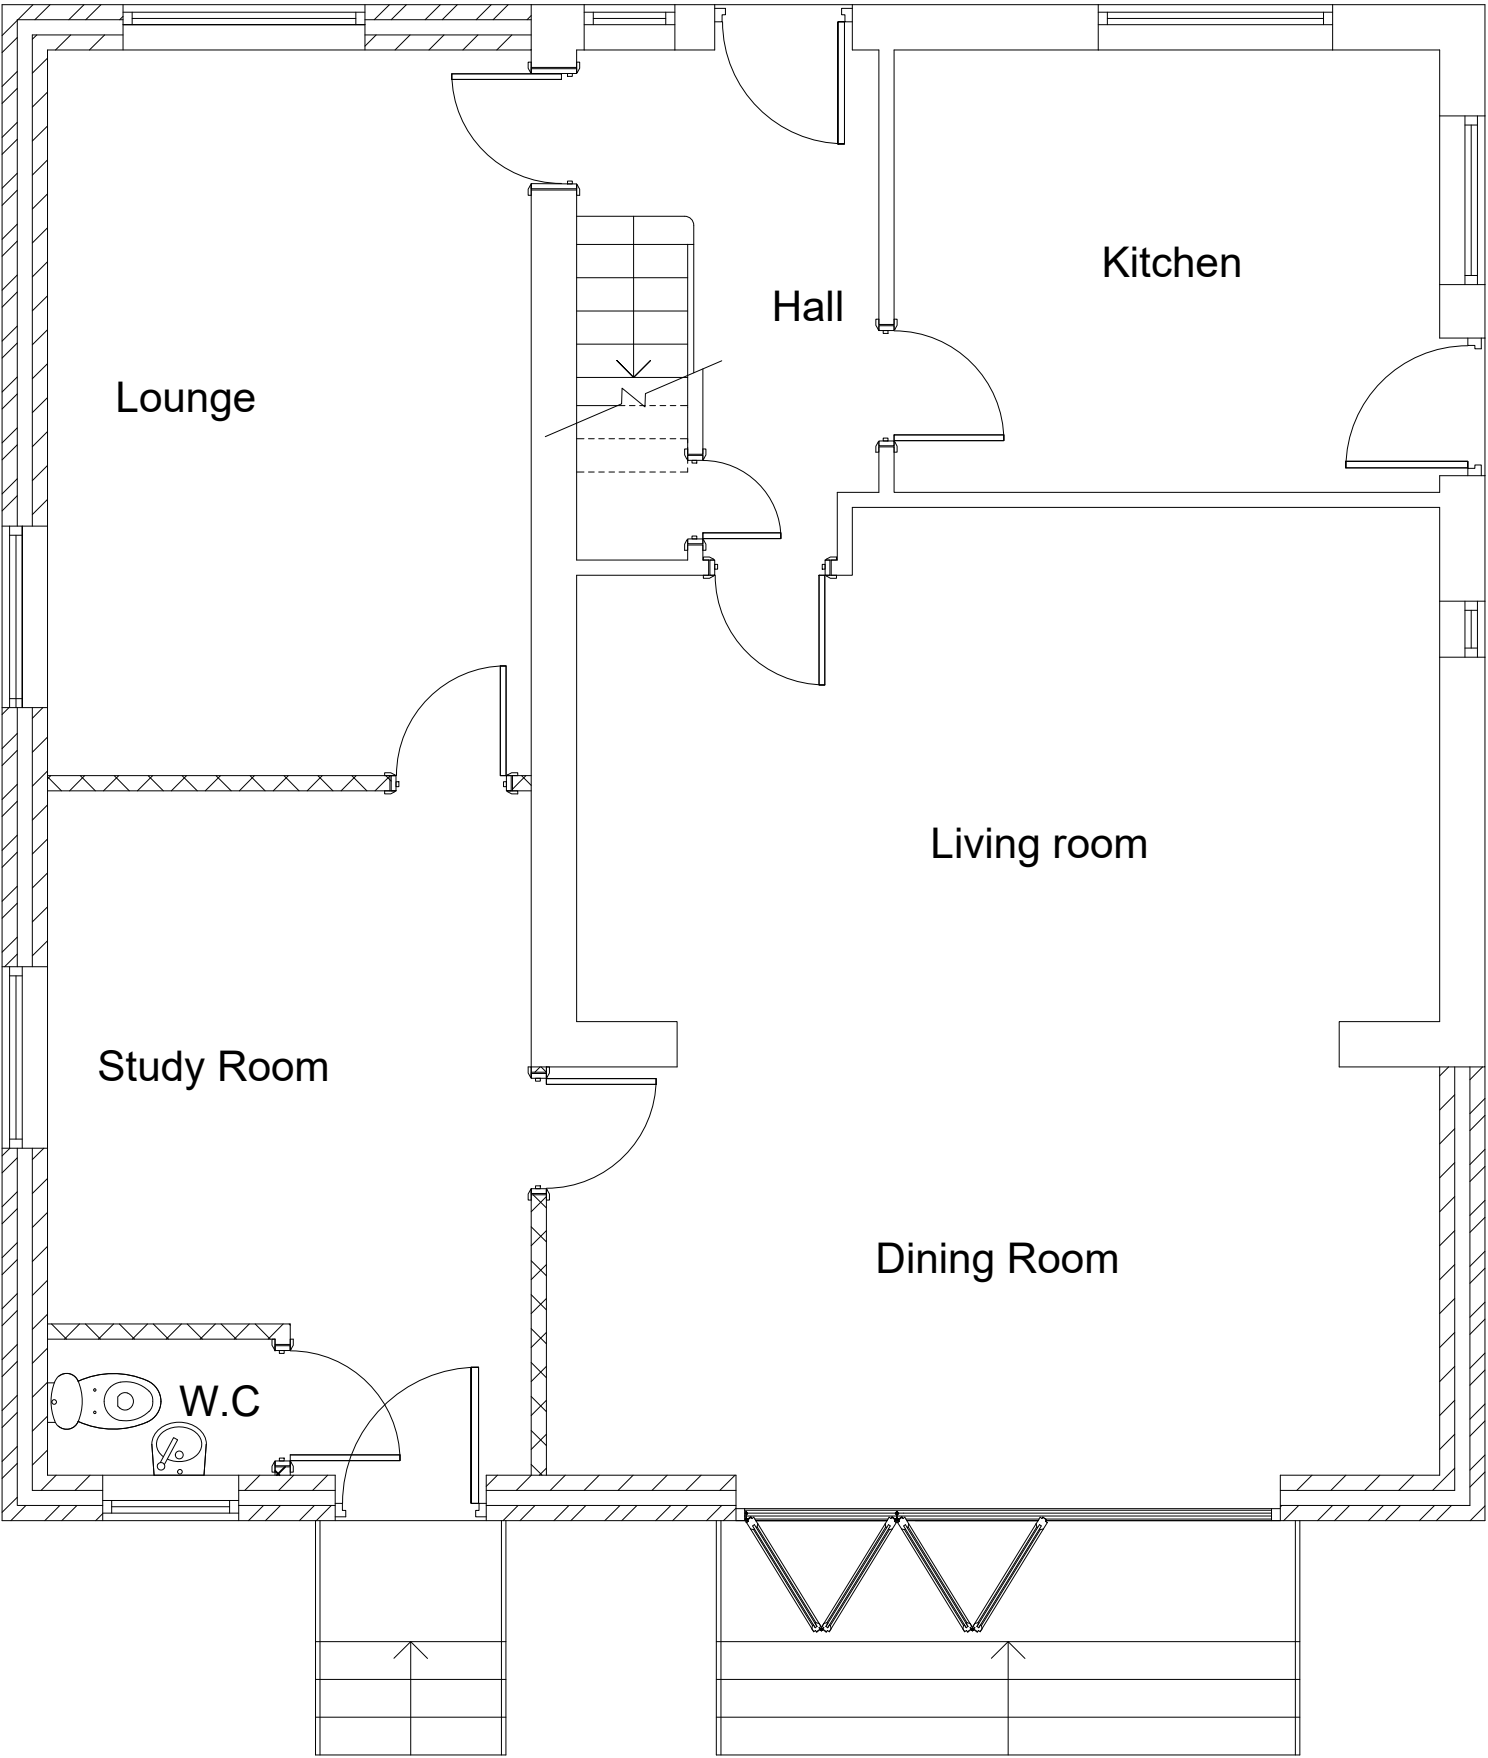

GROUND FLOOR PLAN
(PROPOSED)

 

REAR ELEVATION
(PROPOSED)



FRONT ELEVATION
(PROPOSED)

Building Design Services

M.FAROOQ
6 Stock Close
Rochdale
OL12 6BB
01706 712231
0796 7605 763

For:

MR FAHAD ALI

PROPOSED DOUBLE-STOREY
SIDE AND SINGLE-STOREY
REAR EXTENSION

444 Victoria Avenue
Manchester
M9 0PL


Scale:

(Plan)
1:50 @ A3
(Elevation)
1:100 @ A3



Job No. & Sheet

1841/2


bds

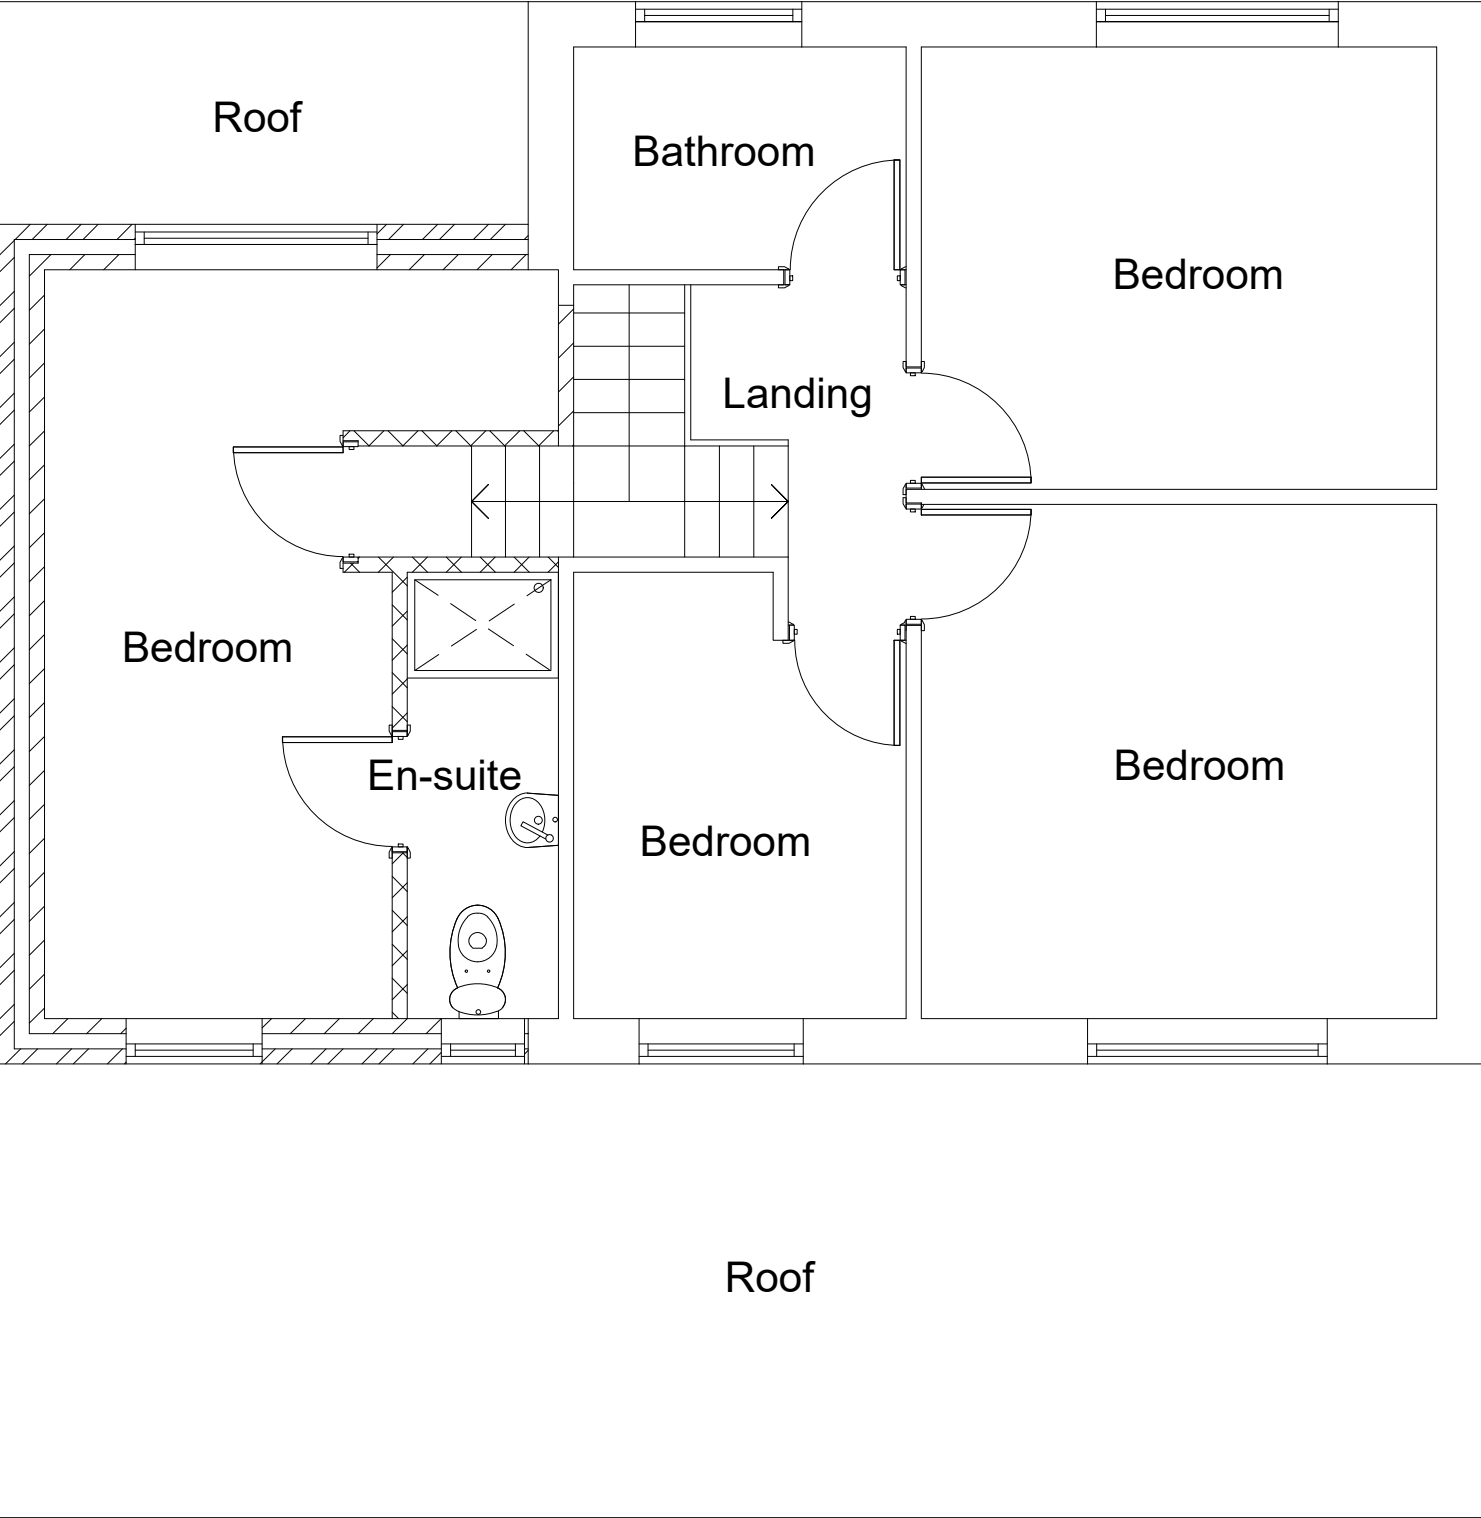


FIRST FLOOR PLAN
(PROPOSED)

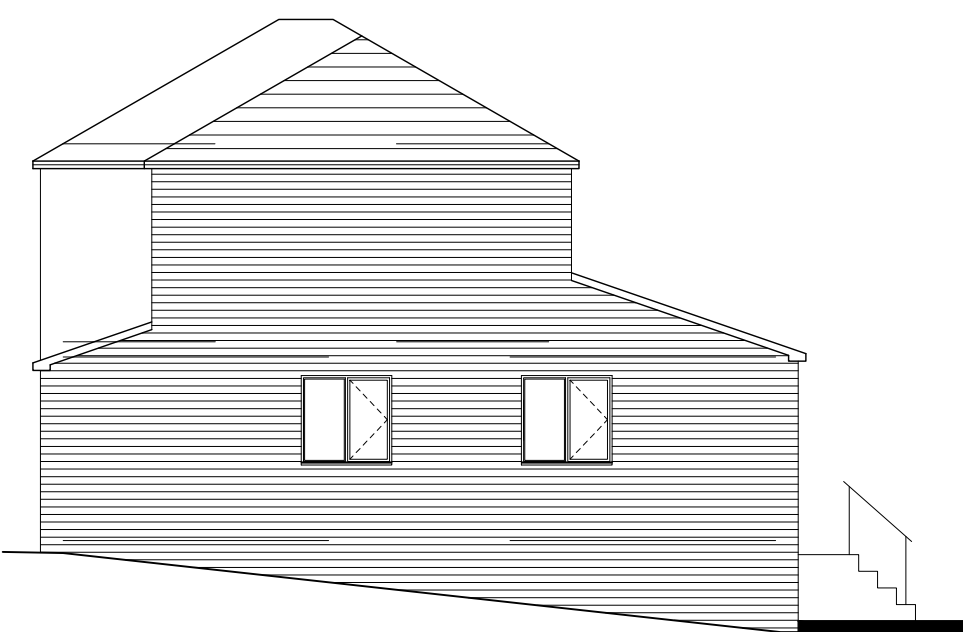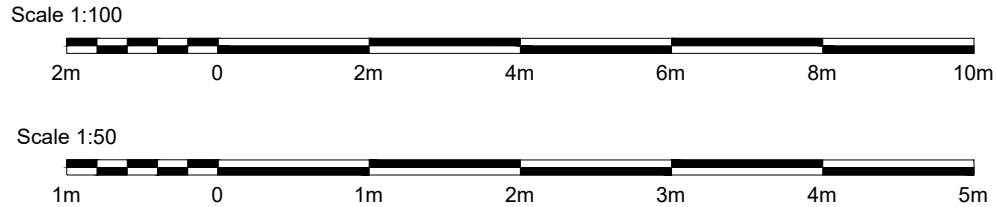

SIDE ELEVATION
(PROPOSED)

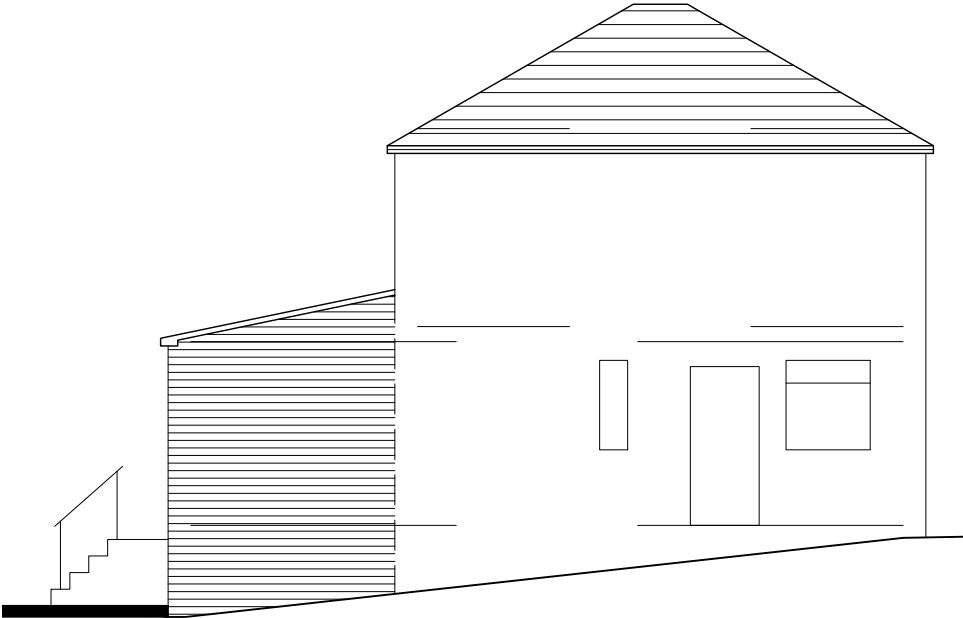

SIDE ELEVATION
(PROPOSED)

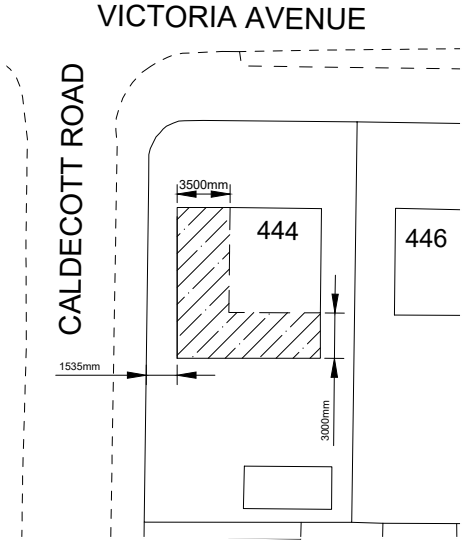

SITE PLAN (PROPOSED) (Scale 1:500)

Building Design Services

M.FAROOQ
6 Stock Close
Rochdale
OL12 6BB
01706 712231
0796 7605 763

For:

MR FAHAD ALI

PROPOSED DOUBLE-STOREY
SIDE AND SINGLE-STOREY
REAR EXTENSION

444 Victoria Avenue
Manchester
M9 0PL

Scale:

(Plan)
1:50 @ A3
(Elevation)
1:100 @ A3

(Site Plan)
1:500 @ A3

Job No. & Sheet

1841/3

bds