



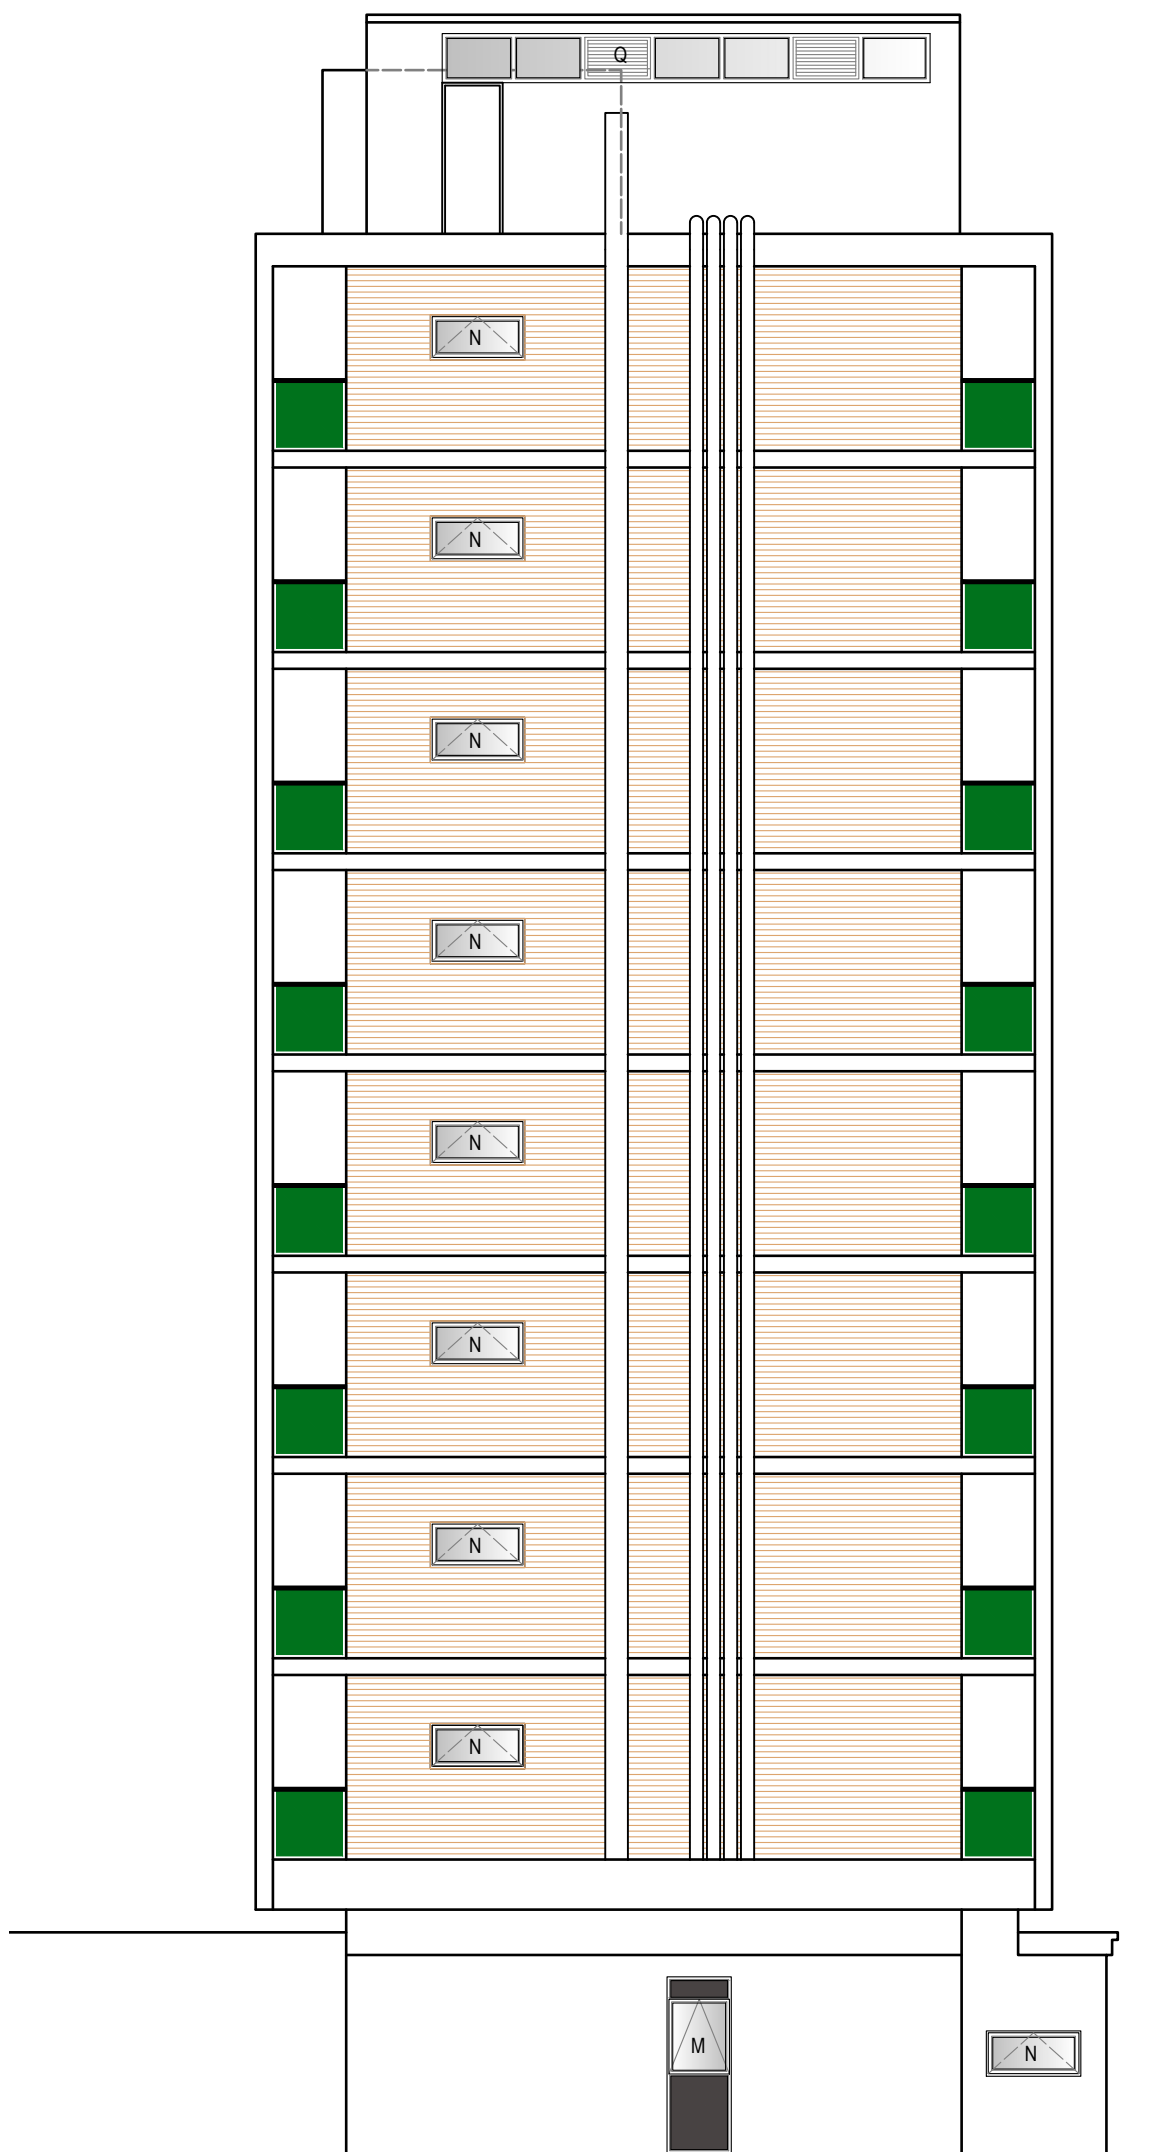

Elevation - E1

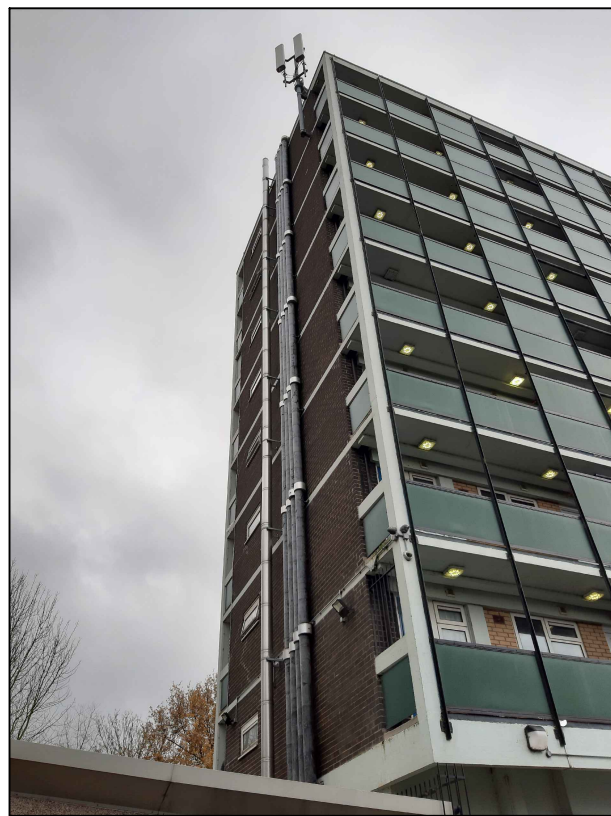

Elevation - E2



Arcus Consulting LLP
Wakefield 0192 466 9000
Liverpool 0151 708 1080
info@arcus.uk.com
Manchester 0161 905 3222
Newcastle 0191 272 5781
www.arcus.uk.com
London 0208 8742 2512
Rugby 01788 297 127

Client

Wythenshawe Community Housing Group

Project

West View Court

Title

Existing Elevations E1 & E2
With rainscreens

Scale

1:100

Date

04/04/22

Stage

TENDER

Job No

P6584

Drawing No

10

Rev

Drawn

SPO

Approved

This drawing is the copyright of Arcus. Contractors must check all dimensions on site. Do not scale the drawings. Only figured dimensions are to be worked to.

Upper floor plan

