


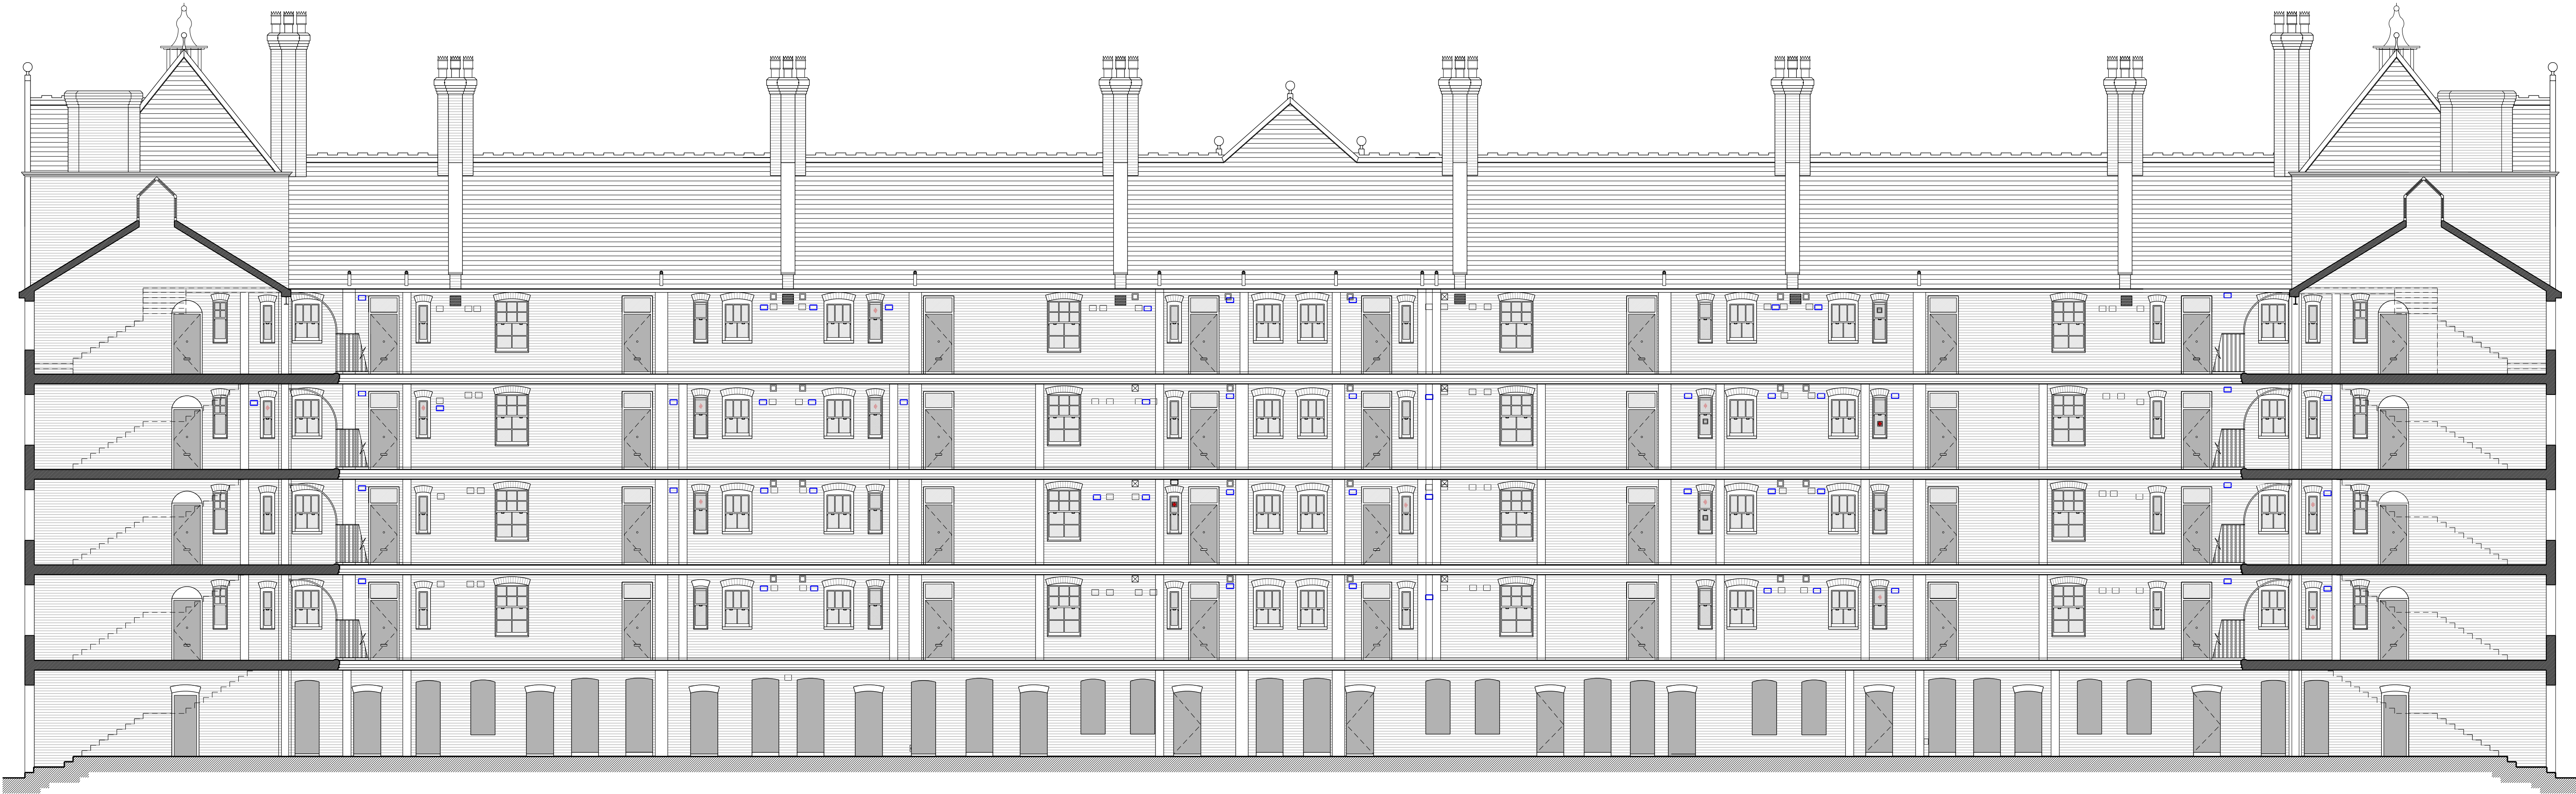


North West Elevation as Existing - Internal Courtyard

KEY

- Existing Fretwork Vent
- Existing Air Brick
- New Cast Iron Air Brick
- Window vents to be removed

Note: New cast iron air bricks 229 x 152mm
produced by J and JW Longbottoms, Item 974
page 34 of the J and JW Longbottoms guide.

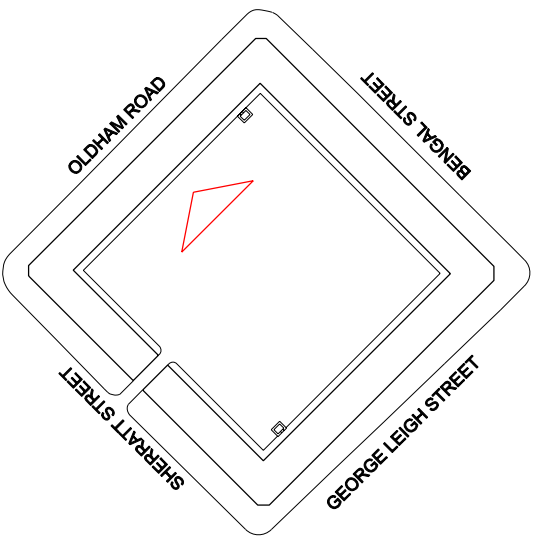

Northwards Housing Association
Victoria Square, Manchester

Ventilation Replacement Scheme
North West Elevation as Proposed
- Internal Courtyard

Drwg. No: 6545 05 001 Rev: -
Date: 25.02.09 Scale: 1:100 @A1 Checked by: SA