


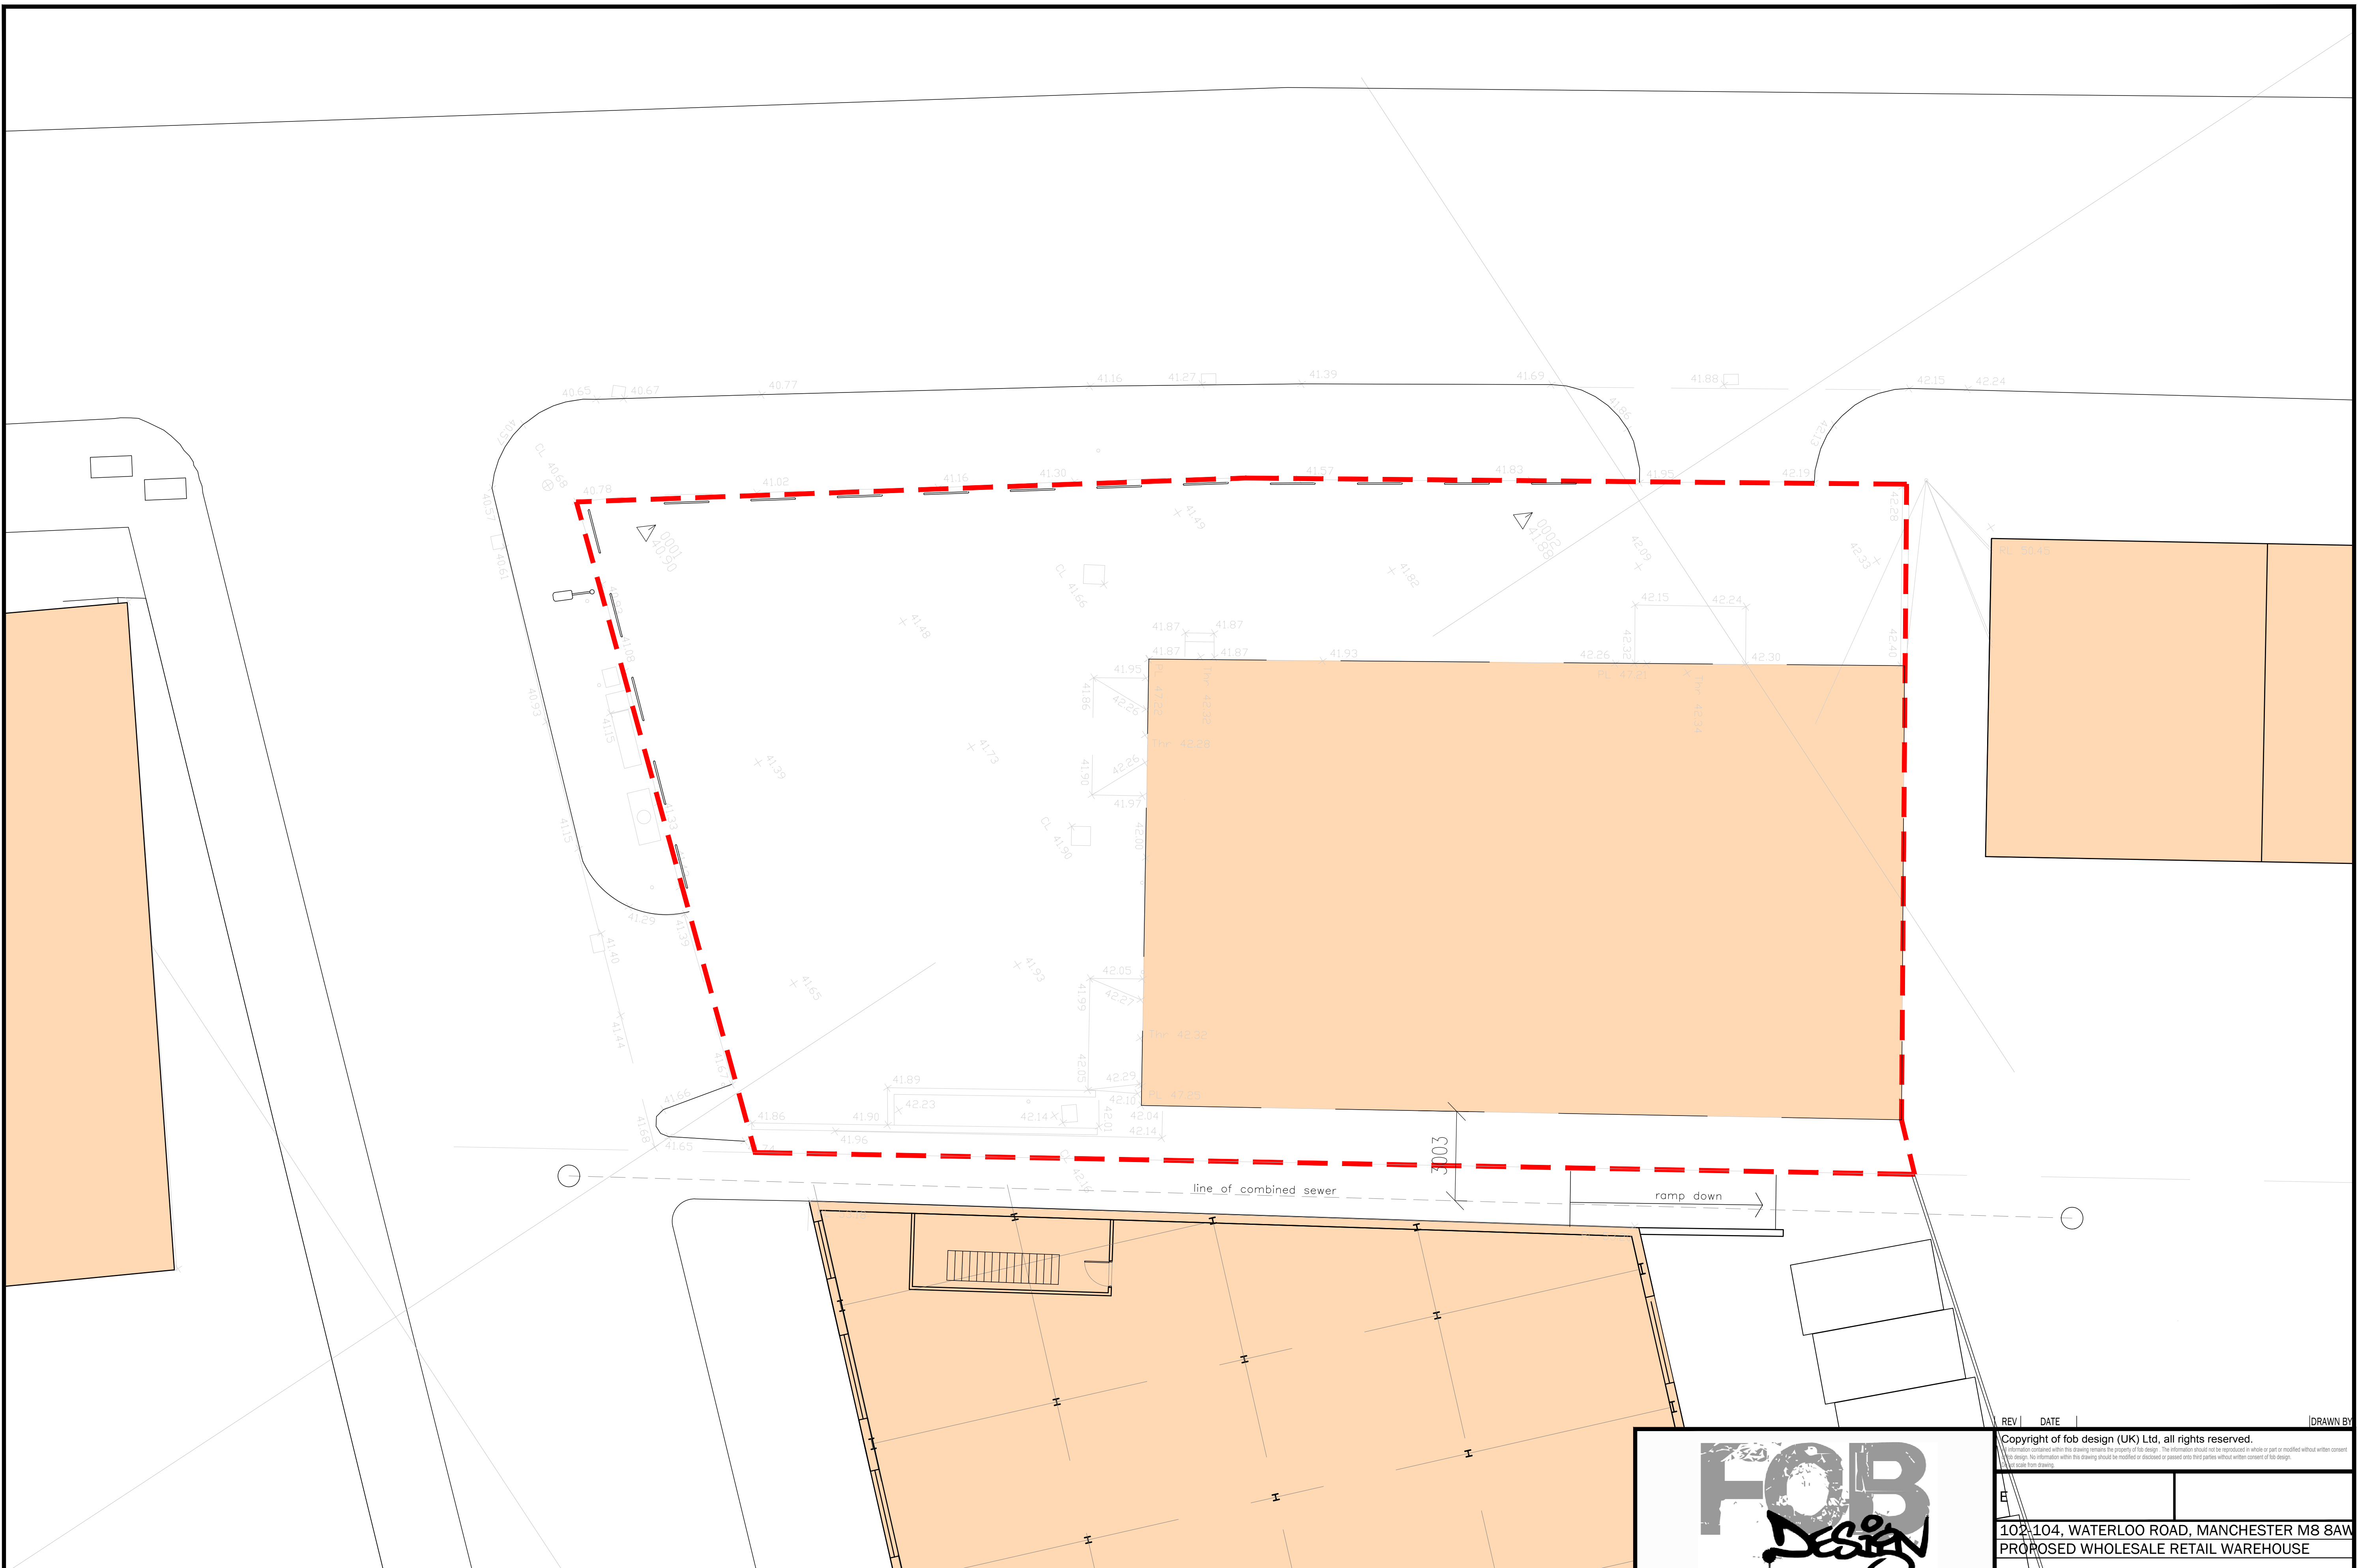

EXISTING SITE PLAN  
102-104, WATERLOO ROAD, MANCHESTER M8 8AW

SCALE 1:100 @ A1



FOB Design (UK) Ltd  
72A Water Lane,  
Wilmslow, Cheshire. SK9 5BB  
01625 251644  
office@fob-design.com www.fob-design.com

|   |     |          |    |          |          |
|---|-----|----------|----|----------|----------|
| REV   |     | DATE     |    | DRAWN BY |          |
| Copyright of fob design (UK) Ltd, all rights reserved.   |     |          |    |          |          |
| No information contained within this drawing is to be reproduced in whole or part or modified without written consent of fob design. No information within this drawing should be modified or disclosed or passed onto third parties without written consent of fob design. |     |          |    |          |          |
| E   |     |          |    |          |          |
| 102-104, WATERLOO ROAD, MANCHESTER M8 8AW   |     |          |    |          |          |
| PROPOSED WHOLESALE RETAIL WAREHOUSE   |     |          |    |          |          |
| Drawn   | NP  | Status   | SK | Date     | jun 21   |
| Checked   | DPP | Original | A3 | Scale    | 1:100@A1 |
| 26213-- PL 02   |     |          |    |          |          |