


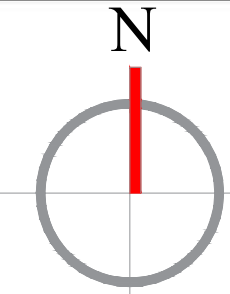

Existing site plan: 1:1250



Project:

Single storey front extension and single storey side extension at:

3Melsomby Road
Manchester
M23 0EG

Client: Dr Hamood Obaid


DRG Title:

Existing site plan

Date: 21/03/2022	Job No	Dwg. No
Scale: 1:1250 on A3	22.03.00	A01

Agent:
Dr Taki Eddin Sonbli


Email: SUNBULLI@HOTMAIL.CO.UK
Tel: 07587719118

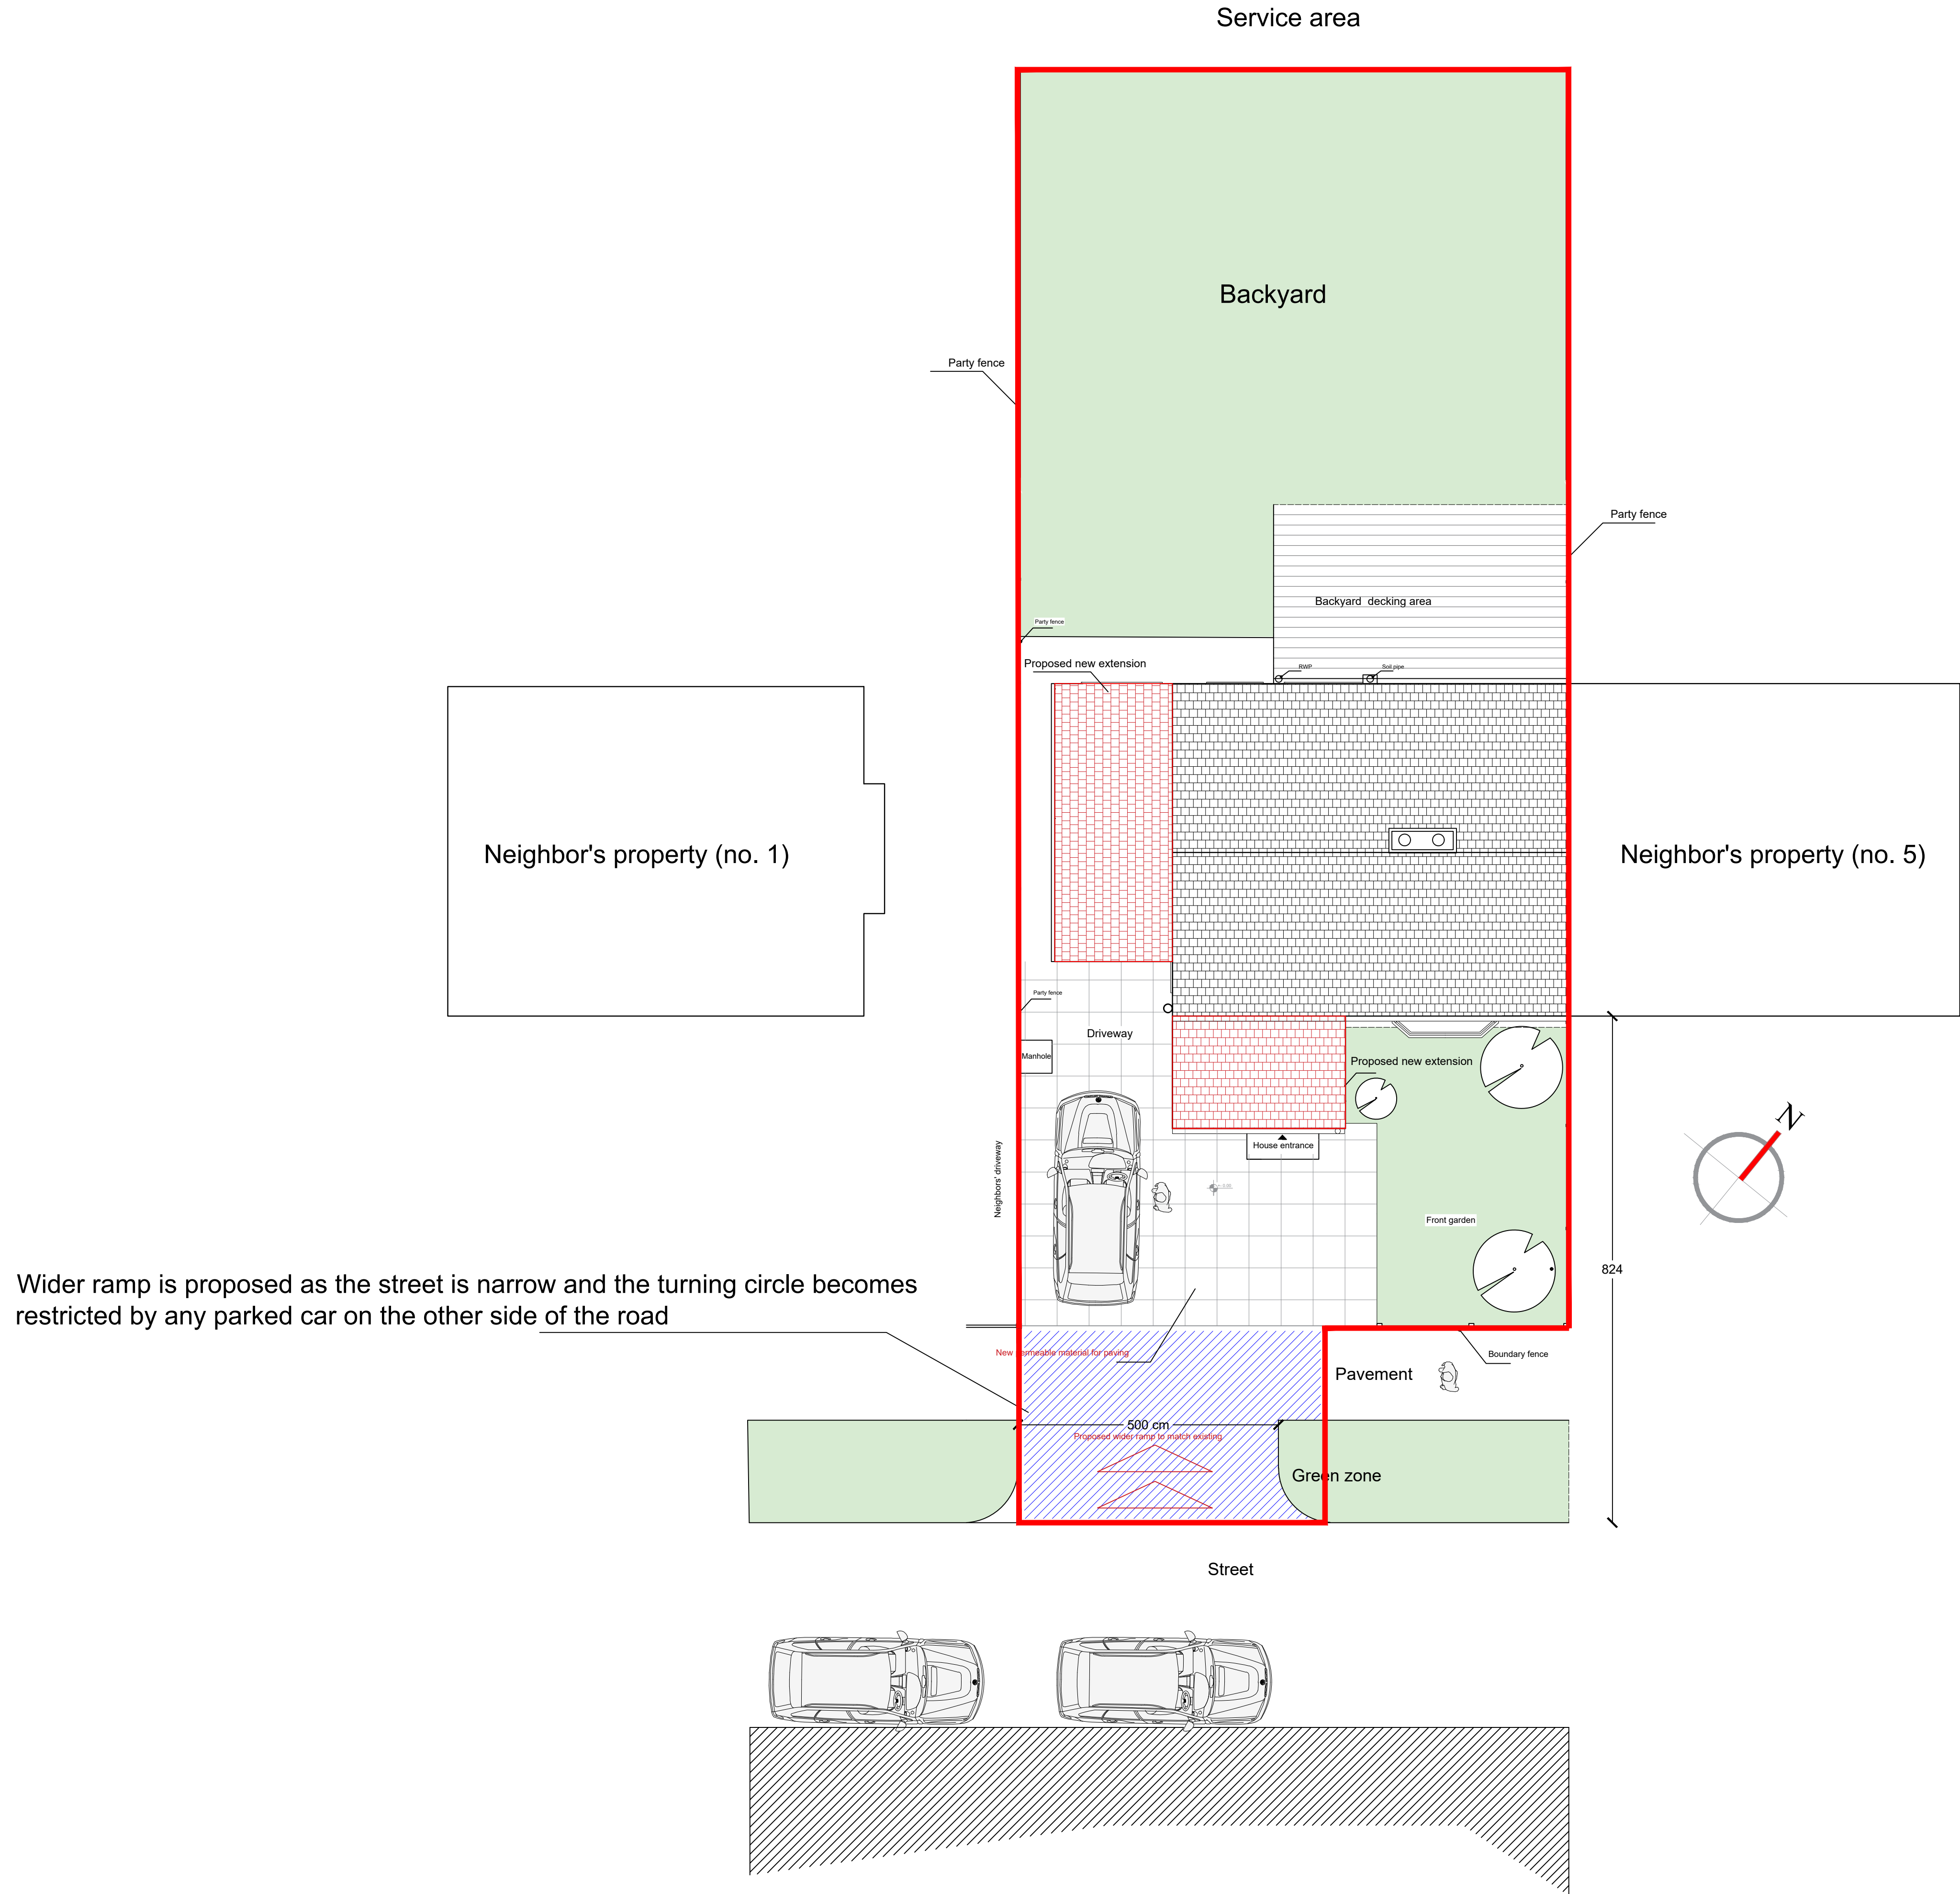

Site boundary



Area owned by National Highway

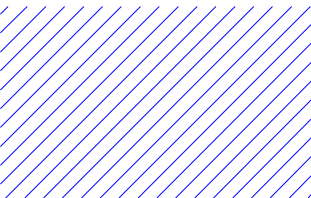

Project:

Single storey front extension and single storey side extension at:

3Melsomby Road
Manchester
M23 0EG

Client: Dr Hamood Obaid

DRG Title:

Proposed block plan

Date:	Job No	Dwg. No
21/03/2022	22.03.00	A06
Scale: 1:100 on A2		

Agent:
Dr Taki Eddin Sonbli

Email: SUNBULLI@HOTMAIL.CO.UK
Tel: 07587719118

Proposed block plan: 1:100 on A2