



COPYRIGHT: The copyright of this drawing is vested in Lawrenson Associates Ltd.  
It shall not be used without permission for any purpose.  
**DO NOT SCALE FROM THIS DRAWING FOR CONSTRUCTION PURPOSES -  
WORK TO FIGURED DIMENSIONS ONLY.**  
ALL DIMENSIONS ARE IN MILLIMETRES UNLESS STATED OTHERWISE.

## NOTES

1. This drawing to be read in conjunction with all Lawrenson Associates drawings and specification.

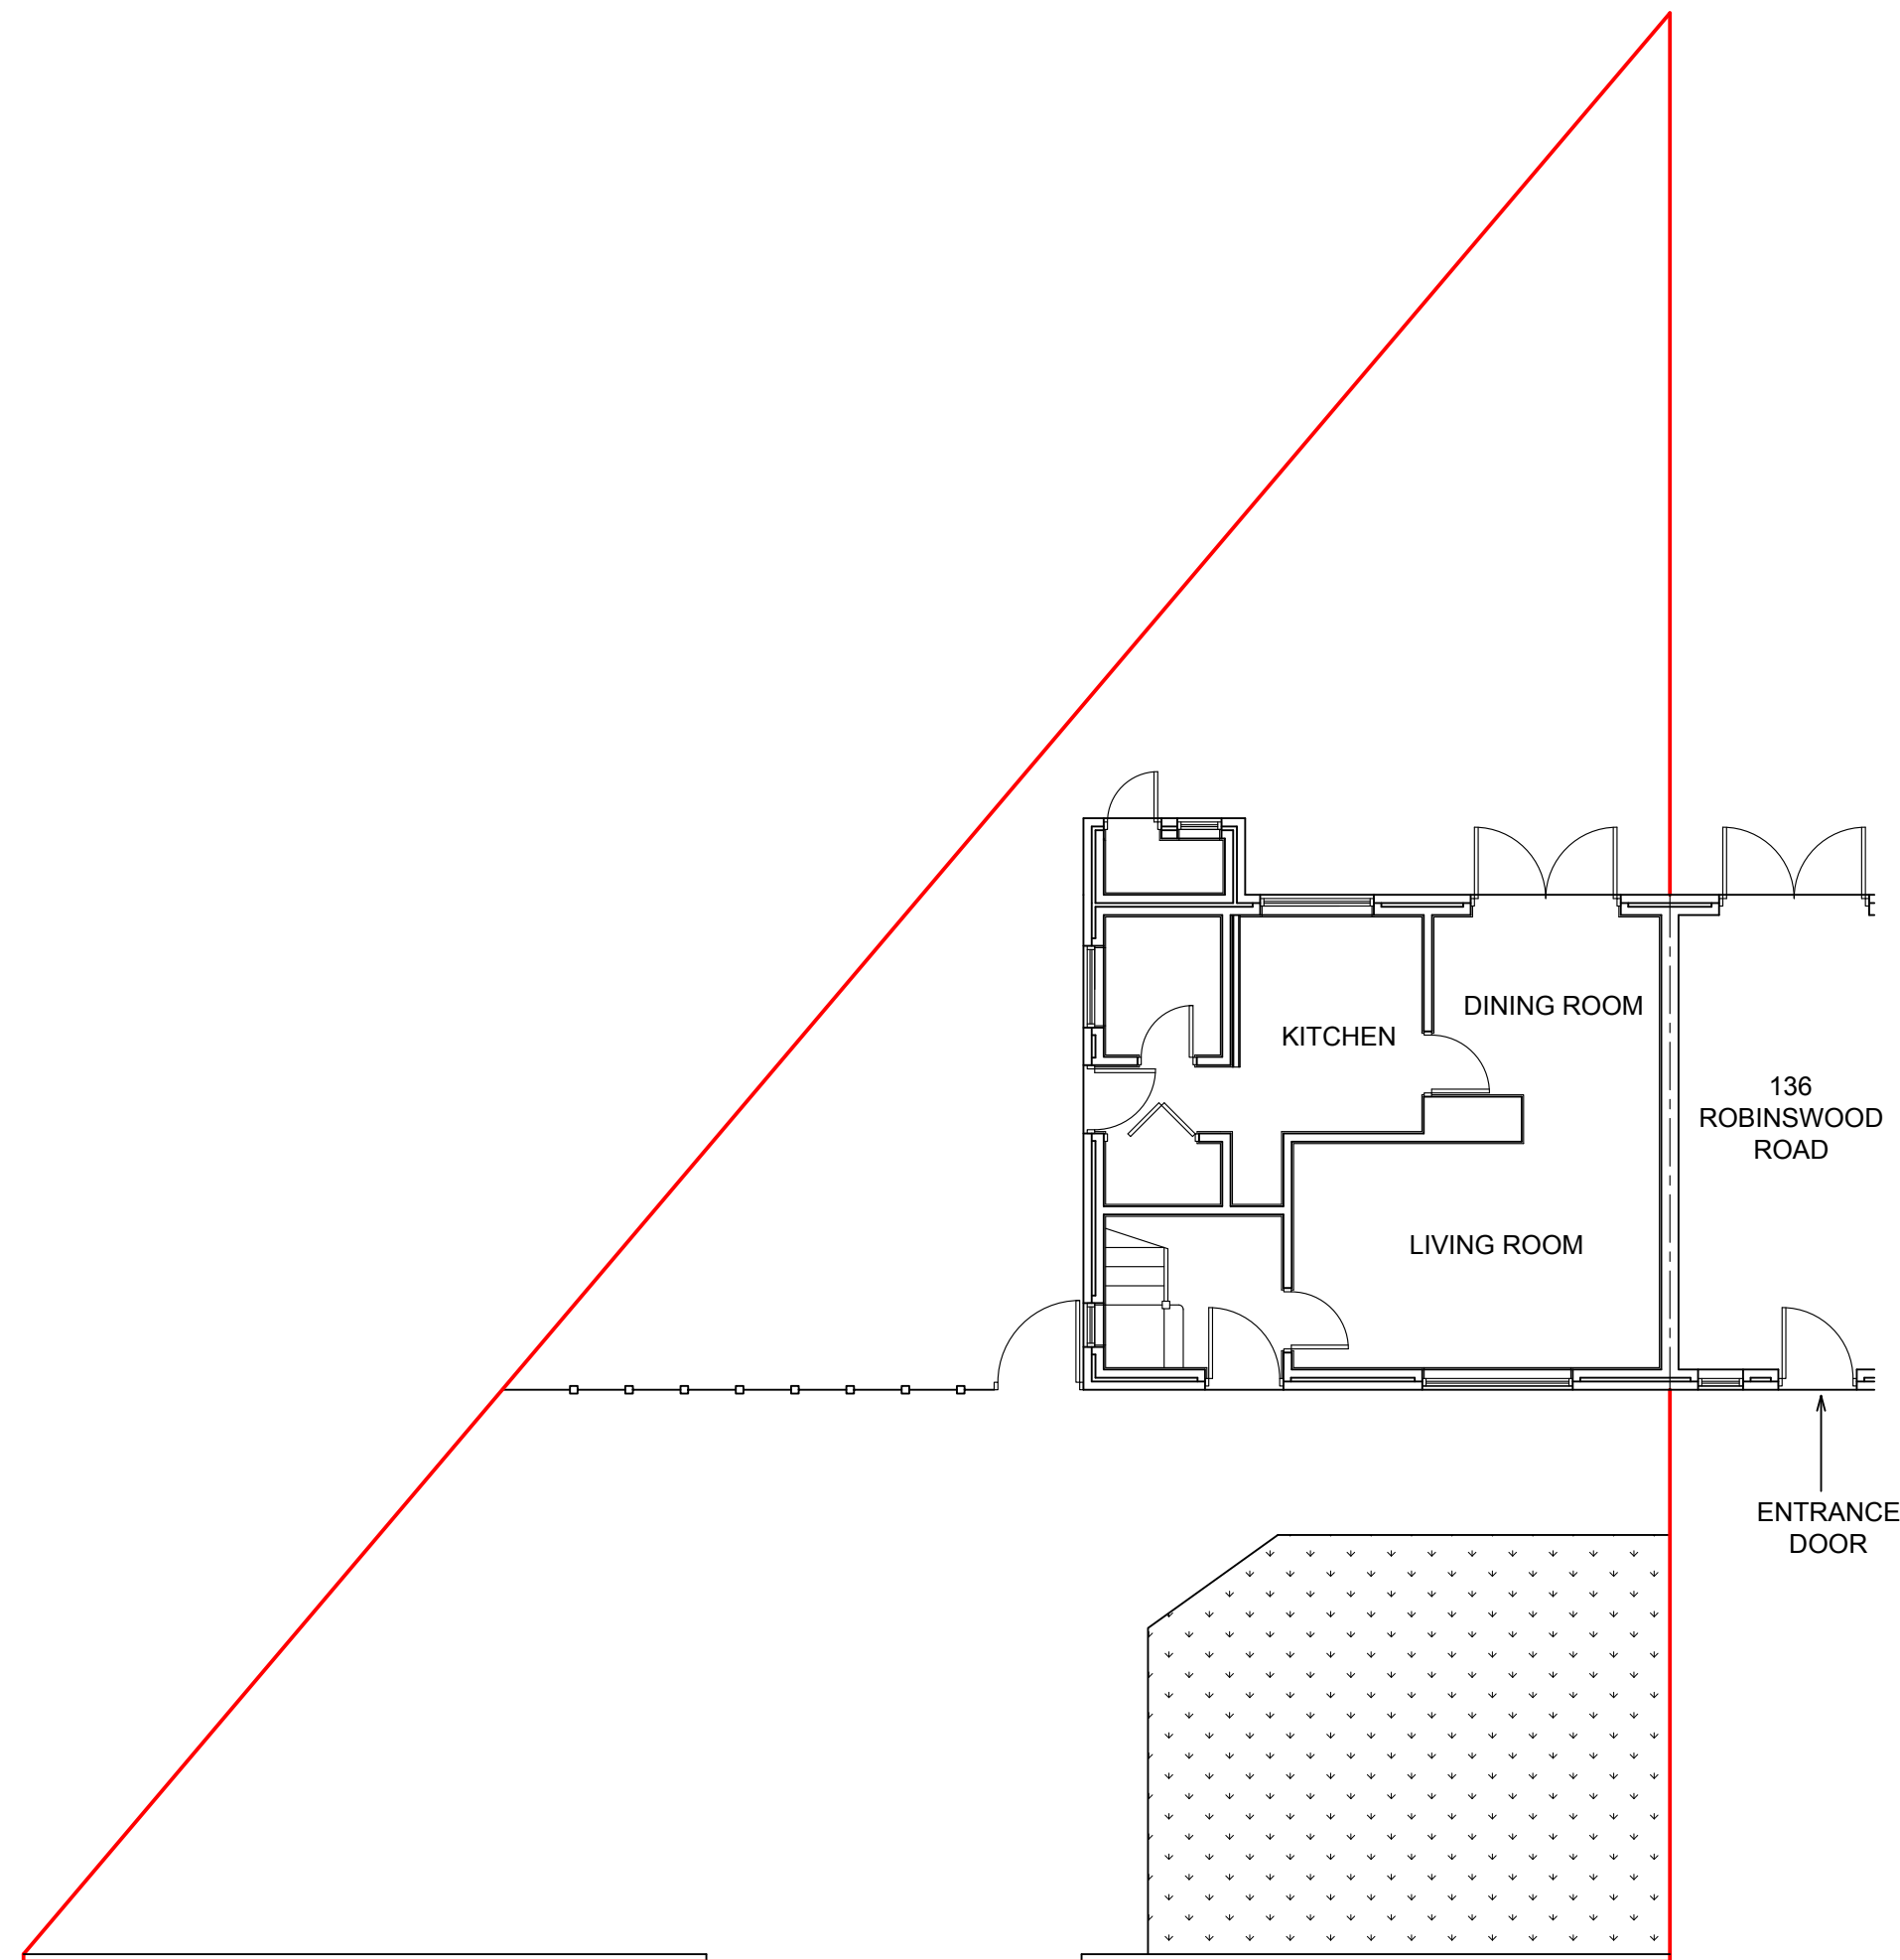

SITE PLAN AS EXISTING

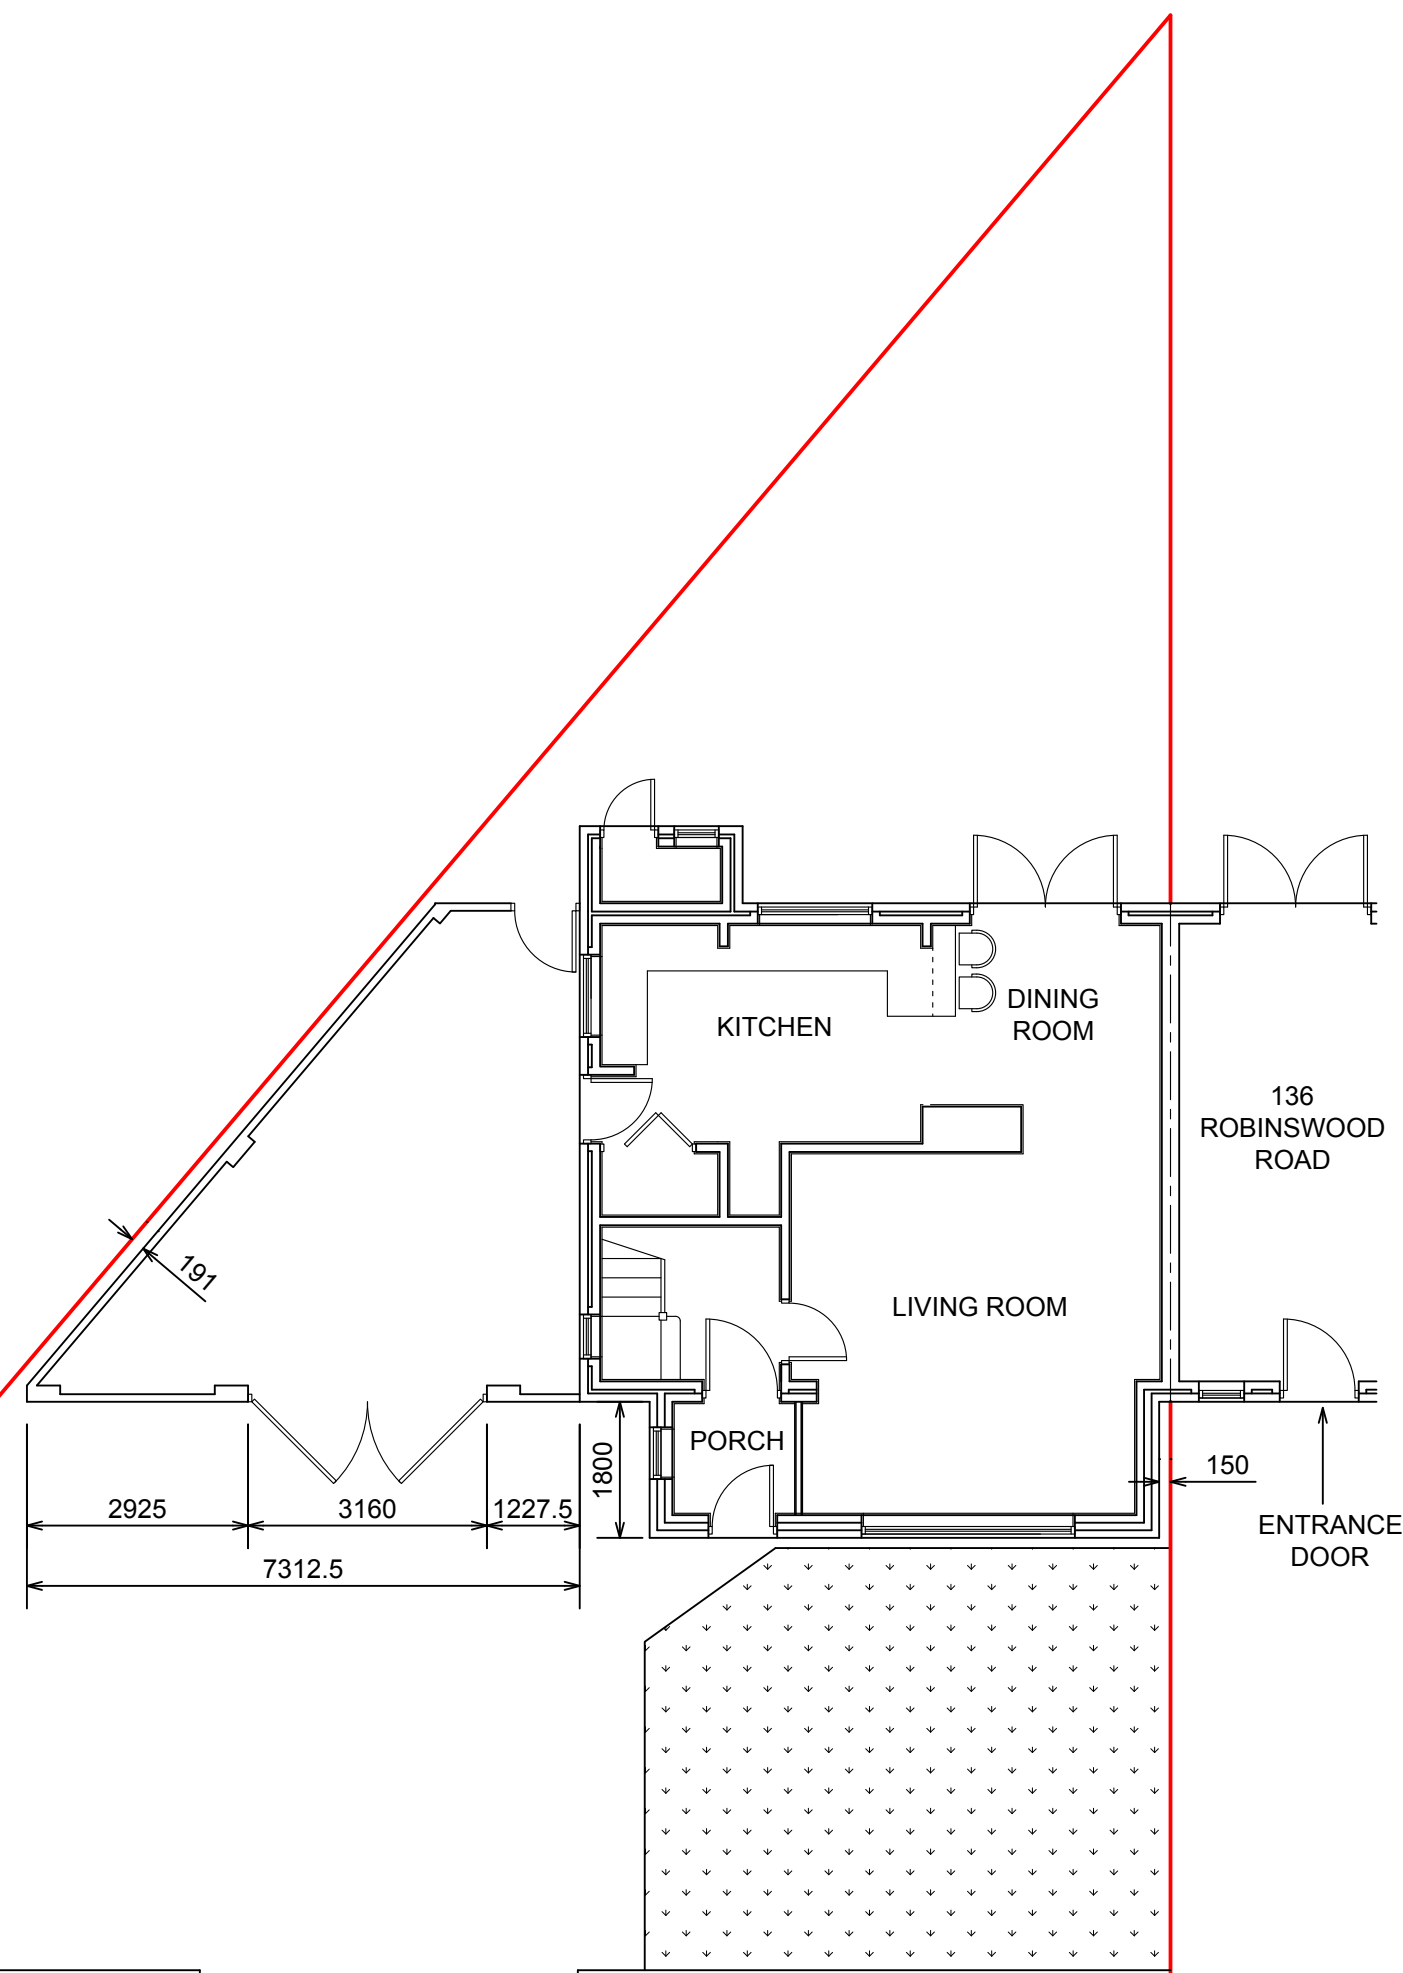

SITE PLAN AS PROPOSED

0mm 2000mm 4000mm 6000mm 8000mm 10000mm  
SCALE BAR 1:100

| Rev | Description | Date |
|-----|-------------|------|
|-----|-------------|------|

Project  
**138 ROBINSWOOD ROAD,  
WYTHENSHAW,  
MANCHESTER,  
M22 0DD**

Client  
**MRS NATALIA LUCA**

| Contract. No. | Drg. No.  | Revision | Scale | 1:100 | @ A2          |
|---------------|-----------|----------|-------|-------|---------------|
| <b>6176</b>   | <b>03</b> |          | By    | BPM   | Date          |
|               |           |          | Chkd  | HTL   | November 2021 |

Drawing Title  
**SITE PLANS.  
EXISTING AND PROPOSED.**

**LAWRENSON ASSOCIATES**  
Consulting Structural Engineers  
Planning & Development Consultants  
Architectural Services  
1 THE GLOBE  
142 HARDSHAW ST.  
ST. HELENS  
WA10 1JT  
Telephone: (01744) 733446  
www.lawrensonassociates.co.uk  
E-mail: info@lawrensonassociates.co.uk