



Do not scale this drawing. All Dimensions must be checked on site. This drawing and all details contained hereon are copyright and must not be reproduced without written permission from Extend Your Home.


Planning

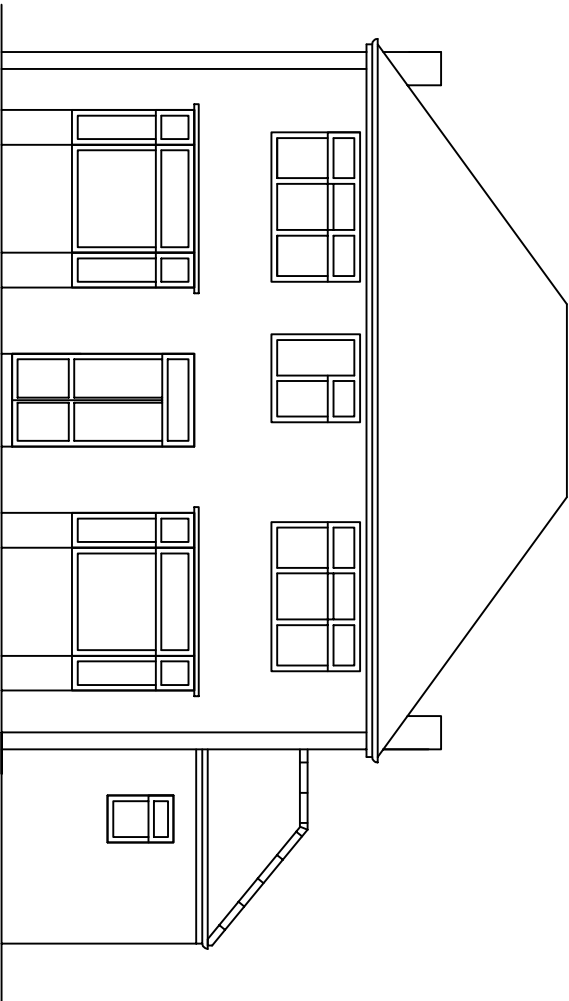


Front Elevation

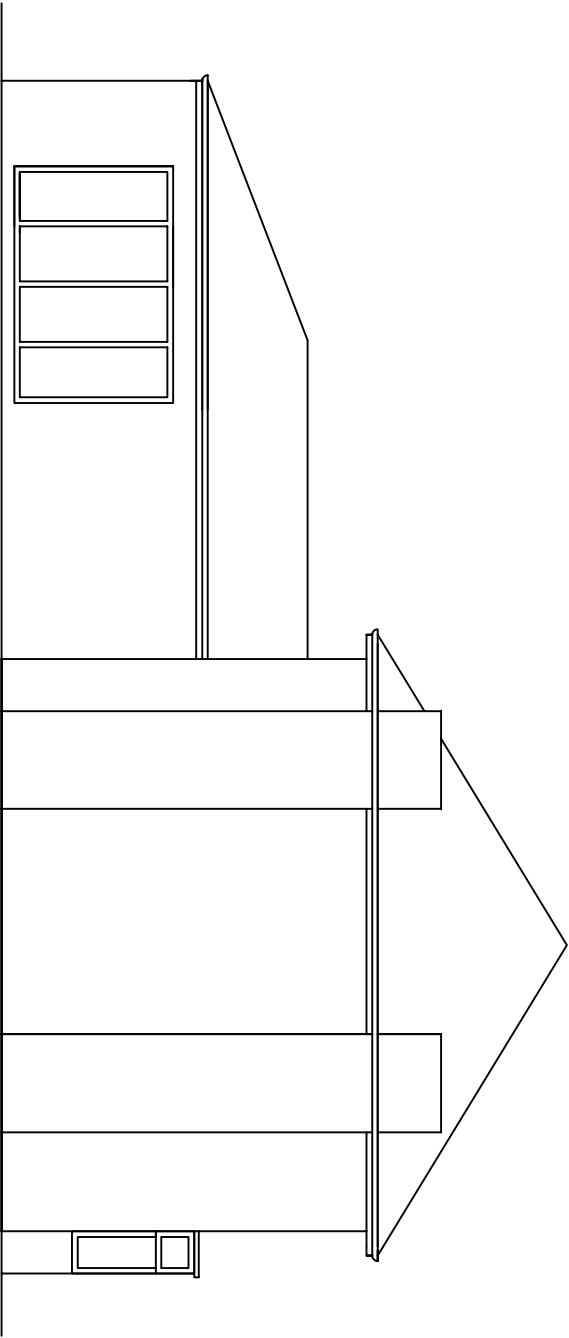

Side Elevation

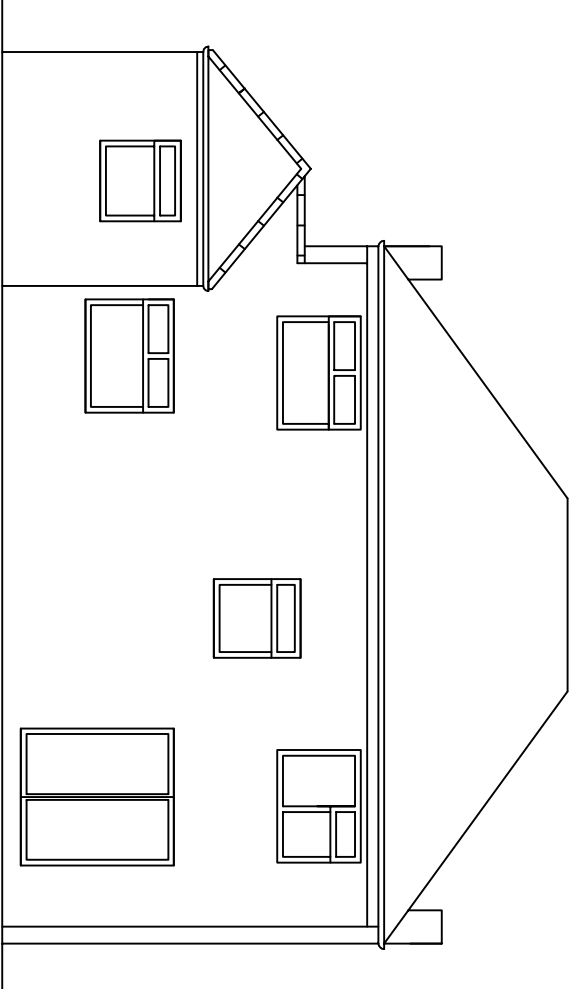

Rear Elevation

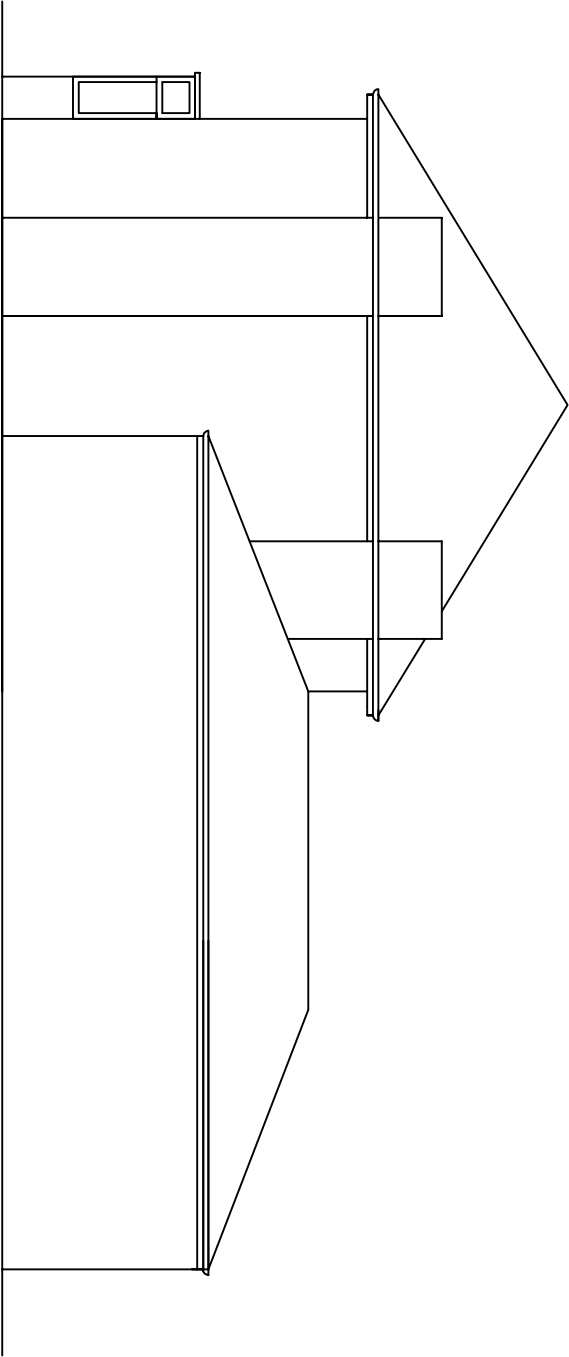

Side Elevation

REV	DESCRIPTION	AUTH	DATE
/	/	/	/

EXTEND
Your HOME

Email: extendyourhome@outlook.com



Address
443 Wilbraham Road
Manchester
M21 0UZ

DESCRIPTION
Loft Conversion & Single-Storey
Rear Extension

DRAWING TITLE
Existing Plan

DATE 27/03/2022	DRAWN	TC
-----------------	-------	----

SCALE 1:100	CLIENT	AH
-------------	--------	----

DRAWING NUMBER	REVISION
02	/