


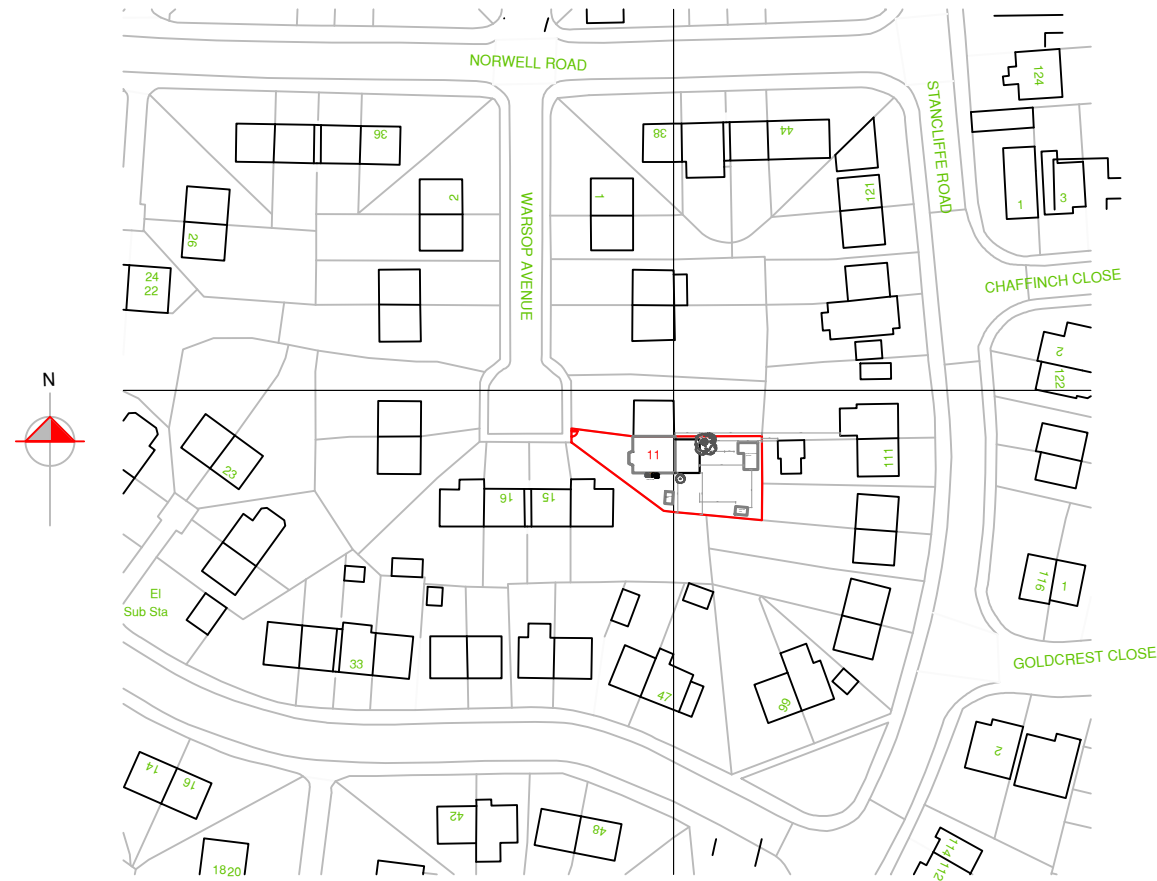

PROPOSED SITE PLAN

PROJECT:11 WARSOP AVENUE

Notes:

NOTES

REV	DESCRIPTION	BY	DATE



Arch Designs
*Don't just dream it,
let us design it!*
www.archdesigns.co.uk
TEL:07910600970

ARCH DESIGNS

CLIENT:
11 WARSOP AVENUE
MANCHESTER
M22 4RL

ARCHITECT:
MR REUBEN RAMELIZE
ARCH DESIGNS
118 DUDLEY ROAD
MANCHESTER

DRAWN: REUBEN
CHECKED: checked
DATE: JUNE 2020
REVISION: 0

PROJECT NAME: ONE STOREY REAR EXTENSION

DRAWING TITLE: PROPOSED SITE PLAN

SCALE: 1:1250
SHEET SIZE: A3
SHEET NO: 05

PROJECT NO: 2020/00
STATUS: FOR PLANNING ONLY

DRAWING NO: A3/05