



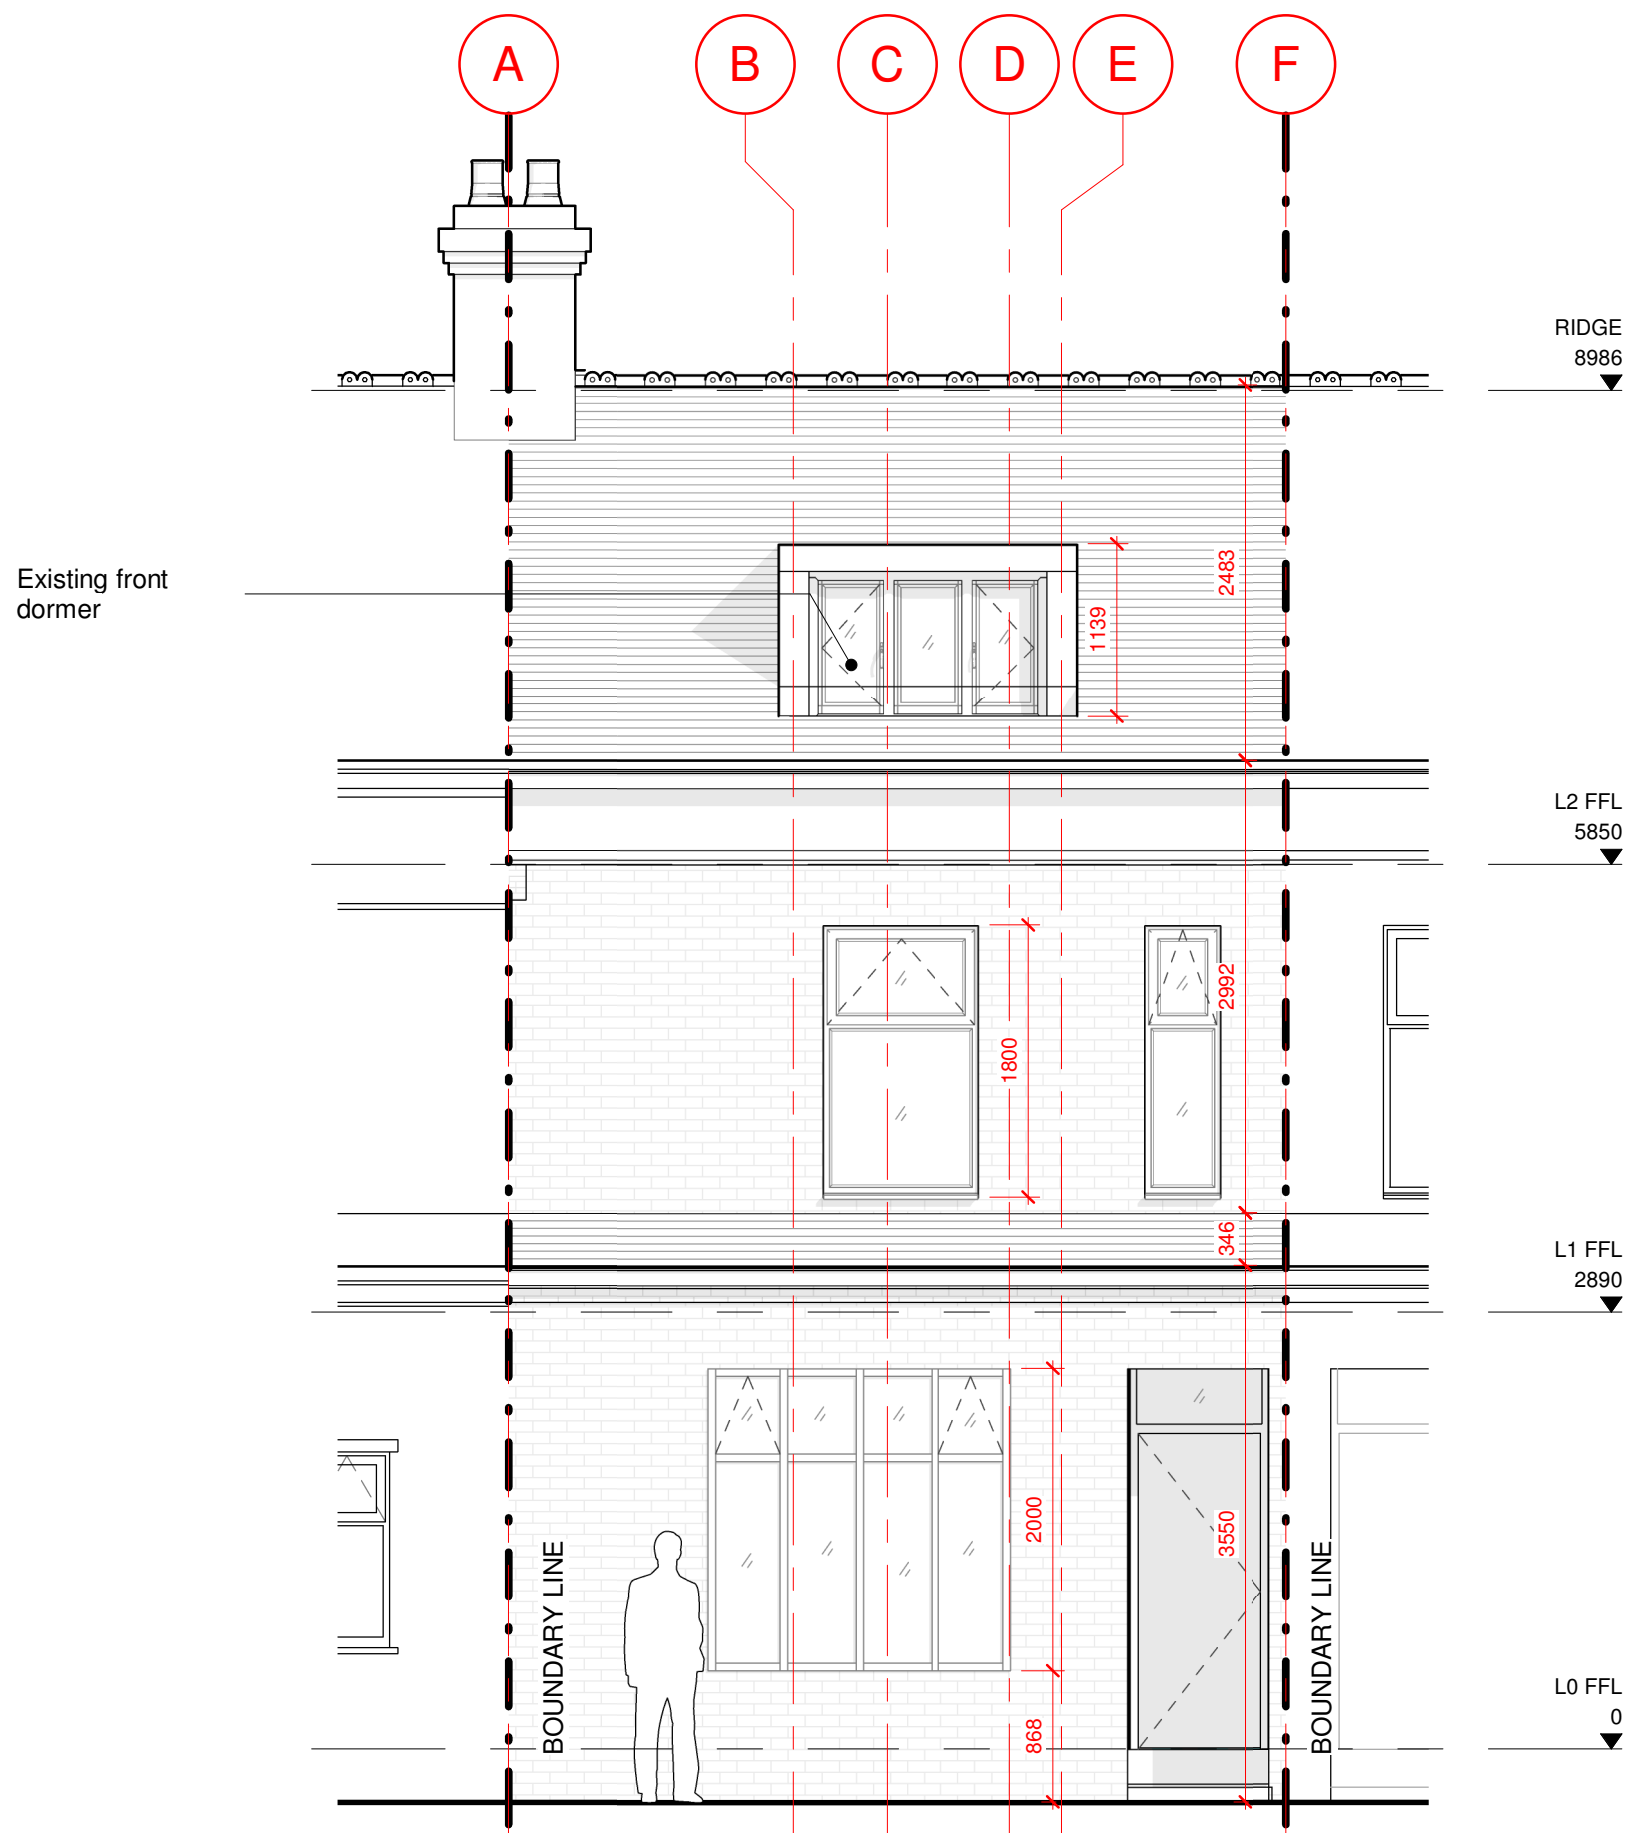


01 EXISTING FRONT ELEVATION
1 : 50

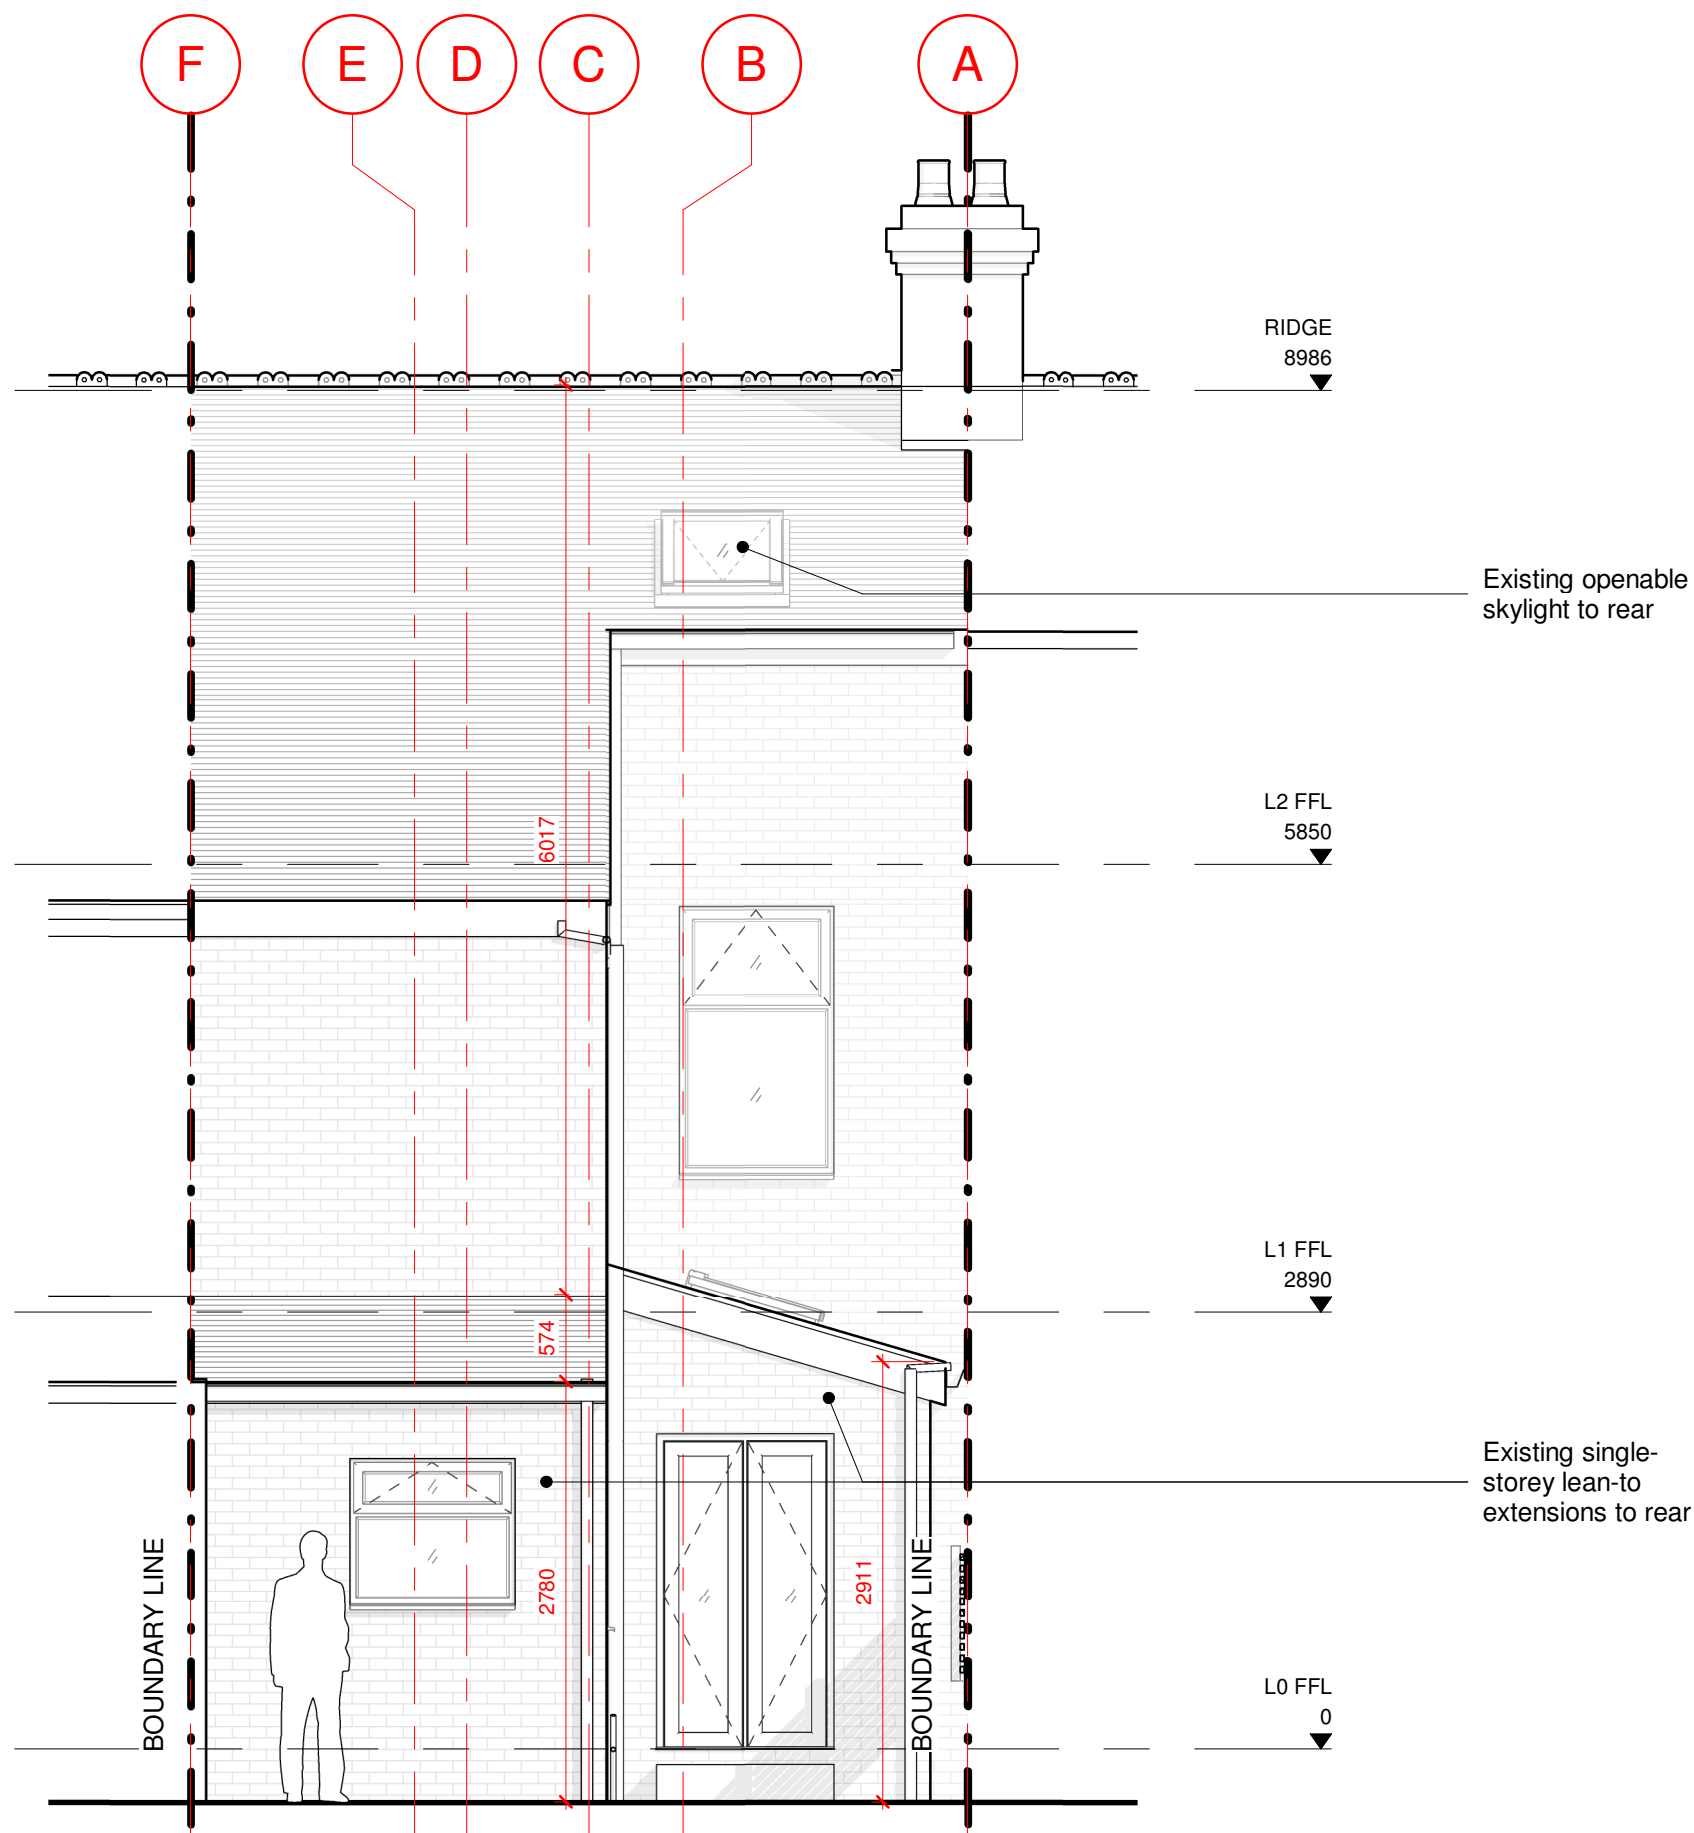


02 EXISTING REAR ELEVATION
1 : 50

	220419	FIRST ISSUE
REV	DATE	AMENDMENT

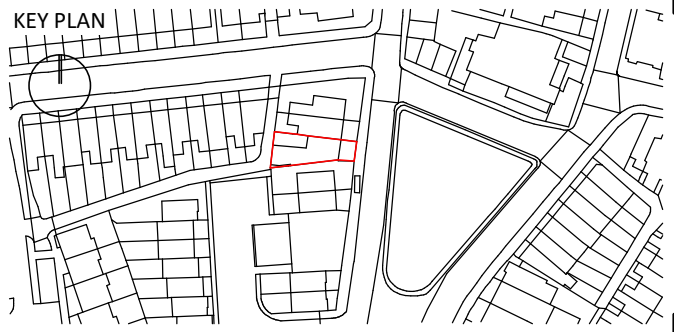

TITLE
4 CHORLTON GREEN
CHORLTON,
M21 9HS

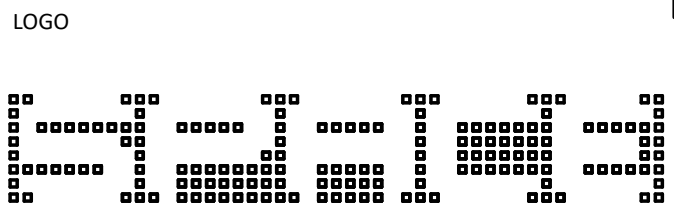

SPACE | ARCHITECTURE+PLANNING
THE OLD TOWN HALL | LAPWING LANE | DIDSbury
LOCATION M20 2NR WEBSITE www.spaceap.com
PHONE +44 (0) 161 713 2718 E-MAIL info@spaceap.com

DRAWING
EXISTING FRONT & REAR ELEVATIONS

SCALE@A1 DATE ORIGINATOR CHECKED AUTHORISED
1 : 50 19/04/22 OC SPT SPT

STATUS
INFORMATION

DRAWING NO. REV
0263_21_200 -