




Stairwell Elevation
1 : 100



North Elevation facing Plot 5
1 : 100

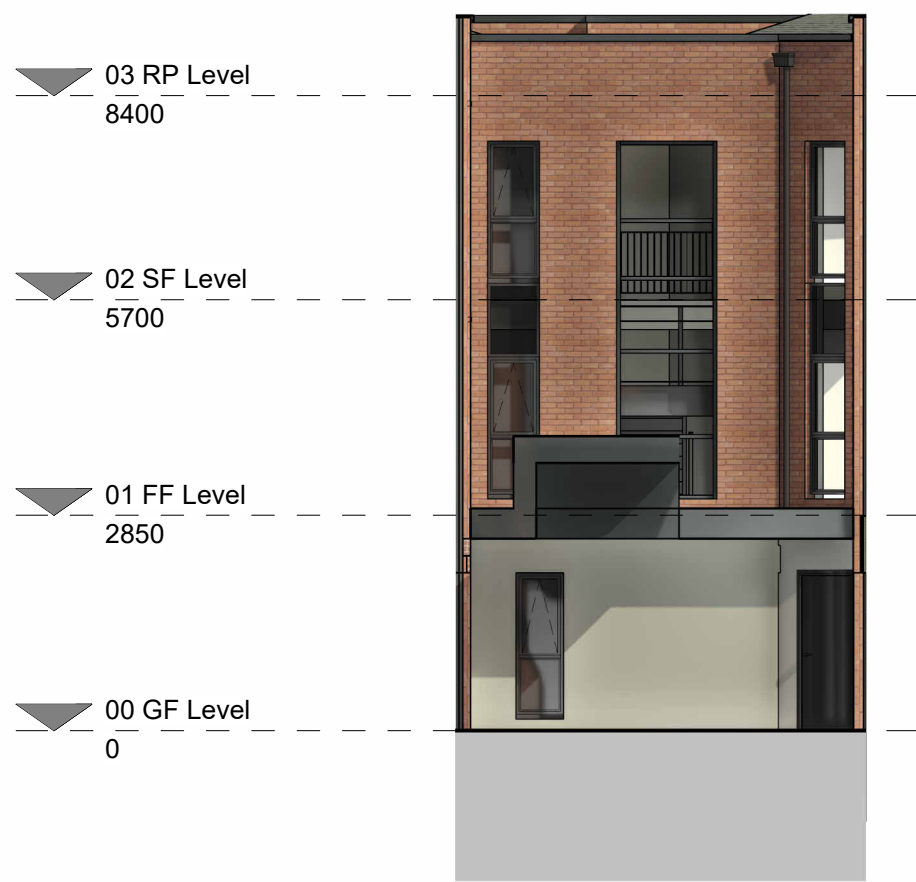

Rear Entrance Elevation
1 : 100

○ BOWKER SADLER PARTNERSHIP LIMITED
■ THIS DRAWING IS THE SUBJECT OF COPYRIGHT WHICH VESTS IN BOWKER SADLER PARTNERSHIP LIMITED. IT IS AN INFRINGEMENT OF COPYRIGHT TO REPRODUCE THIS DRAWING, BY WHATEVER MEANS, INCLUDING ELECTRONIC, WITHOUT THE EXPRESS WRITTEN CONSENT OF BOWKER SADLER PARTNERSHIP LIMITED WHICH RESERVES ALL ITS RIGHTS.
BOWKER SADLER PARTNERSHIP LIMITED ASSERTS ITS RIGHTS TO BE IDENTIFIED AS THE AUTHOR OF THIS DESIGN
■ DRAWING NOT TO BE SCALED.
■ REPORT ERRORS & OMISSIONS TO ARCHITECT.
■ CHECK ALL DIMENSIONS ON SITE
■ DRAWING TO BE READ IN CONJUNCTION WITH THE HEALTH AND SAFETY PLAN AND ALL RELEVANT RISK ASSESSMENTS

F	15/03/22	SP	Concrete oil removed	CL
E	07/03/22	SP	Additional RWP	CL
D	07/02/22	SP	Brick detailing amended	CL
C	22/12/21	SP	Block of flat's entrance amended	CL
B	19/11/21	SP	Brick detailing and Block 2 entrance amended	CL
A	01/11/21	SP	Amendments following Planner comments	CL

REV.	DATE	DRN.	CHKD.
------	------	------	-------

PROJECT Chain Road, Blackley				
CLIENT Great Places Housing Group				
DRAWING Block 2 - Elevations - Sheet 2				
SCALE 1 : 100	SHEET SIZE @ A1	DRAWN SP	CHECKED SW	DATE 05/10/21

BOWKER SADLER ARCHITECTURE
A: Hatherlow House, Hatherlow, Romiley, Stockport SK6 3DY
T: 0161 406 7333
E: office@bowker-sadler.co.uk
W: www.bowker-sadler.co.uk

JOB No 18-002	DRAWING No 1034	REVISION F
STATUS Planning		

