


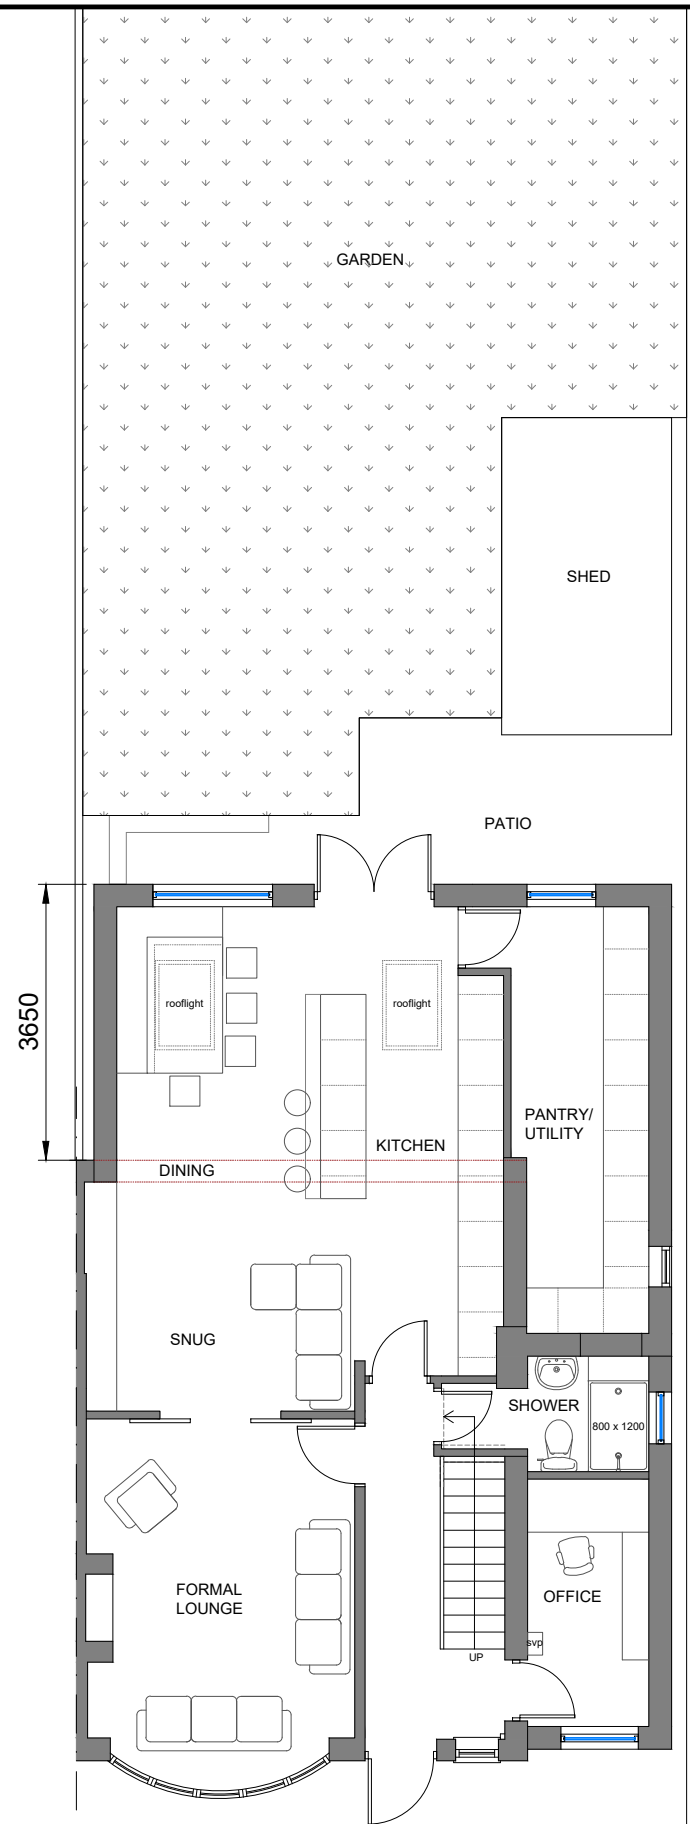

Floor plan of the first floor. The layout includes three bedrooms: Bedroom 1 (bottom left), Bedroom 2 (top left), and Bedroom 3 (top right). A central hallway provides access to each bedroom and a bathroom (bottom right). The bathroom contains a bathtub, toilet, and sink. A staircase labeled 'DOWN' is located near the bathroom. The plan also shows a large curved area at the bottom, possibly a porch or entrance, and a small balcony or terrace area near the staircase.

This architectural floor plan shows a house with a prominent diagonal partition running from the top right to the bottom left. The plan includes several rooms and features:

- Top Section:** Two rectangular rooms, each labeled "rooflight" with an upward-pointing arrow.
- Left Section:** A large room with an upward-pointing arrow and a smaller room below it with a downward-pointing arrow.
- Right Section:** A large room with a rightward-pointing arrow, a staircase with a rightward-pointing arrow, and a smaller room below the staircase with a rightward-pointing arrow.
- Bottom Section:** A curved area at the bottom left, possibly a garden or driveway, and a small room at the bottom right.
- Diagonal Partition:** A thick diagonal line divides the central part of the house into two main sections.
- Staircase:** Located in the lower right, with a rightward-pointing arrow indicating the direction of travel.
- Rooflight:** Two rectangular features at the top, each labeled "rooflight" with an upward-pointing arrow.
- Arrows:** Several arrows indicate directions of movement or flow within the space.

			PROJECT	TITLE	DATE	DRG No.
D	REAR EXTENSION INCREASED TO 3650mm	15.05.22	Proposed Residential Scheme 50 Mornington Crescent, Manchester M14 6DD	Proposed Floor Plans	24/03/22	006
C	GROUND FLOOR SHOWER ROOM	28.03.22			00	
B	SNUG DOOR & WC UPDATE	27.03.22				
A	FIRST ISSUE	24.03.22				
REV	DESCRIPTION	DATE	CLIENT		SCALE	AMENDMENT
			Mr S Ashraquul Kabir & Mrs Ruksana Ahmed		1:100 (A3)	D