


Project:	25 Parkfield Road South Didsbury		
Scale:	100 @ A3		
Title:	Plans as proposed - 1st and 2nd floor plans		
Drawing number:	21_308 PL201	Issue:	P1
Client:	Mr & Mrs McDonald		
Date:	15.12.2021		
CAD Ref:	21_308	Drawn by:	SRM

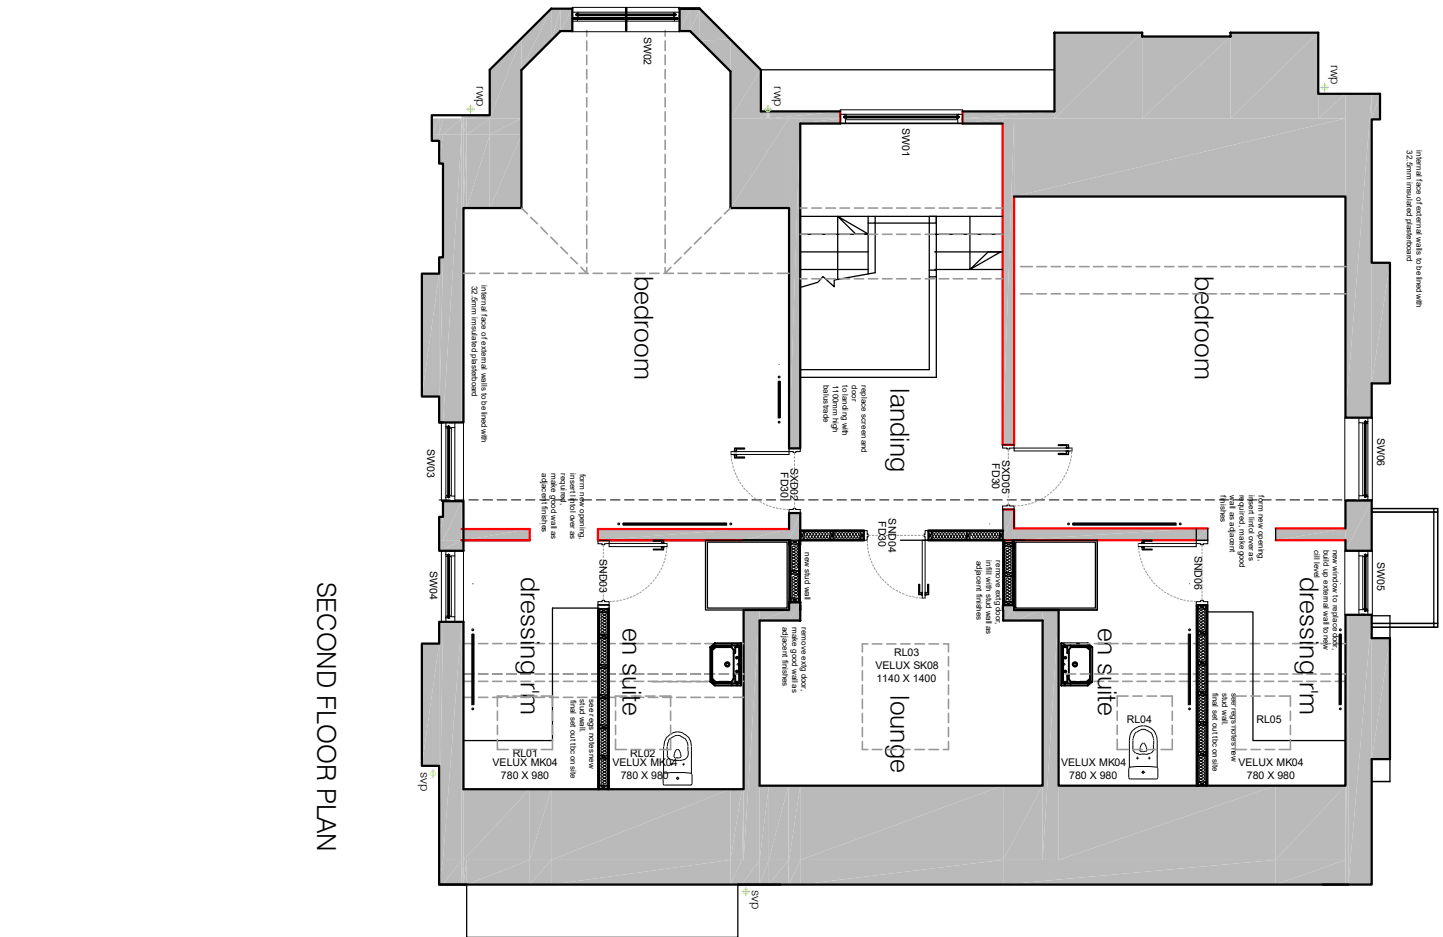

SECOND FLOOR PLAN