



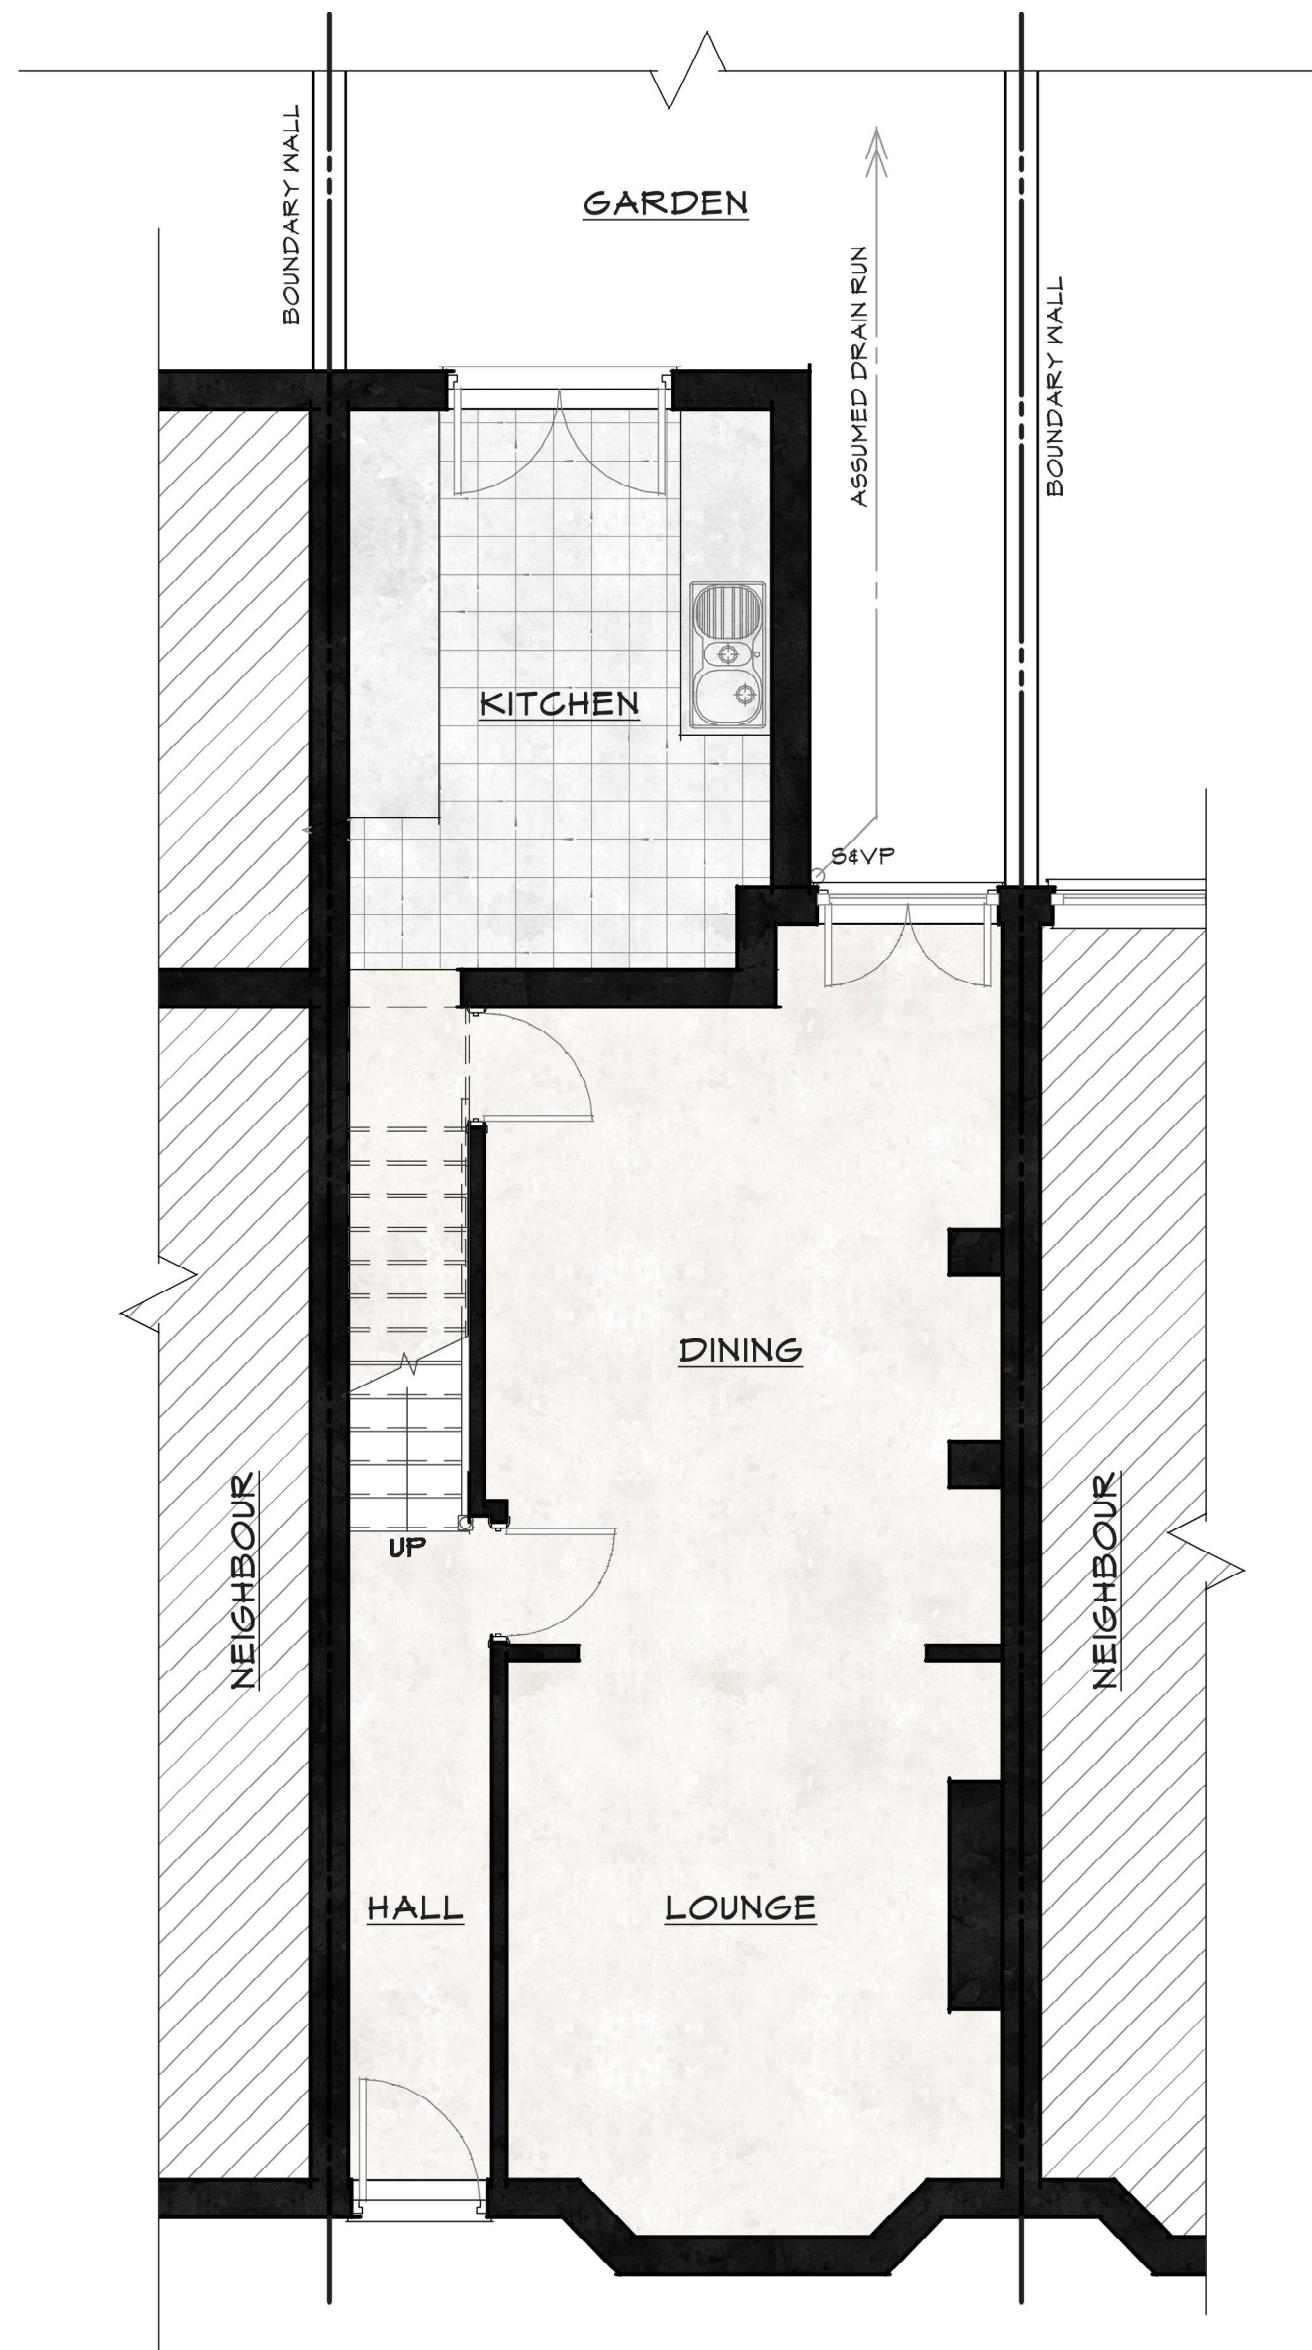


EXISTING GROUND FLOOR PLAN
SCALE 1:50




EXISTING REAR ELEVATION
SCALE 1:100

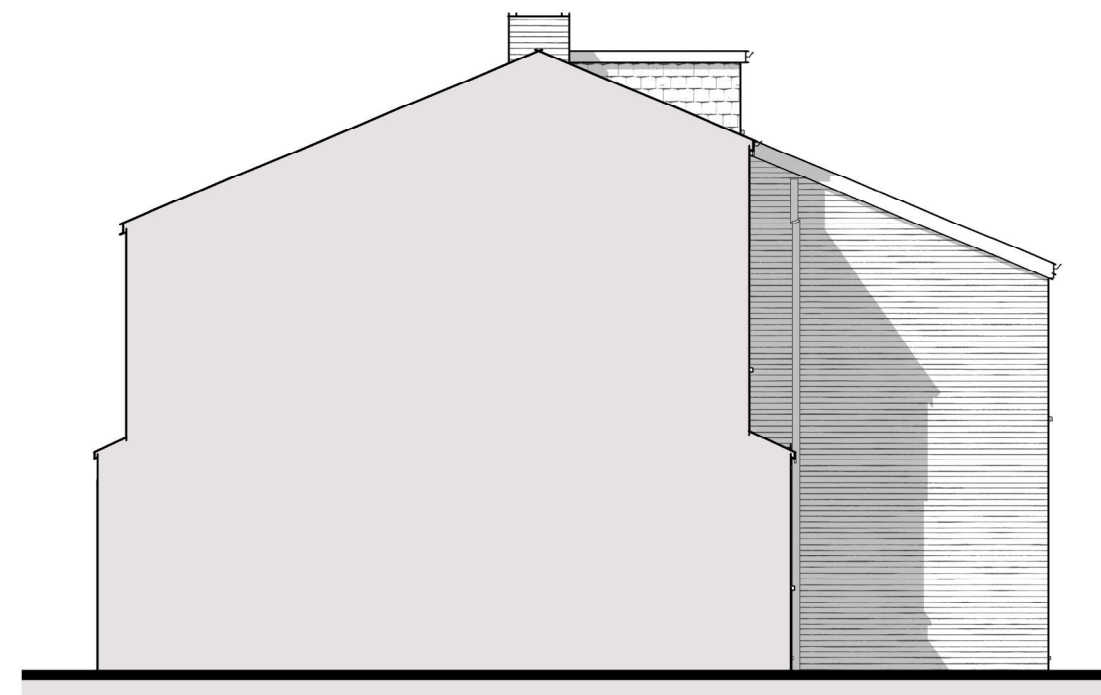


EXISTING SIDE ELEVATION
SCALE 1:100

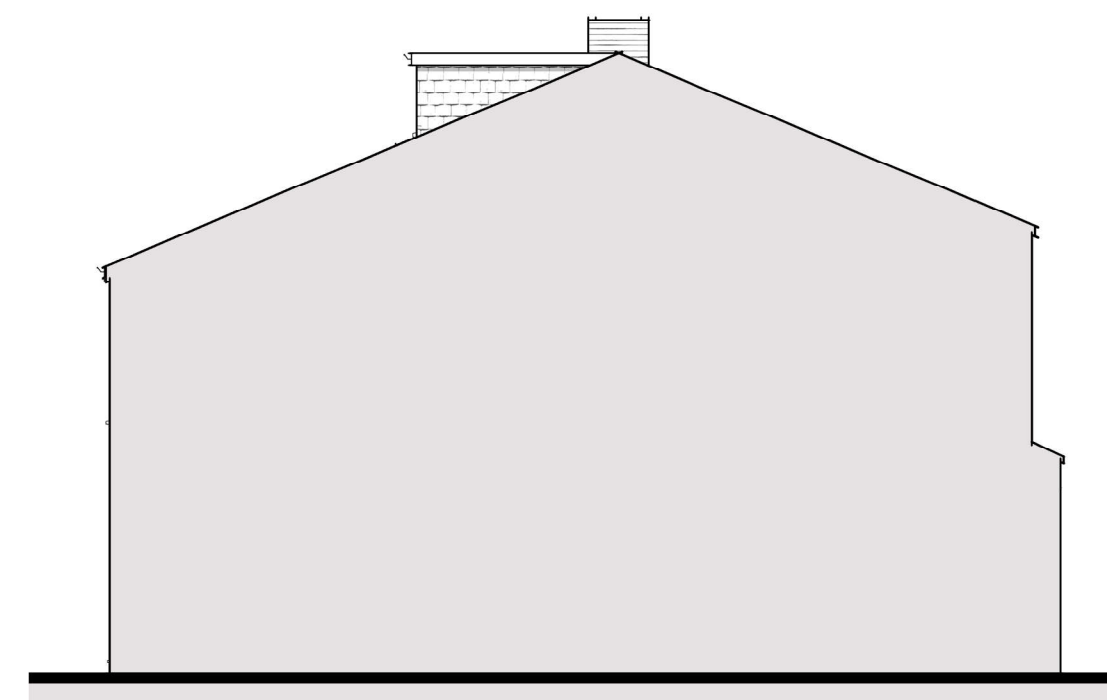


EXISTING SIDE ELEVATION
SCALE 1:100

 

VISUAL SCALE 1:100 @ A1

 

VISUAL SCALE 1:50 @ A1

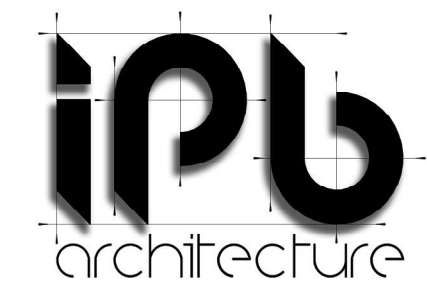

HEAD OFFICE
LEIGH, GTR. MANCHESTER
TEL: 01942 609893
MOB: 07802 620922
mail@ipbarchitecture.com
www.ipbarchitecture.com



PROJECT:

EXTENSION

30 CARTWRIGHT ROAD
CHORLTON
M21 9EY

PREPARED FOR:

MR & MRS BERMINGHAM

PROJECT No: IPB 1273

REV.	DESCRIPTION	DATE	BY

DRAWN BY: IPB

REVIEWED BY: IPB

ISSUE DATE: 05/11/21

SCALE: As indicated

SHEET TITLE:

EXISTING PLANS

SHEET NUMBER:

A2-01

REVISION: