

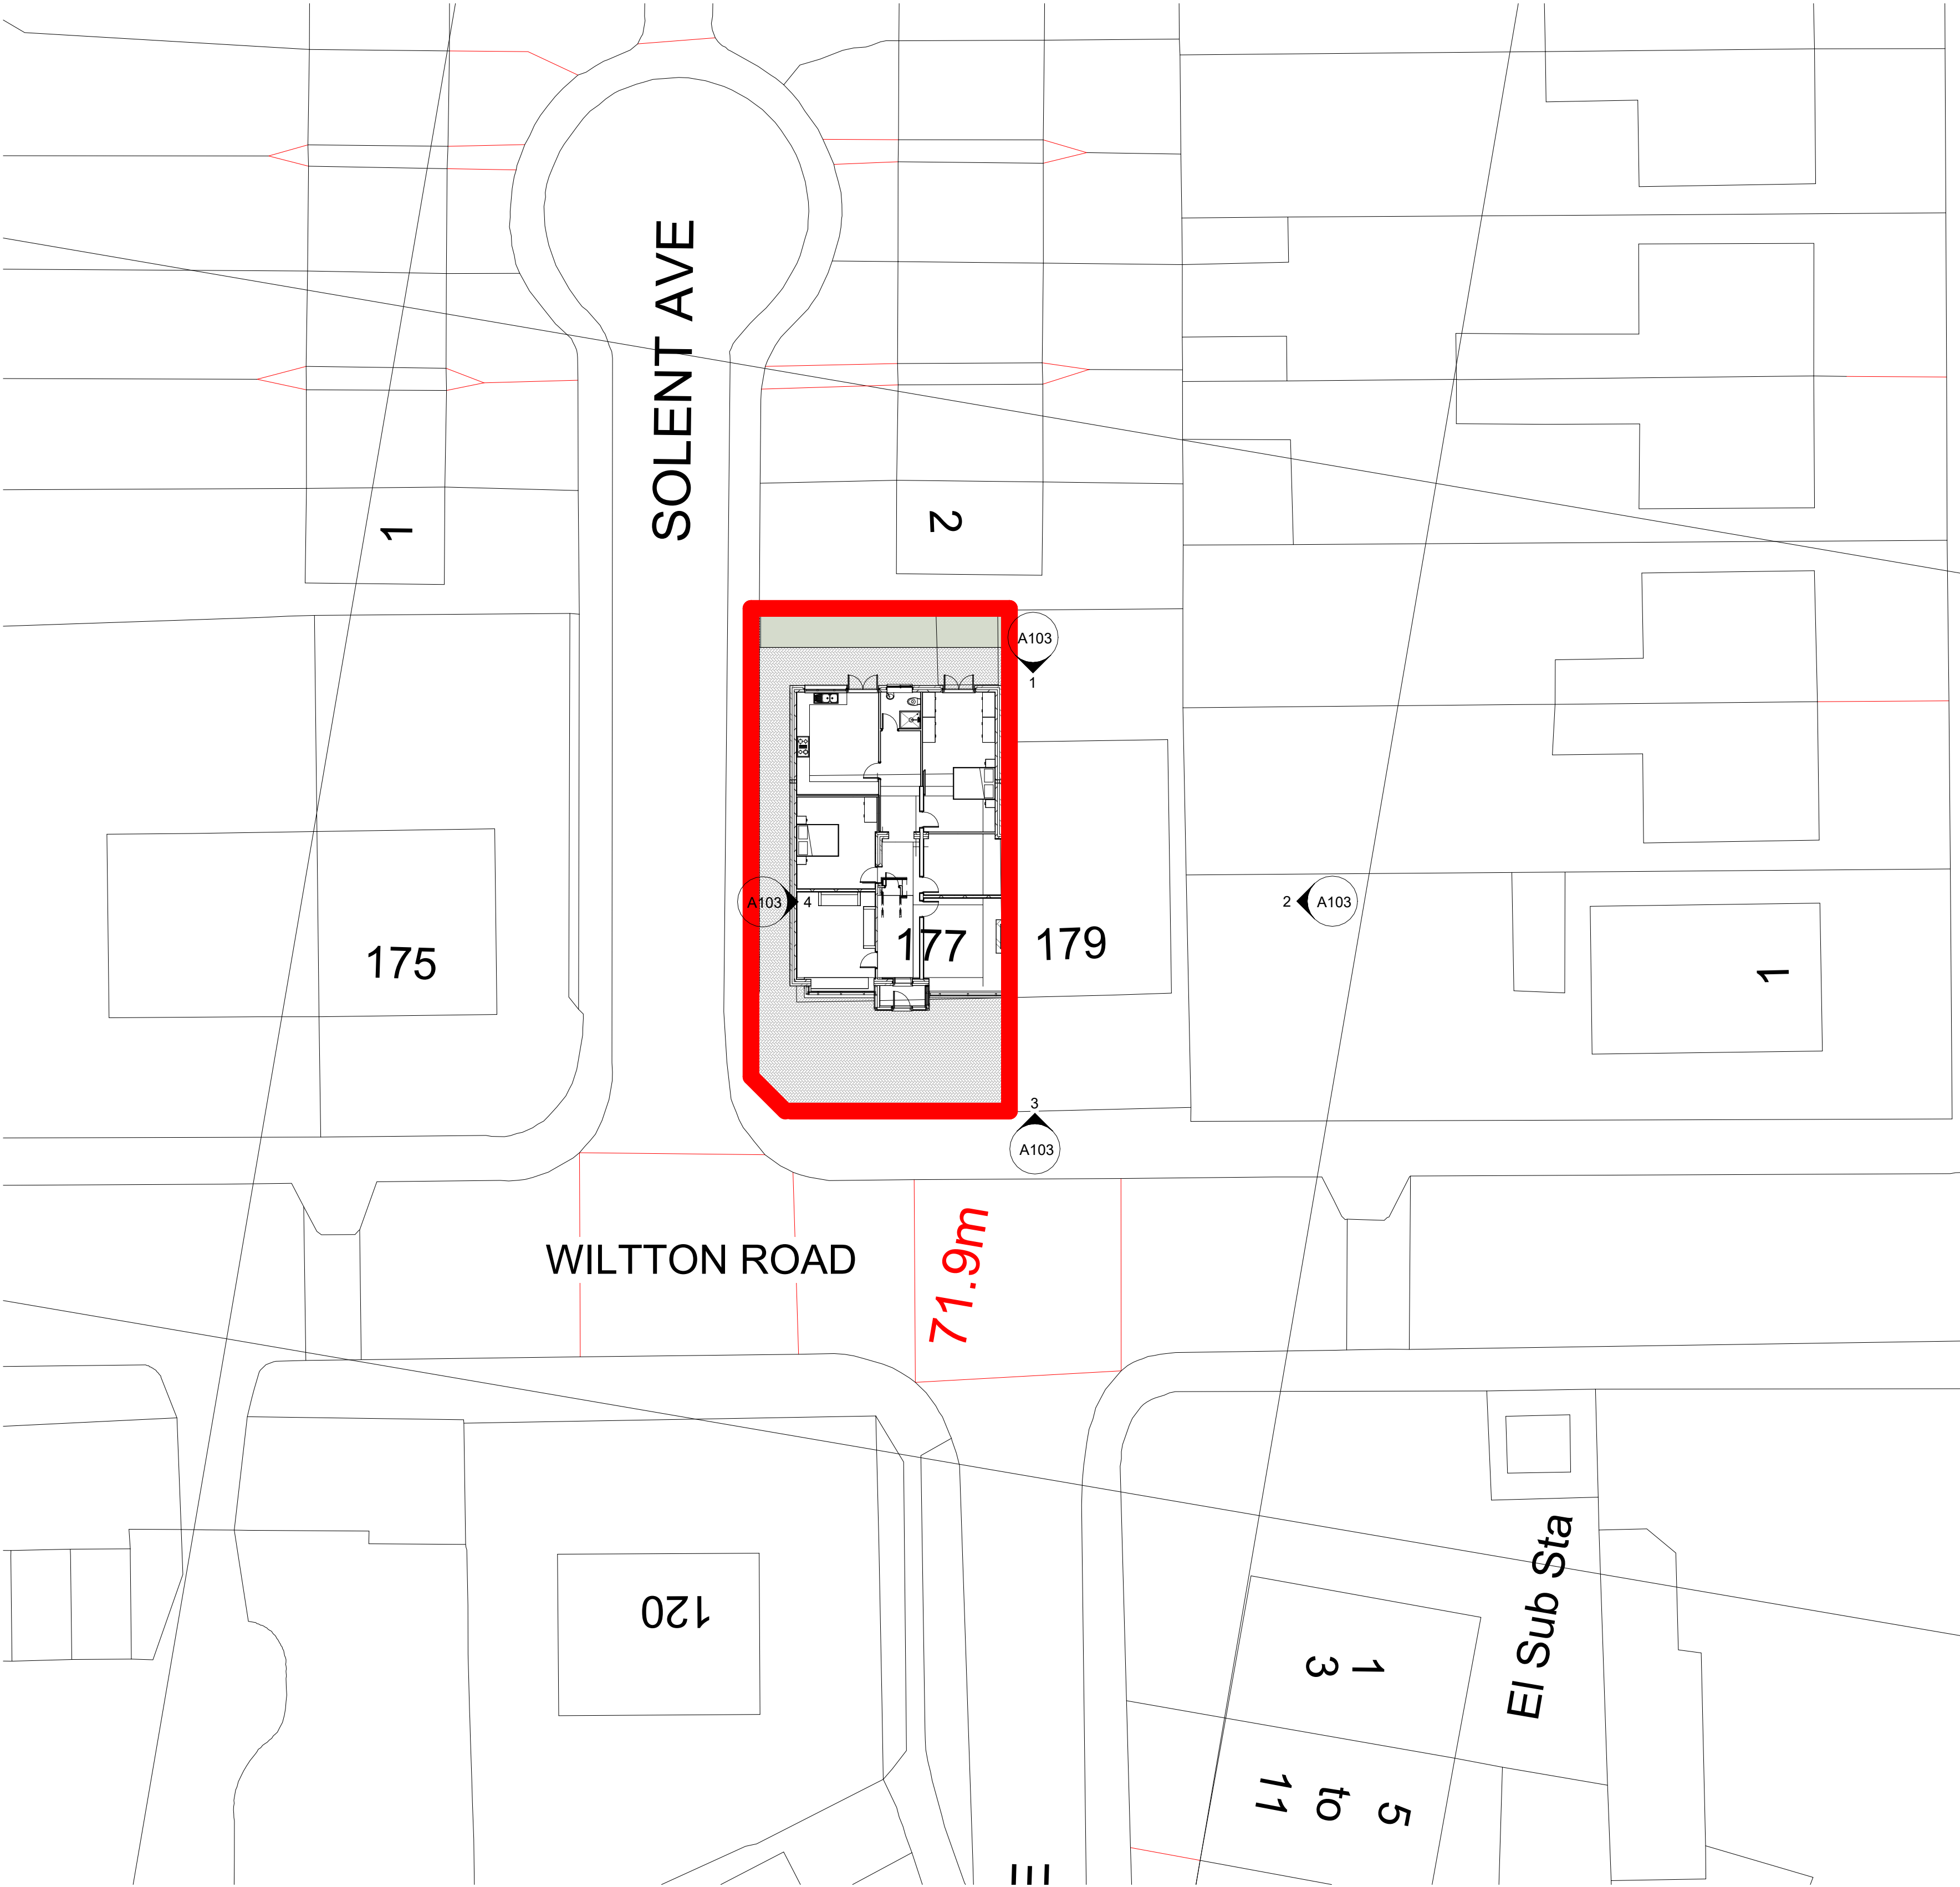
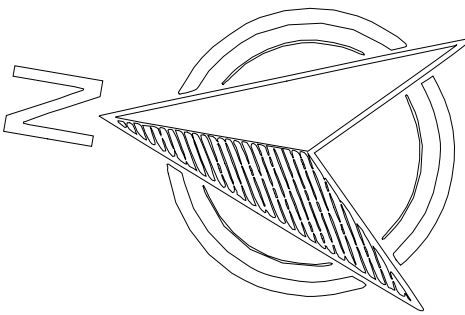


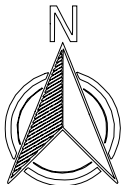

1 LOCATION PLAN
1 : 1250

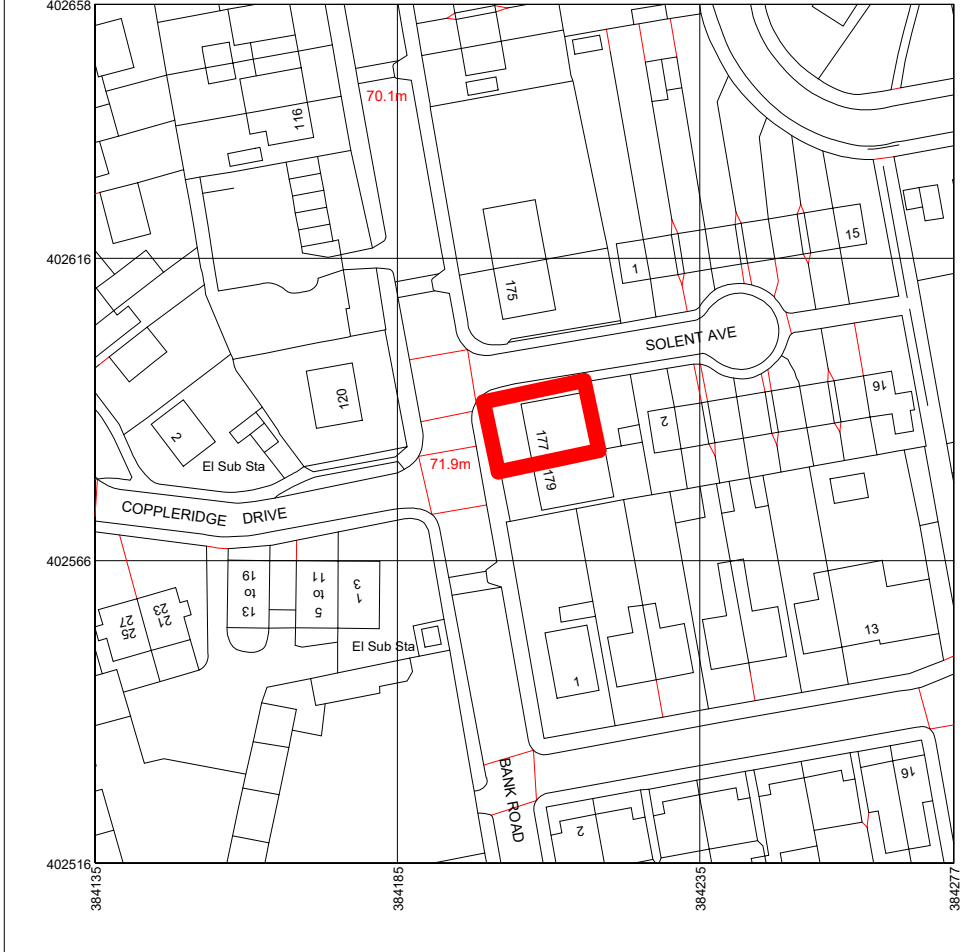

RED LINE INDICATING SITE BOUNDARY
177 Wilton Rd, Crumpsall, Manchester M8 4QP

Rev	Description	Date	Dr	App
original by		date created	by	by
NK		07/08/21		NK



NK Architectural Services
Office 02, 1st Floor
227 Finney Lane, Heald Green
Cheshire
SK9 6PT
07756824647
www.nkarchitecturalservices.co.uk
enquiries@nkarchitecturalservices.co.uk

client name OWNER			
project 177 Wilton Rd, Crumpsall, Manchester M8 4QP - SIDE DOULE STOREY EXTENSION			
drawing SITE AND LOCATION PLAN			
computer file C:\Users\NKARK\Dropbox\NKARC\177 wilton road m8 4qp177.dwg		plot date	
project number 2021.0042.2247		scale As Indicated @A1	
drawing number A105		rev	issue status

This drawing is to be read in conjunction with all related drawings. All dimensions must be checked and verified on site before commencing any work or producing shop drawings. The originator should be notified immediately of any discrepancy. This drawing is copyright and remains the property of NK Architectural Services.

2 SITE PLAN
1 : 200