

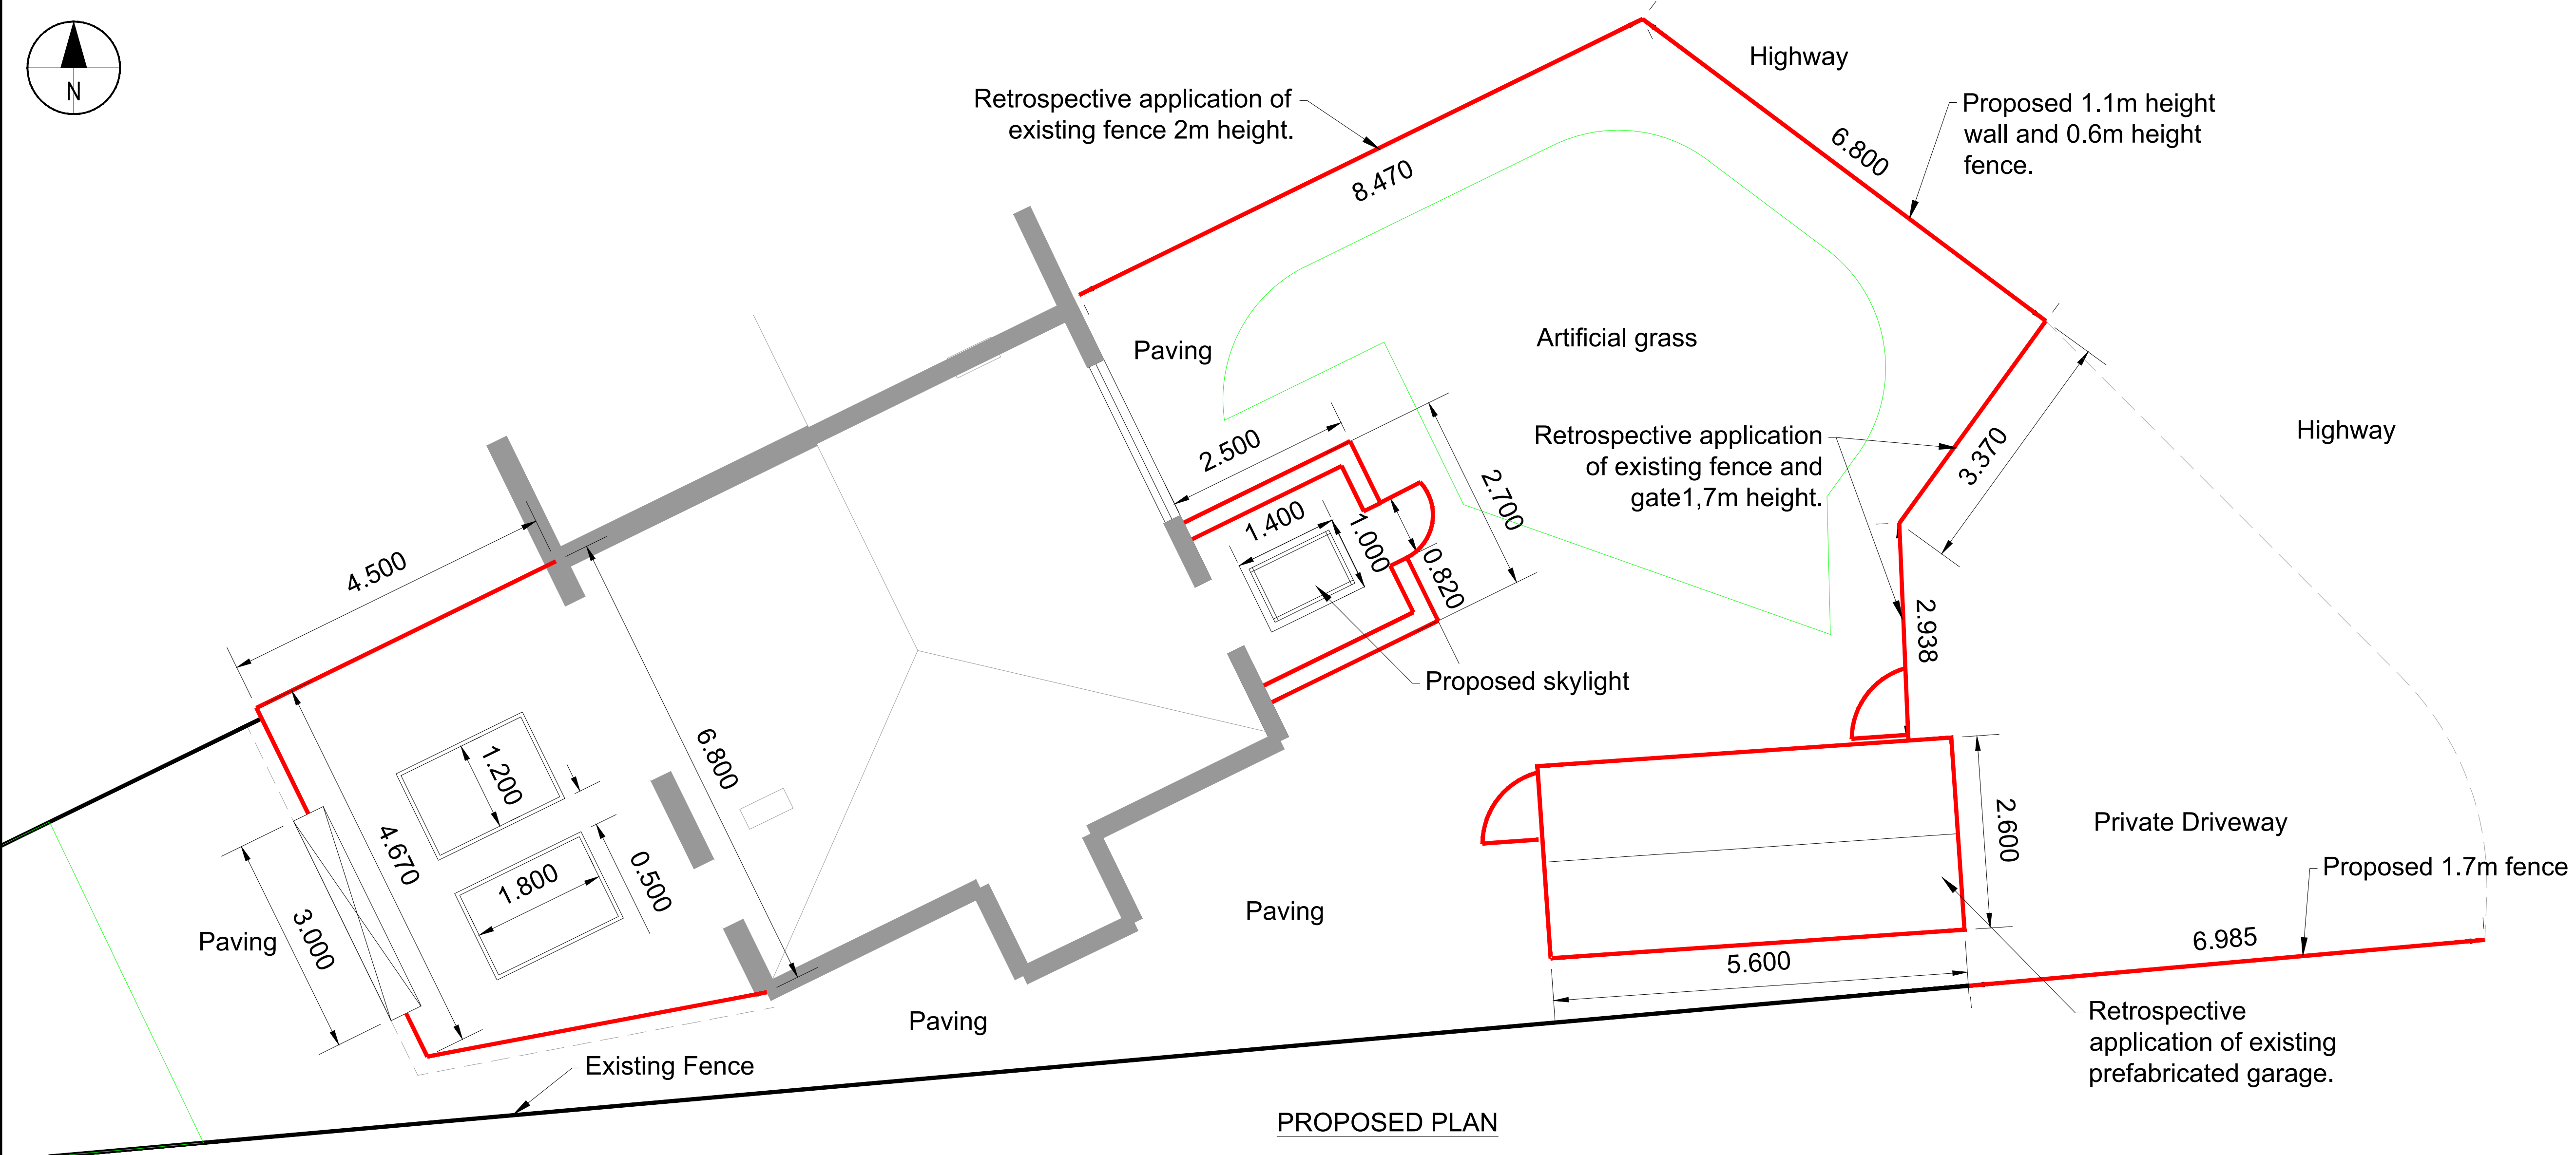


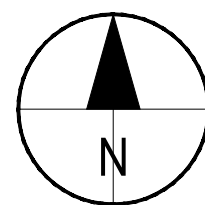

PROPOSED PLAN

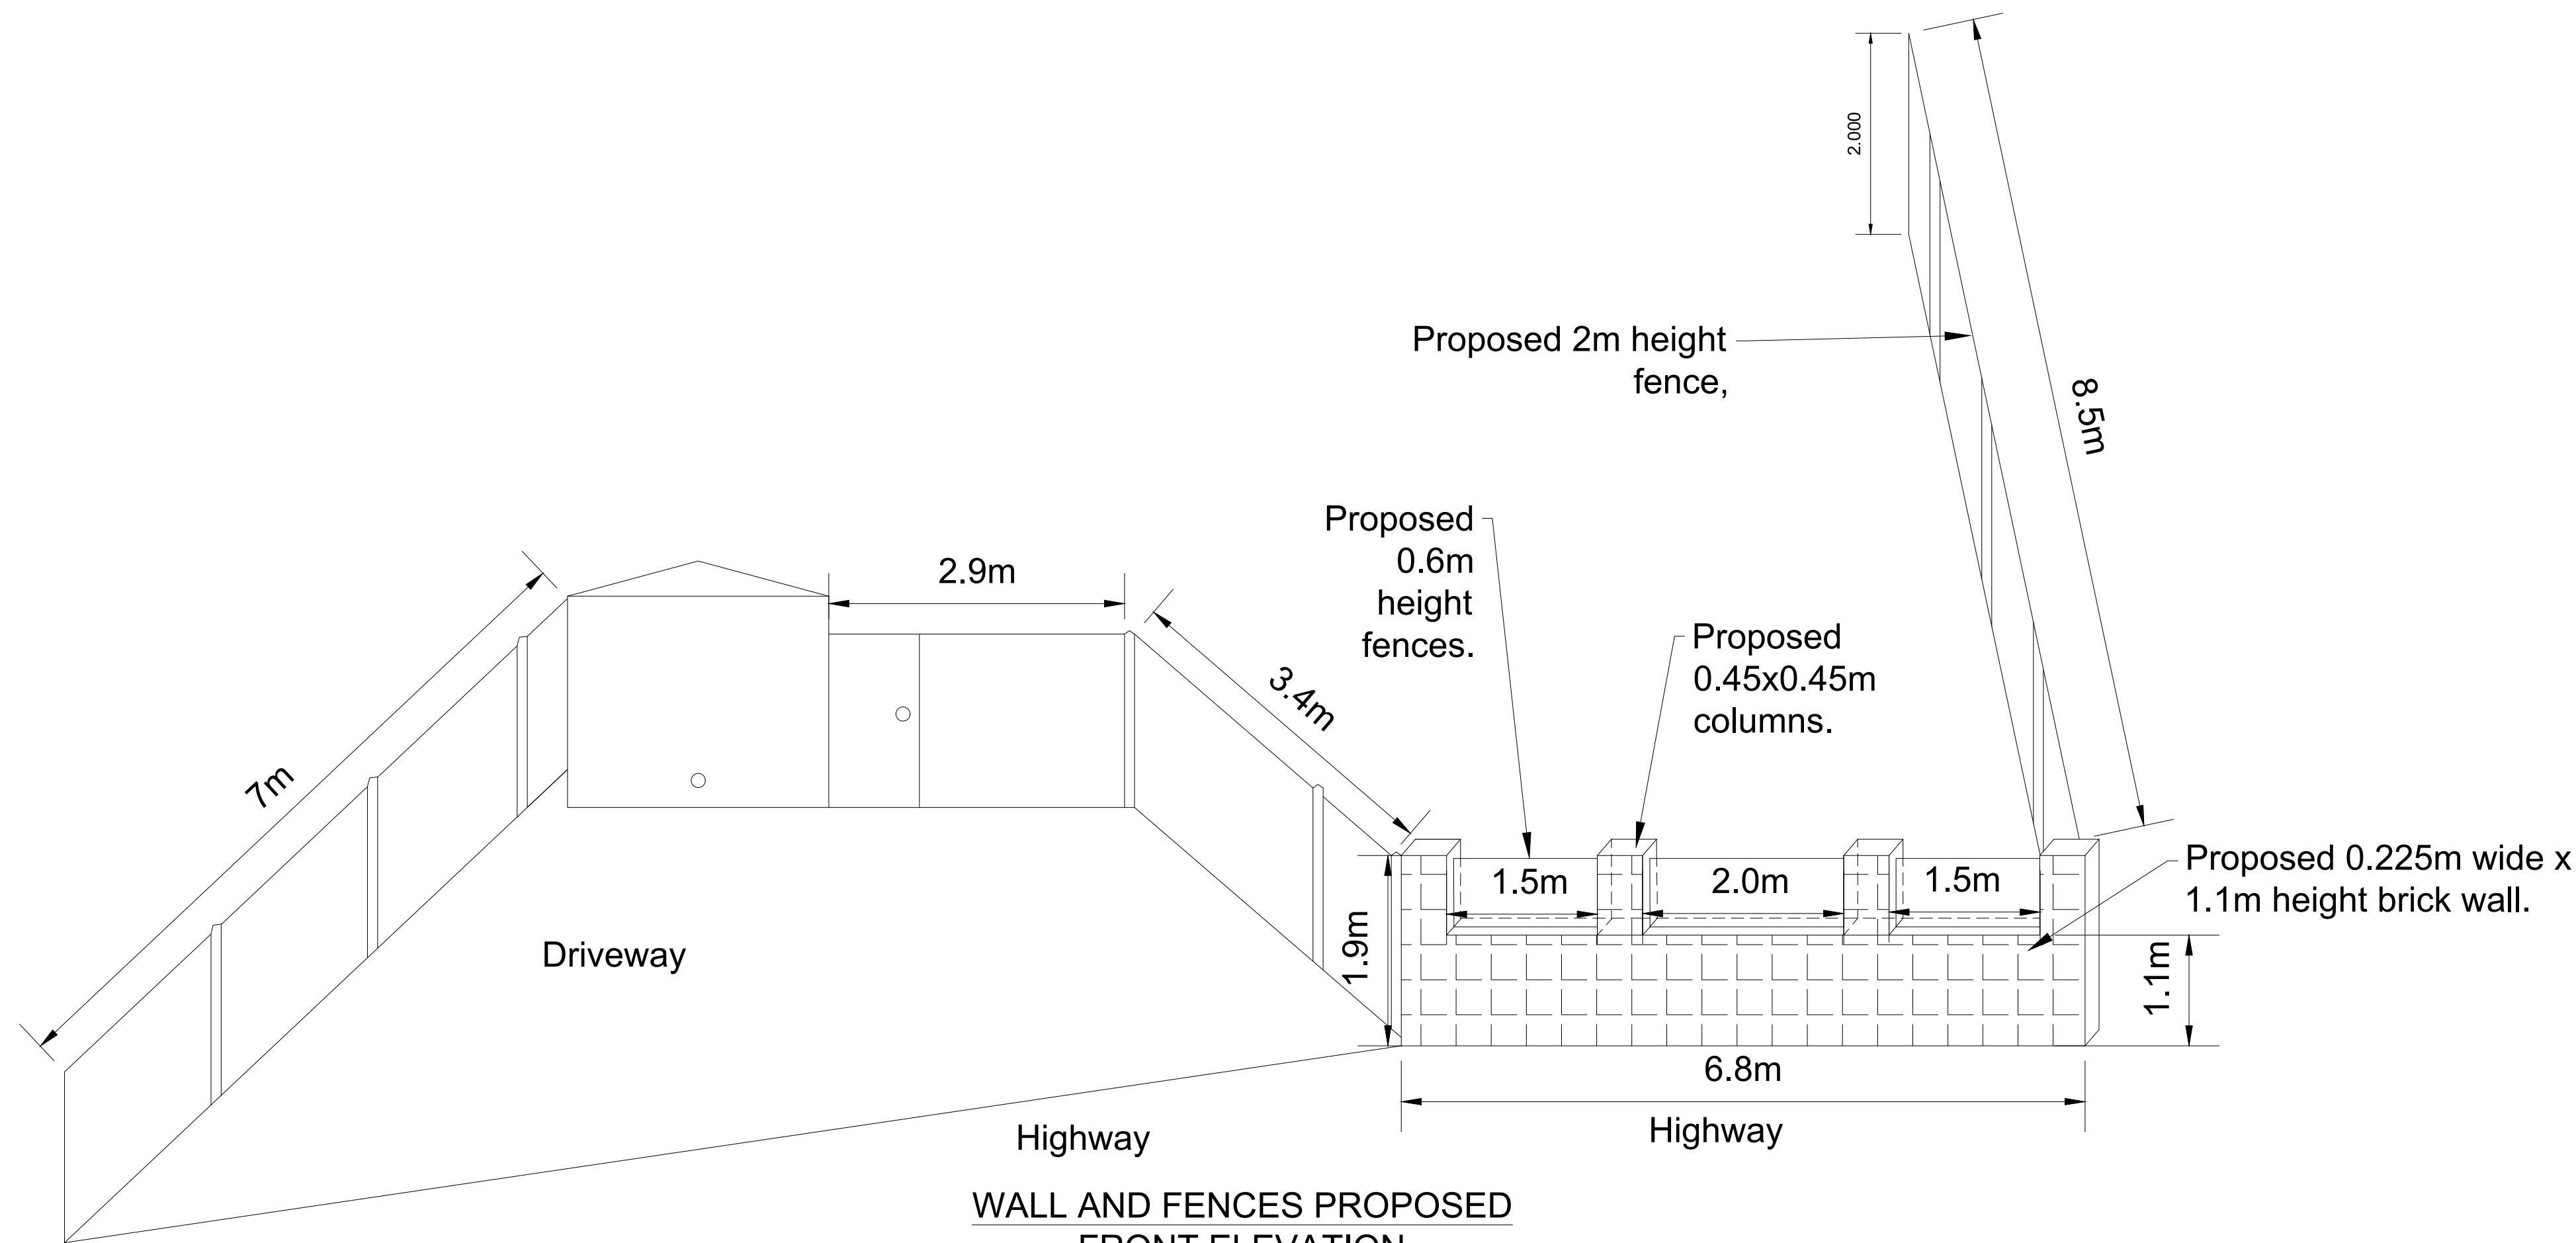

WALL AND FENCES PROPOSED
FRONT ELEVATION

General Notes

Proposed

1

Project Name and
Drawing Title
Updated.

19/04/22

No.

Revision/Issue

Date

Project Name and Address

Regina Otero Pose
Proposed Rear Extension, Front Door
Porch
Retrospective application for a
prefabricated garage and proposed
wall and fence.
Withington M20 4XN

Drawing Title

Boundary Treatment -
Proposed Floor Plans and
Fence and Wall Elevations

Project

25 Heyscroft Rd

Date

March 2022

Scale

1:50

Sheet

0005 of
0005