
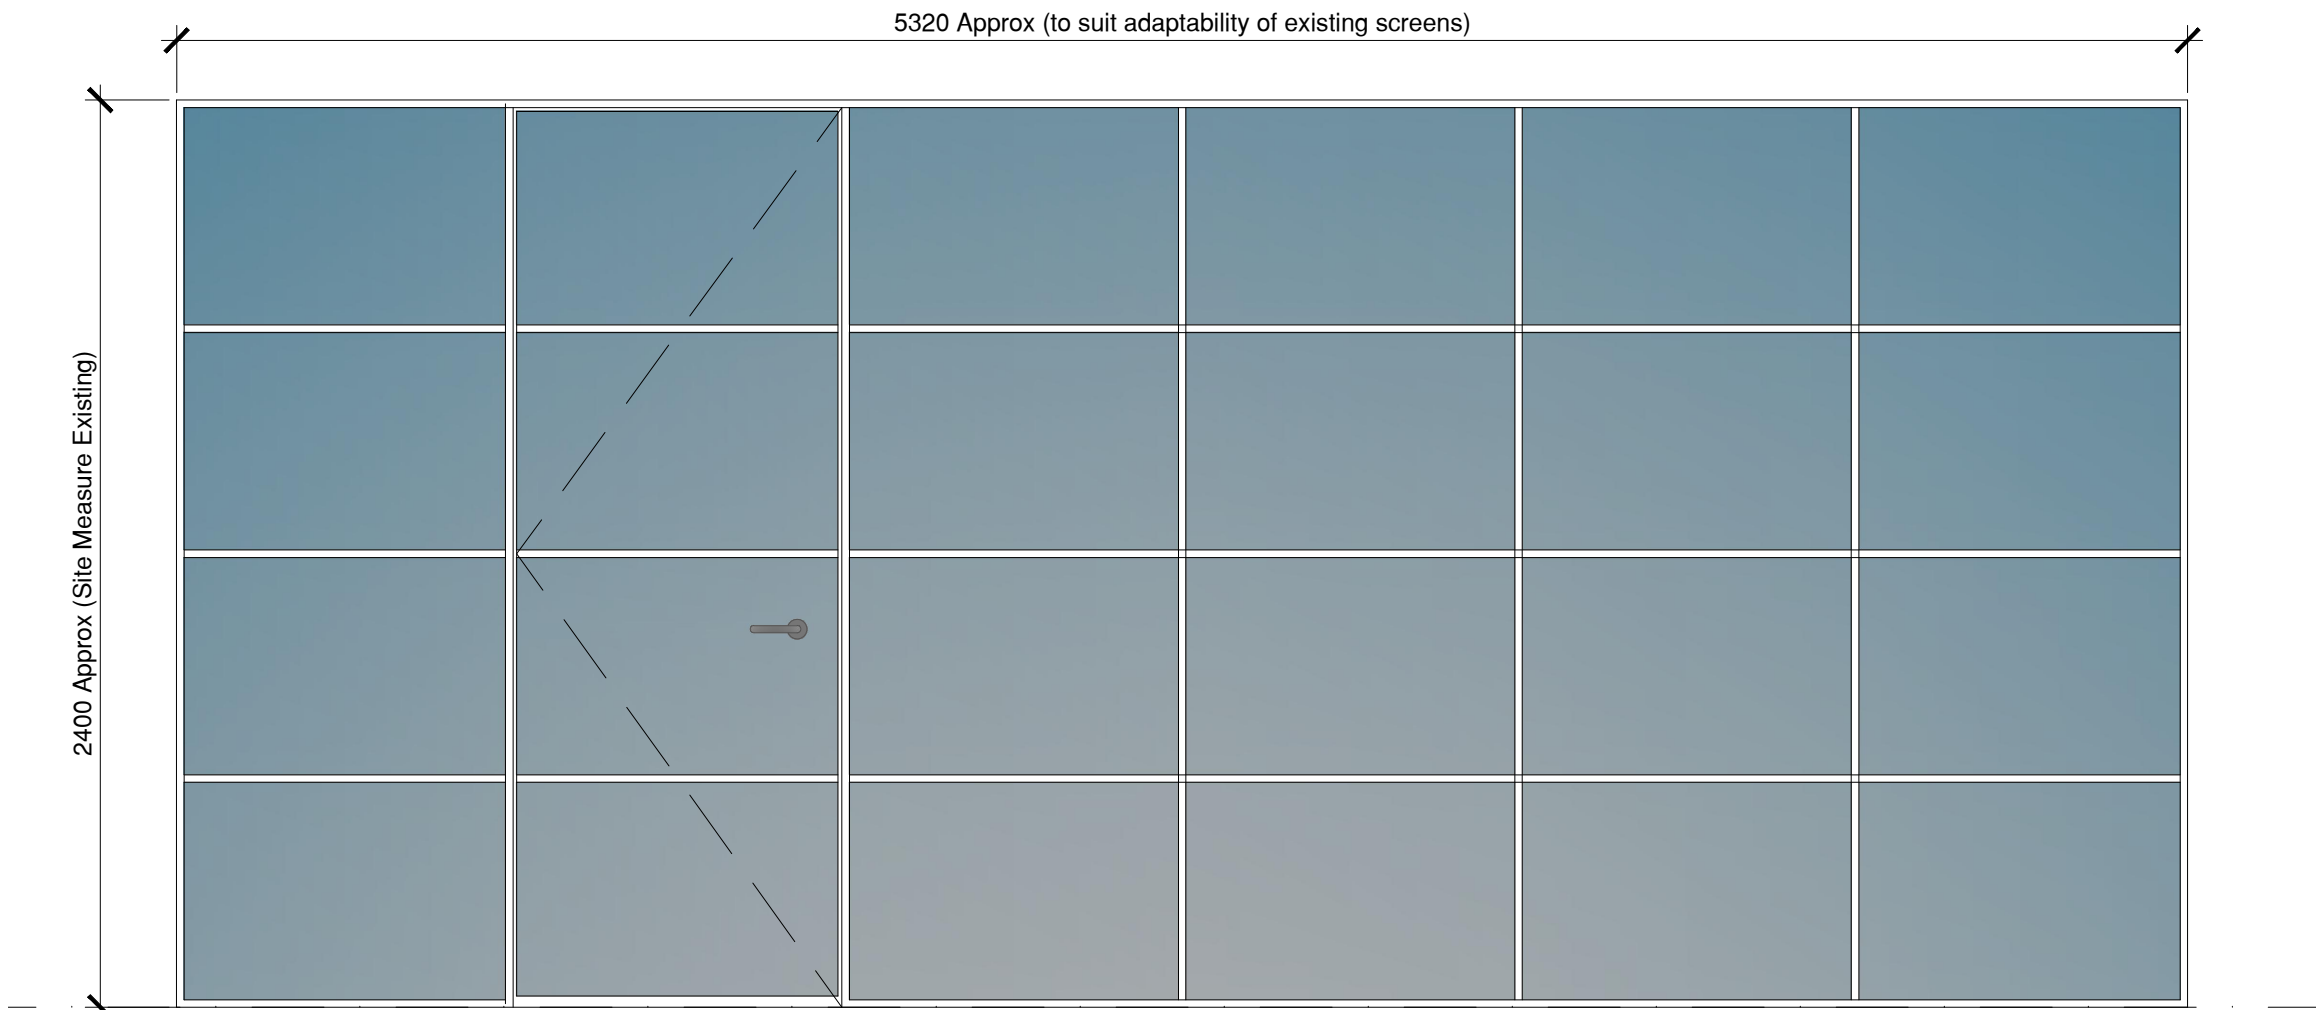


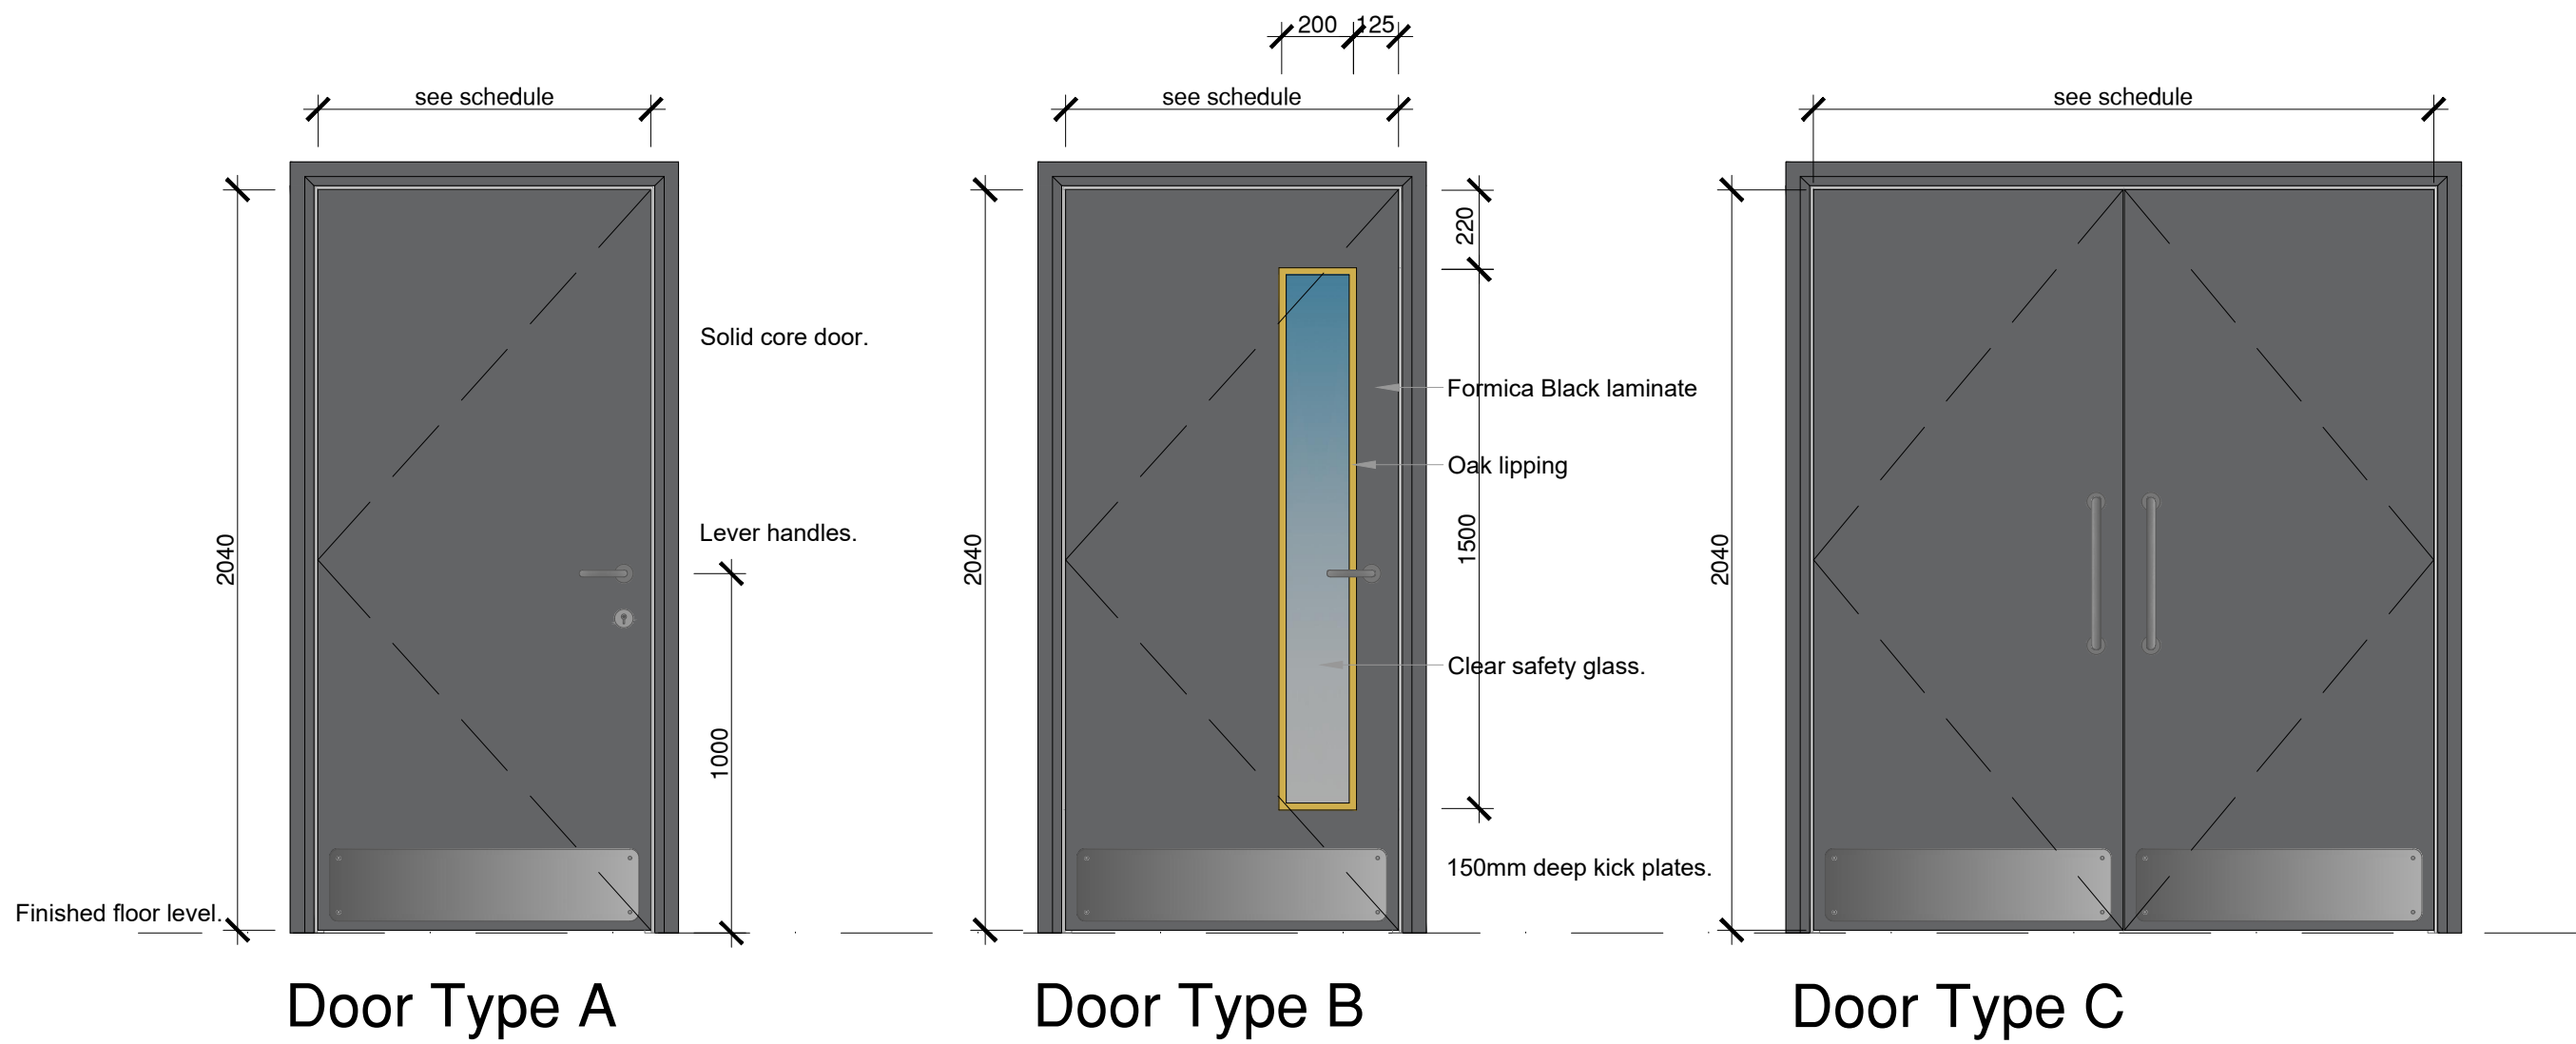


Type SC

INTERNAL SCREEN NOTES :-

Existing screen carefully removed as part of demolition works and adapted to be installed in new structural opening.

Structural opening indicated is approximate only and is to be sized to suit the available adaptation size of the existing screen.

Adaptation and installation of screen to be undertaken by approved OPTIMA installer

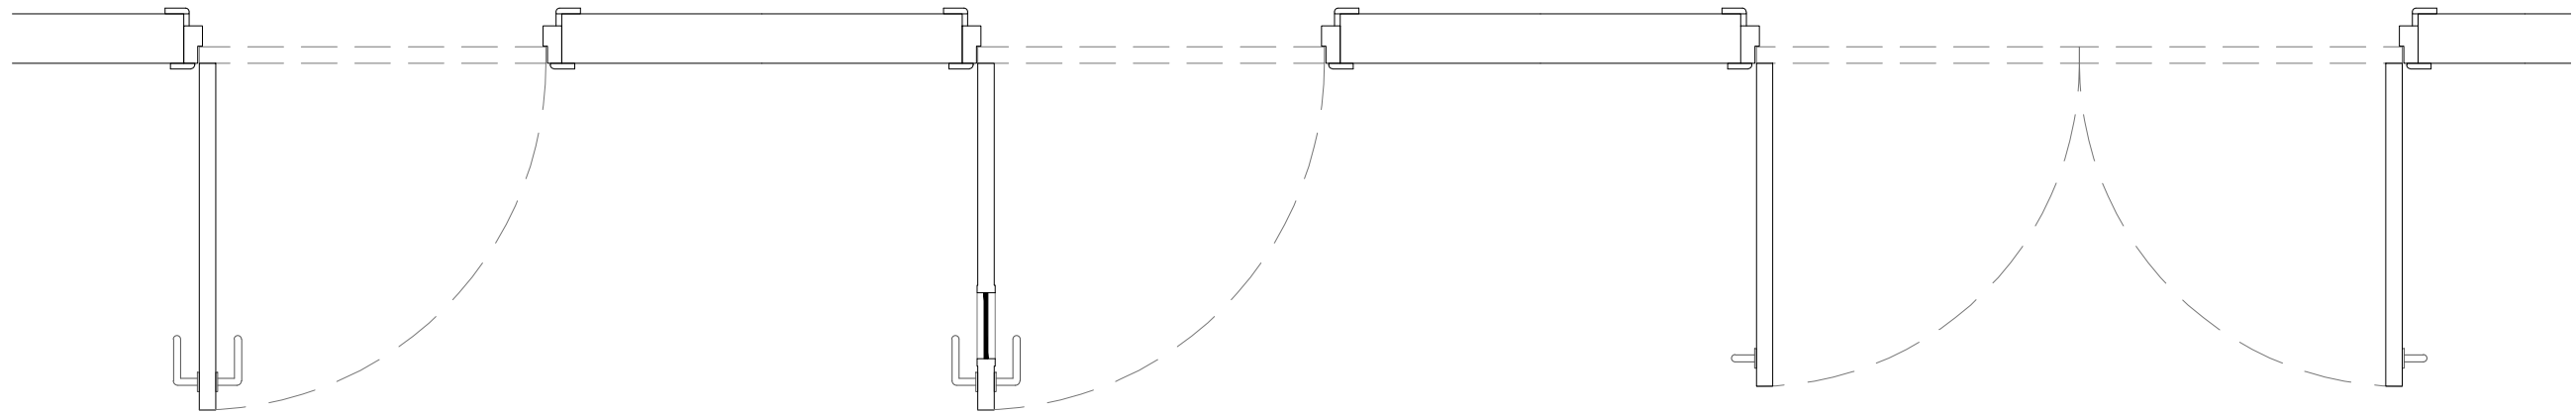

INTERNAL DOOR TYPES

Scale 1:20 95 no. in total

DOOR SCHEDULE

SECOND FLOOR


Door No.	Location	Door Type	Frame Type	Structural Opening Height x Width	Door Size Height x Width x Thickness	Finish	Assembly Details			Lintel Type	Fire Rating	Acoustic Rating	Door Closer	Finger Guard	Notes
							Left jamb	Head	Right jamb						
ID.02.01	Office	B	1	2100 X 1010	2040 X 926	Black Laminate	--	--	--	Metal Stud	Nil	Rw 30 dB	yes	no	
ID.02.02	Office	B	1	2100 X 1010	2040 X 926	Black Laminate	--	--	--	Metal Stud	Nil	Rw 30 dB	yes	no	
ID.02.03	Office	B	1	2100 X 1010	2040 X 926	Black Laminate	--	--	--	Metal Stud	Nil	Rw 30 dB	yes	no	
ID.02.04	Office	B	1	2100 X 1010	2040 X 926	Black Laminate	--	--	--	Metal Stud	Nil	Rw 30 dB	yes	no	
ID.02.05	Office	B	1	2100 X 1010	2040 X 926	Black Laminate	--	--	--	Metal Stud	Nil	Rw 30 dB	yes	no	
ID.02.06	Office	B	1	2100 X 1010	2040 X 926	Black Laminate	--	--	--	Metal Stud	Nil	Rw 30 dB	yes	no	
ID.02.07	Office	B	1	2100 X 1010	2040 X 926	Black Laminate	--	--	--	Metal Stud	Nil	Rw 30 dB	yes	no	
ID.02.08	Office	A	1	2100 X 1010	2040 X 926	Black Laminate	--	--	--	Metal Stud	Nil	Nil	yes	no	
ID.02.09	Comp Office	B	1	2100 X 1010	2040 X 926	Black Laminate	--	--	--	Metal Stud	Nil	Rw 30 dB	yes	no	
ID.02.10	PHD	B	1	2100 X 1010	2040 X 926	Black Laminate	--	--	--	Metal Stud	Nil	Rw 35 dB	yes	no	Drop down acoustic seals required
ID.02.11	Hot Desk	B	1	2100 X 1010	2040 X 926	Black Laminate	--	--	--	Metal Stud	Nil	Rw 35 dB	yes	no	Drop down acoustic seals required
ID.02.12	Group Meeting Room	SC	--	2400 X 5320	2360 X 850	Glass	--	--	--	Metal Stud	Nil	Nil	yes	no	Door part of OPTIMA Shoreditch glazed screen system adapted from existing
ID.02.13	Store	A	1	2100 X 610	2040 X 526	Black Laminate	--	--	--	Metal Stud	Nil	Nil	no	no	
ID.02.14	Store	A	1	2100 X 610	2040 X 526	Black Laminate	--	--	--	Metal Stud	Nil	Nil	no	no	

THIRD FLOOR

Door No.	Location	Door Type	Frame Type	Structural Opening Height x Width	Door Size Height x Width x Thickness	Finish	Assembly Details			Lintel Type	Fire Rating	Acoustic Rating	Door Closer	Finger Guard	Notes
							Left jamb	Head	Right jamb						
ID.03.01	Stair 3	B	1	2100 X 1210	2040 X 1126	Black Laminate	--	--	--	Metal Stud	FD60S	Nil	yes	no	
ID.03.02	Office	B	1	2100 X 1010	2040 X 926	Black Laminate	--	--	--	Metal Stud	Nil	Rw 30 dB	yes	no	
ID.03.03	Office	B	1	2100 X 1010	2040 X 926	Black Laminate	--	--	--	Metal Stud	Nil	Rw 30 dB	yes	no	
ID.03.04	Office	B	1	2100 X 1010	2040 X 926	Black Laminate	--	--	--	Metal Stud	Nil	Rw 30 dB	yes	no	
ID.03.05	Office	B	1	2100 X 1010	2040 X 926	Black Laminate	--	--	--	Metal Stud	Nil	Rw 30 dB	yes	no	
ID.03.06	Office	B	1	2100 X 1010	2040 X 926	Black Laminate	--	--	--	Metal Stud	Nil	Rw 30 dB	yes	no	
ID.03.07	Office	B	1	2100 X 1010	2040 X 926	Black Laminate	--	--	--	Metal Stud	Nil	Rw 30 dB	yes	no	
ID.03.08	Office	B	1	2100 X 1010	2040 X 926	Black Laminate	--	--	--	Metal Stud	Nil	Rw 30 dB	yes	no	
ID.03.09	Office	B	1	2100 X 1010	2040 X 926	Black Laminate	--	--	--	Metal Stud	Nil	Rw 30 dB	yes	no	
ID.03.10	Dis WC	A	1	2100 X 1010	2040 X 926	Black Laminate	--	--	--	Metal Stud	Nil	Nil	no	no	DDA Compliant ironmongery with bathroom indicator
ID.03.11	Store	C	1	2100 X 1140	2x 2040 X 526	Black Laminate	--	--	--	Metal Stud	Nil	Nil	no	no	
ID.03.12	Comms Room	A	1	2100 X 1010	2040 X 926	Black Laminate	--	--	--	Metal Stud	Nil	Nil	no	no	
ID.03.13	Materials Lab	B	1	2100 X 1010	2040 X 926	Black Laminate	--	--	--	Metal Stud	Nil	Nil	yes	no	
ID.03.14	Meeting Room	B	1	2100 X 1010	2040 X 926	Black Laminate	--	--	--	Metal Stud	Nil	Rw 30 dB	yes	no	
ID.03.15	Office	B	1	2100 X 1010	2040 X 926	Black Laminate	--	--	--	Metal Stud	Nil	Rw 30 dB	yes	no	
ID.03.16	Stair 2	B	1	2100 X 1210	2040 X 1126	Black Laminate	--	--	--	Metal Stud	FD60S	Nil	yes	no	




Existing Door Reference.

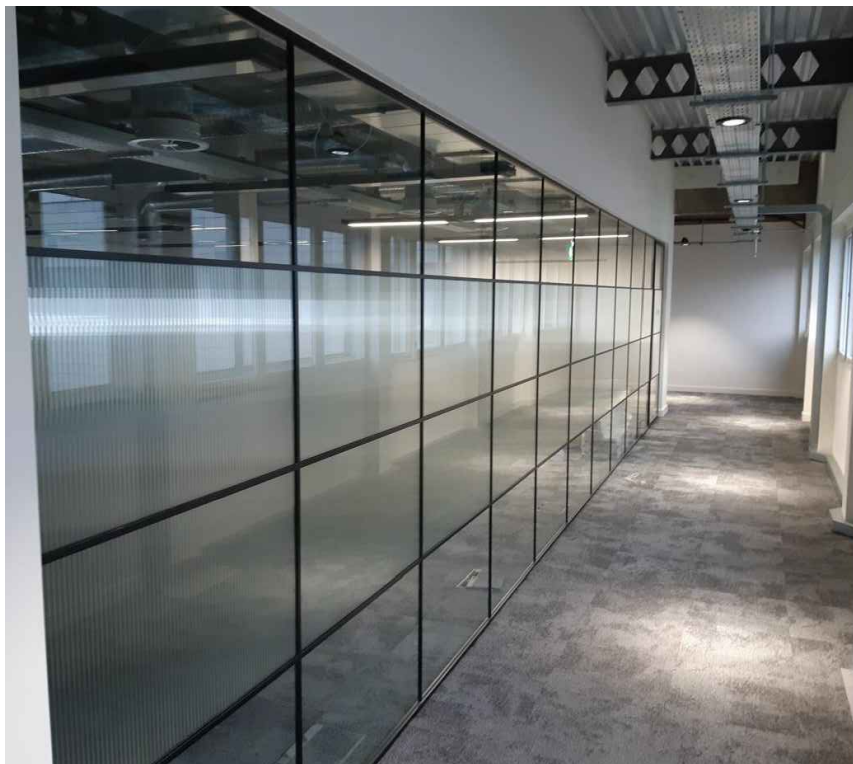

Existing Screen Reference.


ARCHITRAVE DETAIL

Scale 1:2

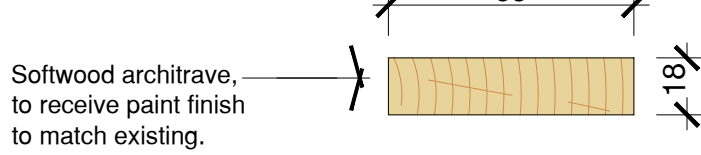

FRAME DETAIL

Scale 1:2

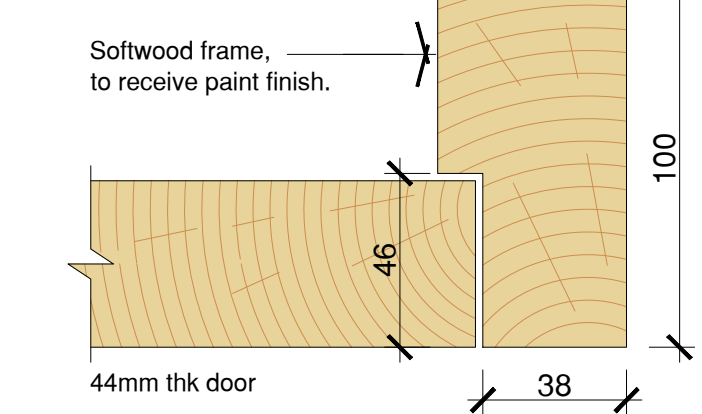

INTERNAL DOOR NOTES :-

Contractor must check all structural opening sizes and frame sizes on site prior to manufacture.

Contractor must check plans for left-hand or right-hand fixing of hinges and direction of opening for each door.

Internal timber doors to be 44mm thick solid core, internal quality laminate doors to match existing (Formica - Black Laminate).

Doors to have solid oak lippings and beading.

Doors with vision panels are to have safety glass to meet BS 6206:1981 & Building Regulations Part K.

Doors required to be fire doors are to have 60 minute integrity fire resisting glass (Saint Gobain or other approved) fixed with hardwood beads screwed in place and bedded in intumescent compound.

Fire doors must be fitted with automatic self-closing devices.

Frames to fire doors are to have Sealmaster 60 minute combined intumescent strip and smoke seals rebated into frames and intumescent mastic seal between wall and back of frame.

All frames to be screw fixed and back pelleted.

All architrave's and glazing beads to be pinned, punched & filled.

Provide & securely fix all pellets & packings as necessary.

Any gaps between frames and supporting construction to be filled as necessary in accordance with requirements for certification and / or door manufacturers instructions.

Ironmongery to match existing style and finish and supplied by university approved providers. New cylinders to be provided to all doors by university approved provider.

P2	Tender Issue	09.02.2022
P1	First Issue	01.02.2022
Rev.	Description	Date
Client		
Manchester Metropolitan University		
Project		
MSA Decant Appraisal		
Drawing Title		
Door Schedule & Typical Details		
Drawn by	JKB	Checked by SB Date 31.01.2022
Status	D2	Scale @ A1 1:5
Job no.	11264	Dwg.no. CAA-05-ZZ-DR-A-017000 Rev. P2
Cassidy+Ashton		
www.cassidyashton.co.uk		
Architecture + Building Surveying + Town Planning		
7 East Cliff, Preston, Lancashire, PR1 3JE 01772 258 356		
10 Hunters Walk, Canal Street, Chester, CH1 4EB 01244 402 900		