



CONVERSION OF GROUND FLOOR OFFICE PREMISES

INDIA HOUSE

WHITWORTH STREET, MANCHESTER

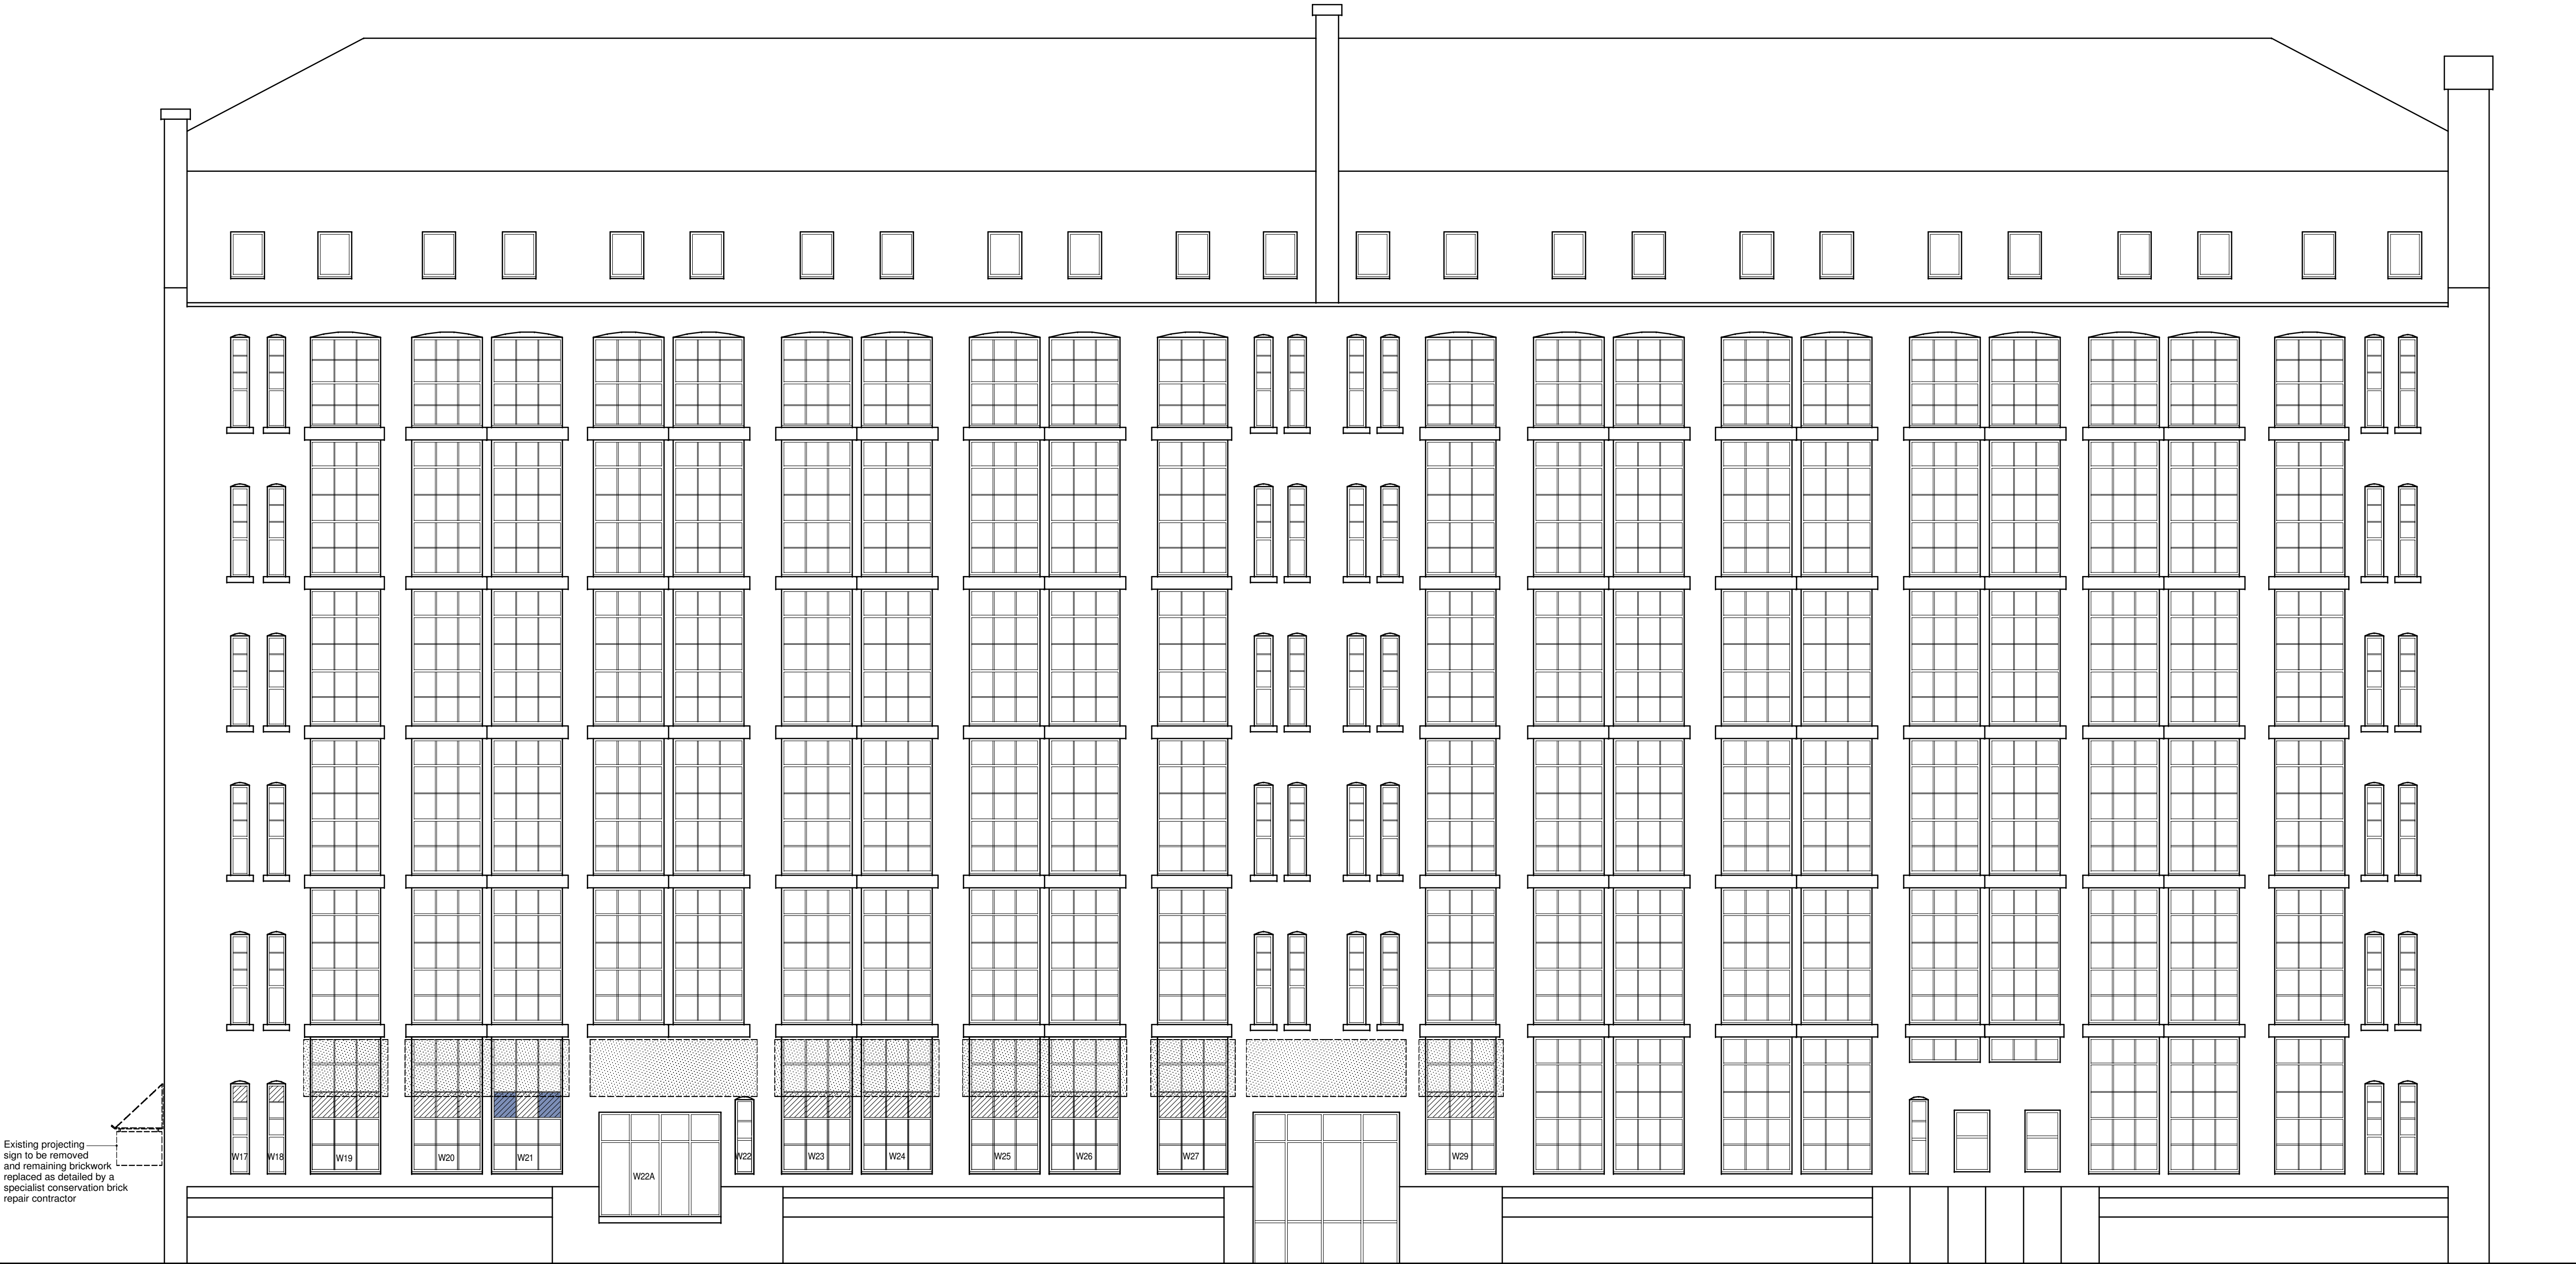

Rear Elevation - Facing The River Medlock Scale: 1:100

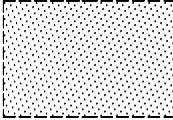- 

EXISTING BRISE SOLEIL UNITS (8No)ARE TO BE REMOVED CAREFULLY BY HAND FROM THE ELEVATION. THE EXISTING GLAZED BRICKS DAMAGED BY HISTORIC FIXING OF THE UNITS ARE TO BE CAREFULLY 2 PART EPOXY REPAIRED BY AND IN ACCORDANCE WITH SPECIFICATON PROVIDE BY LINCOLN CONSERVATION
- 

EXISTING DOUBLE GLAZED UNITS TO BE REPLACED AS DESCRIBED
- 

EXISTING DOUBLE GLAZED UNITS TO HAVE BLACK PAINT REMOVED FROM OUTER PANE

nicol thomas

Revision	Date	Details

nicol thomas
architects project managers construction cost consultants CDM
co-ordinators
Registered in England and Wales Reg No. 2140639
Quality Assured to BS EN ISO 9001:1994 Certificate Number GB 4723
Heyside House Blackshaw Lane Heyside Royton Oldham OL2 6NS
01706 290088 01706 290099 e:oldham@nicolthomas.com
Also at Birmingham (Registered office)
Do not scale from this drawing. All dimensions must be checked and
verified before preparing production drawings or commencing works.
This drawing and its design is the copyright of Nicol Thomas Ltd
and may not be reproduced in any form whatsoever without their
prior express written consent.

Client:	The Guinness Partnership		
Job:	India House, Whitworth Street, Manchester		
Drawing title:	Proposed Elevations - Sheet 1 of 2		
Drawing Number: (Job number)	M4371.C.02	Revision:	
Scale:	1:100 @A1		
Date:	June 2021		
Drawn by/ checked by:			