




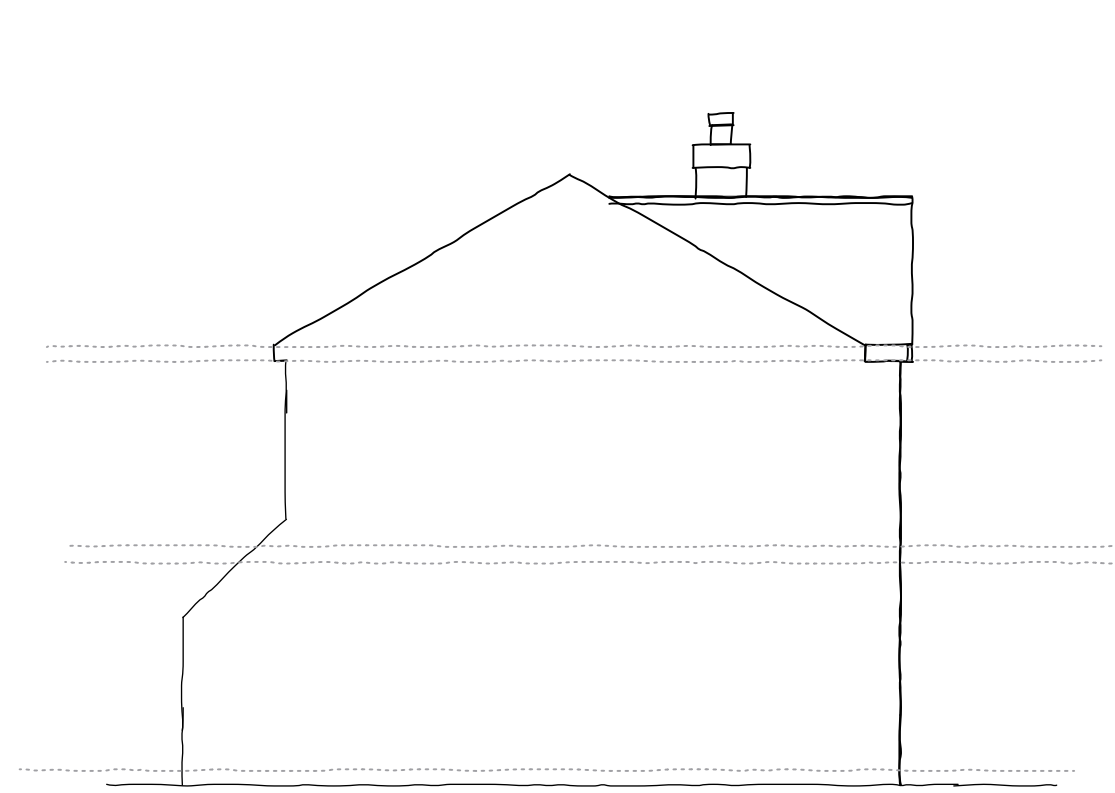

Existing Side Elevation - From 9 Baldock
Scale - 1:100

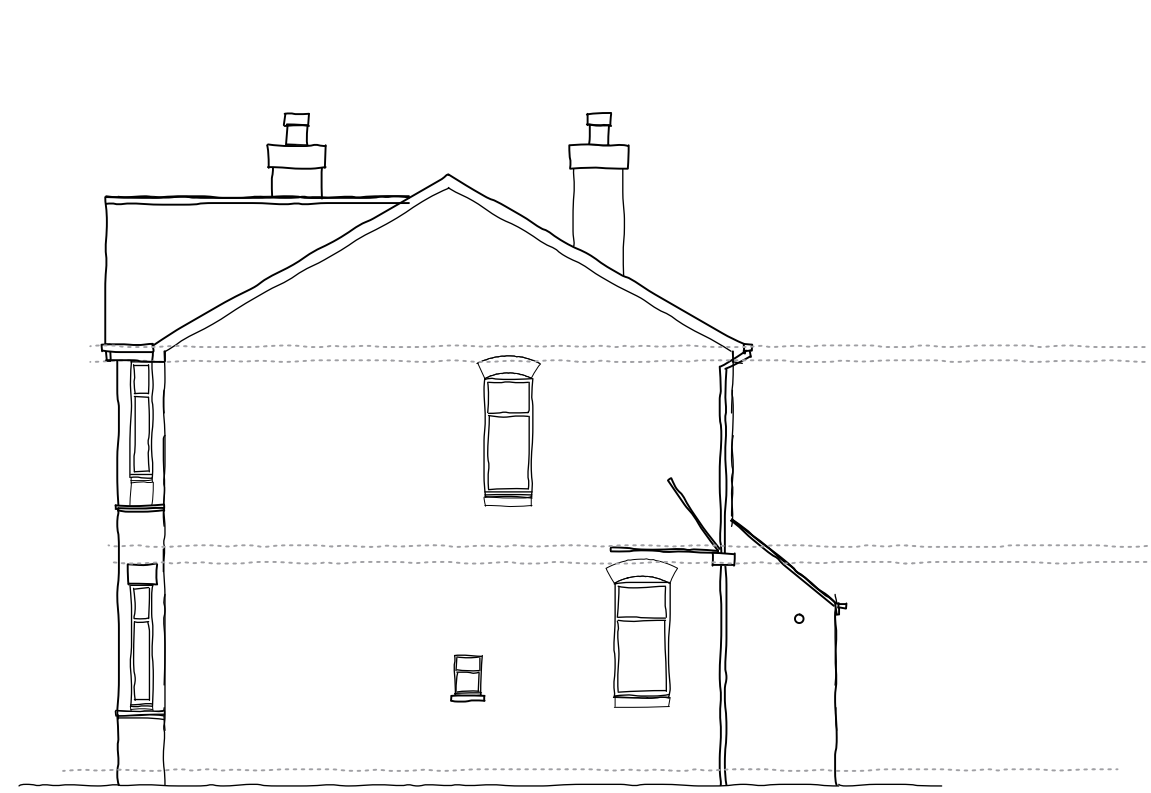


Existing Side (North) Elevation - From 13 Baldock
Scale - 1:100

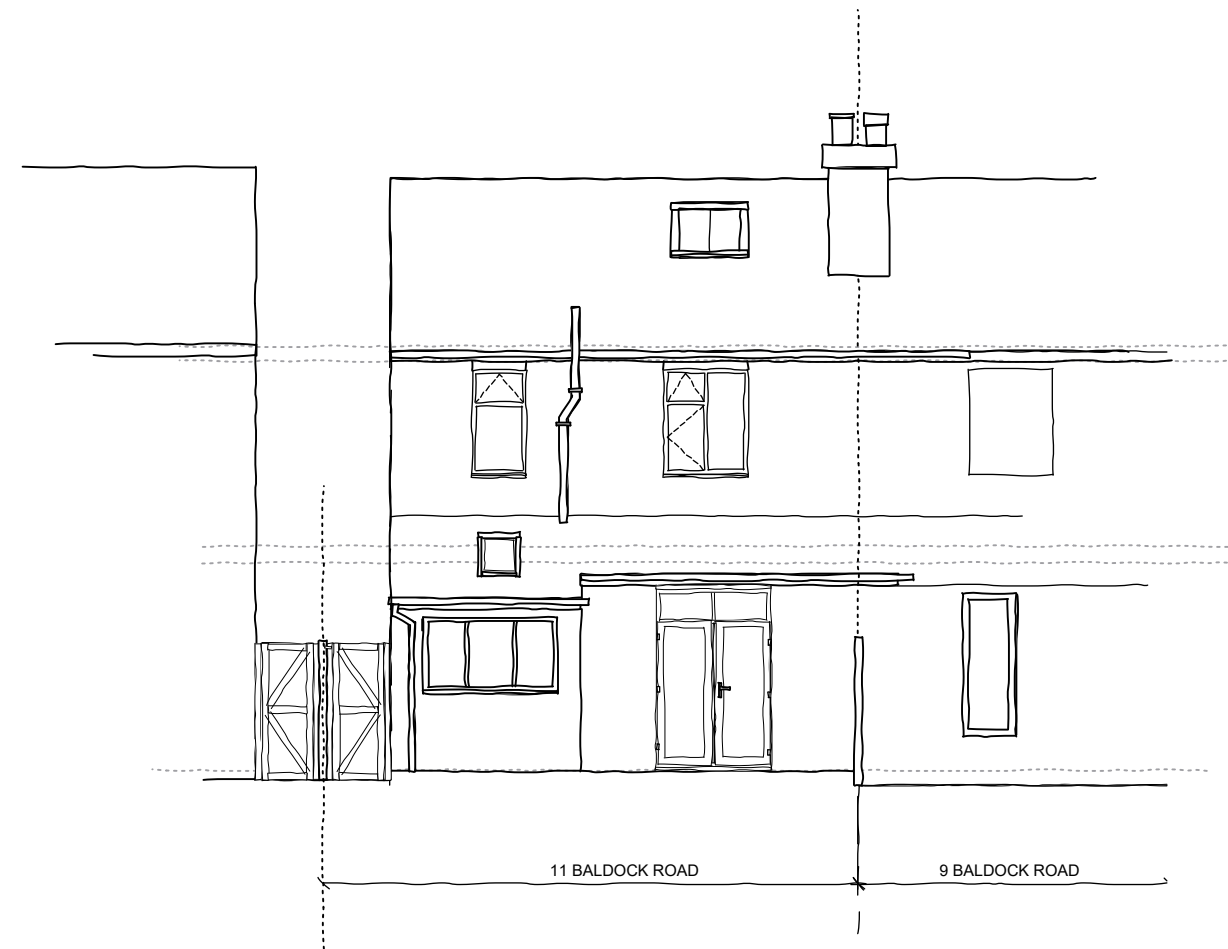


Existing Rear Elevation
Scale - 1:100



Existing Front Elevation
Scale - 1:100

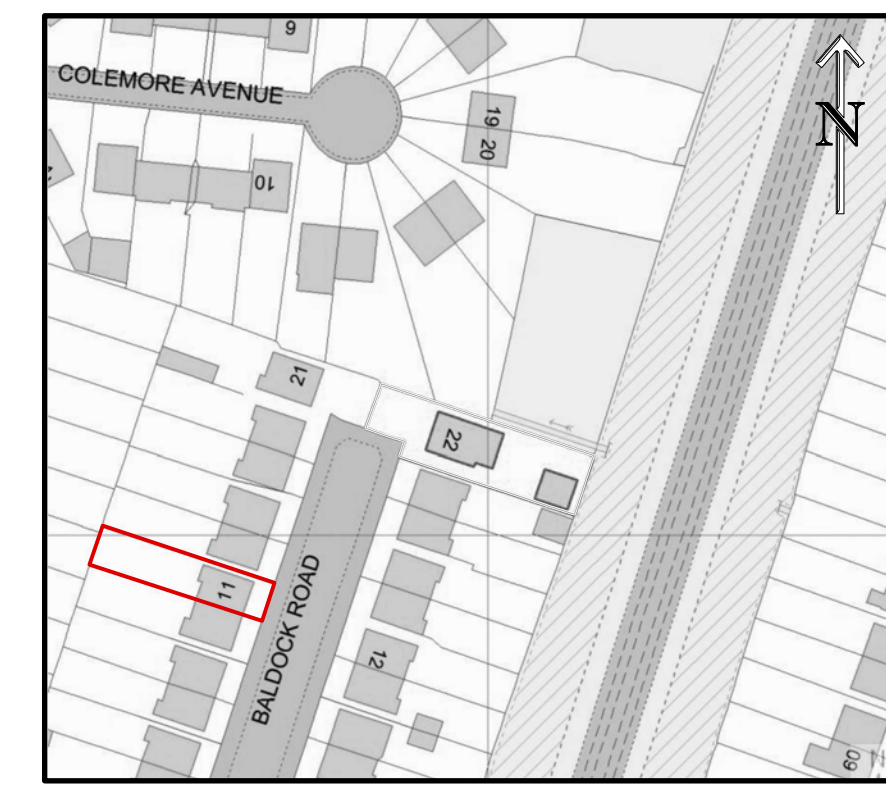


LOCATION PLAN 1:1250 @ A1

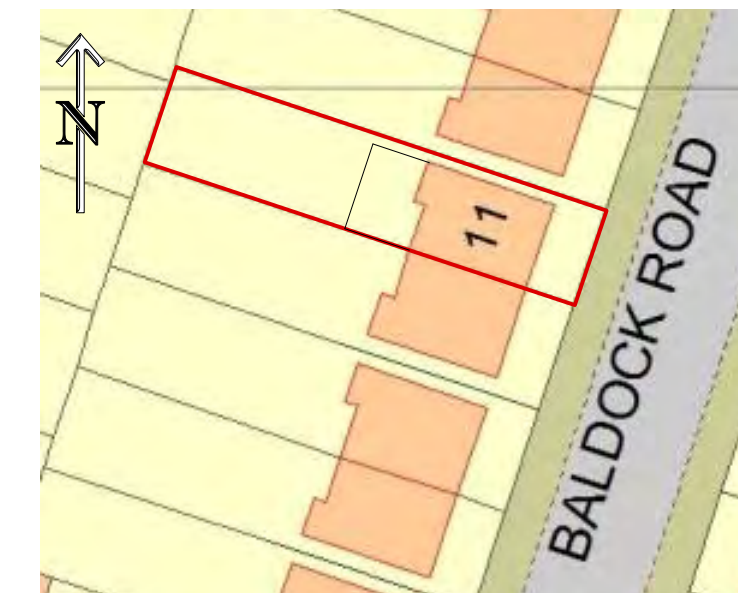


SITE PLAN 1:500 @ A1



Proposed Rear Elevation
Scale - 1:100

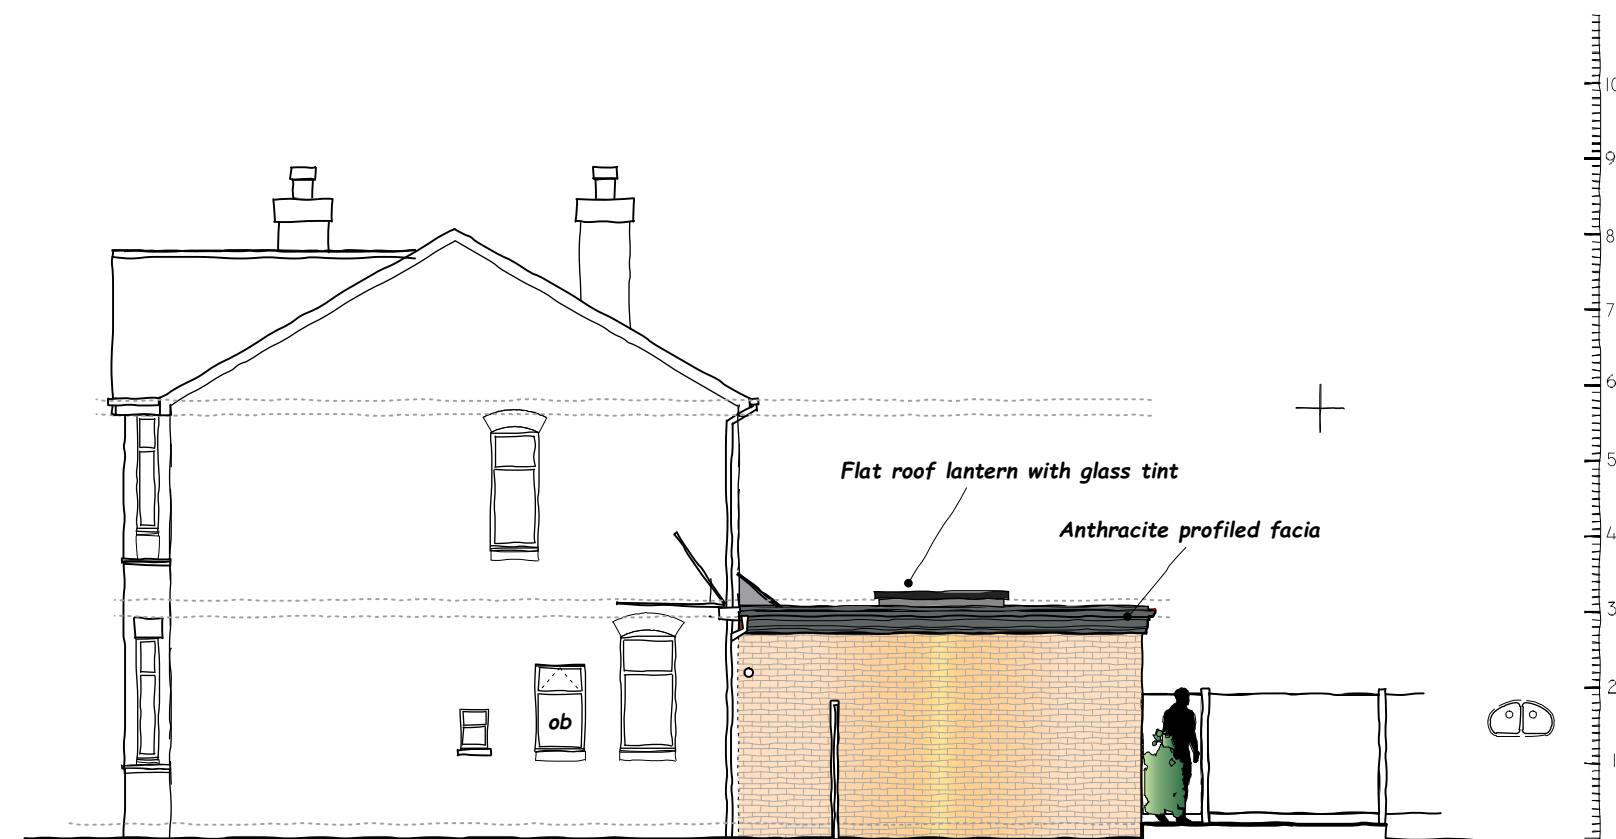


Proposed Side (North) Elevation - From 13 Baldock
Scale - 1:100

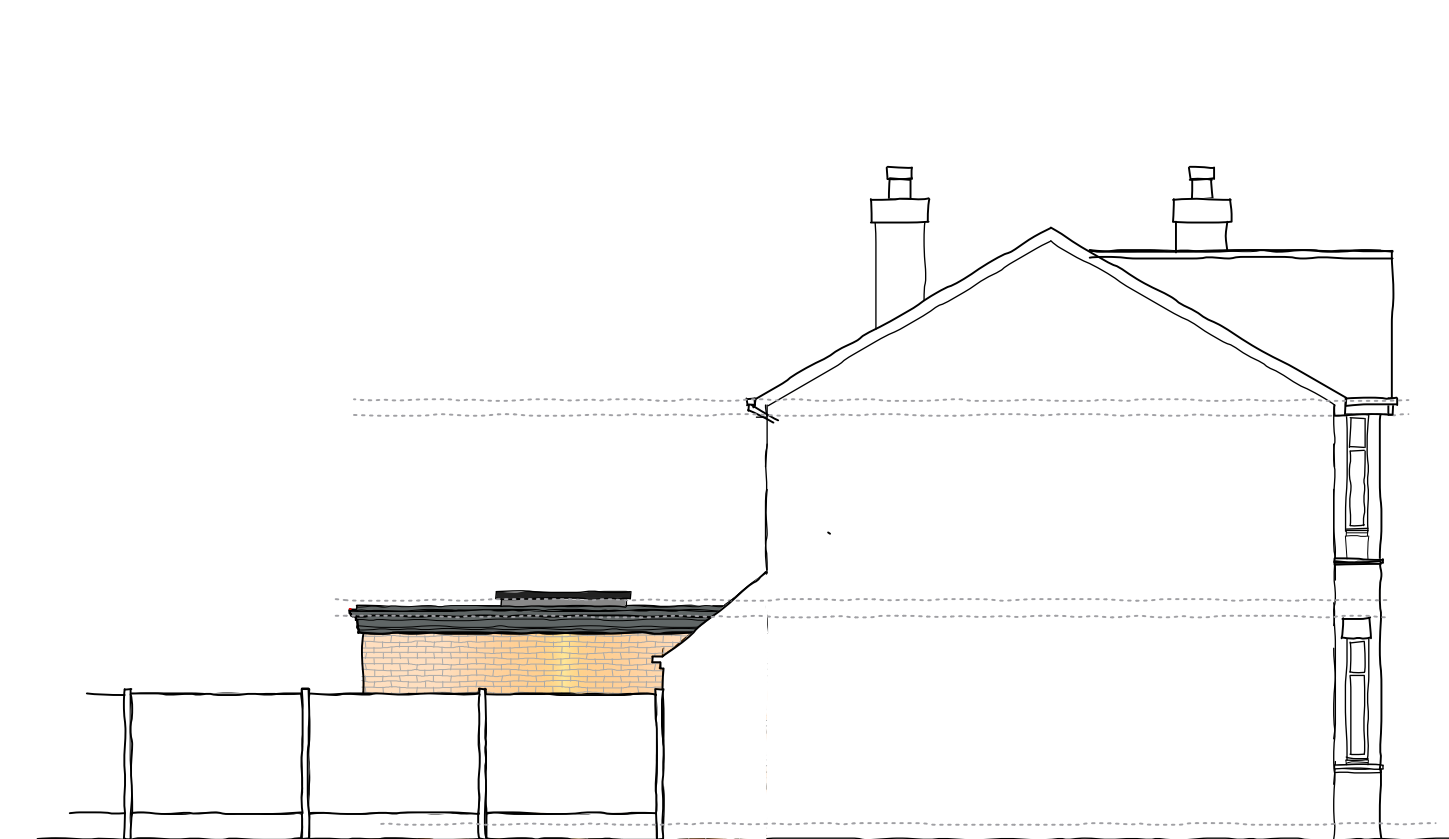


Proposed Side (South) Elevation - From 9 Baldock
Scale - 1:100



EXISTING AERIAL VIEW

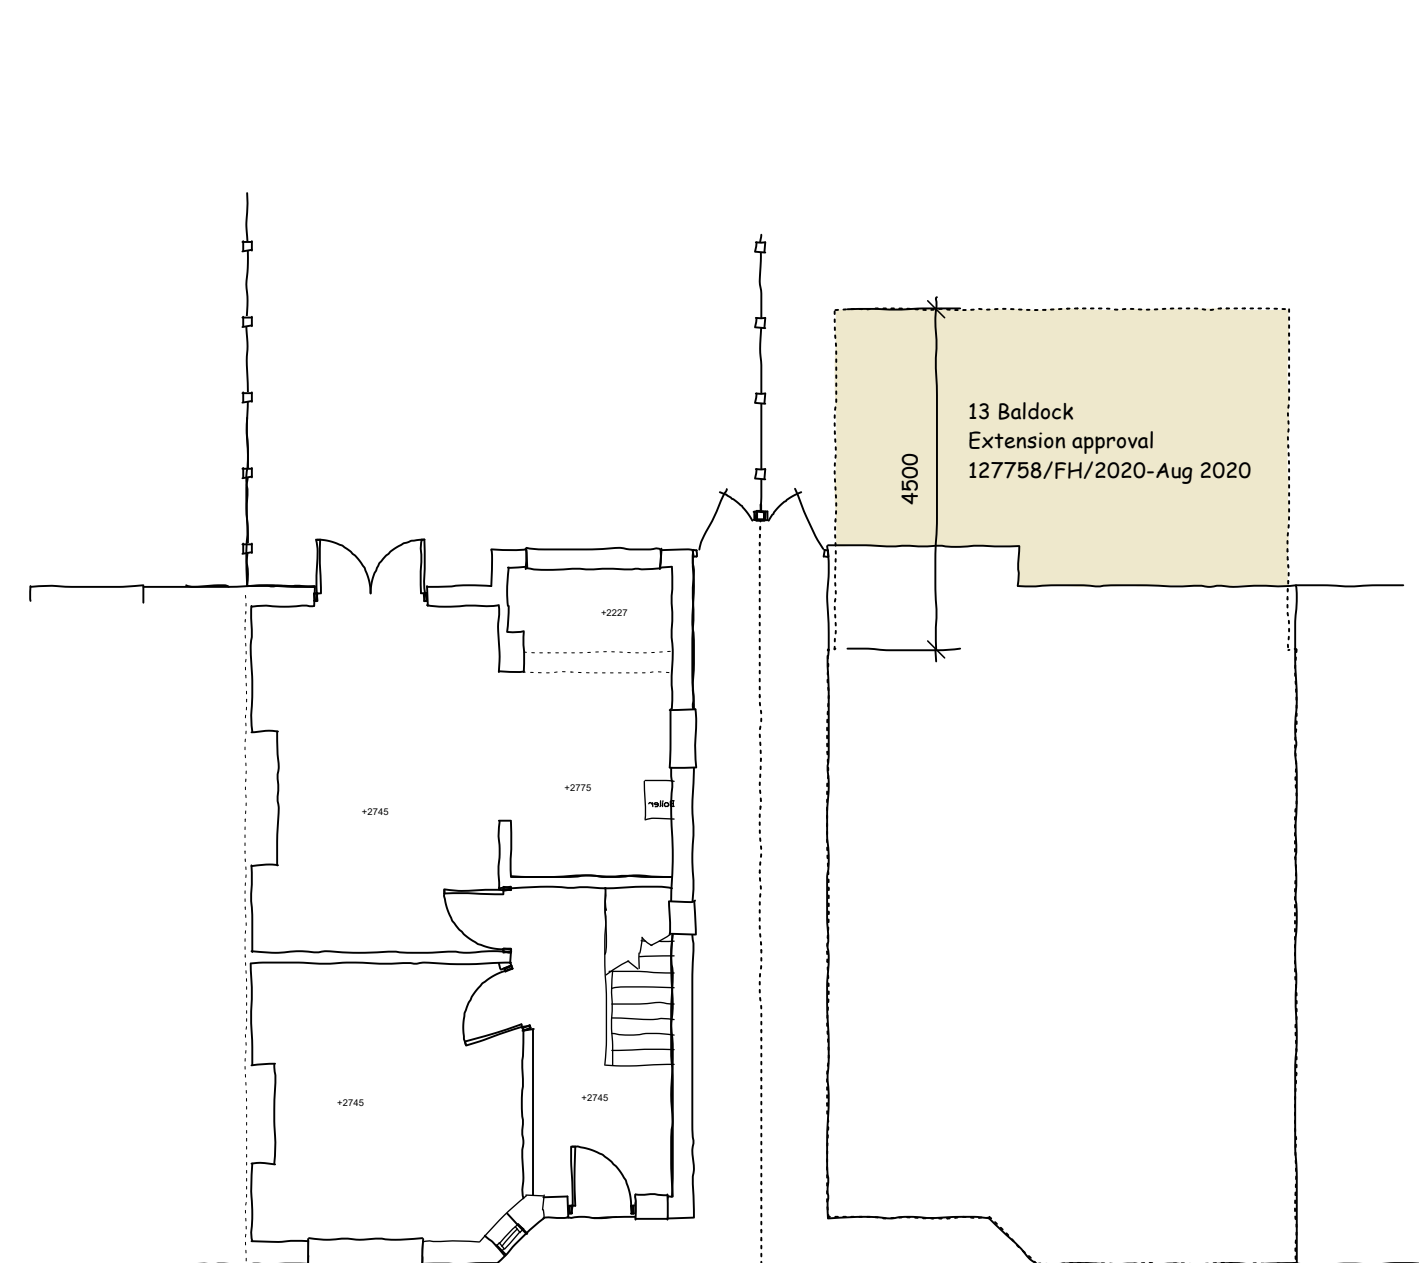

Existing Ground Floor
Scale - 1:100 @ A1

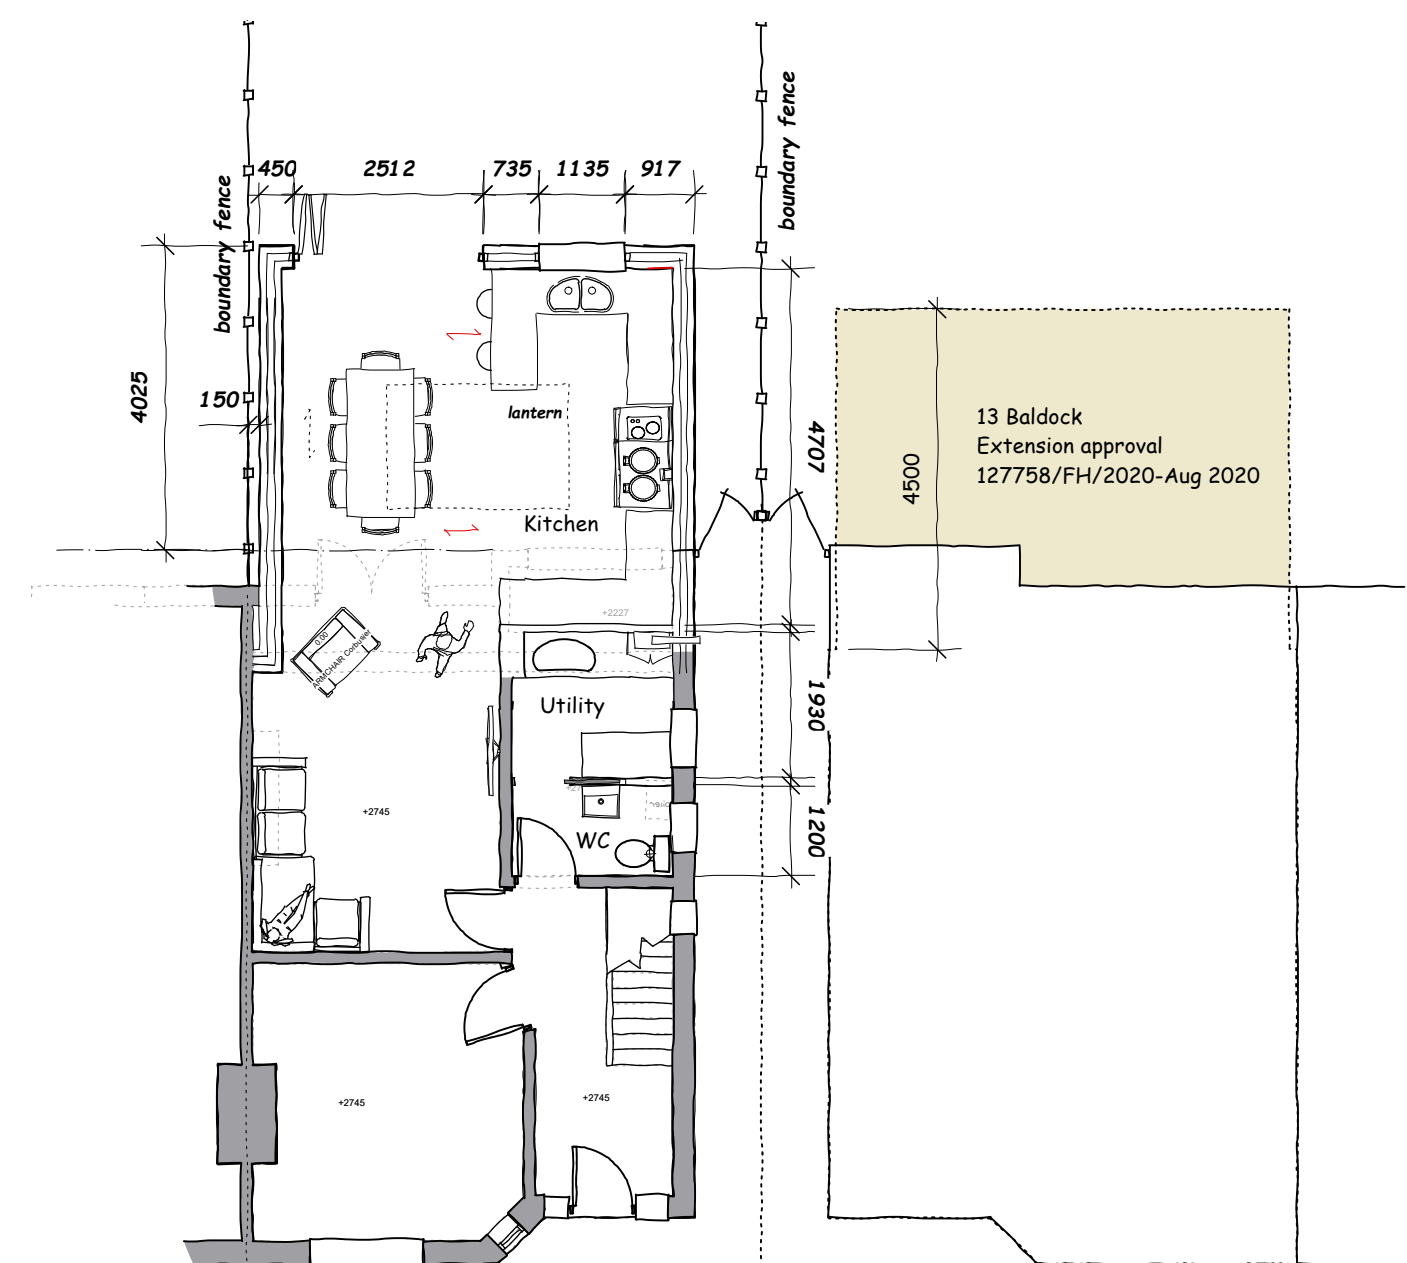

Proposed Ground Floor
Scale - 1:100 @ A1



EXISTING REAR ELEVATION



EXISTING FRONT/SIDE ELEVATION



IMPORTANT

THE CONTRACTOR WILL BE RESPONSIBLE FOR SETTING OUT THE WORK.
ALL DIMENSIONS MUST BE OBTAINED FROM OR CHECKED ON SITE. FIGURED
DIMENSIONS TO BE USED IN PREFERENCE TO SCALE.

REVISIONS

IW DESIGN

Architectural Design • Surveying Services

Tel:- 0161 - 903 - 9423

Mo:- 07786240766

iwdesignservices@virginmedia.com

Project

11 BALDOCK ROAD DIDSBURY
PROPOSED SINGLE STOREY
REAR EXTENSION

Title Existing & Proposed plans
and elevations

Drawn IAW

Scale 1:1250, 1:500, 1:100 @ A1 Date OCT 2020

Dwg. No. IIBR/001