



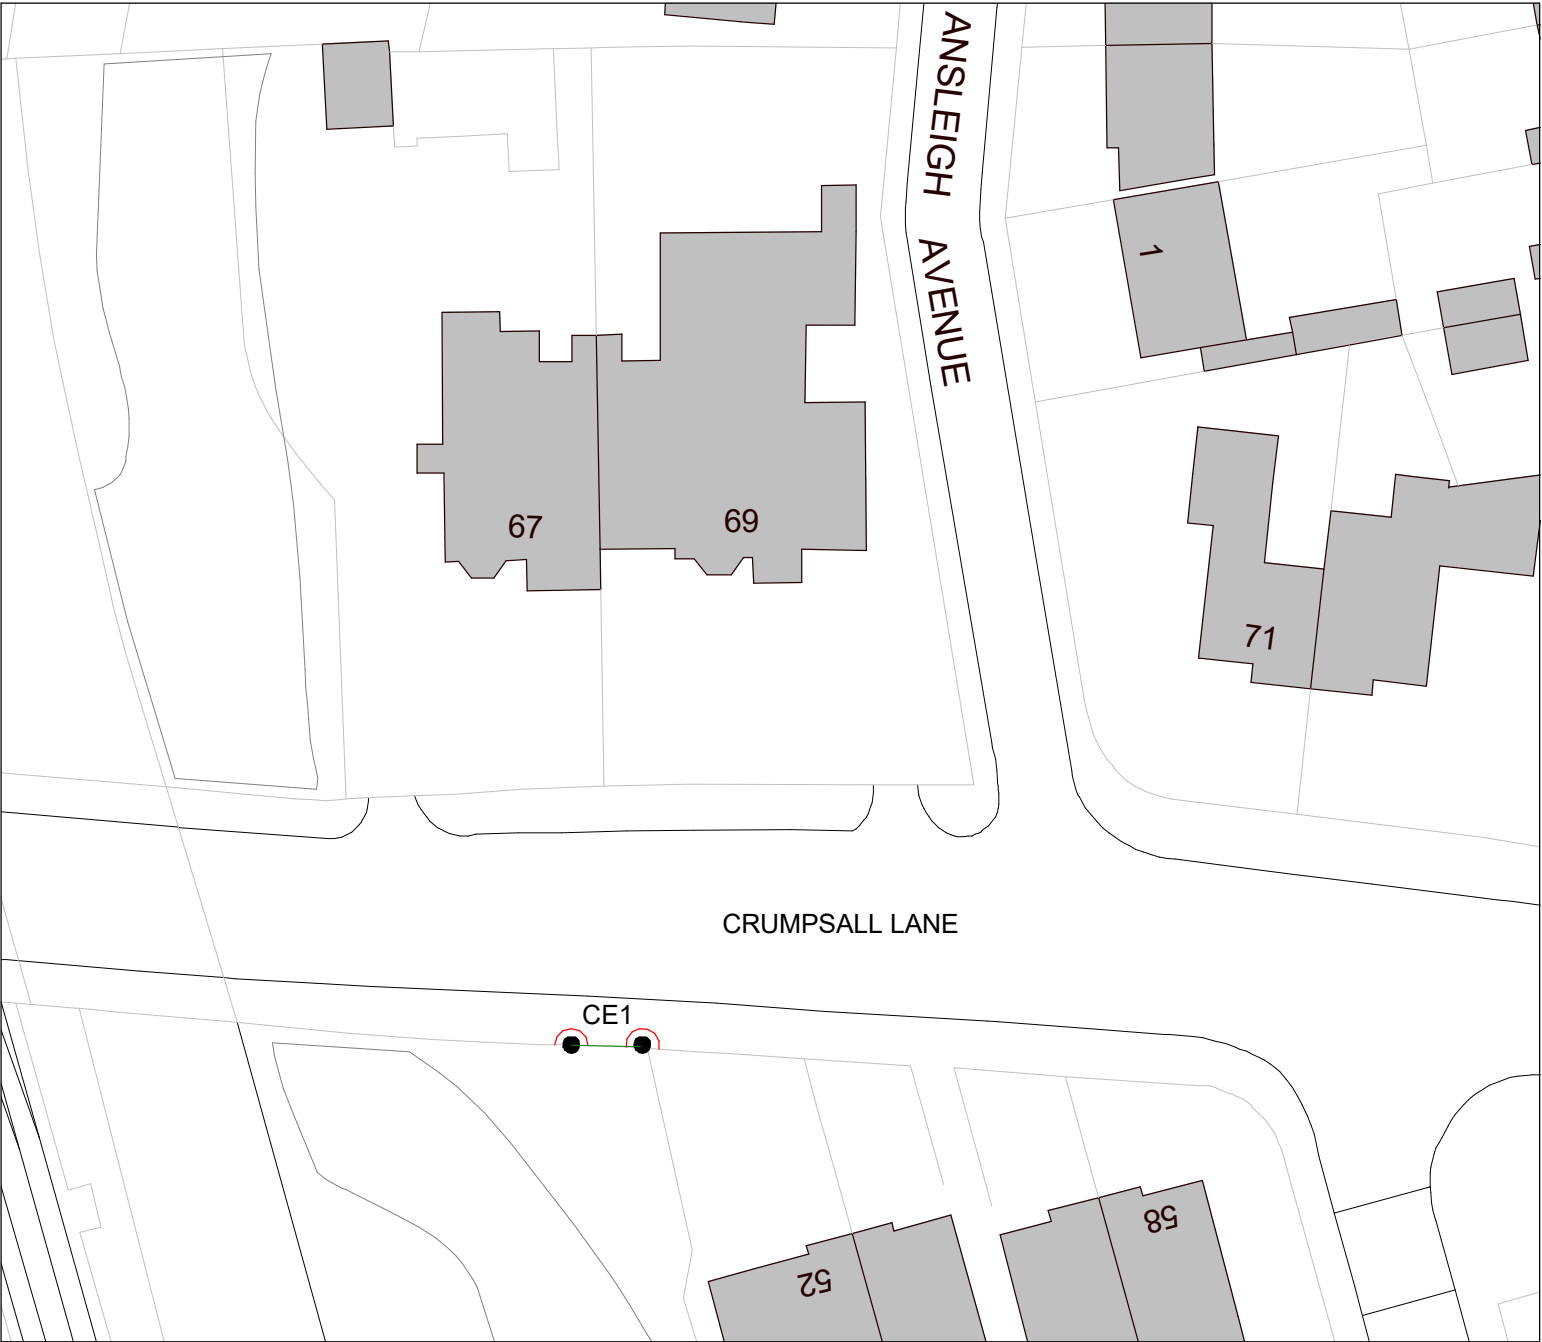

2. Site - CE1 - Site Plan
1 : 500

CE1 - TP
2 x 6 m High
89 mm Dia - Galvanised steel posts to replace existing timber posts across Crumpsall Lane.
Signs on new steel posts to be replaced at existing clearance height.
Arch to be at a minimum height of 2.5m for pedestrian or 2.7m for cyclists

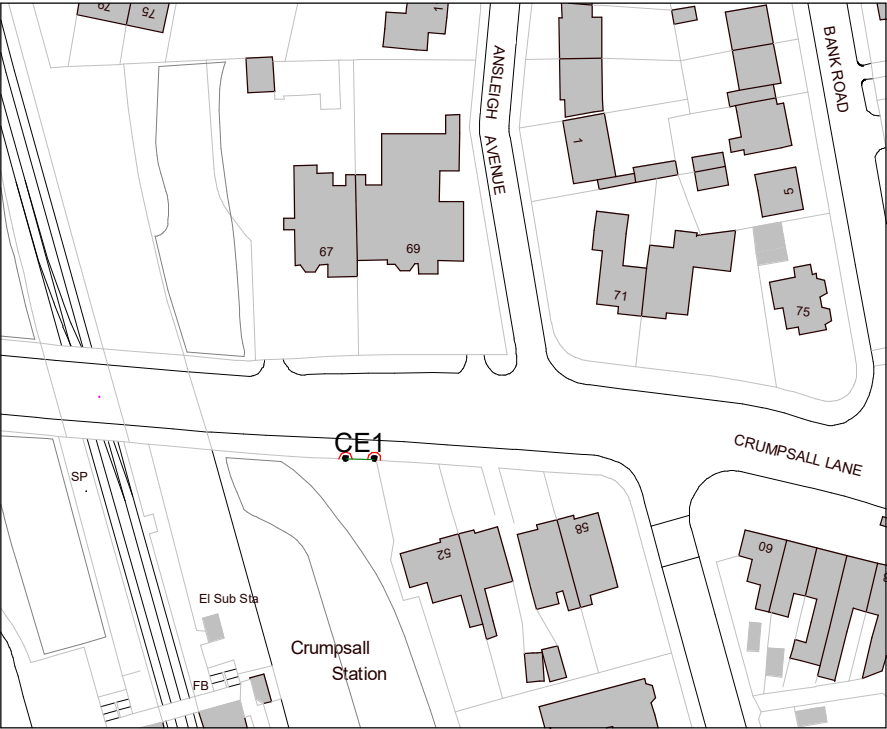

1. Site - CE1 - Location Plan
1 : 1250



1 Amendment		JS 14/01/21	
REV	DESCRIPTION		BY DATE
PROJECT	SCALE @ A3	DATE	DRAWN BY
Eruv Crumpsall	As indicated	01 JULY 2021	AP
CLIENT	STATUS		
Manchester Community Eruv	PLANNING		
TITLE	PROJECT NO.	DRAWING NO.	REV.
CE1	DA21054.	501.	1
NOTES		© COPYRIGHT : ALL RIGHTS RESERVED. THIS DRAWING MUST NOT BE REPRODUCED WITHOUT PRIOR WRITTEN CONSENT. DRAWING TO BE USED FOR THE STATUS INDICATED ONLY. ALL DIMENSIONS AND SETTING OUT SHALL BE CHECKED AND CONFIRMED ON SITE. ANY DISCREPANCIES TO BE REPORTED TO THE DESIGNER PRIOR TO THE COMMENCEMENT OF ANY WORK. ALL WORK AND MATERIALS TO BE IN ACCORDANCE WITH CURRENT STATUTORY LEGISLATION, RELEVANT CODES OF PRACTICE AND BRITISH STANDARDS. ALL DIMENSIONS ON THIS DRAWING ARE IN MILLIMETRES (UNLESS OTHERWISE STATED).	
 DEBTAL ARCHITECTURE www.debtal.co.uk			