




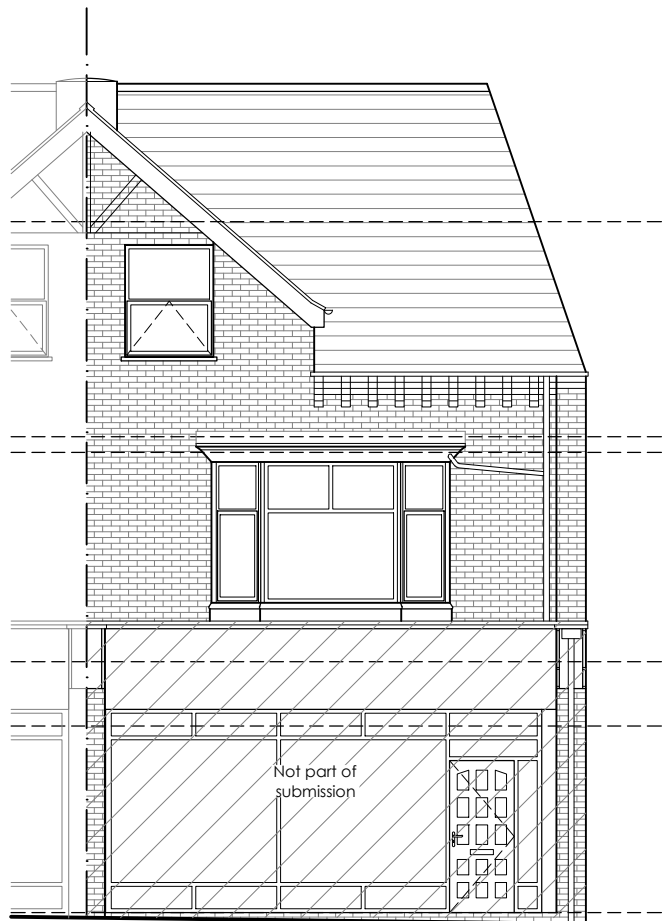


Front (North East) Elevation
Scale: 1:100

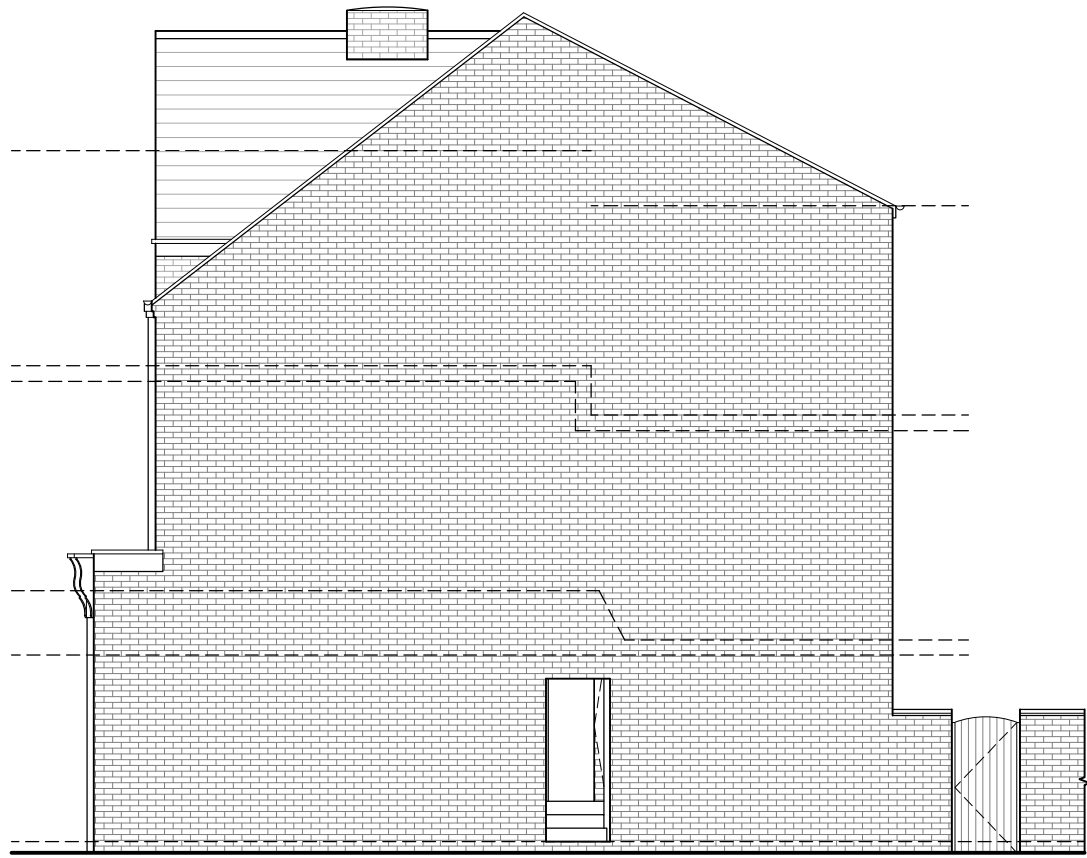

Side (North West) Elevation
Scale: 1:100

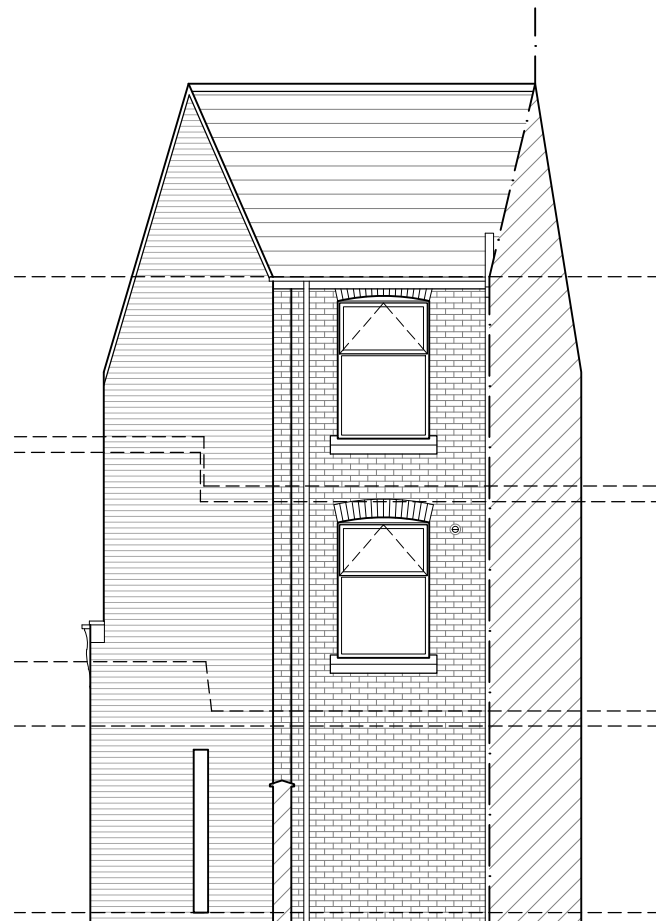

Rear Elevation
Scale: 1:100

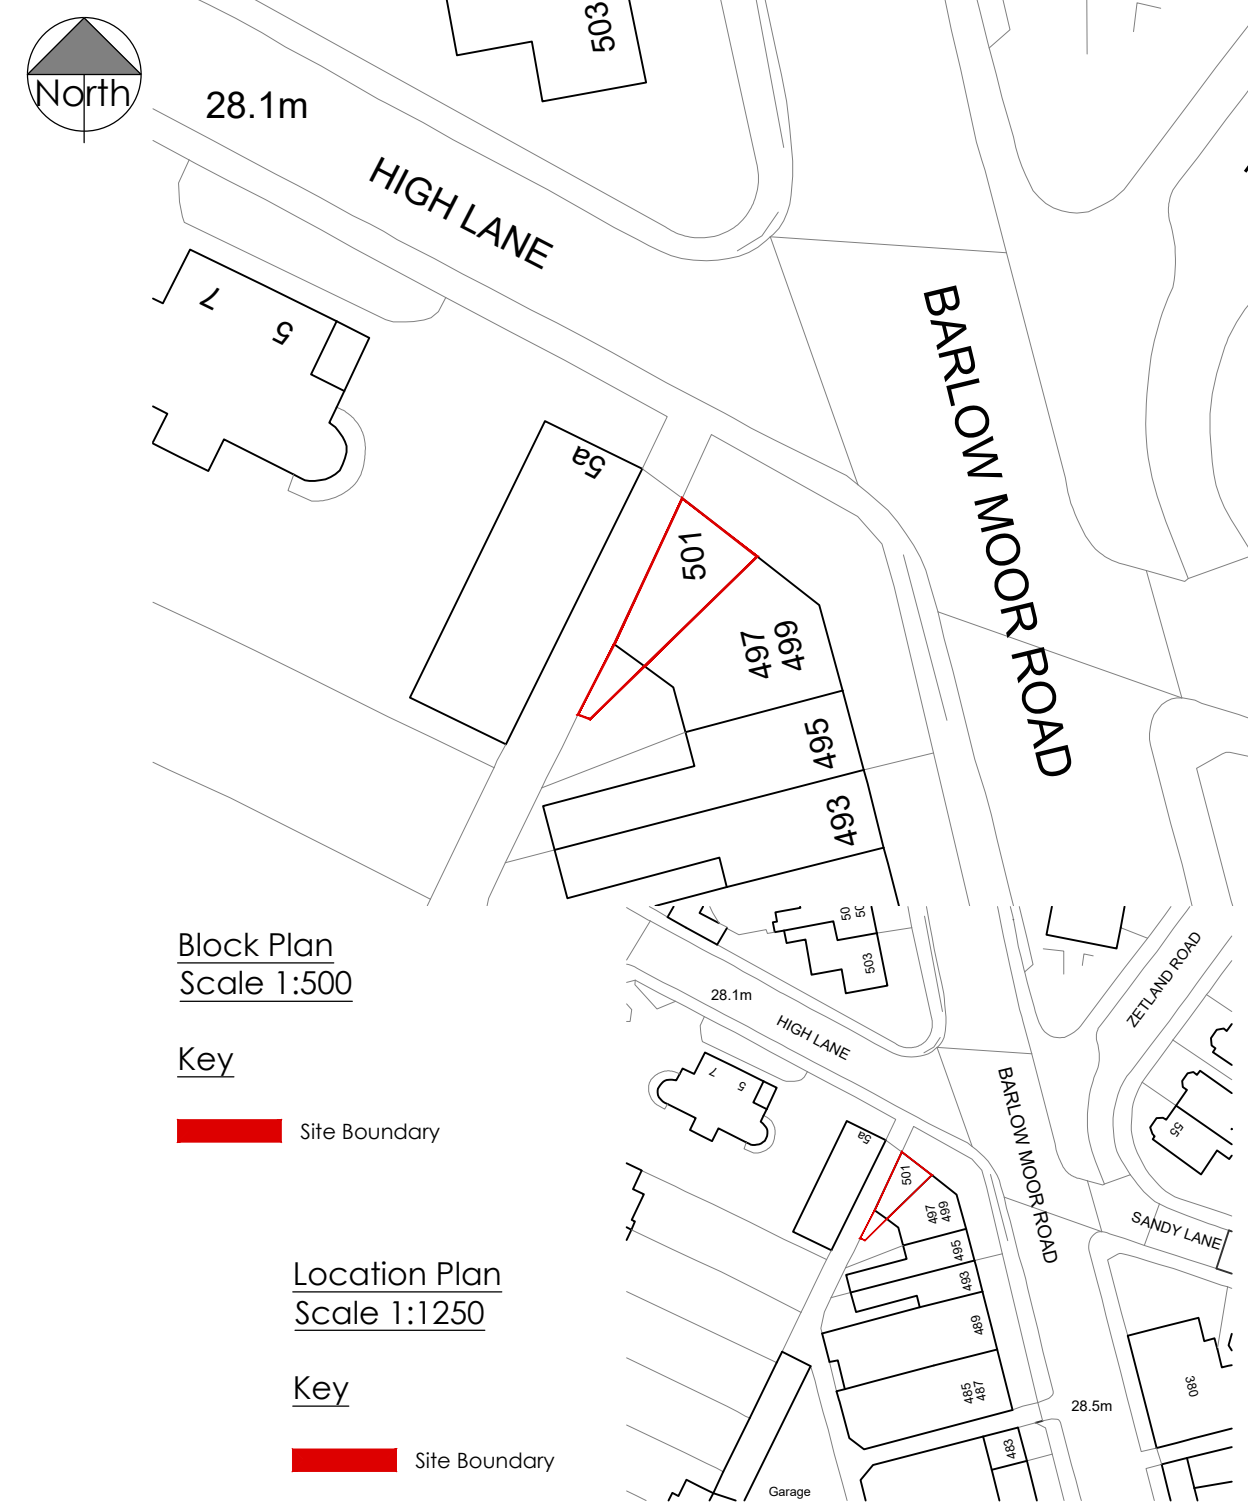

Block Plan
Scale 1:500


Key

Site Boundary


Location Plan
Scale 1:1250

Key


Site Boundary

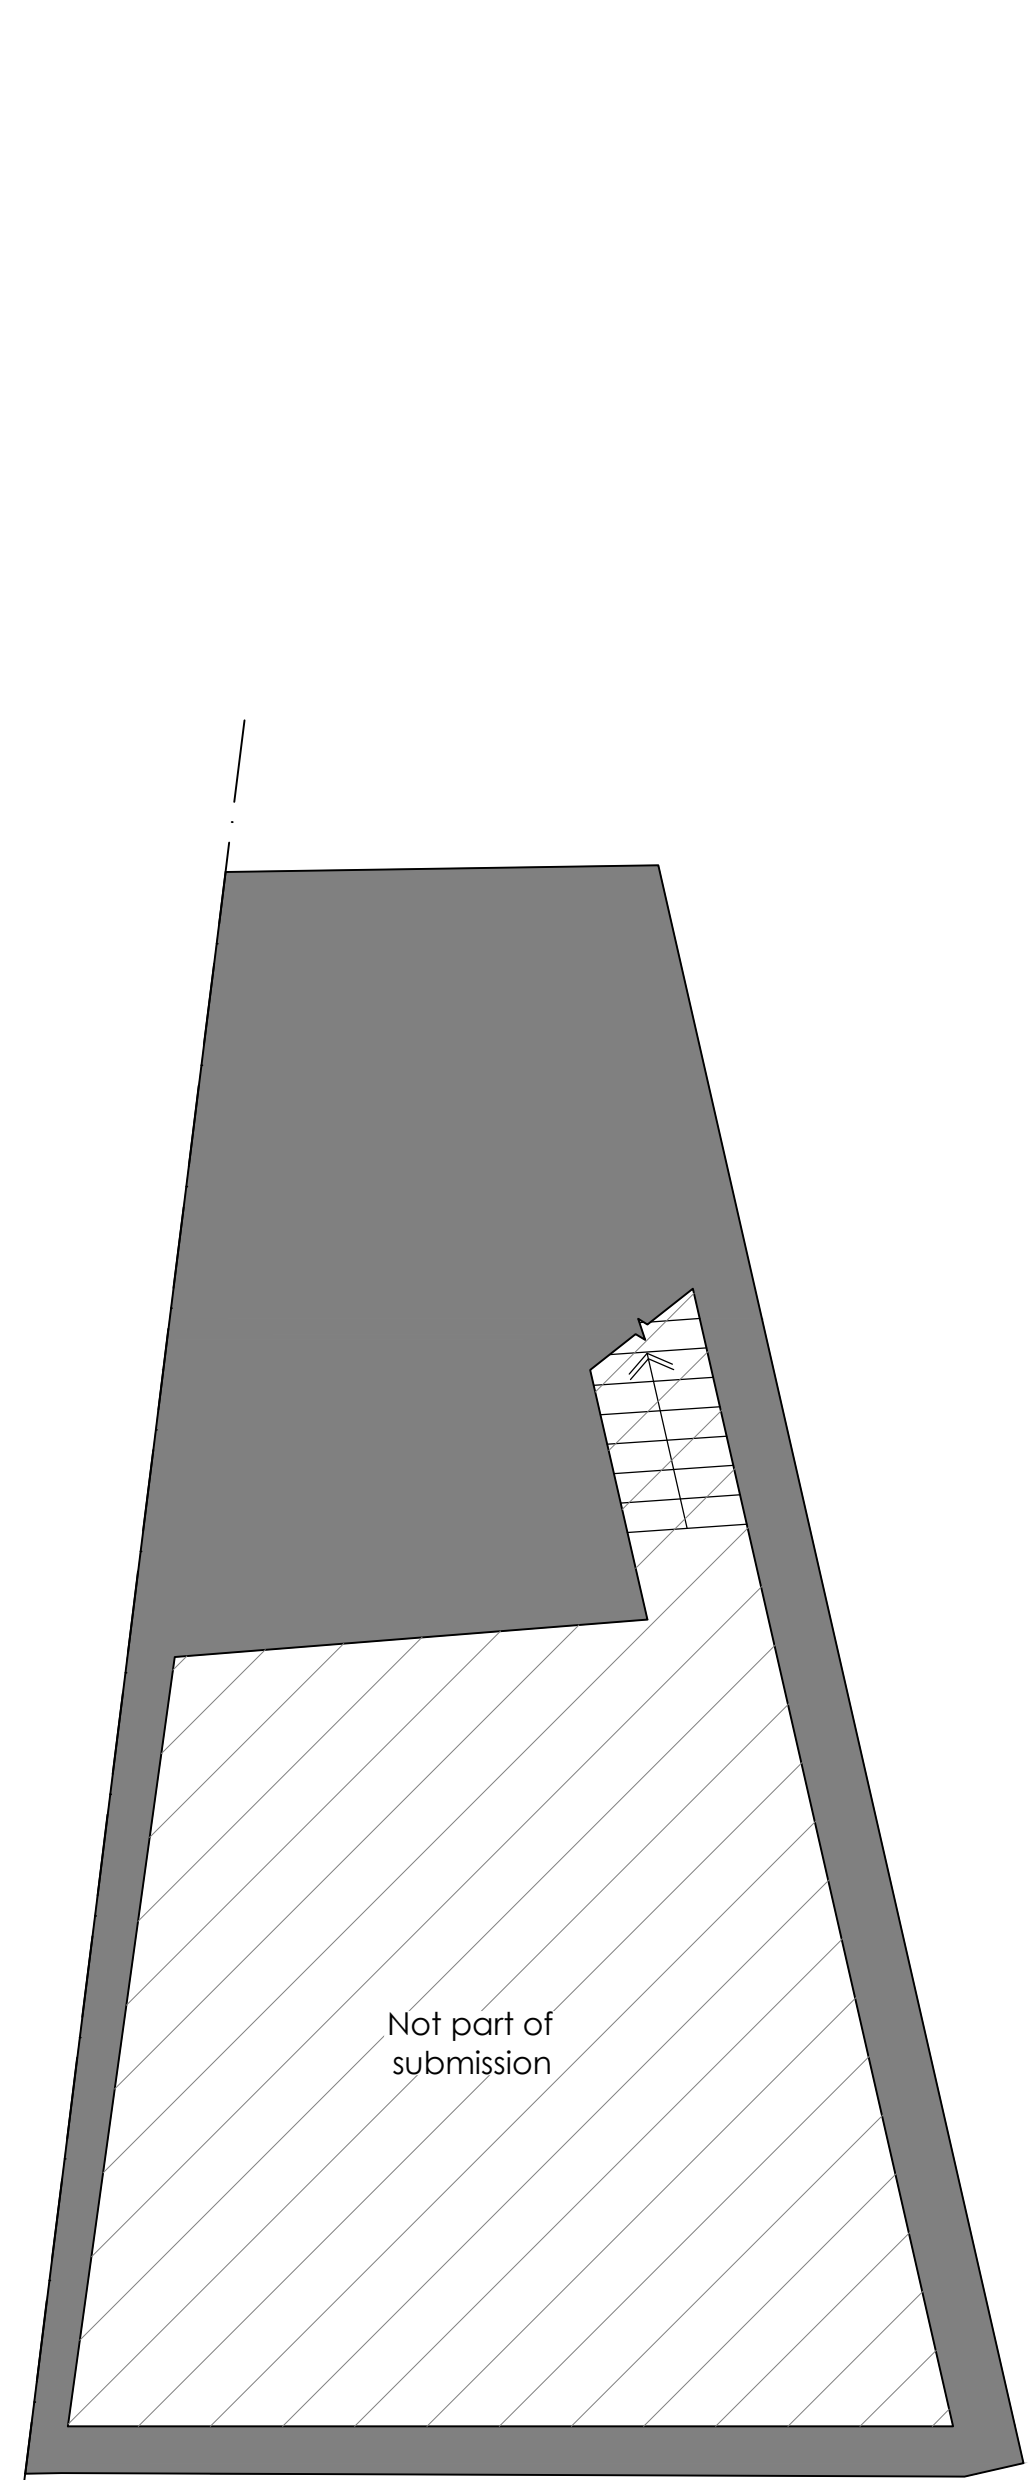


Basement Floor Plan
Scale: 1:50

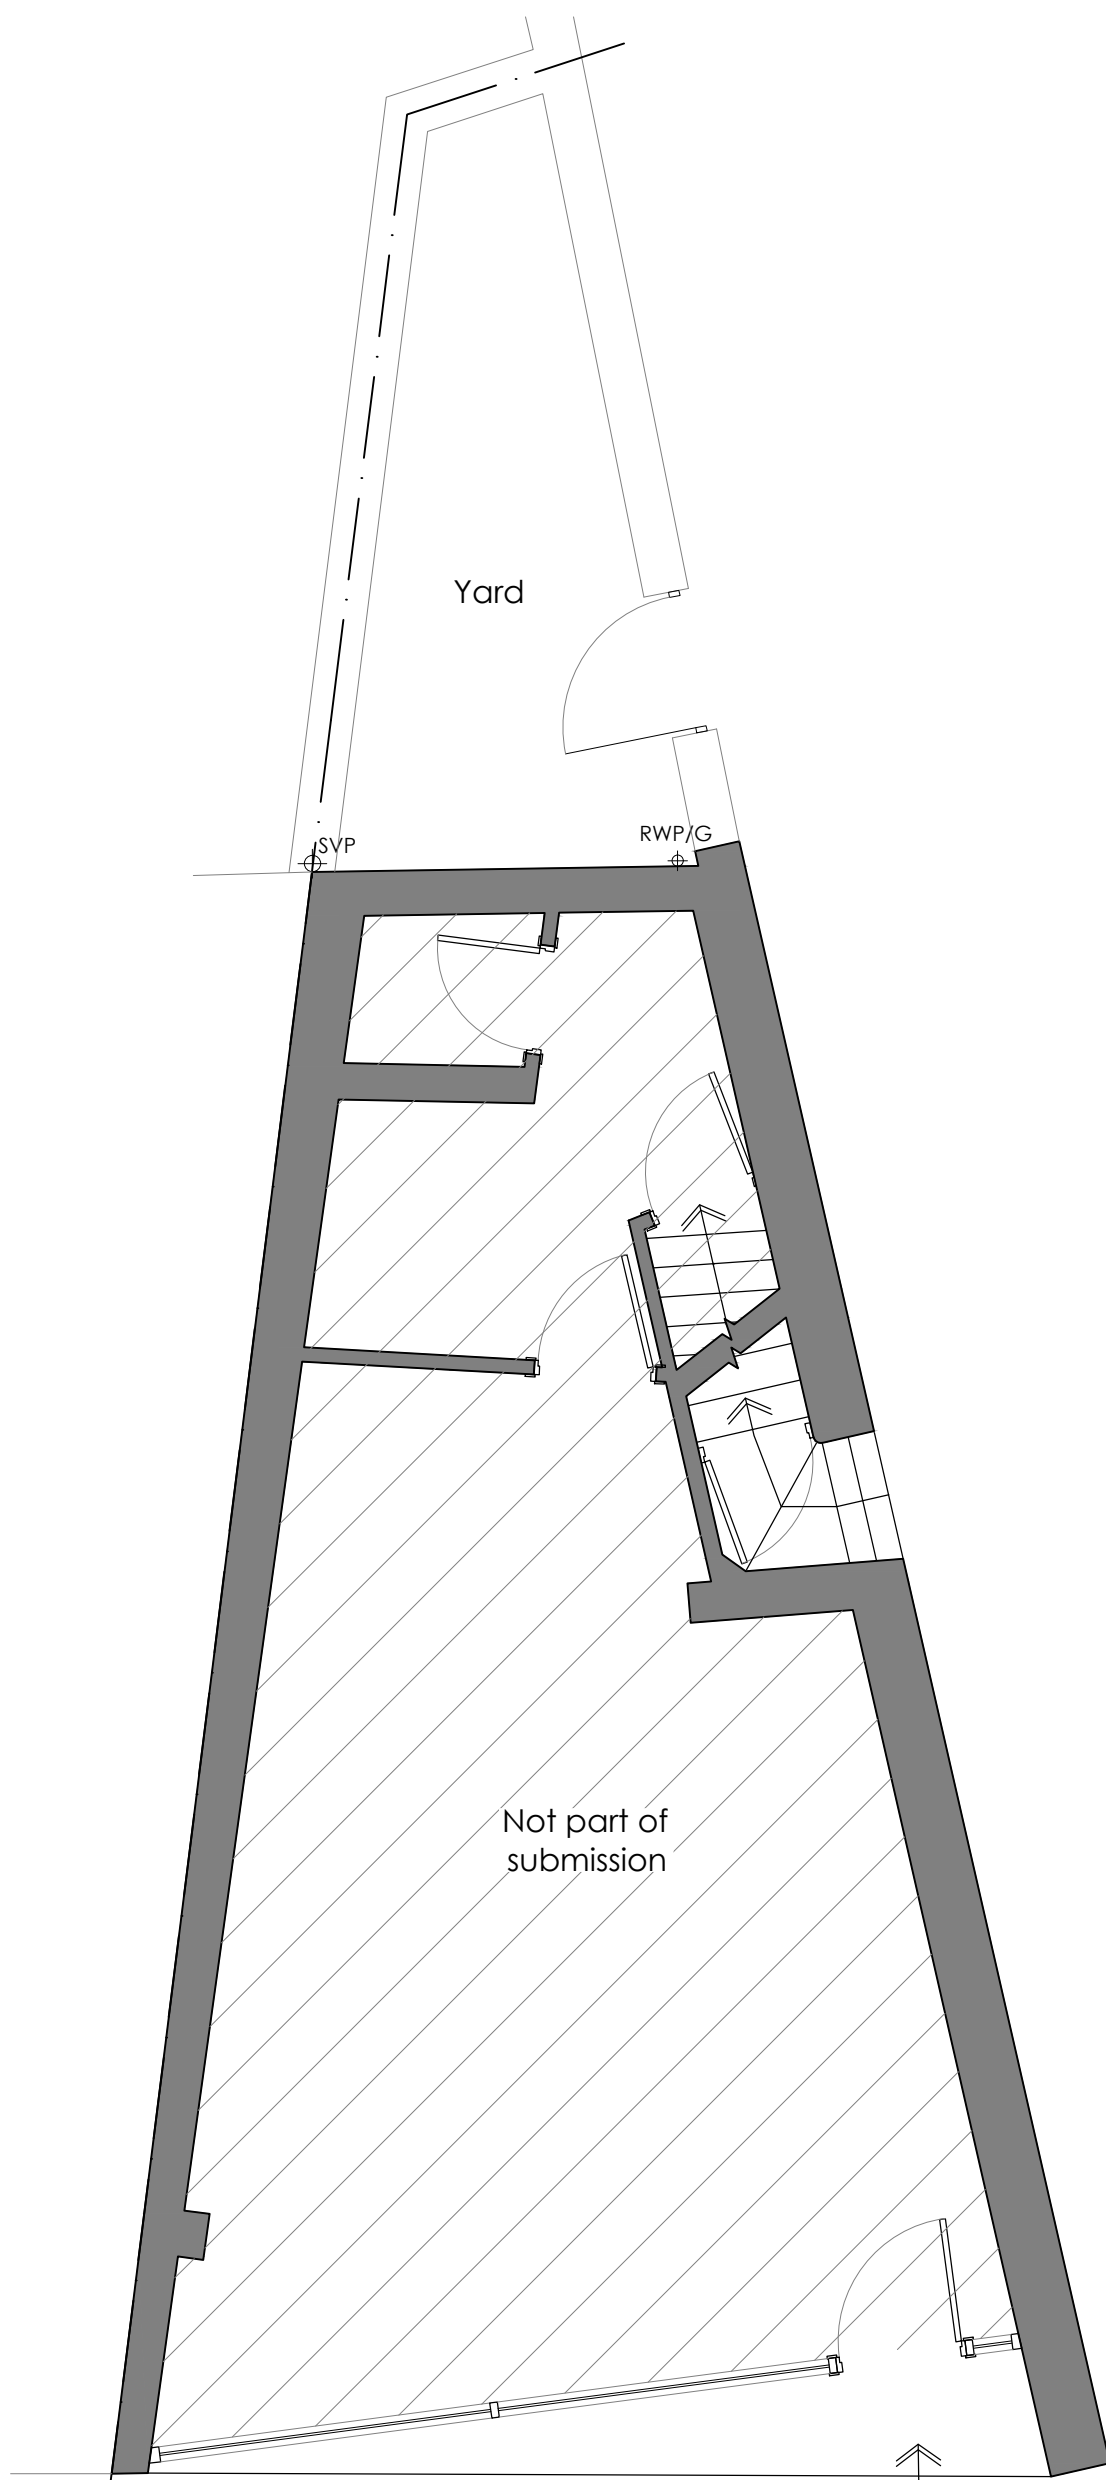


Ground Floor Plan
Scale: 1:50

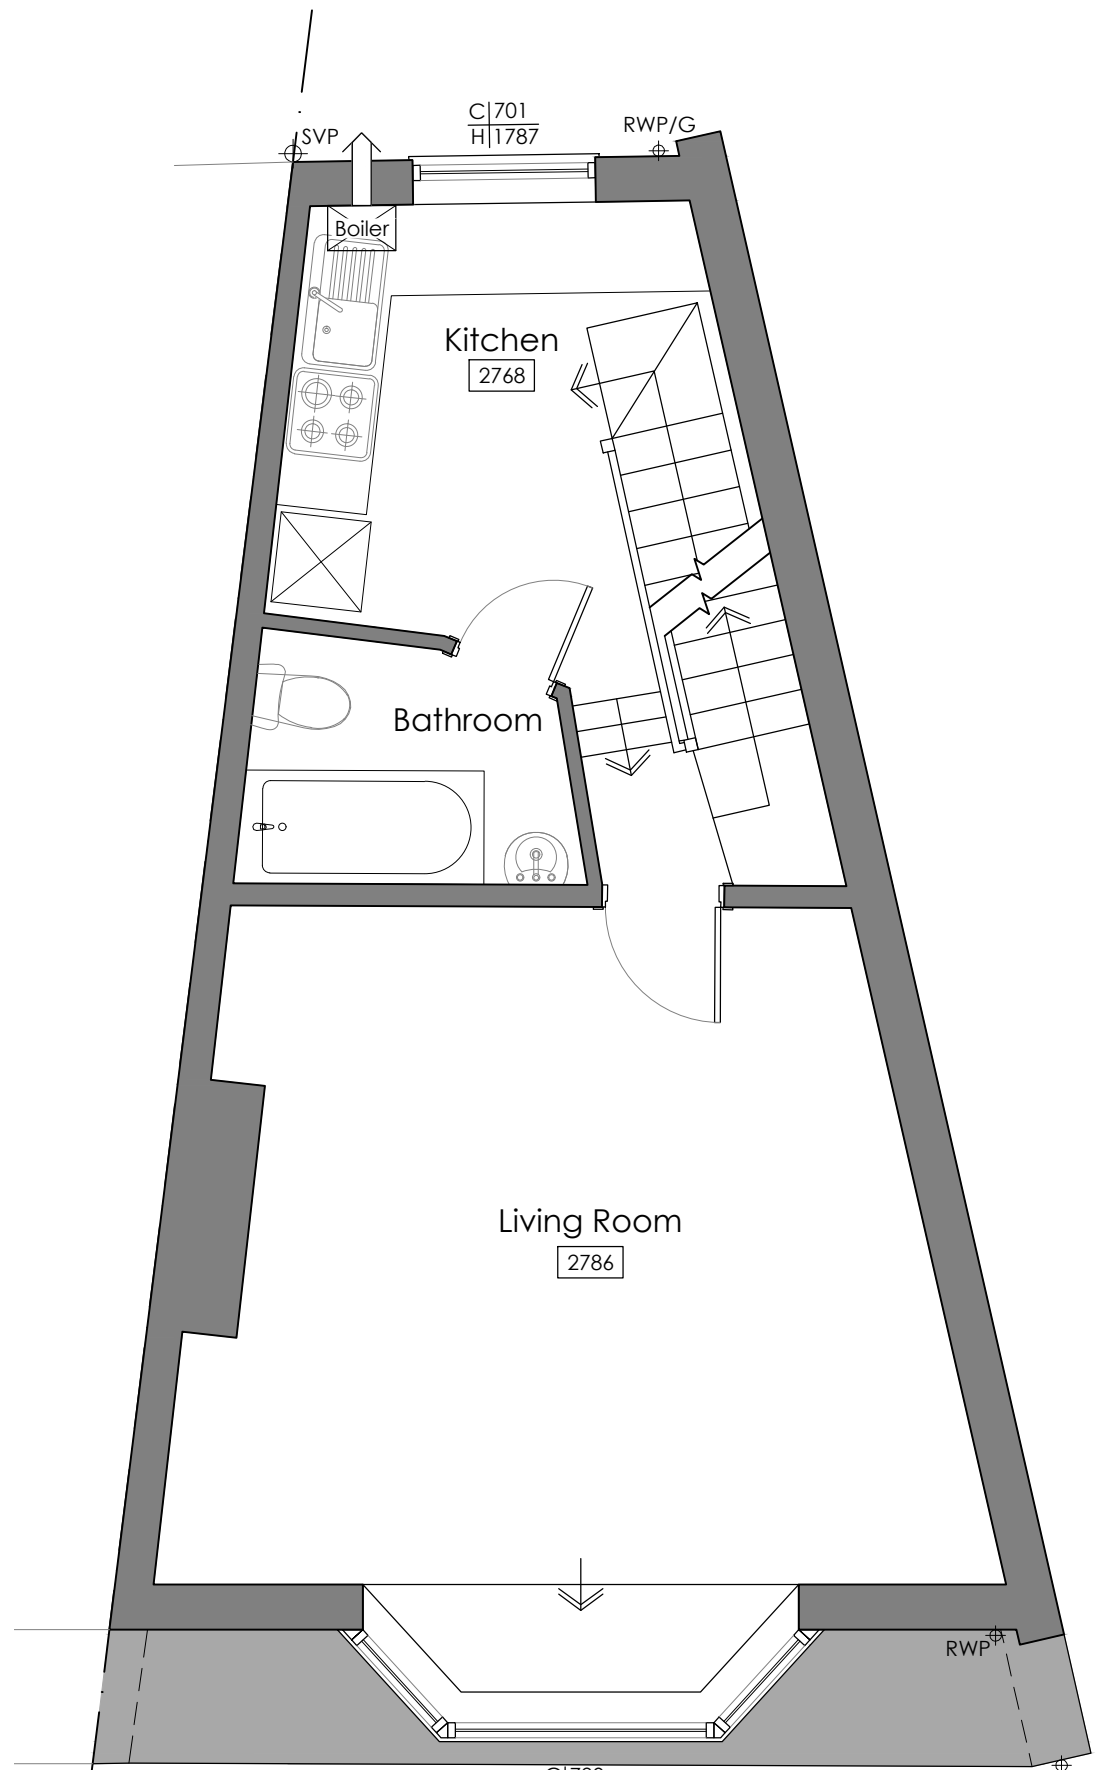

First Floor Plan
Scale: 1:50

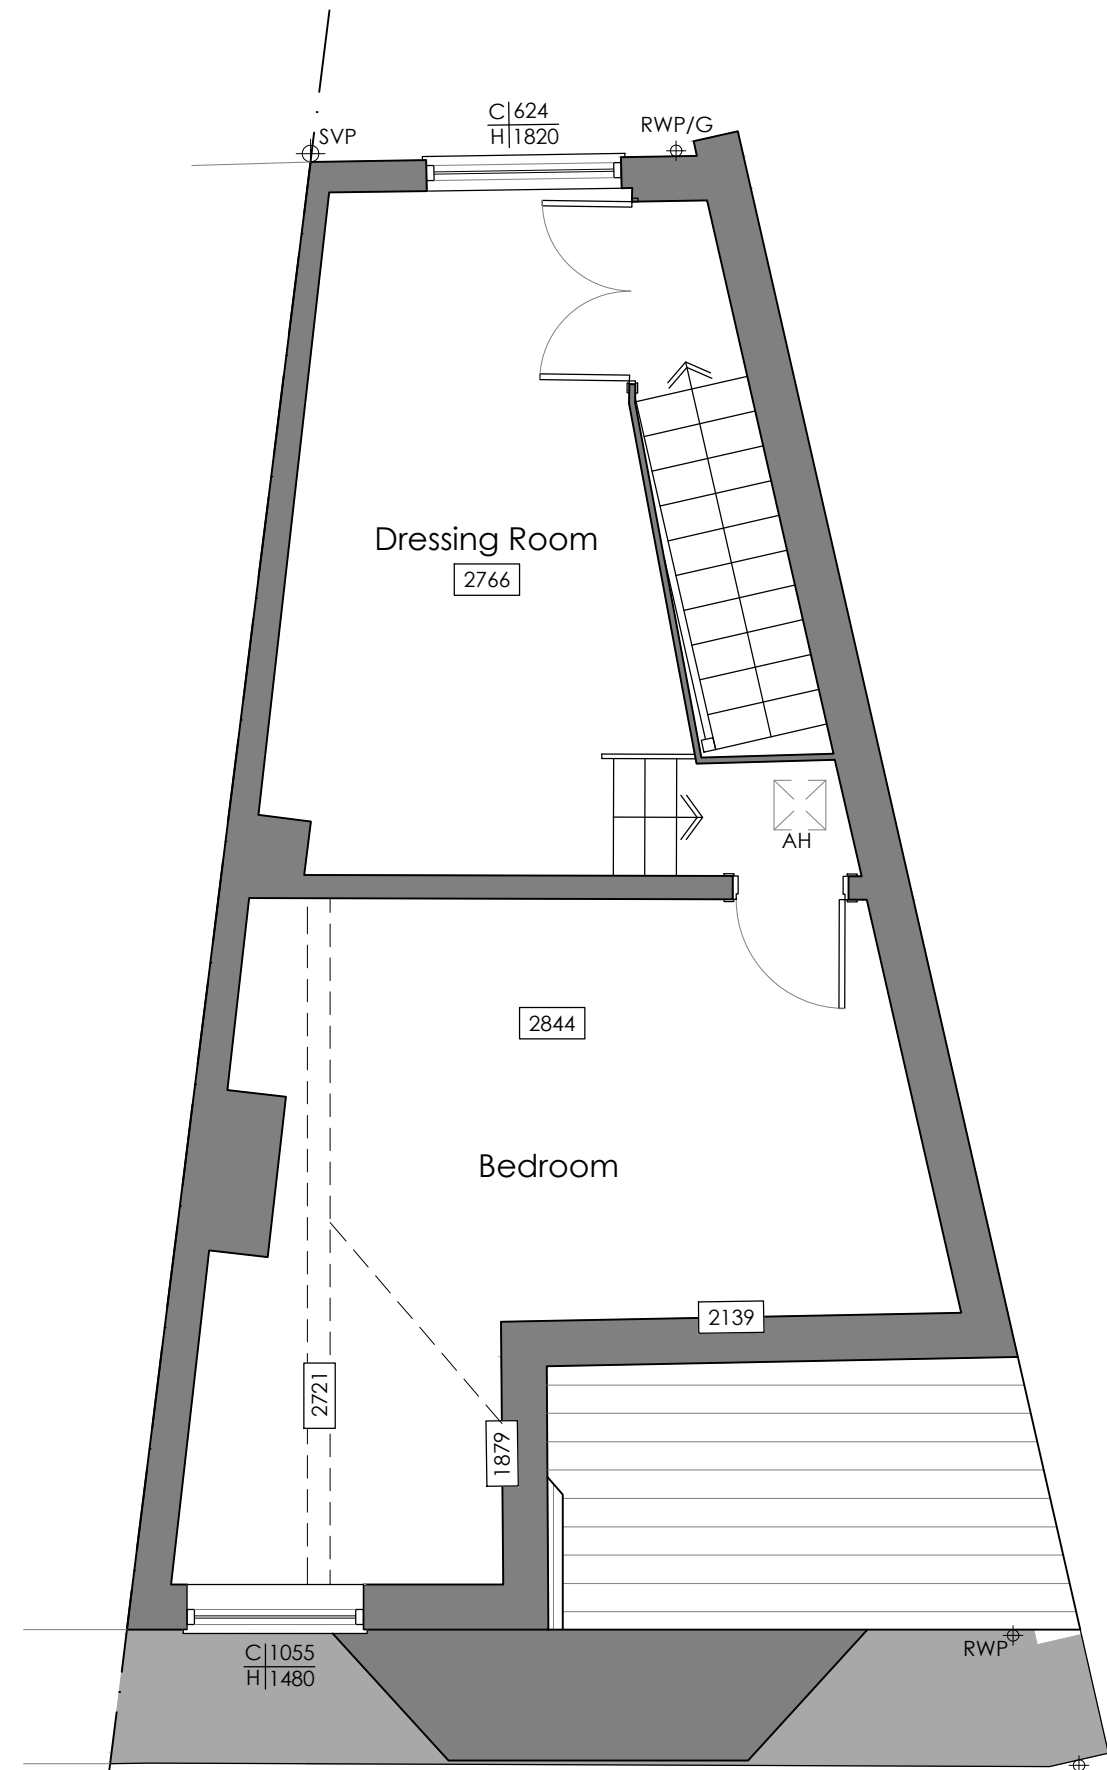

Second Floor Plan
Scale: 1:50

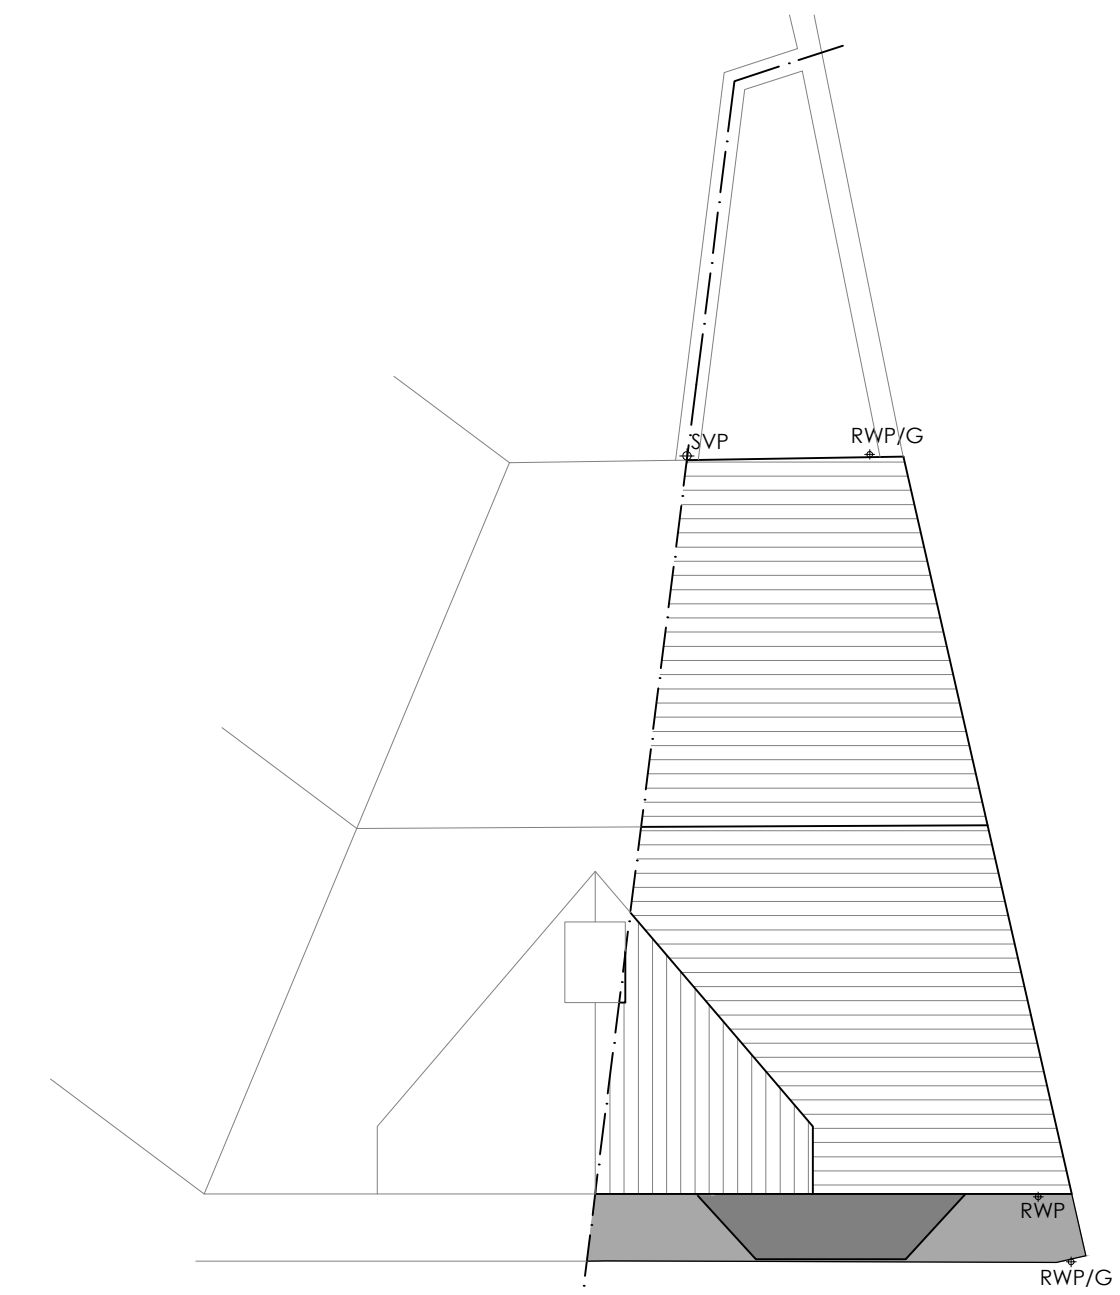

Roof Plan
Scale: 1:100

Rev.	Notes.	Date.	By.
B	Consultant request	06.05.2022	TH
A	Minor corrections	07.01.2022	TH

This drawing is the property of WhiteleyEaves Ltd. and the copyright is reserved. Therefore this drawing is not to be copied or disclosed by any unauthorised persons without the prior consent of WhiteleyEaves Ltd.

WHITELEYEAVES
PROPERTY & CONSTRUCTION CONSULTANTS
Hollinwood Business Centre, Albert Street, Oldham, OL8 3QL
T 0161 393 8417
E info@whiteleyeaves.co.uk
W www.whiteleyeaves.co.uk

CLIENT Southway Housing

JOB NUMBER 478 DATE 06/10/2021

DRAWING NAME EXISTING PLANS & ELEVATIONS

SCALE DRAWN: 1:50/ 1:100/ 1:500/ 1:1250 PAGE SIZE A1

REVISION B DRAWING NUMBER 002

ADDRESS 501 Barlow Moor Rd
Chorlton-cum-Hardy
Manchester
M21 8AG

NOTES

DRAWN BY: TH CHECKED BY:

