




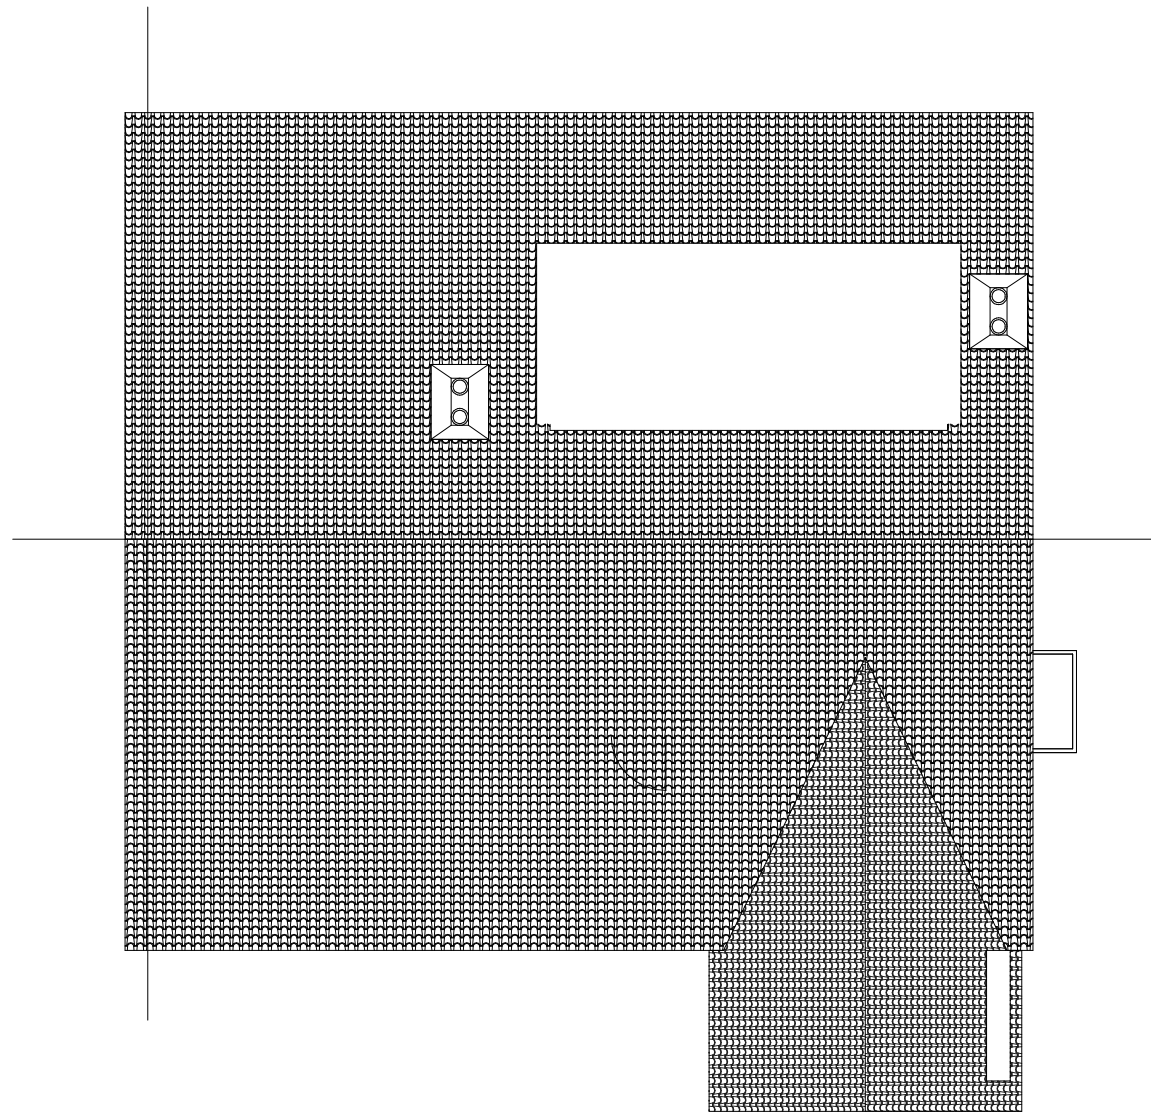

1 03 Existing Loft Plan
1 : 100

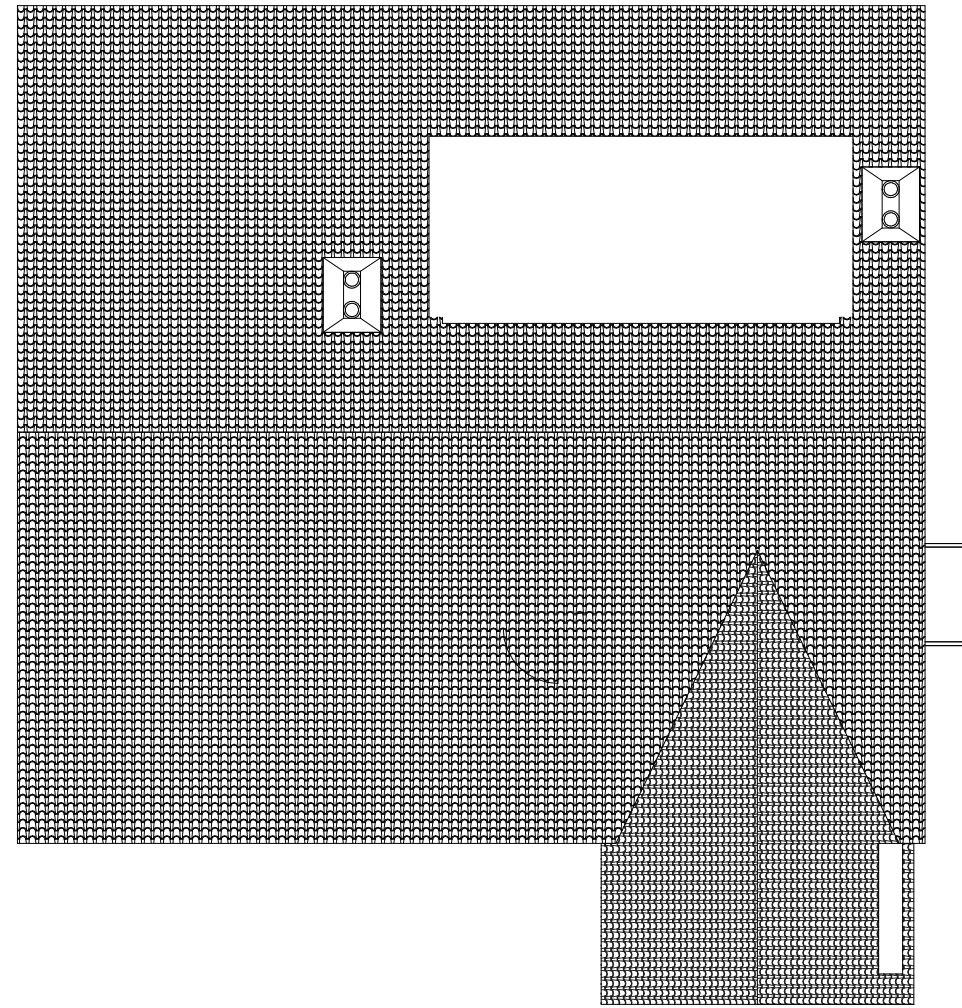


2 04 Existing Roof Plan
1 : 100

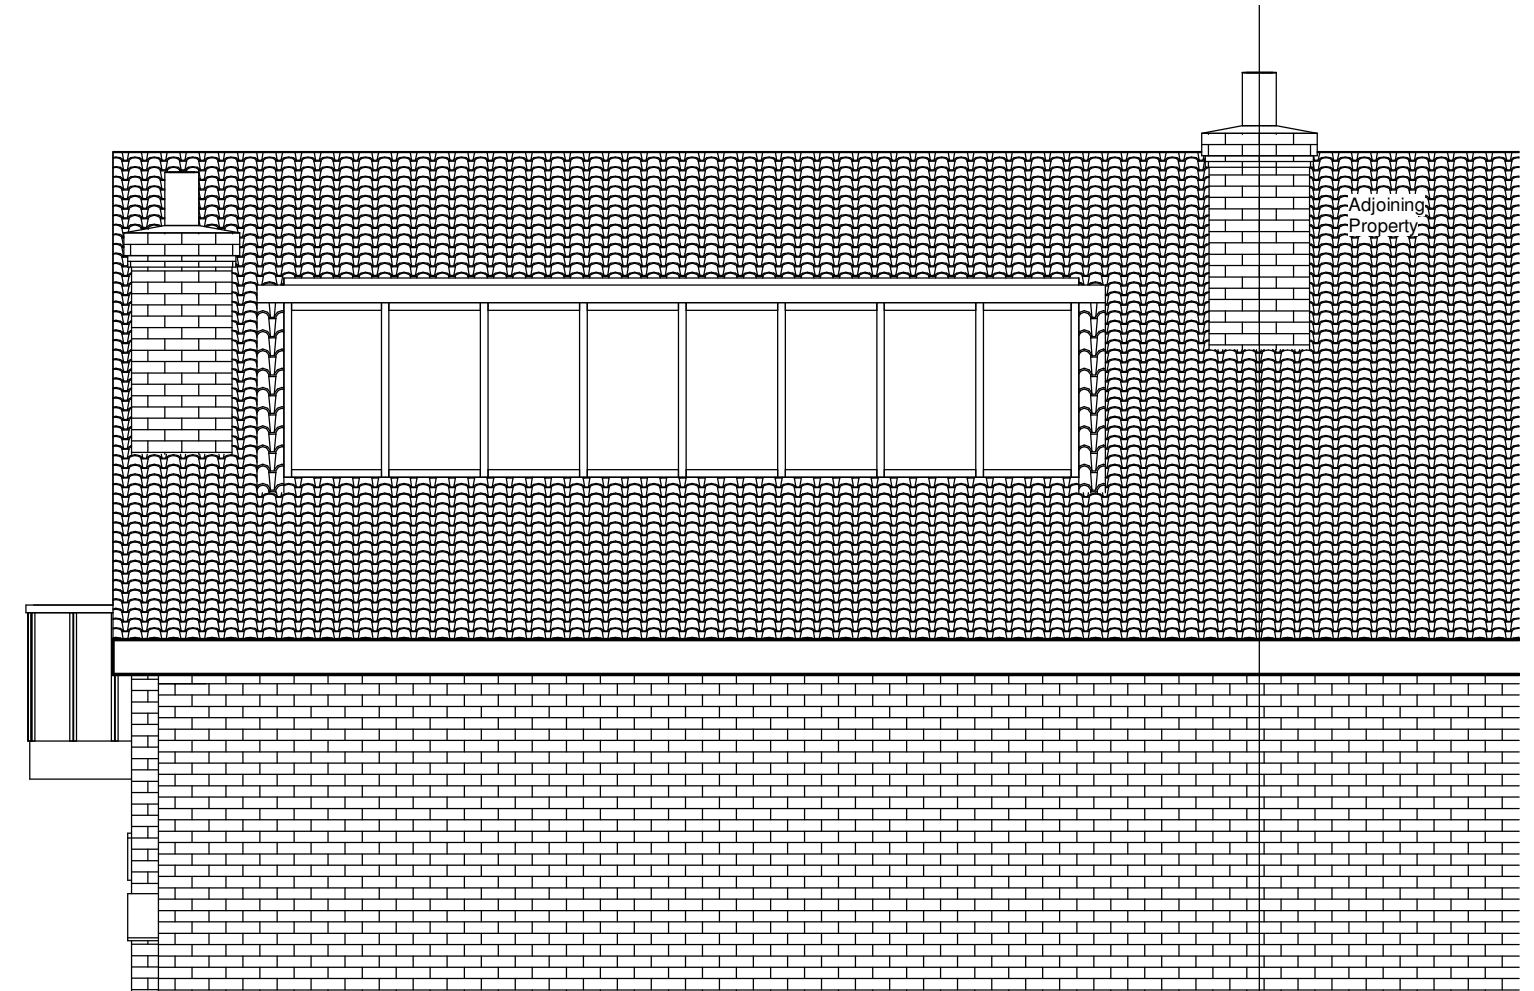

3 Existing Rear Elevation 1
1 : 50



4 Existing Side Elevation 1
1 : 50

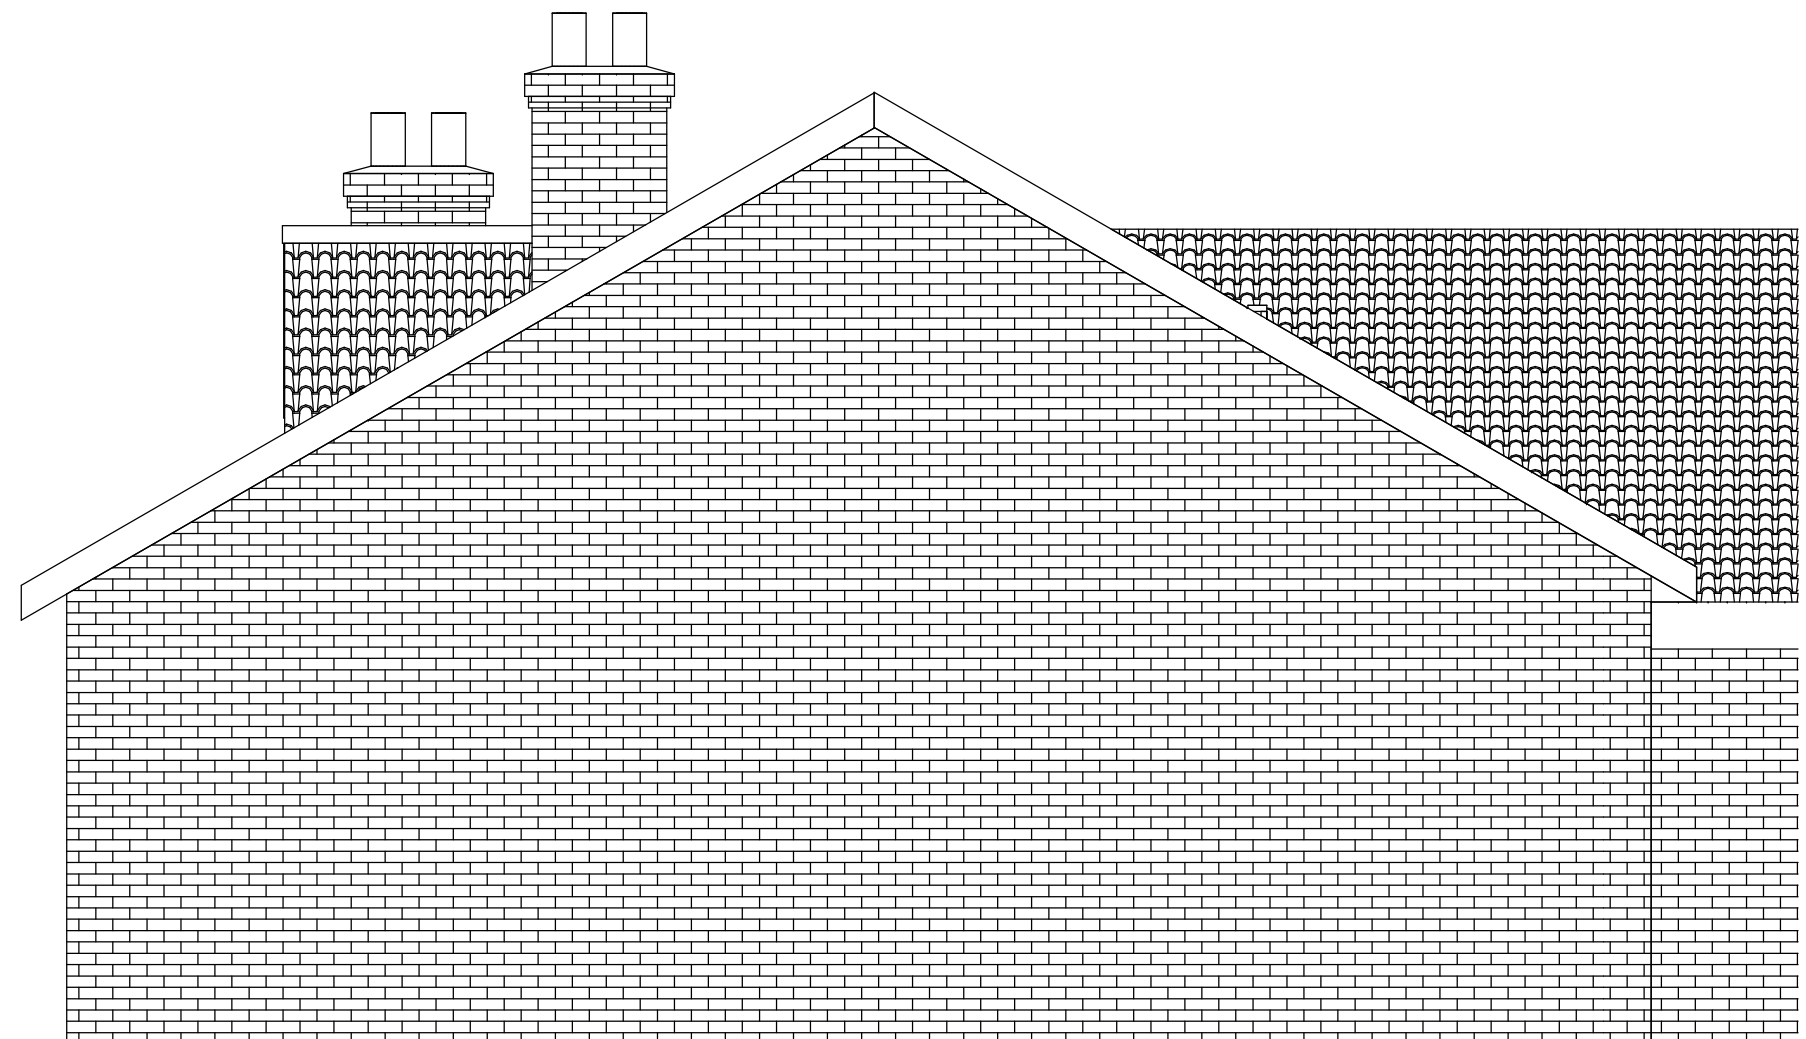

5 Existing Side Elevation 2
1 : 50

Project Address:

Flat 4, 3 Elm Road
West DidsburY
M20 6XB

Drawing:

Existing Plans and
Elevations

Date Issued:

8/12/21

Client Name:

James Taylor

Project Description:

Changing dormer
windows to doors
and creating balcony

Drawing Number:

PL001

Additional Notes:

Drawing not to be
scaled.

Proposed works not
to be started before
Planning Permission
is granted.

Dimensions shown
are in millimeters.

All measurements
to be verified on
site.



SCALE As indicated
A2 DRAWING