


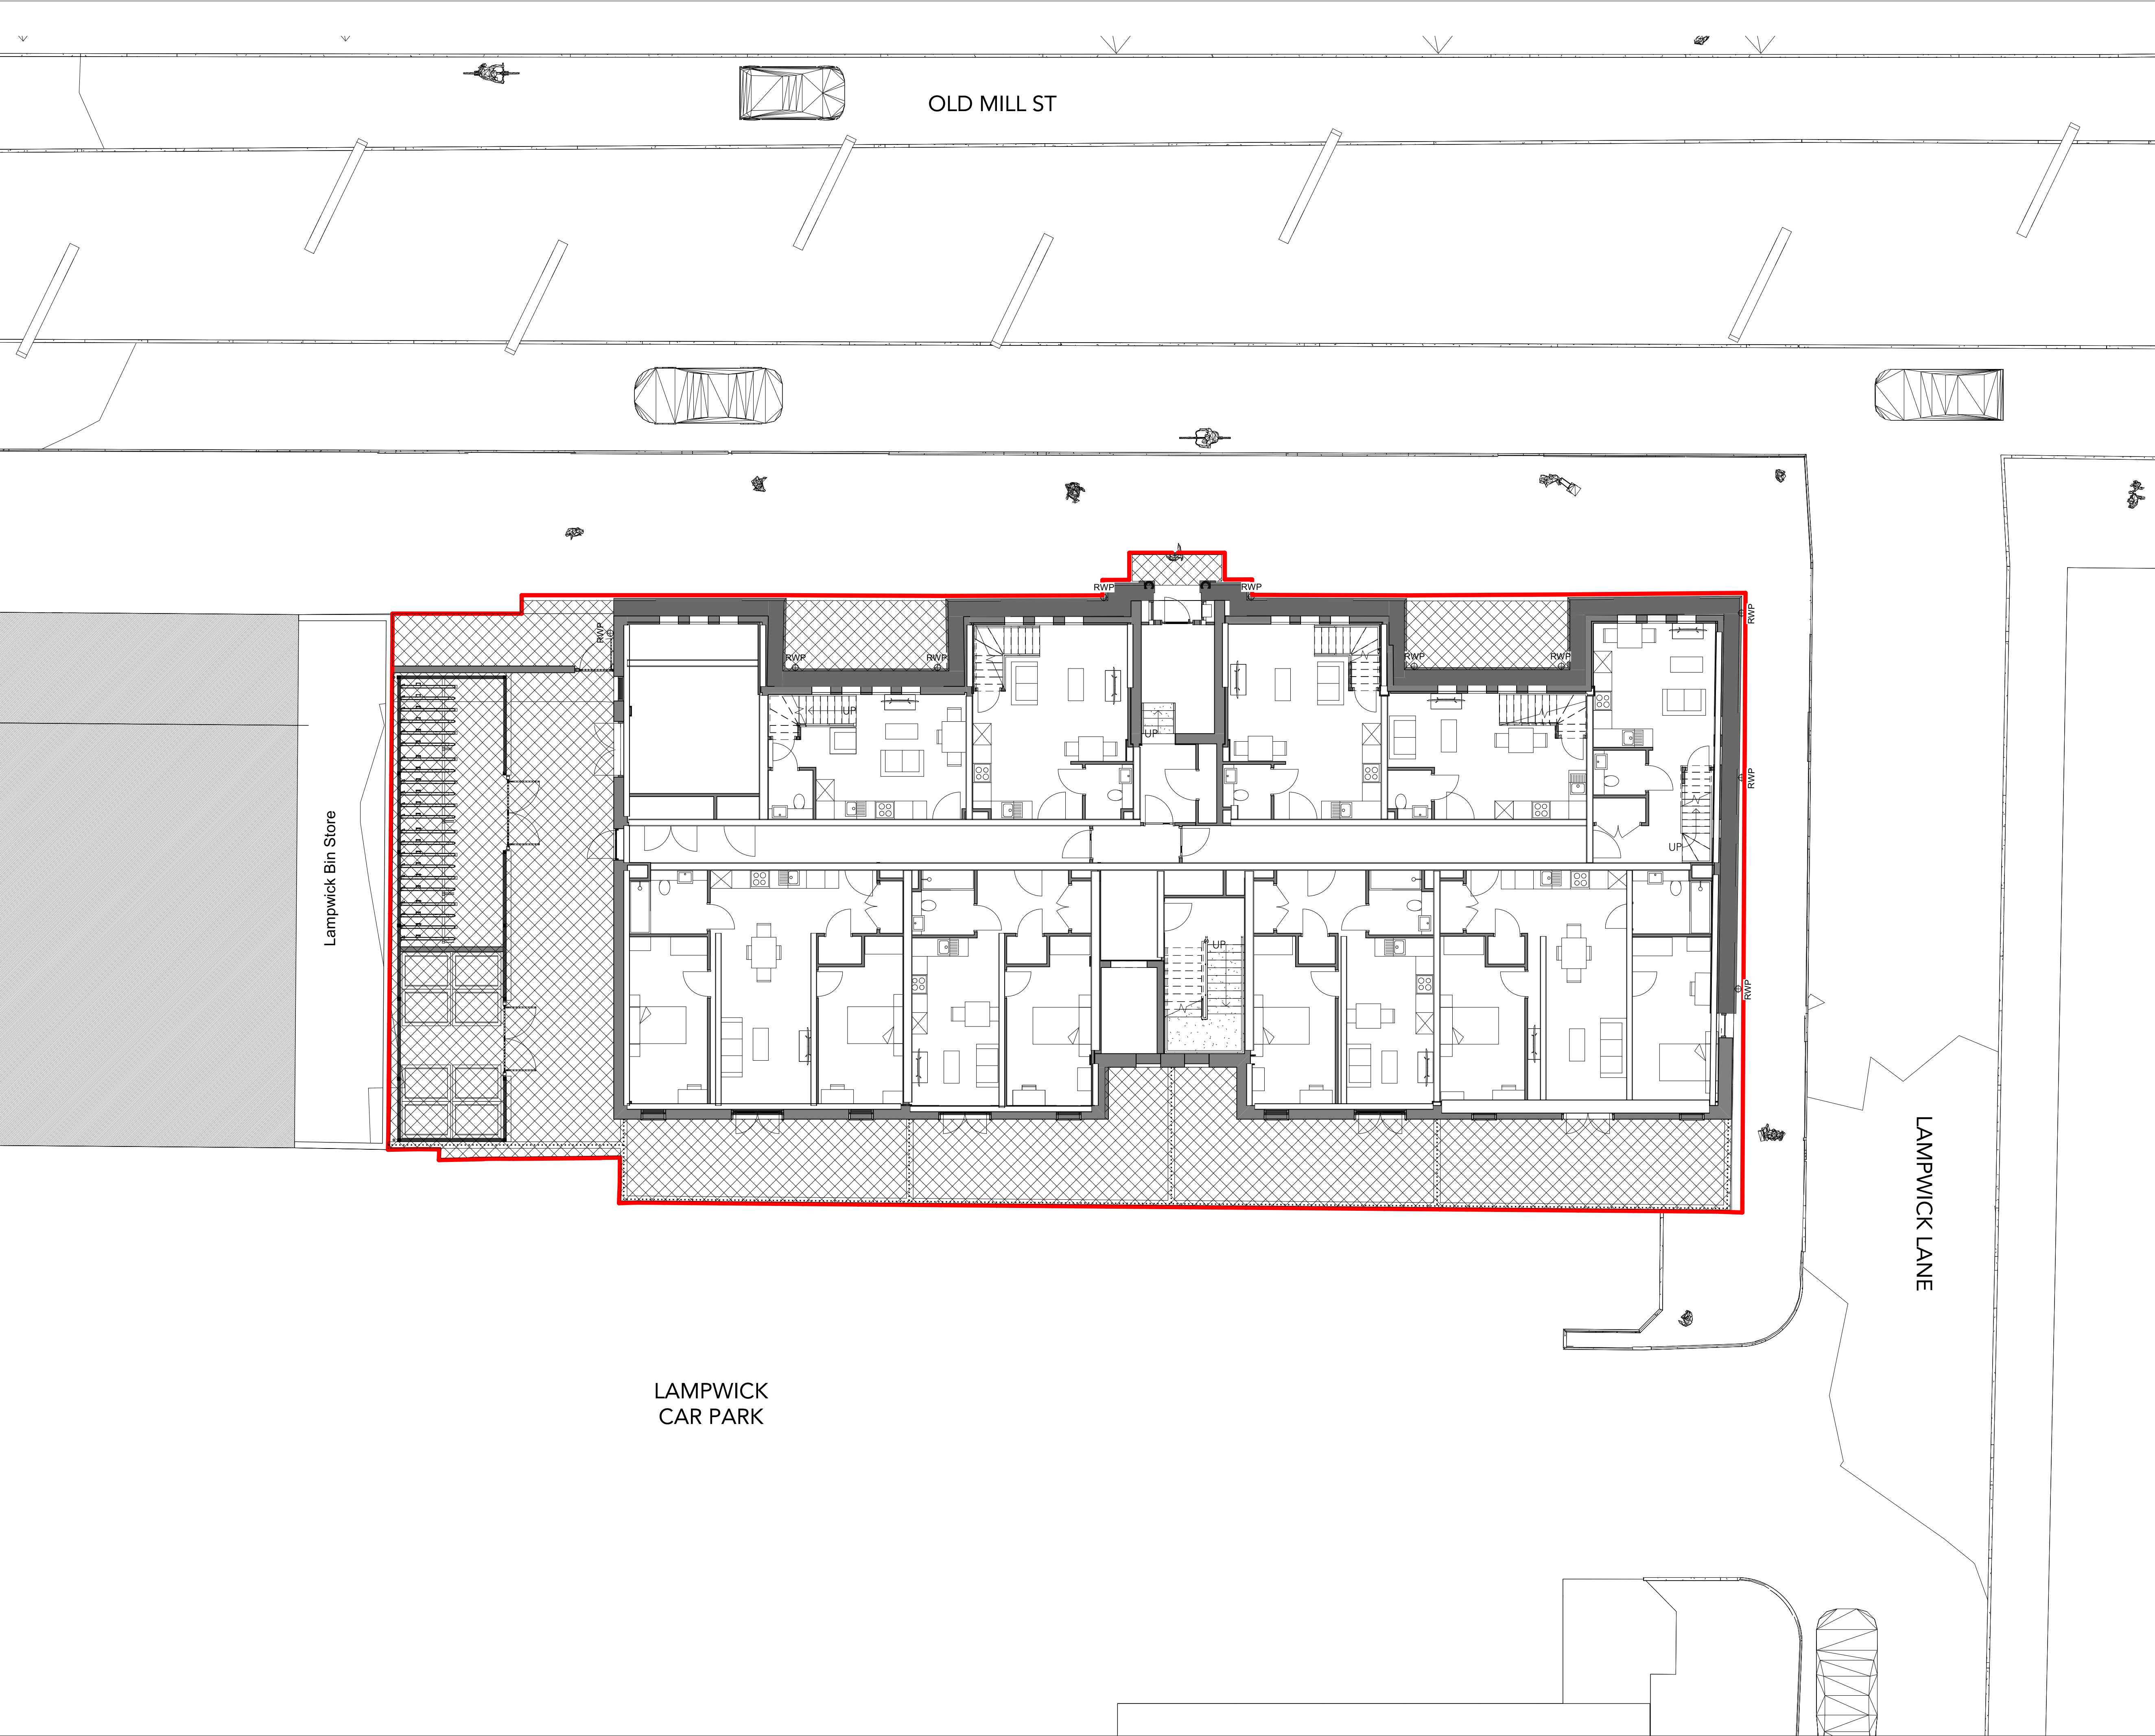

B

Note:
Do Not Scale from this drawing.
Dimensions are to be checked on site.
If in doubt please ask.



Tarmac Finish (For proposed falls and Spot Heights refer to Proposed Site Setting out plan (04)501.

Note: Tarmac Specification and Sub-base build ups to Structural Engineers Specification.

P2 19.01.2022 PN Note revised as clouded. Issued for Tender
P1 30.04.2021 Angled sets omitted to front elevation/ red line boundary updated
P0 23.04.2021 Preliminary Issue

Rev Date Intls Details

© The moral rights of the author are hereby asserted.
This drawing and design is the sole property of Buttress Ltd and must not be reproduced without permission.
Buttress Ltd is Registered in England and Wales. 5383573

Buttress

41 Bengal Street
Manchester
M4 6AF

T 0161 236 3303
E contact@buttress.net
W www.buttress.net

Project Title Ancoats Dispensary
Client Great Places Housing Group
Location Ancoats, Greater Manchester

Drawing ref Proposed Site Finishes Plan

Date 19/01/2022 13:38:41 Scale 1:200
Checker AH Orig Paper Size A1

Job No: 210005 Status TENDER

Project: Origin: Zone: Level: Type: Disc: Number: Rev:

210005-BA-XX-XX-DR-A-(04)500- P2