



Notes

Diocese Reference
50-9A

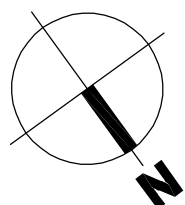

- Line Indicates Site Boundary
- Line Indicates Fence Line
- Hatch Indicates Macadam Surface
- Hatch Indicates Paved Area
- Hatch Indicates Grassed Area
- Hatch Indicates Paved Area
- Elevation Reference
xxxx Drawing No.

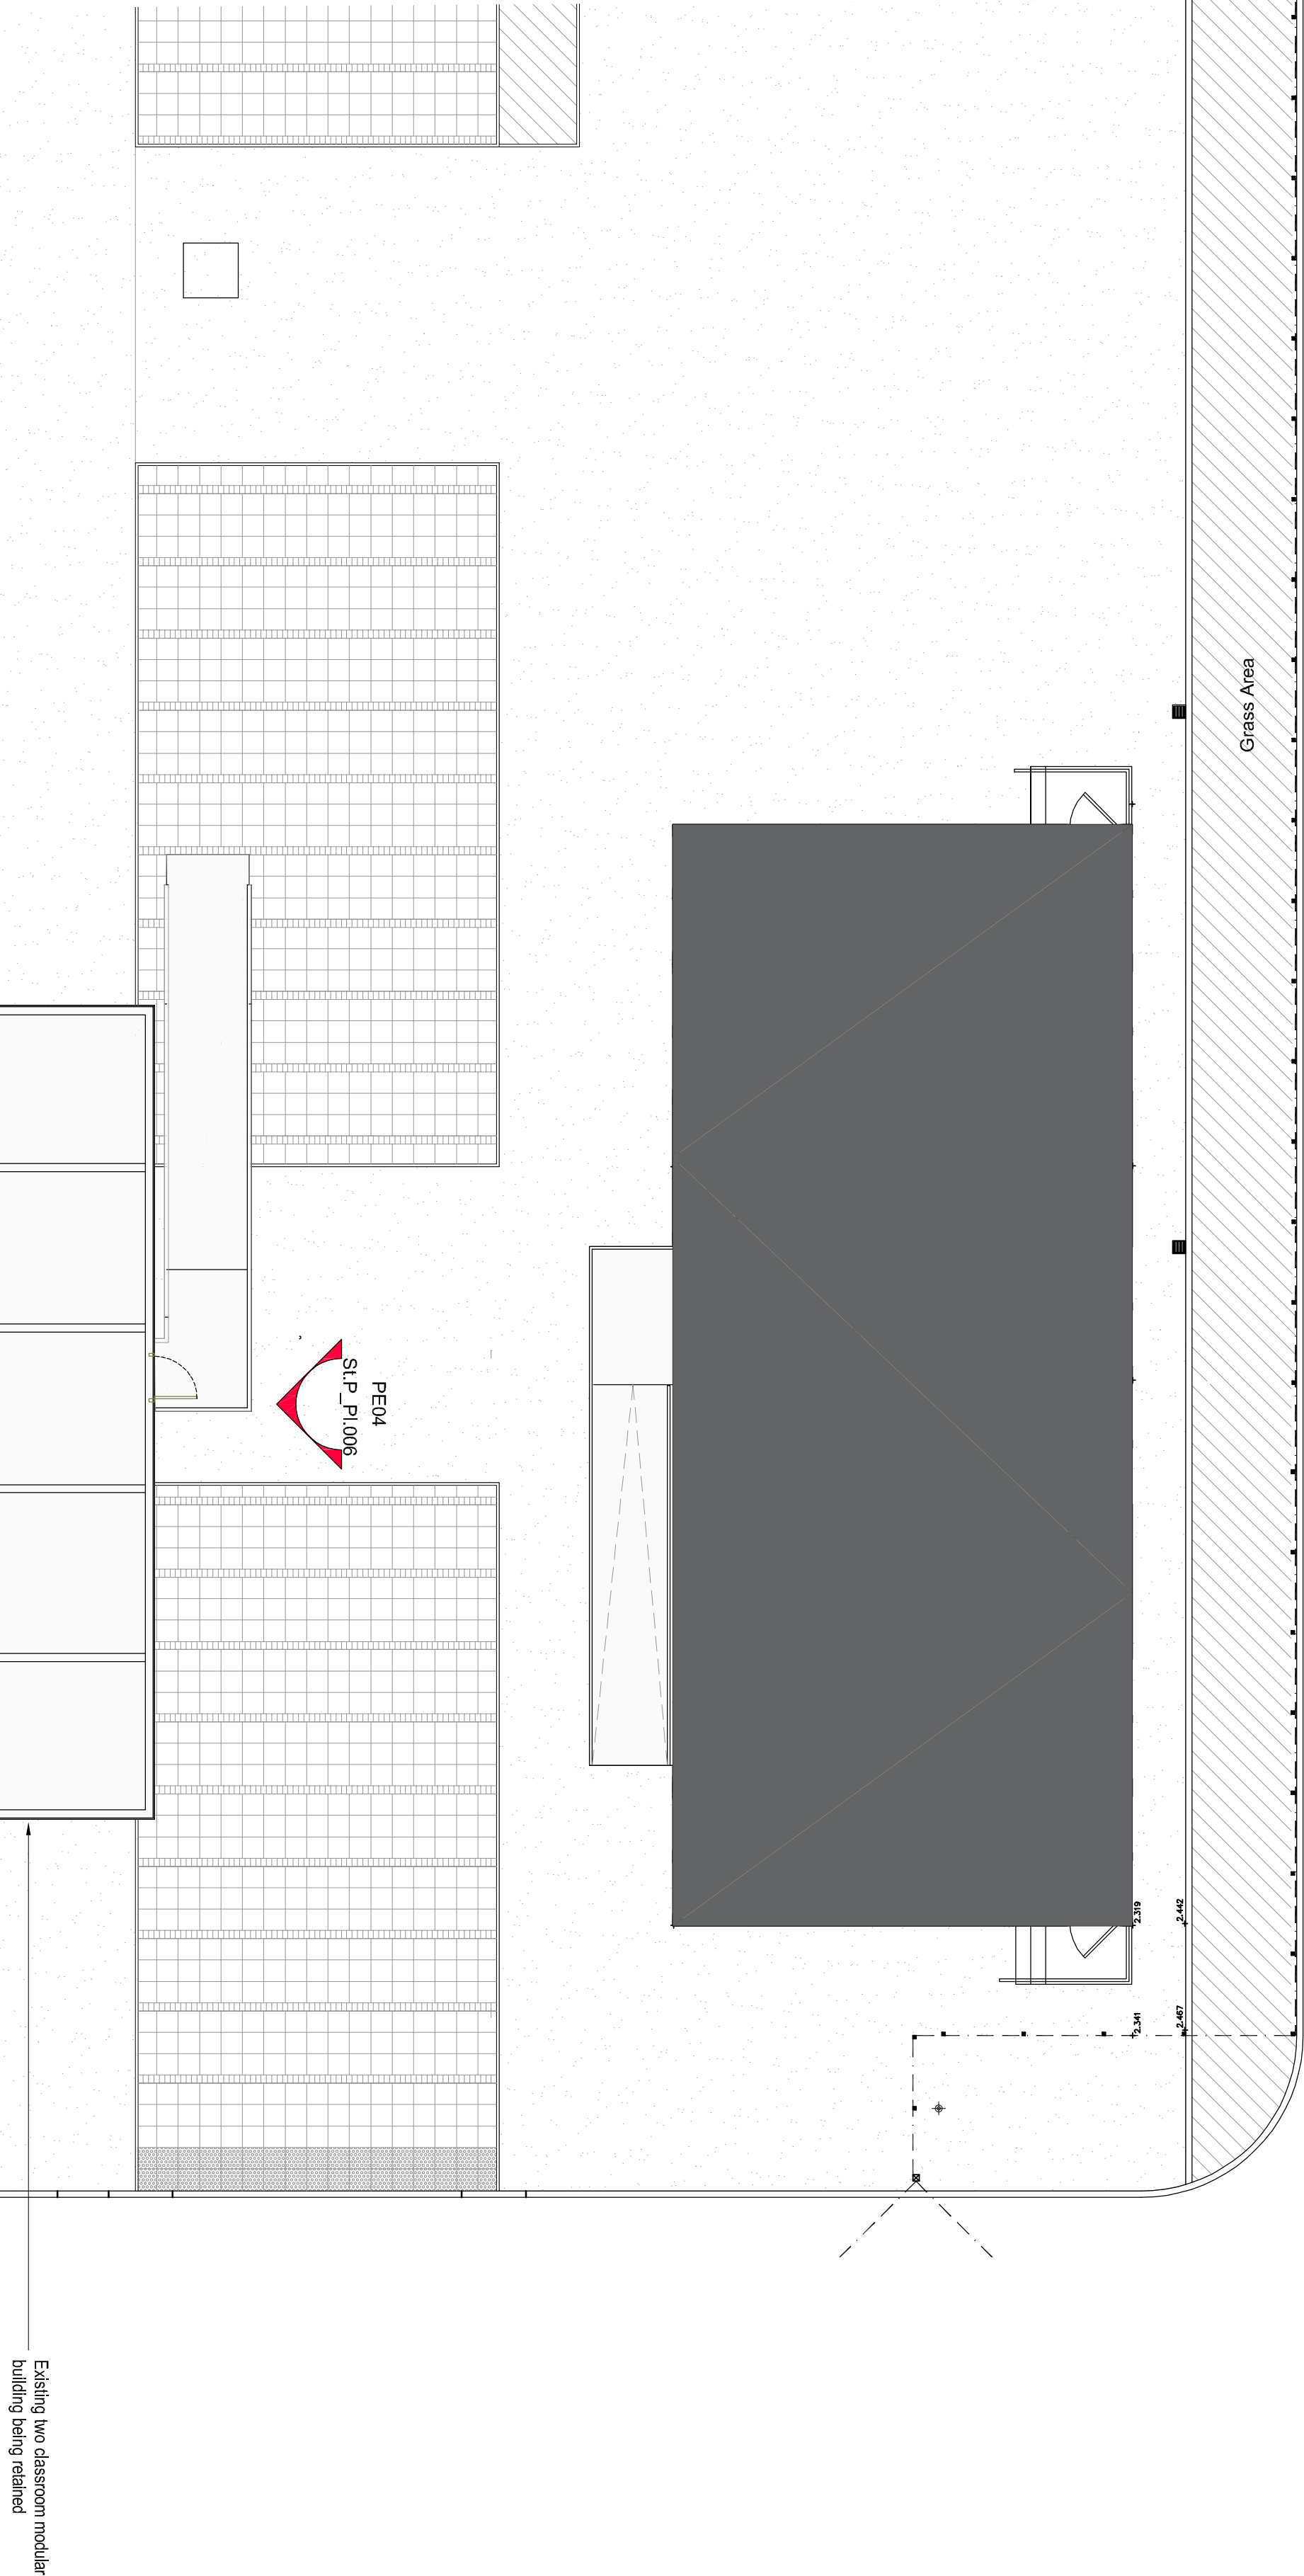

Site Plan
Scale 1:100 @ A1

client	Shrewsbury Roman Catholic Diocesan Trustee Registered		
project	St. Paul's Catholic High School, Wythenshaw Modular Classrooms		
drawing	Site Plan		
project number	2020.00012.038	scale	1:100
drawing number	SLP_30.001	rev	Planning
issue status	@A1		

This drawing is to be used in conjunction with all related drawings. All dimensions shall be rounded and written on the drawing to the nearest millimetre. The engineer shall be responsible for any discrepancies. This drawing is to be used for planning purposes only.

T +44(0)161 8297900
E marcin@ahrc.co.uk
www.ahrc.co.uk