



PARK STREET 495 - Containers

ARCHITECTURAL EMPORIUM Ltd
EMAIL: mail@architectural-emporium.co.uk
WEB: www.architectural-emporium.co.uk
ADDRESS: 13 Hope St, Liverpool, L1 9BQ
PHONE: +44 (0)151 363 0000

0 0.2 0.5 1 2.5

Proposed items

New planting bed to the south-east corner for a fast-growing ivy to cover both sides as shown in the elevations. It would be supported on a wire framework fixed to the containers. Planting grid to be 5.1m high approximately.

40 x 20 ft storage containers

Containers to be supported on concrete blocks at each corner to allow water to flow into gravel underneath

RevB: 05.05.22
Indicative decking height added

FOR: PLANNING

CHECKED BY: TW | DRAWN BY: AK

SCALE: 1:50


PAPER SIZE: A3

JOB: PARK STREET 495 - Containers


C-2.210_RevB

FIRST ISSUE: 15.02.22


CONTAINER DETAILS

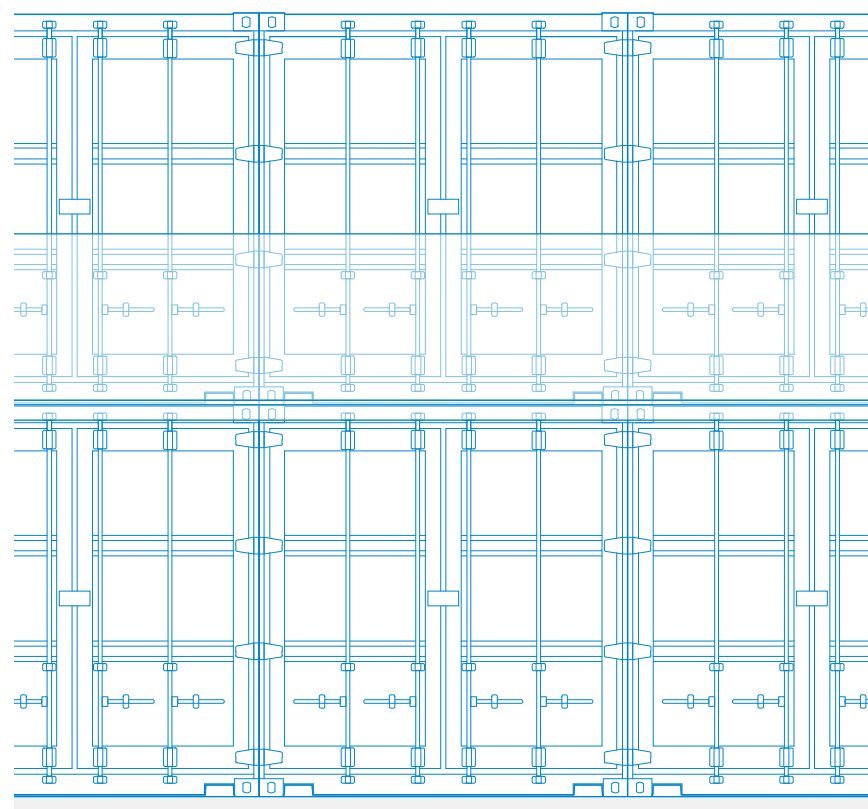


DETAIL 01 - CONTAINER FRONT ELEVATION

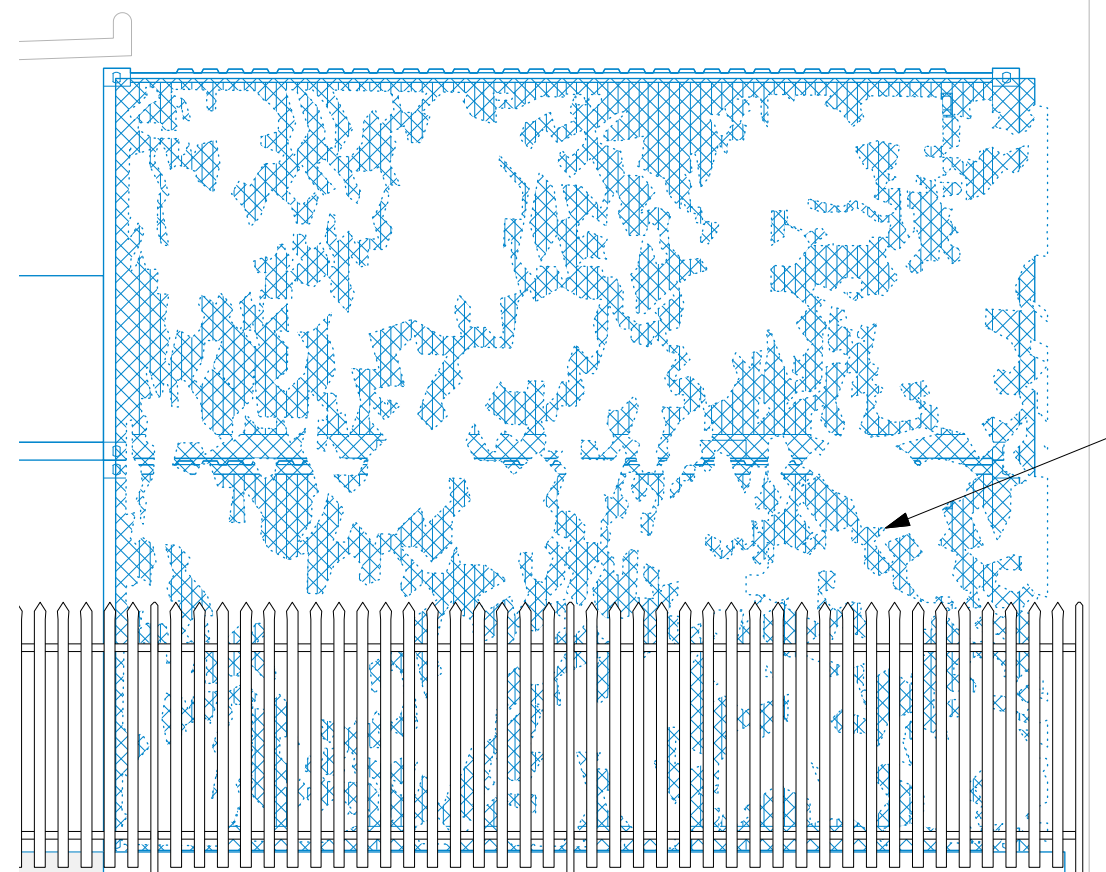

DETAIL 02 - SIDE ELEVATION / BOUNDARY TREATMENT

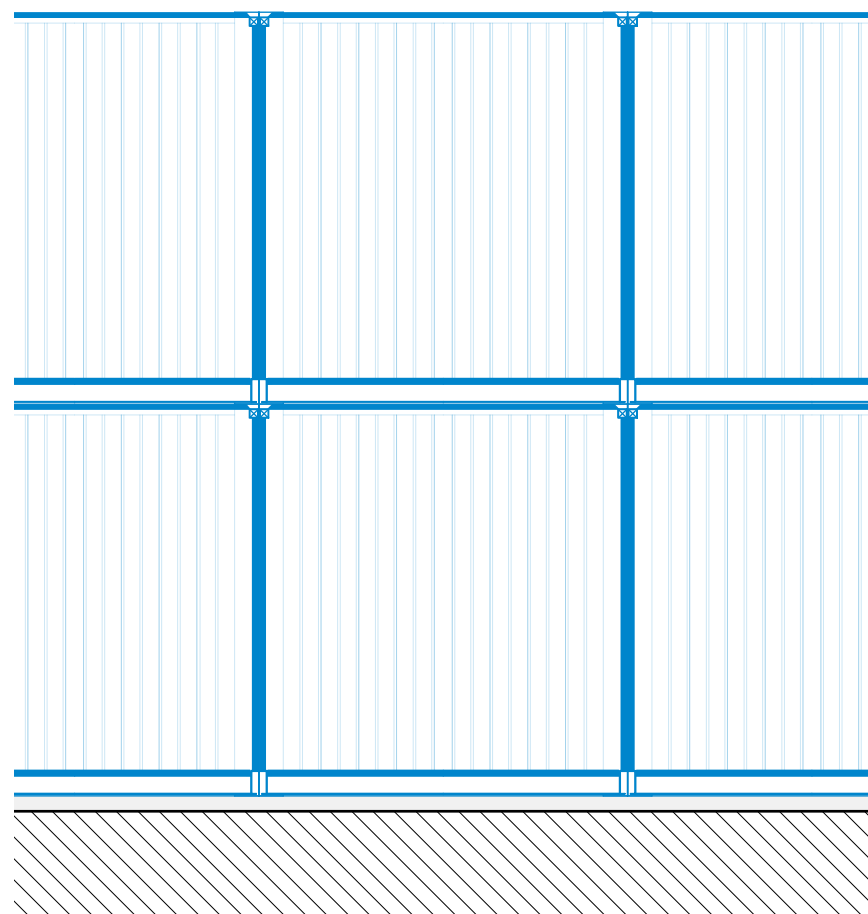

DETAIL 03 - CONTAINER REAR INTERNAL ELEVATION

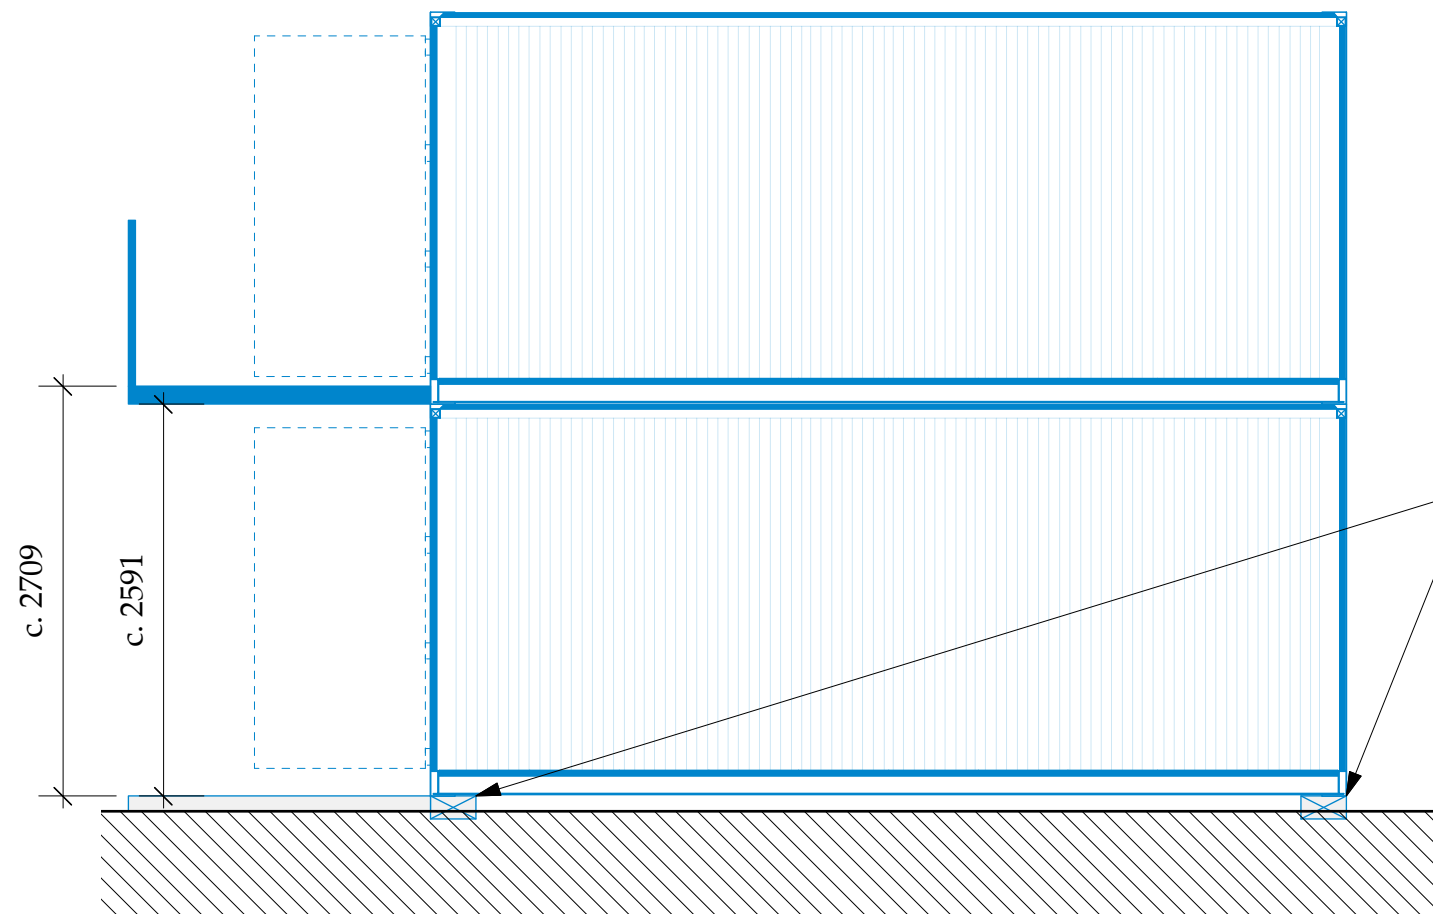

DETAIL 04 - CONTAINER SIDE INTERNAL ELEVATIONS