




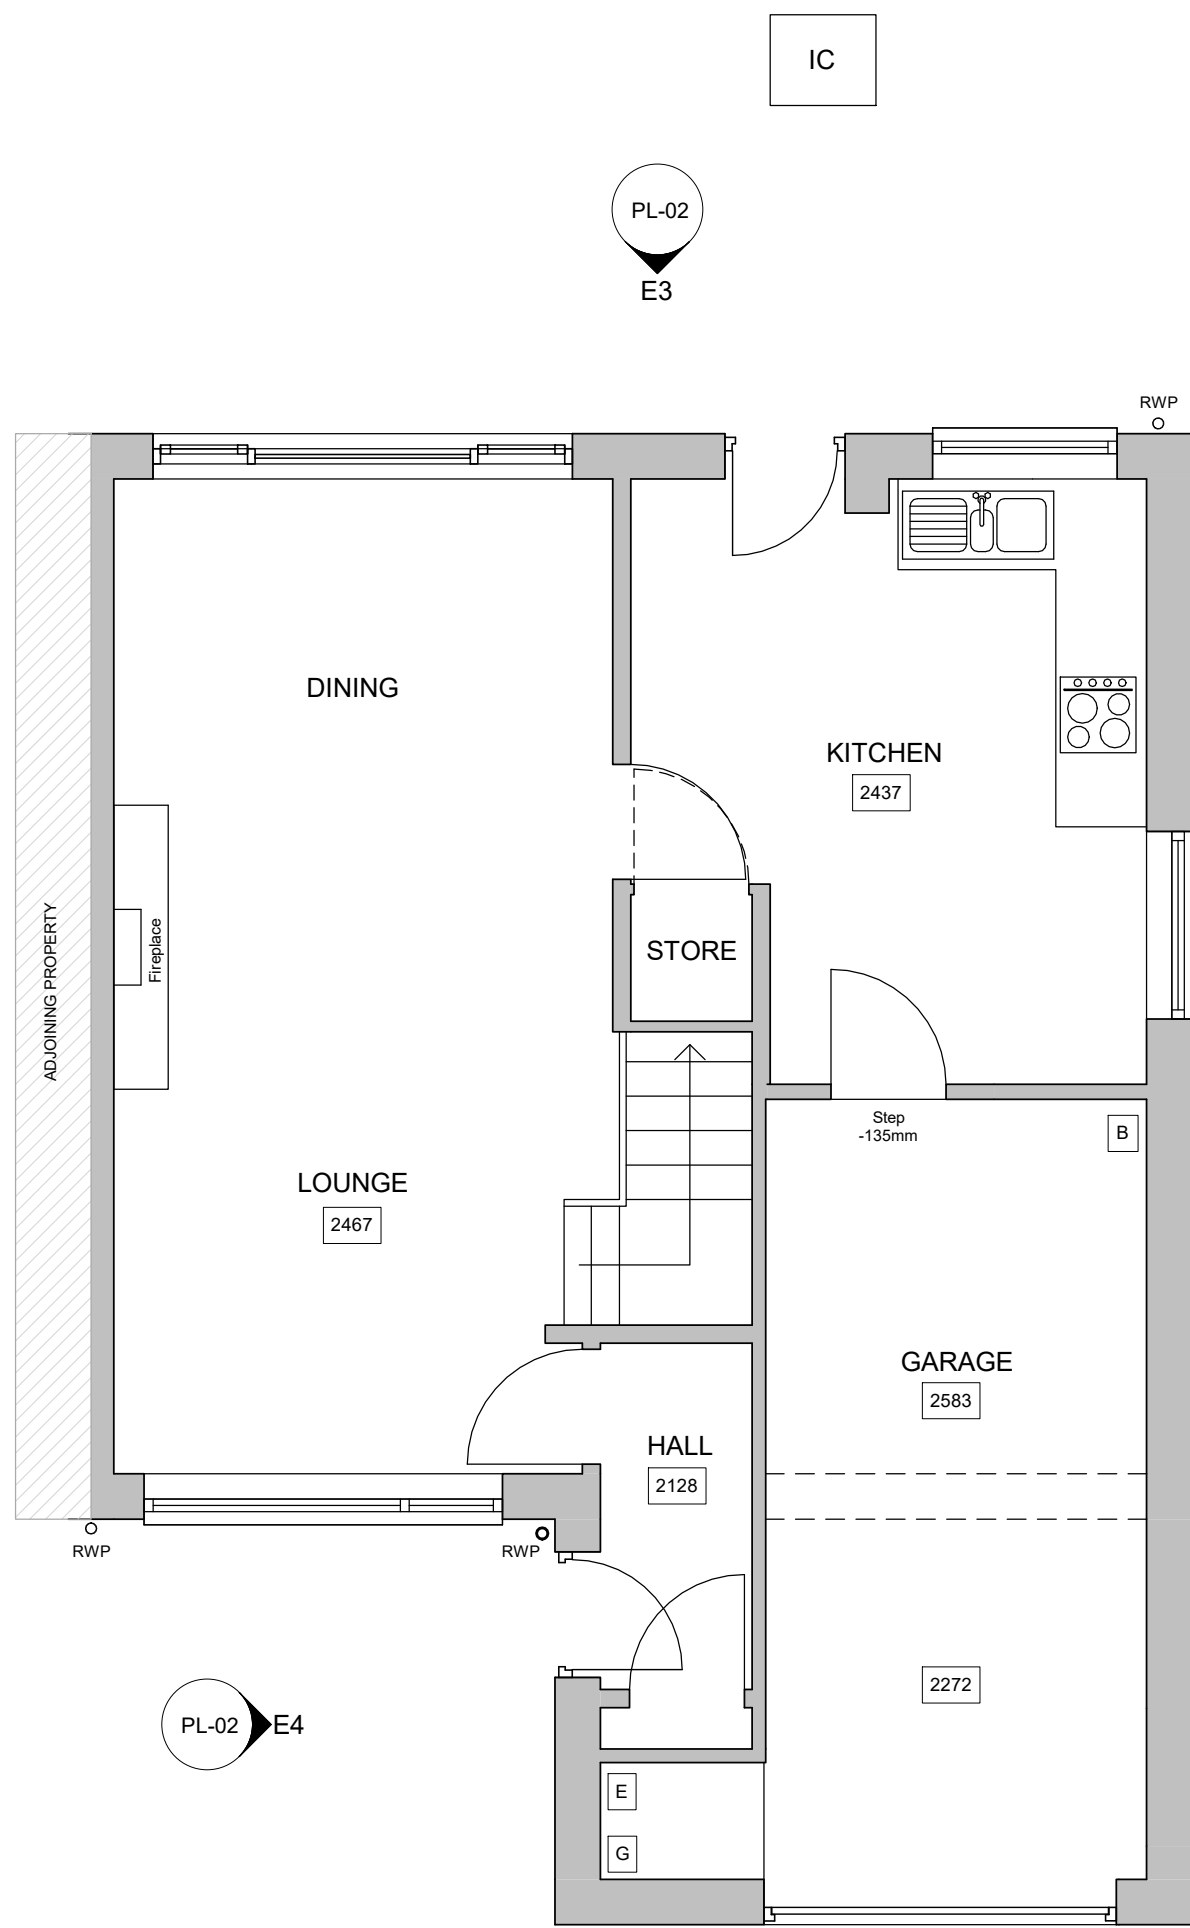


1 Existing Ground Floor Level
1 : 50

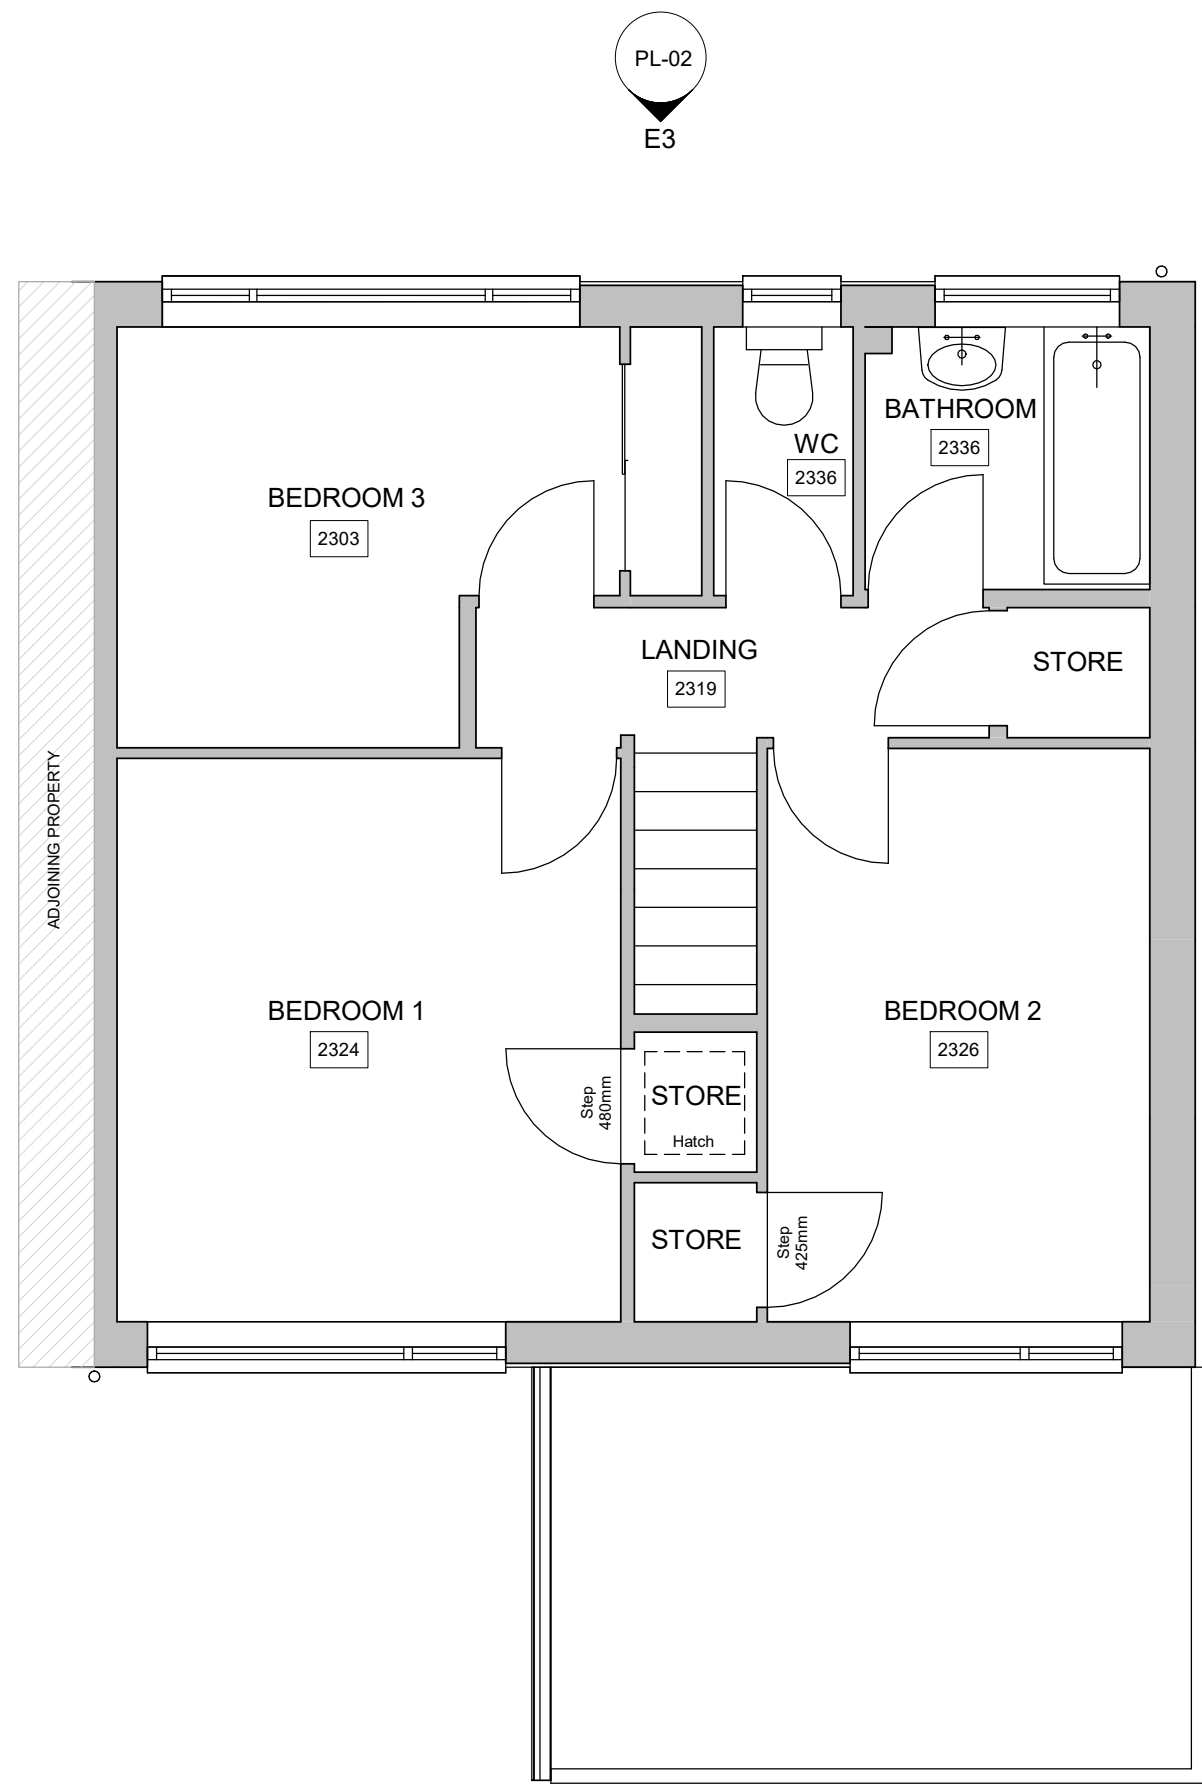

2 Existing First Floor Level
1 : 50

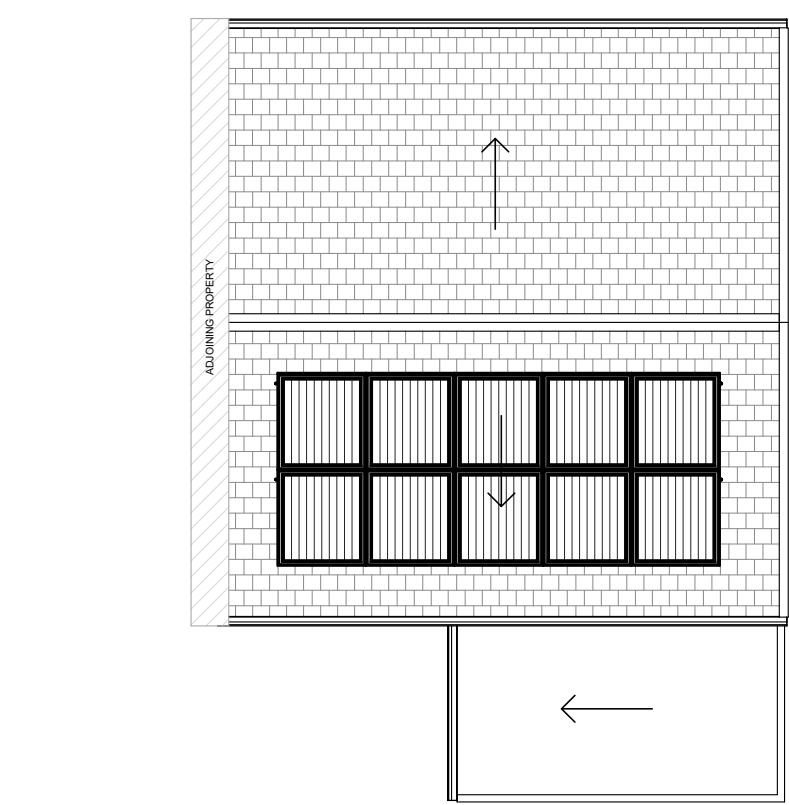


3 Existing Roof Level
1 : 100

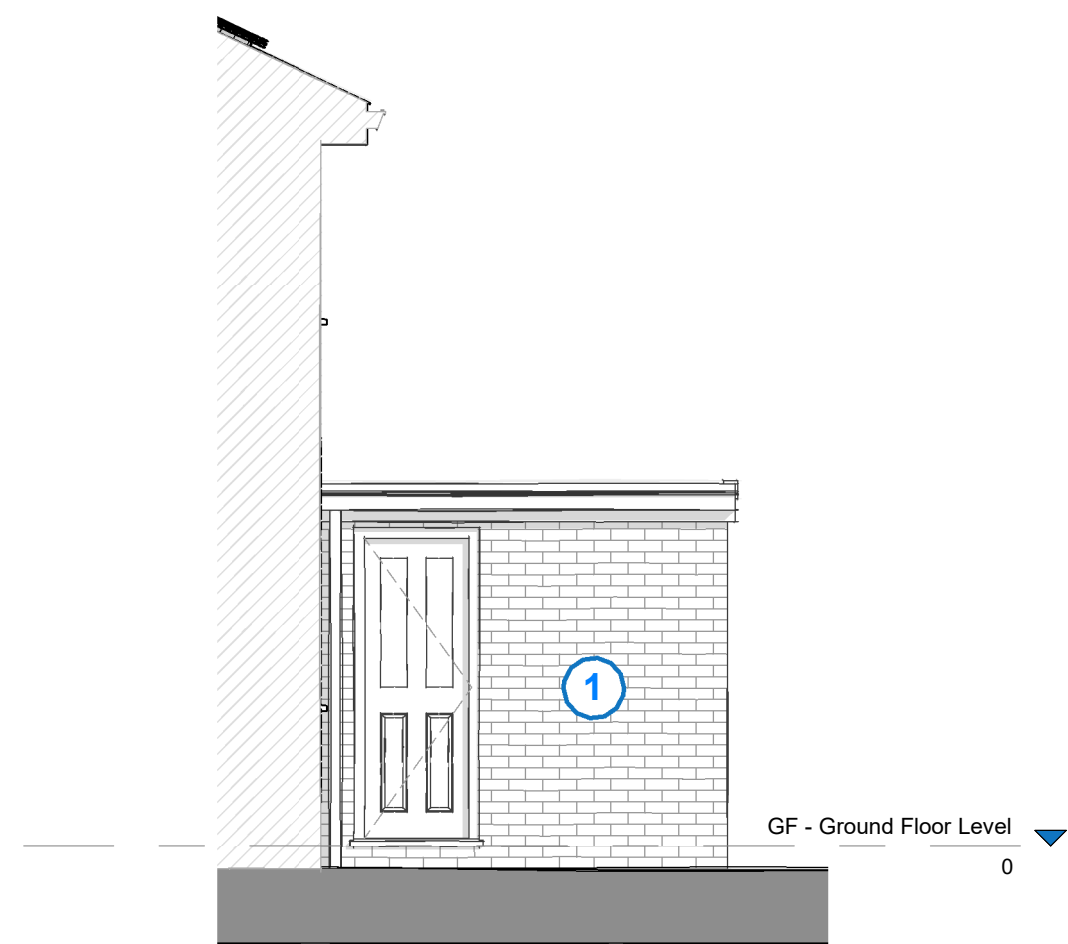


E4 Existing Side (2) Elevation
1 : 50




E1 Existing Front Elevation
1 : 50

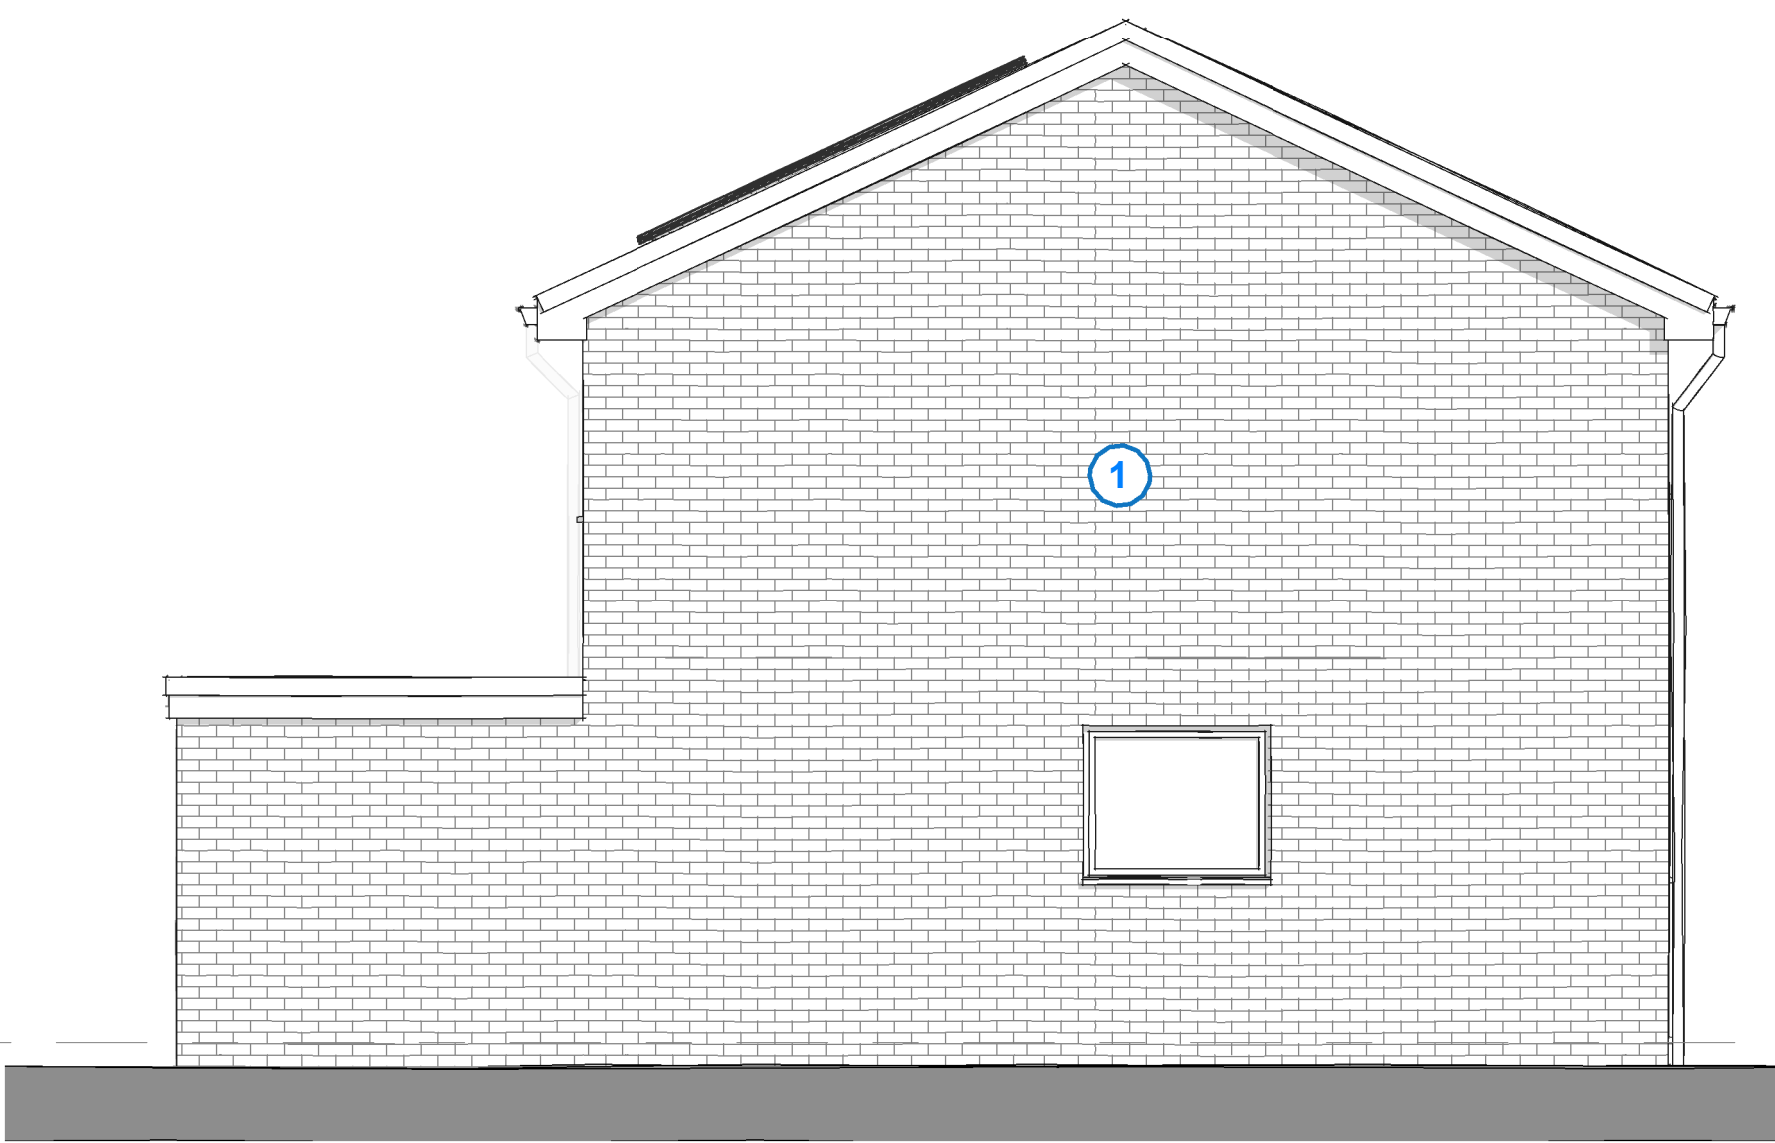

E2 Existing Side Elevation
1 : 50

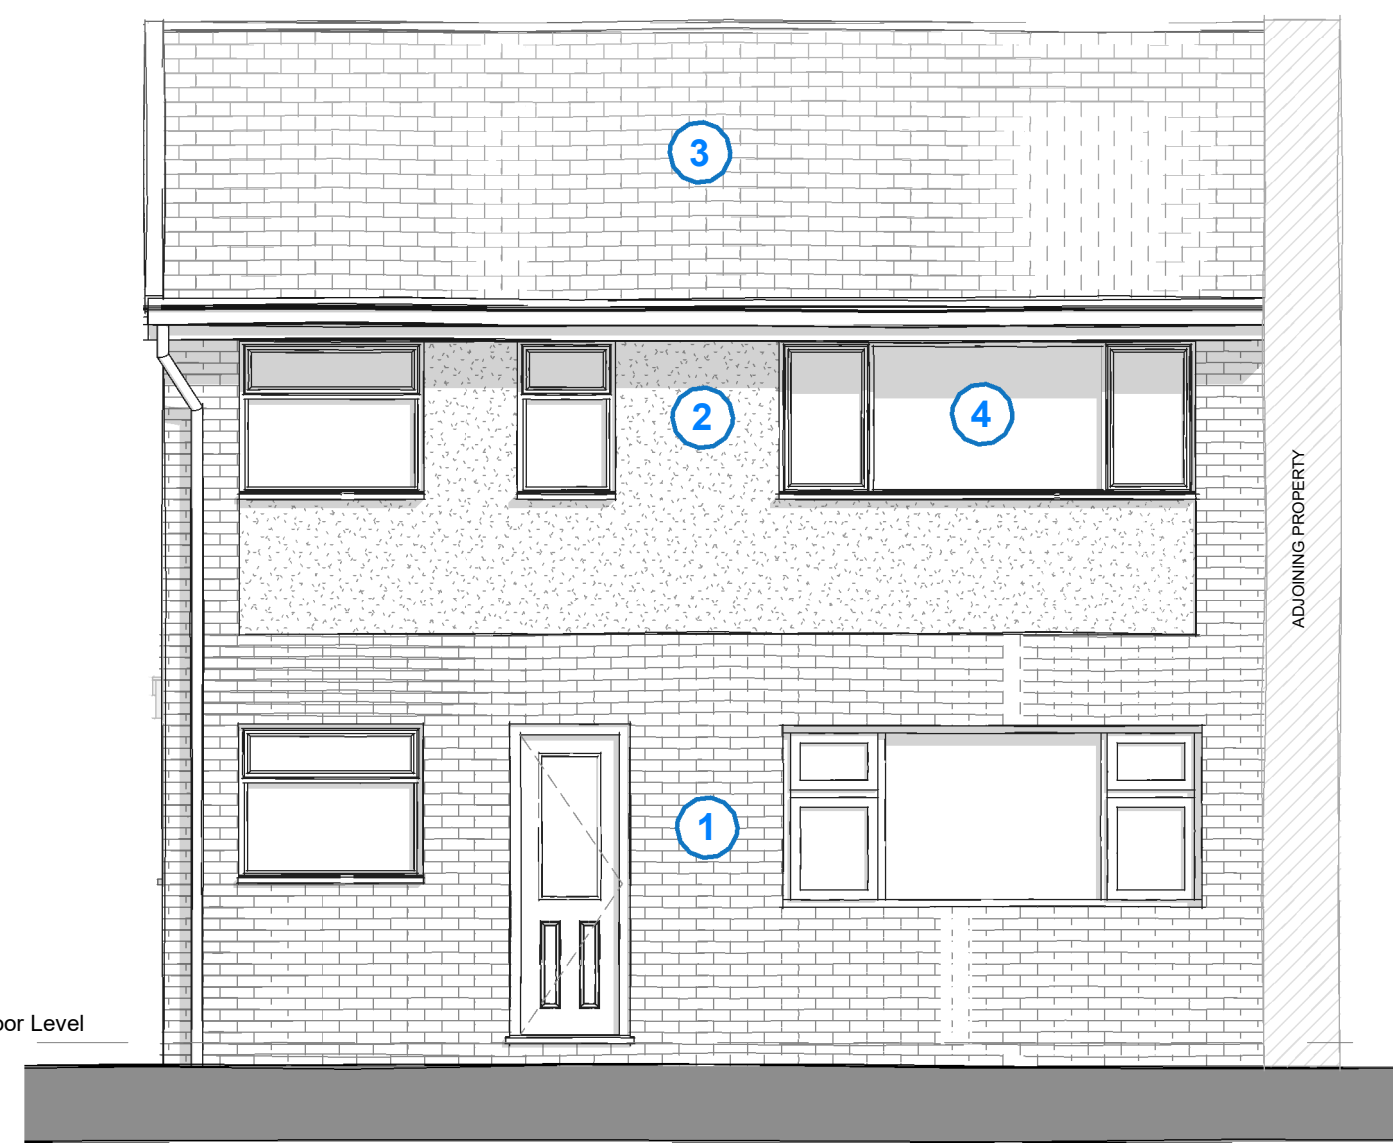

E3 Existing Rear Elevation
1 : 50

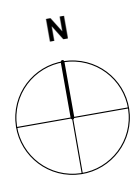

Notes:
This drawing is copyright. Figured dimensions are to be followed in preference to scaled dimensions and particulars are to be taken from the actual work where possible. Any discrepancy must be reported to the architect immediately and before proceeding. If in doubt, ask.

Elevation Materials Legend

- 1 Brown Brick
- 2 White Render
- 3 Grey Concrete Roof Tile
- 4 White Framed Windows and Doors
- 5 Red Garage Door
- 6 Solar Panels

White UPVC fascias and soffits with Black UPVC gutter and RWP's

rev	description	date
Revision	Schedule	

Rev No:

Drawn by: DW

Project No:

DP2209

Project:

28 Leyland Avenue,
Manchester, M20 6EW

Drawing Title:

Existing Plans and Elevations

Drawing No:

DP-2209-PL-02

Date:

08/04/22

Scale:

As @A1
indicated

Client:

BLISSETT

Architect:



Draw Plan Ltd - Suite 2, Newton House, Faraday Street,
Birchwood Park, Warrington, WA3 6FW

Telephone: 07384 977700
Email: hello@drawplan.co.uk
Website: www.drawplan.co.uk



VISUAL SCALE 1:50 @ A1