



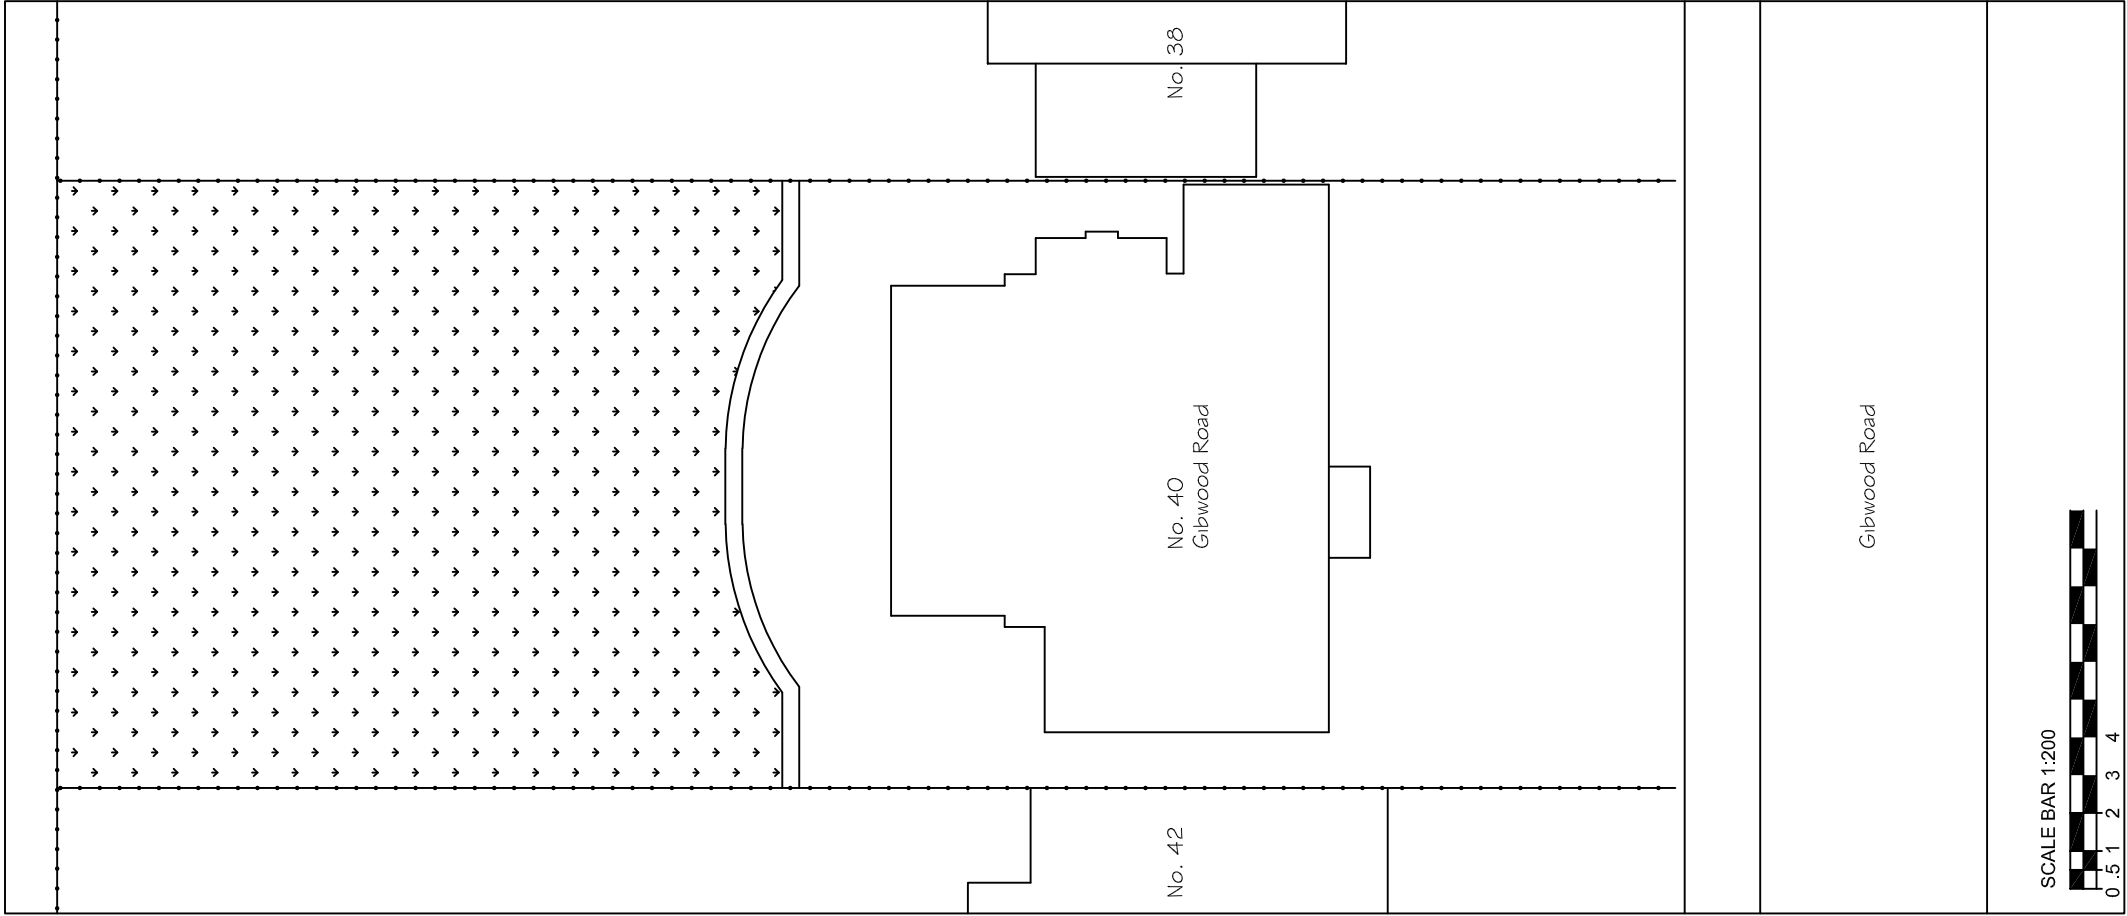

Existing Site Plan

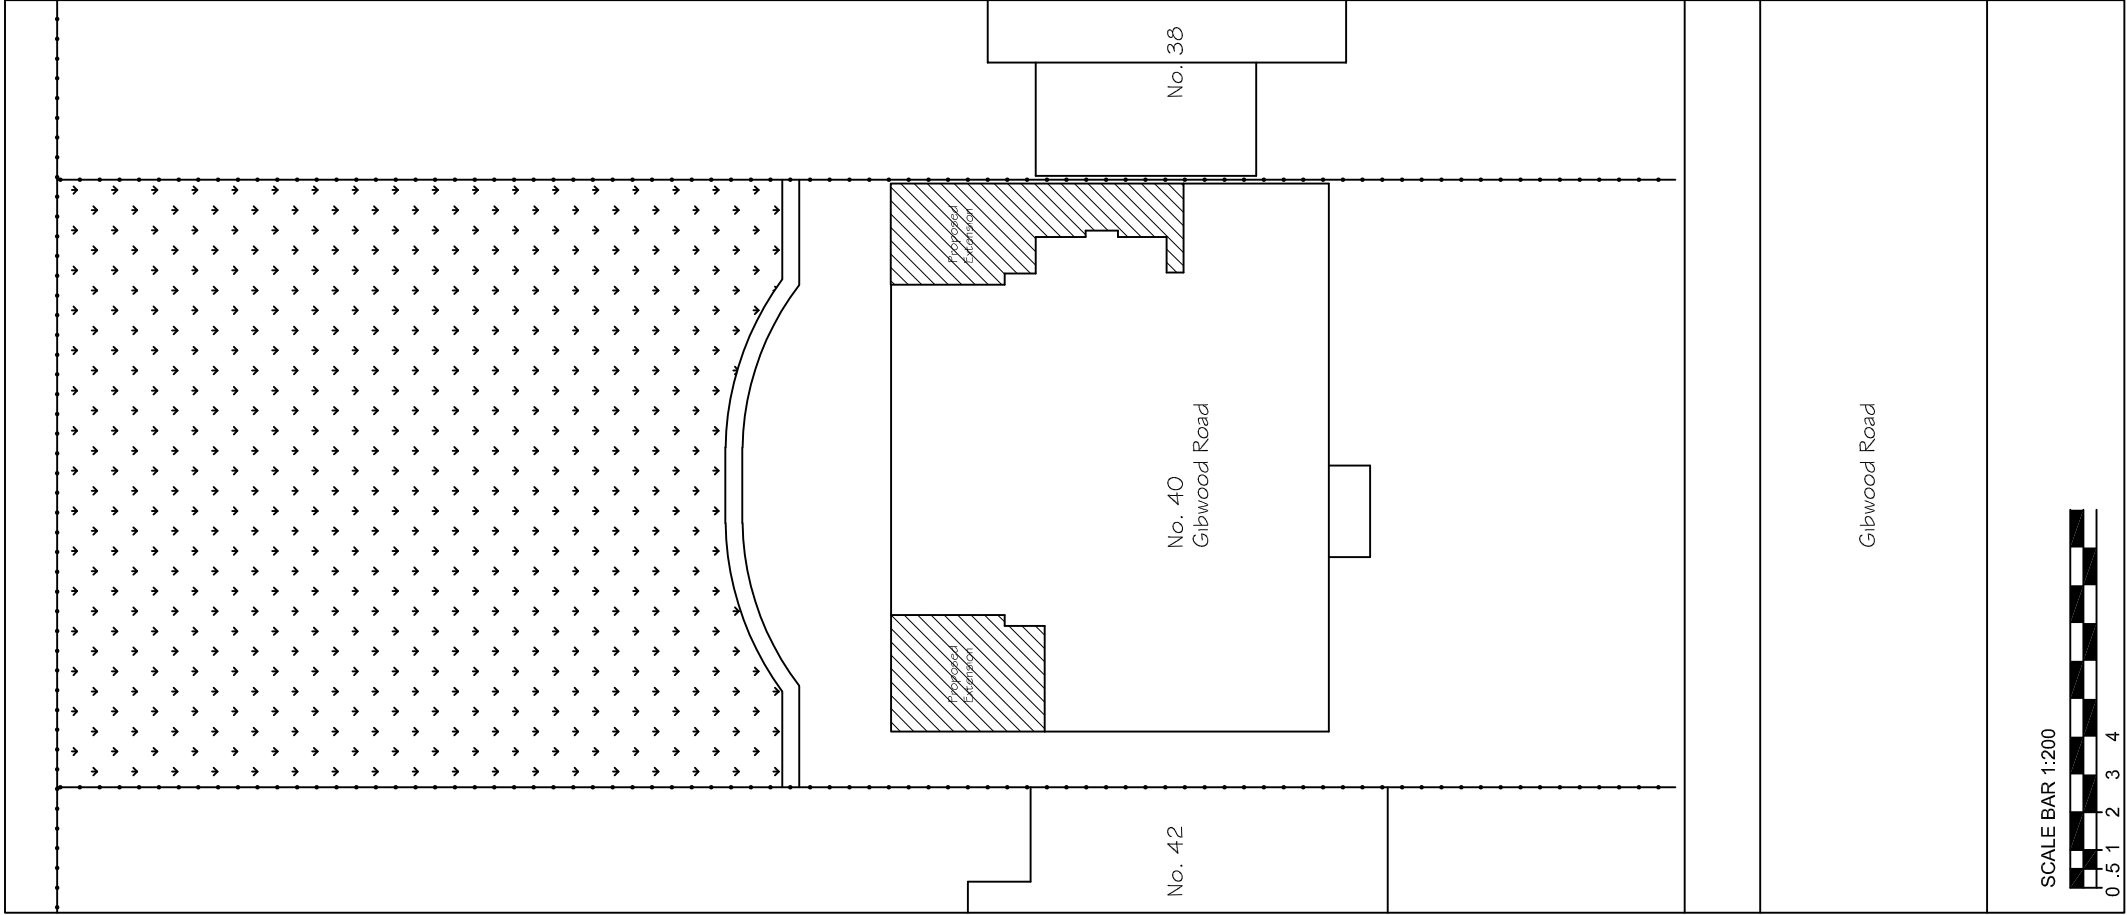

Proposed Site Plan

TITLE

SITE PLAN

PROJECT

PROPOSED TWO STOREY SIDE AND REAR EXTENSION

AT

40 GIBWOOD ROAD
WYTHENSHAW, M22 4BS

PLOT
SCALE

1:200

DRN

F.A.

DATE

07/21

DRAWING No.

01

REV

-