



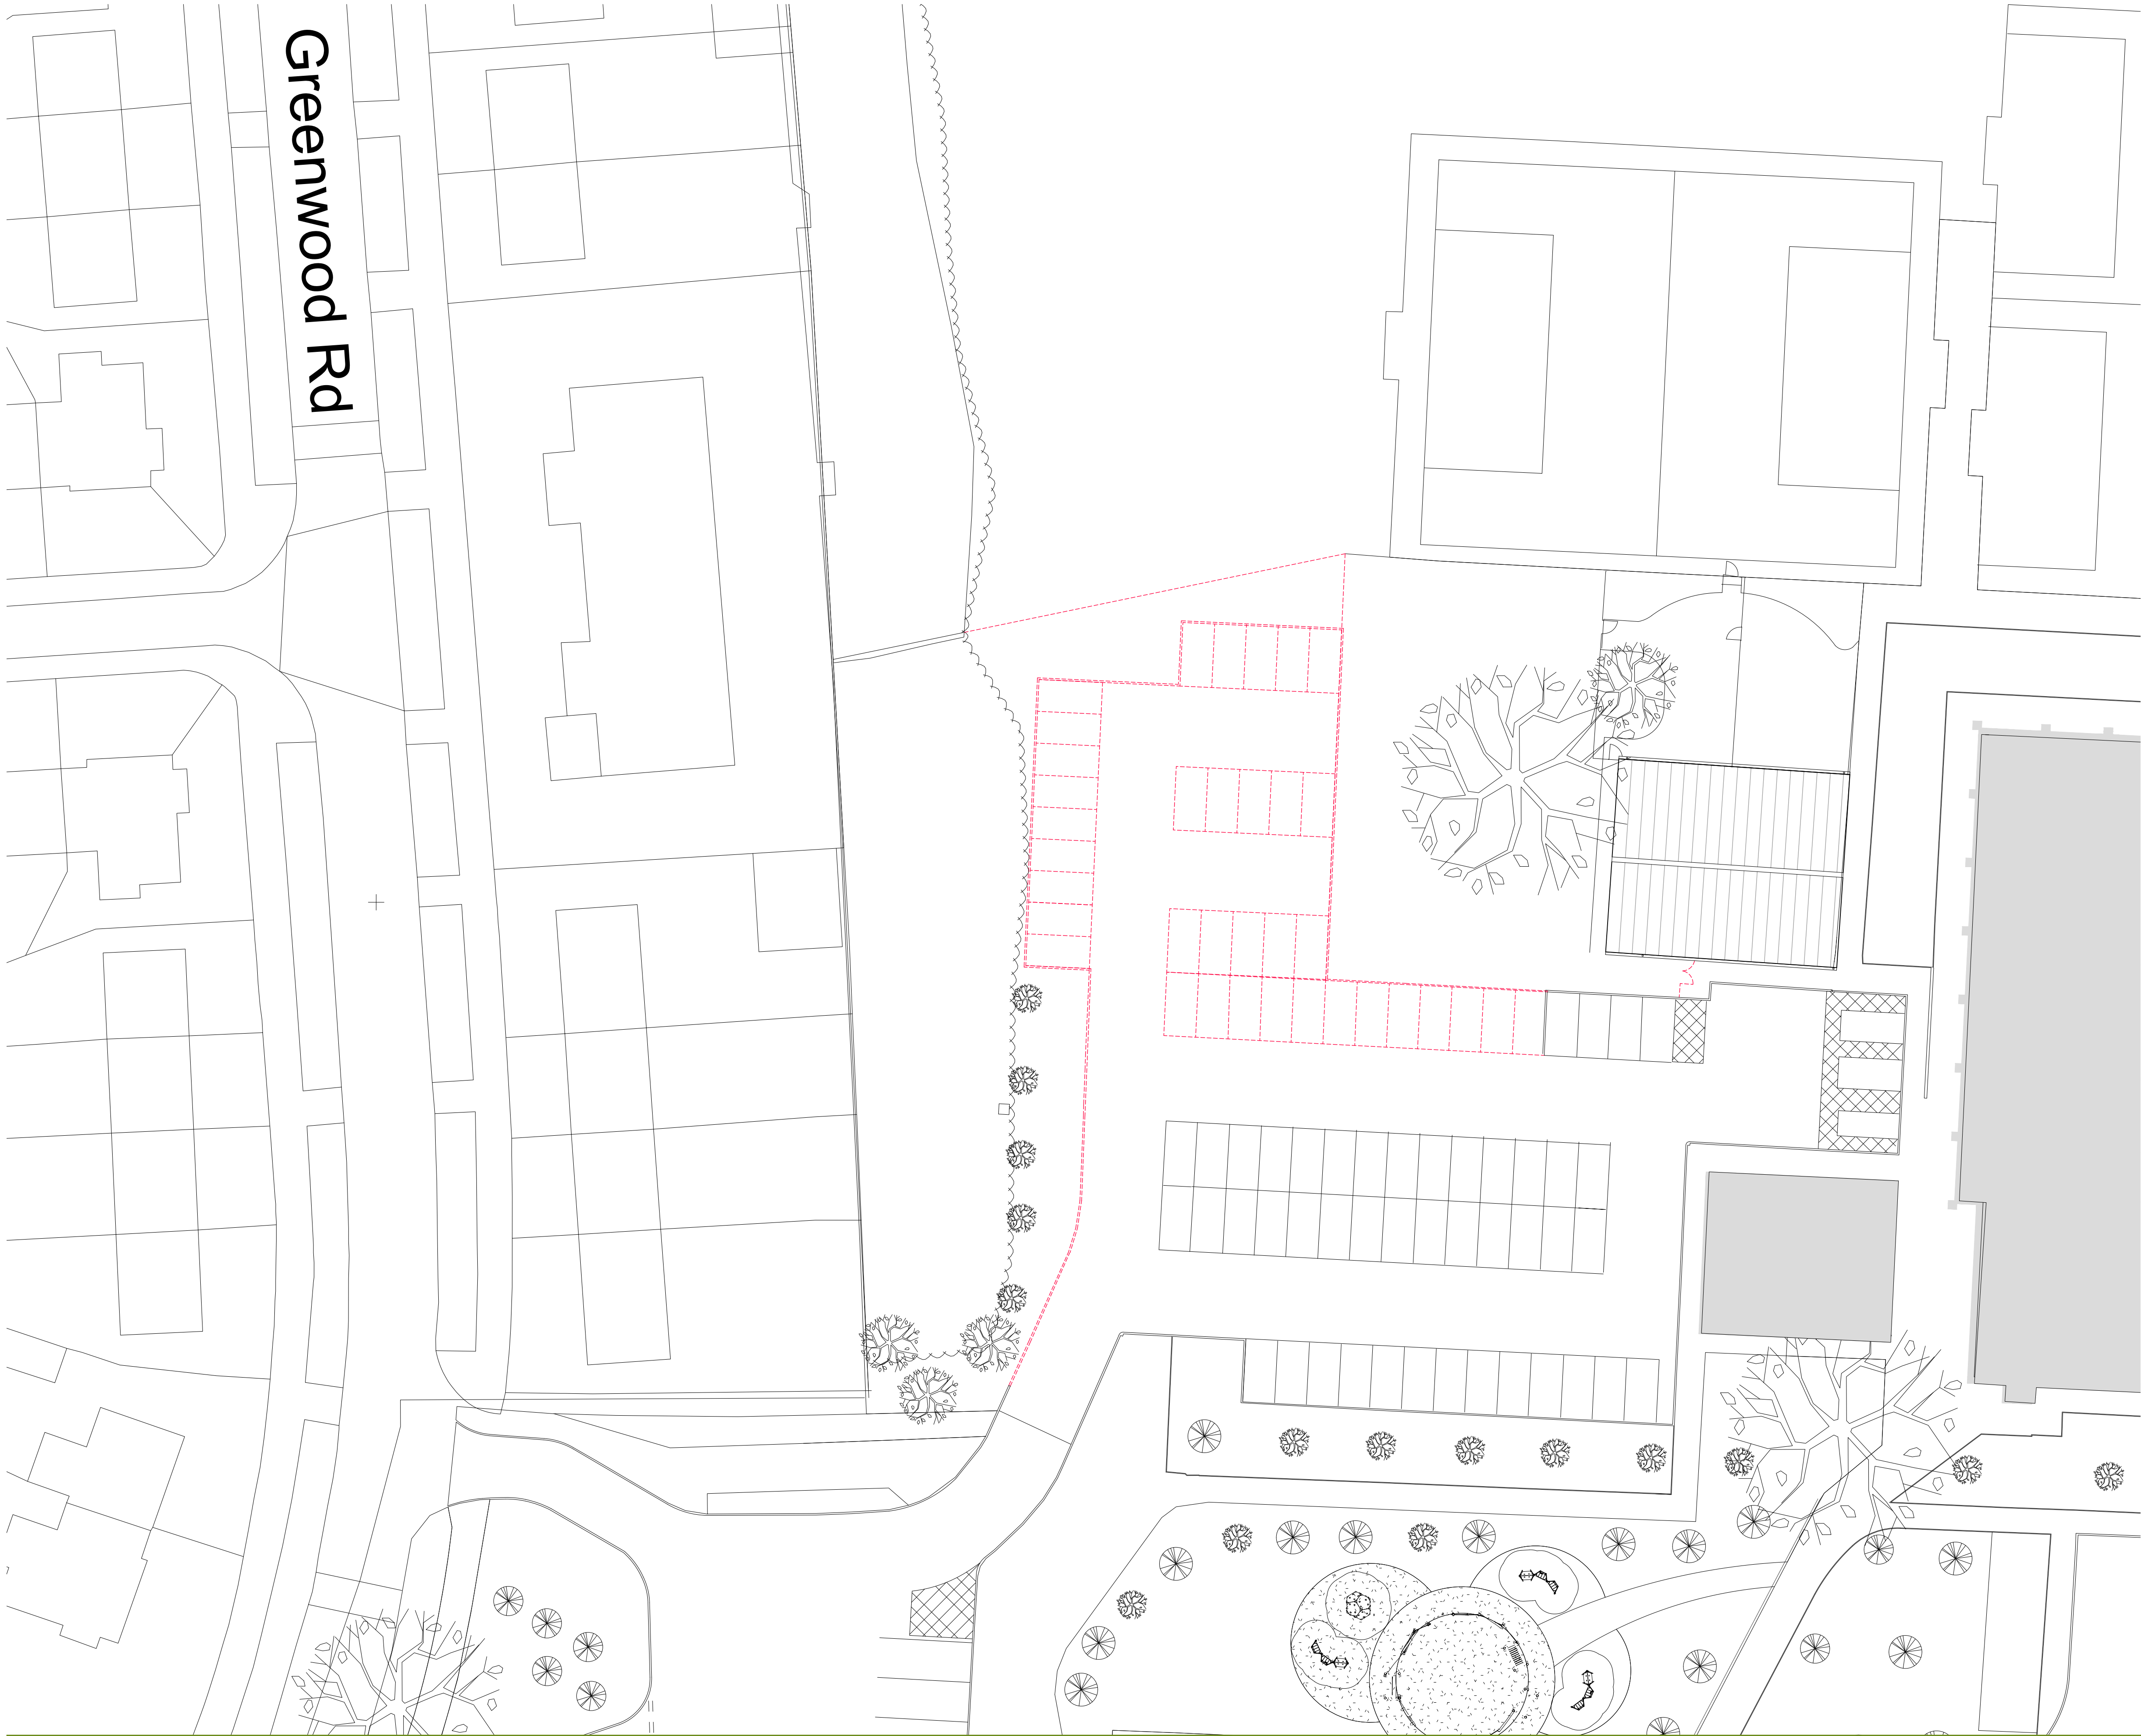

----- proposed demolition

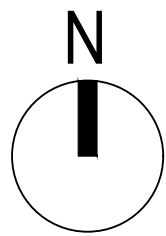

NOTES
Copyright: All rights reserved.
This drawing must not be reproduced without permission.
This drawing must not be scaled. Dimensions are in millimetres unless specified.
Any discrepancies to be brought to the attention of the architect.
This drawing is to be read in conjunction with all relevant relevant Architects,
Structural Engineers and Services Engineers drawings and specification.

P2	06/05/2022	Tree belt along the western boundary retained. Issued for Planning	PI	RC
P1	04/04/2022	Issued for Planning	PI	RC
P0	22/03/2022	Issued for Approval	PI	RC
REV	DATE	REVISION NOTE	BY	CHECK

GRATED APPLE

Architecture/ Urban Design

T: +44 7421 642876 / +44 7786006386 E: enquiries@gratedapple.co.uk
The Piggery, 2 Wigsey Lane, Warburton, Lymm, Cheshire WA13 9JL

MEA - NEW BUILD

Site Plan - Existing

22002 01

DRAWN BY PI DATE 20/03/22 STATUS Planning

REV SCALE 1:250 @ A1

P2