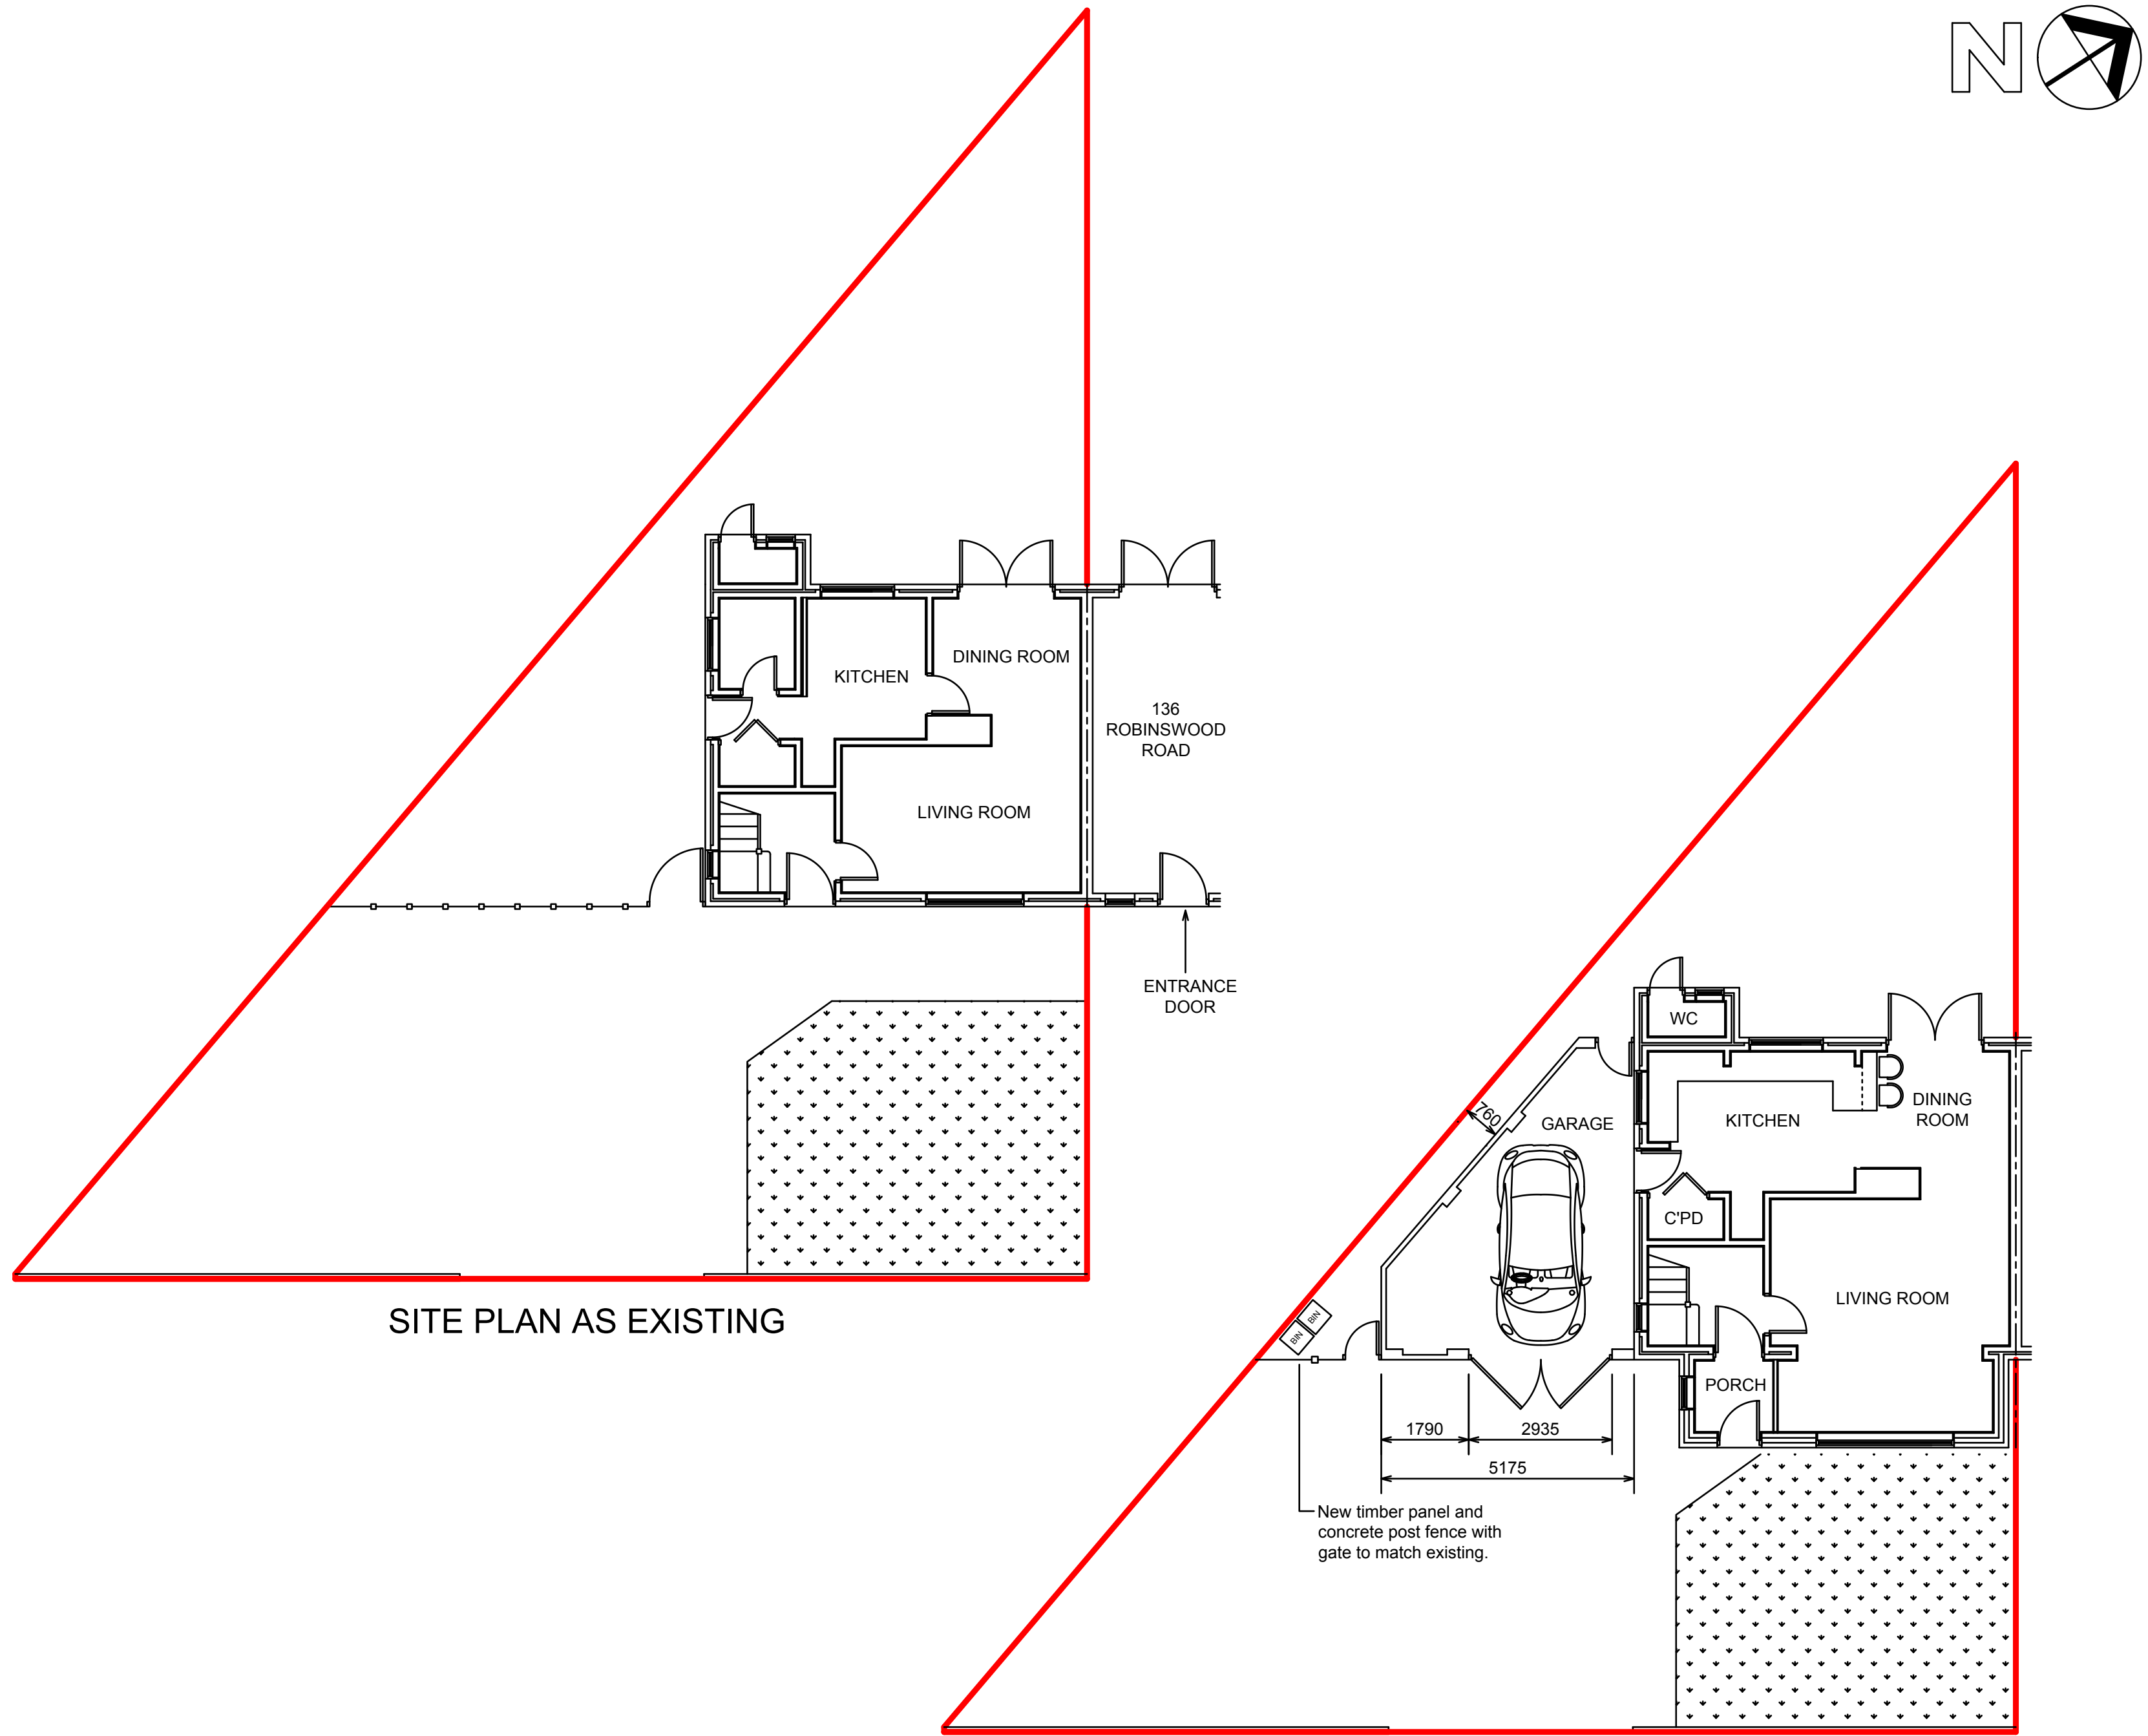


COPYRIGHT: The copyright of this drawing is vested in Lawrenson Associates Ltd. It shall not be used without permission for any purpose.
DO NOT SCALE FROM THIS DRAWING FOR CONSTRUCTION PURPOSES - WORK TO FIGURED DIMENSIONS ONLY.
ALL DIMENSIONS ARE IN MILLIMETRES UNLESS STATED OTHERWISE.

NOTES

1. This drawing to be read in conjunction with all Lawrenson Associates drawings and specification.

A	Garage width reduced in-line with Planning Officer's comments.	07/03/22
---	--	----------

Rev	Description	Date
-----	-------------	------

Project
**138 ROBINSWOOD ROAD,
WYTHENSHAW,
MANCHESTER,
M22 0DD**

Client
MRS NATALIA LUCA

Contract. No.	Drg. No.	Revision	Scale	1:100	@ A2
6176	03	A	By	BPM	Date
			Chkd	HTL	November 2021

Drawing Title
**SITE PLANS.
EXISTING AND PROPOSED.**

LAWRENSON ASSOCIATES
Consulting Structural Engineers
Planning & Development Consultants
Architectural Services
1 THE GLOBE
142 HARDSHAW ST.
ST. HELENS
WA10 1JT
Telephone: (01744) 733446
www.lawrensonassociates.co.uk
E-mail: info@lawrensonassociates.co.uk

