

PLANNING


PRETTYLITTLETHING

Key:-

Proposed Area of Works  
Refer to drawing B1-00-DR-A-0821

Key

- Flat Roof with Bituminous felt finish
- Pitched Roof with Colour Coated metal profiled sheet finish
- Glazed Northlight
- Mid Grey Single Ply Flat Roofing Membrane by Sarnafil.
- Metal Standing Seam Roof Finish.

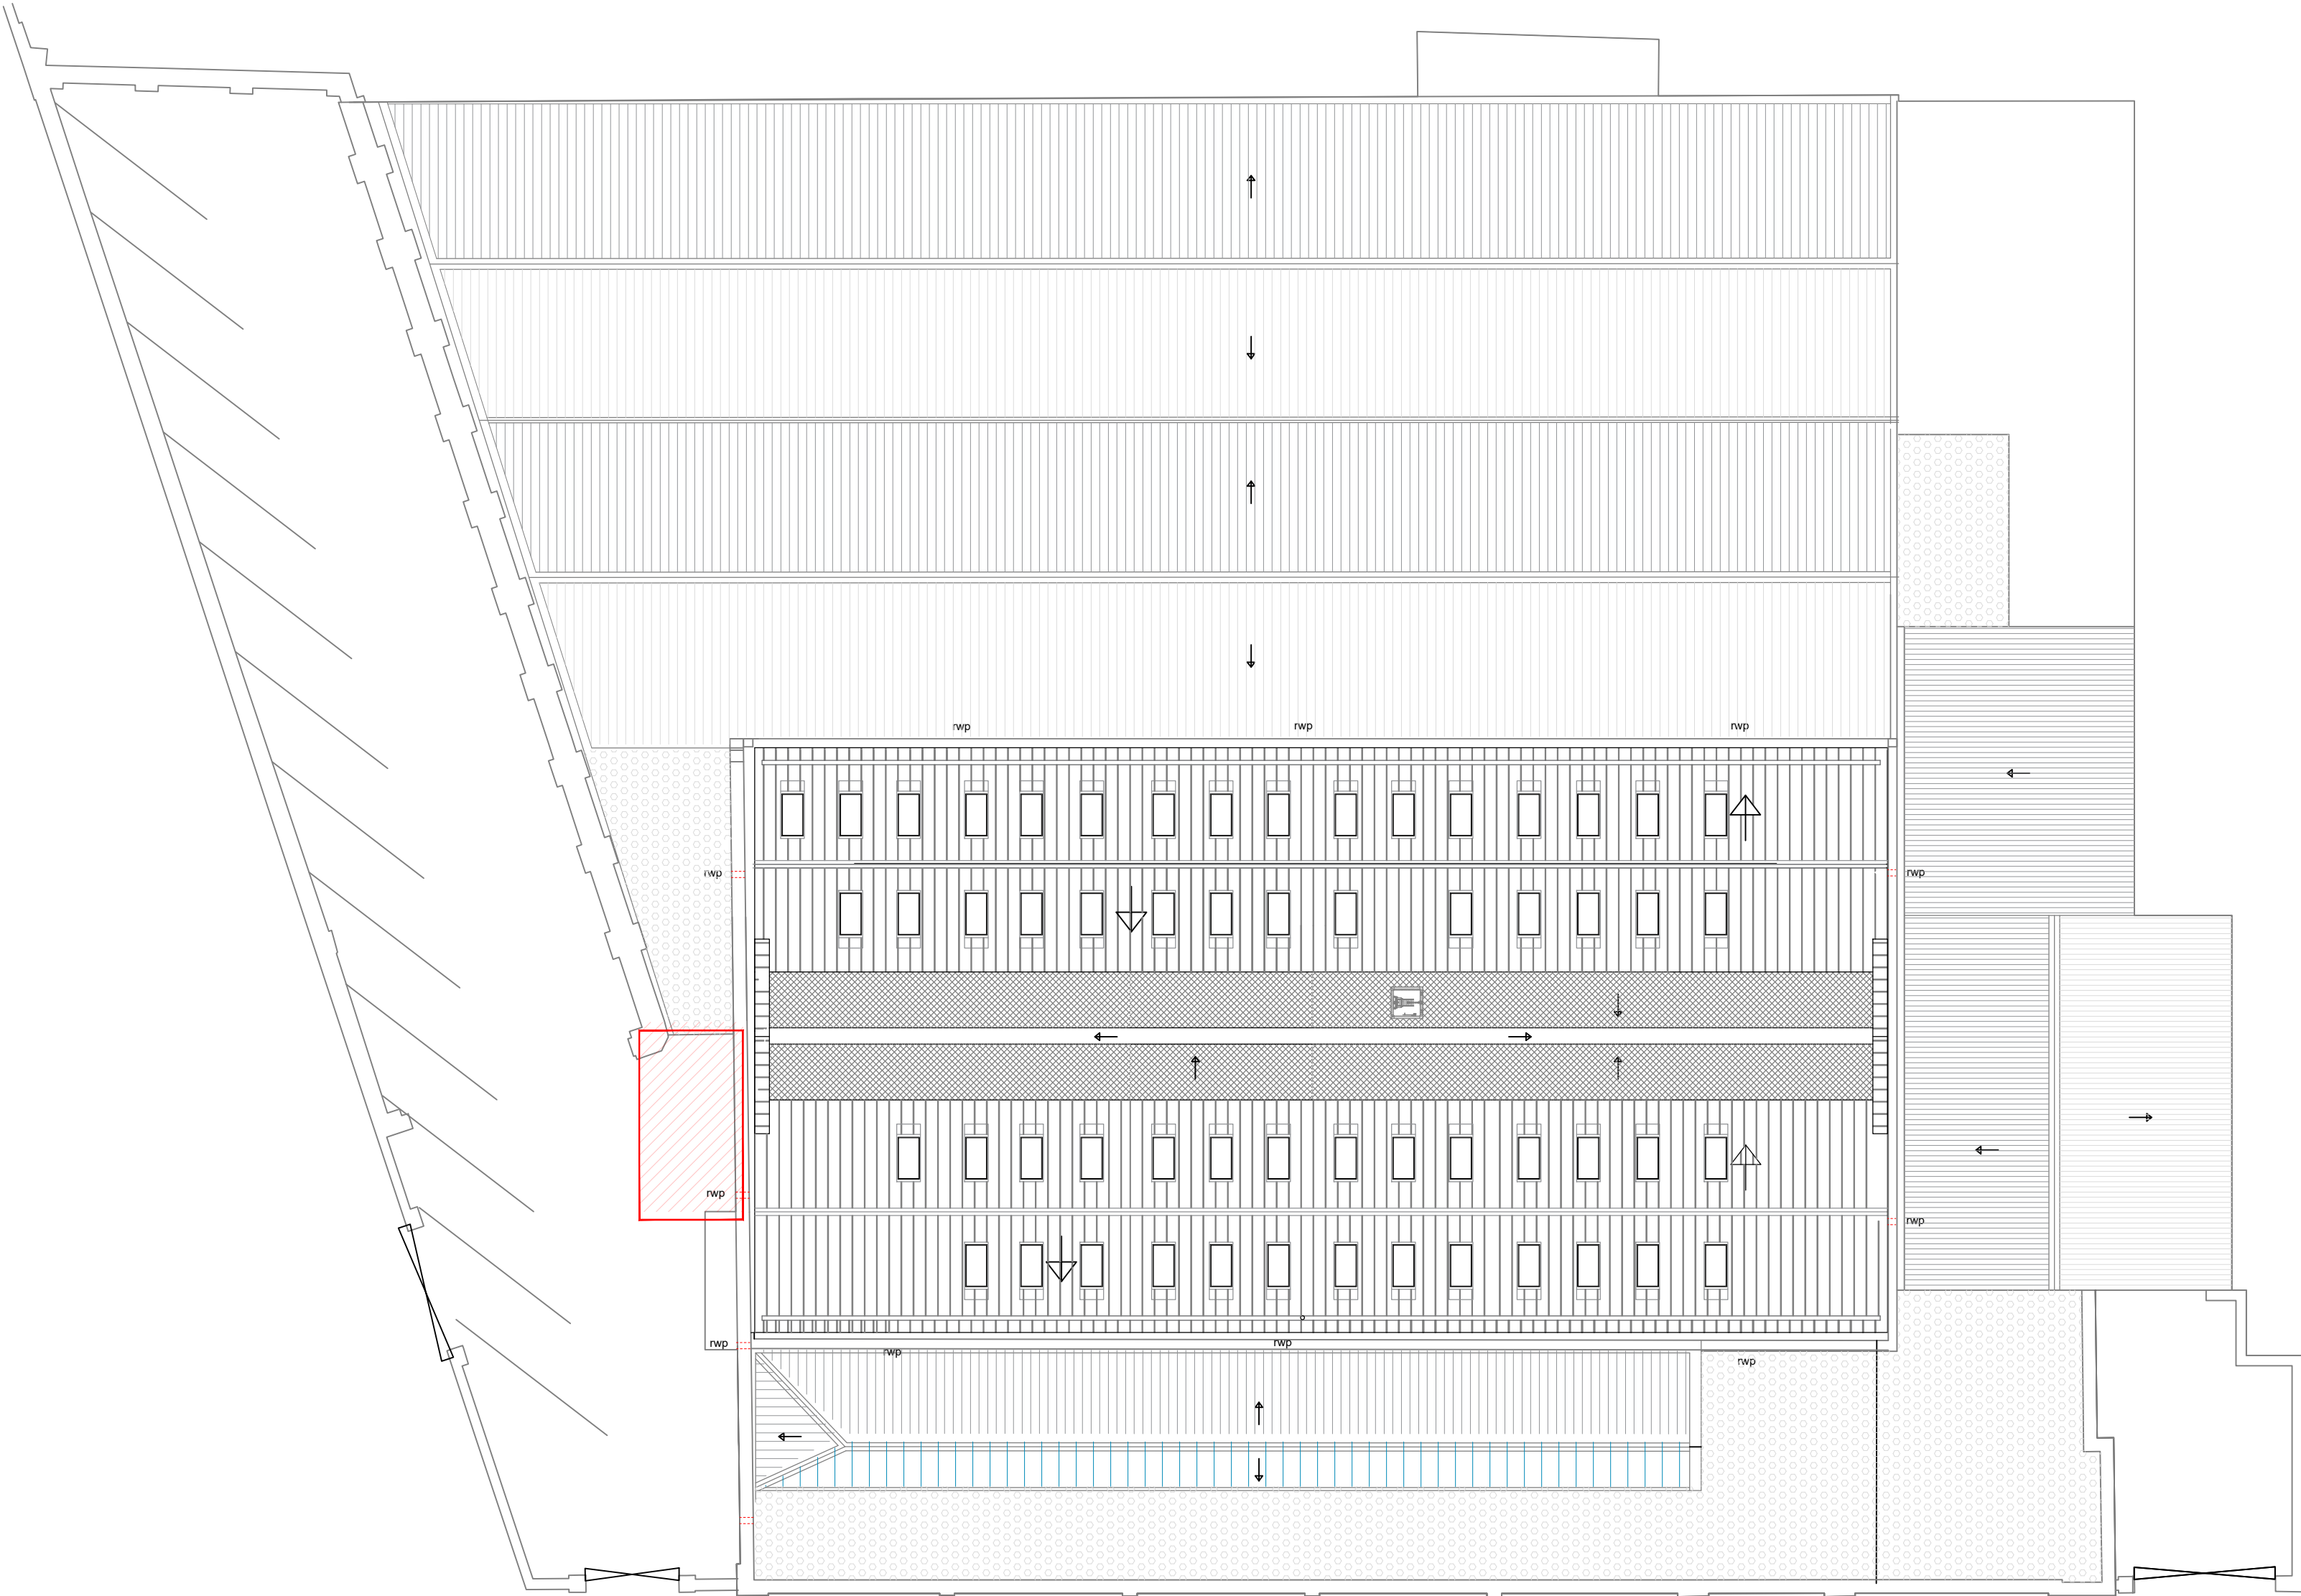

Existing Roof Plan  
Scale 1:200

0m 4m 8m 12m 16m 20m  
Scale Bar 1:200 @ A1

| Rev             | Description                                                           | by              | Chk   | Date          |
|-----------------|-----------------------------------------------------------------------|-----------------|-------|---------------|
| Project:        | PLT Wellington Mill Pollard Street East, Ancoats, Manchester, M40 7FS |                 |       |               |
| Title:          | Existing Roof Plan                                                    |                 |       |               |
| Client:         | Pretty Little Thing                                                   |                 |       |               |
| Drawn By:       | CM                                                                    | Checked By:     | TR    | on 26/01/2022 |
| Original Size:  | A1                                                                    | Project Number: | 22076 |               |
| Drawing Number: | B1-RF-DR-A-0820                                                       |                 |       | REV -         |

