


General Notes


Do not scale from this drawing. Only work to written dimensions.

All site dimensions shall be verified by the Contractor on site prior to commencing any works.


This drawing is the property of Studio Square and copyright is reserved by them. The drawing is not to be copied or disclosed by or to any unauthorised persons without the prior written consent of Studio Square.

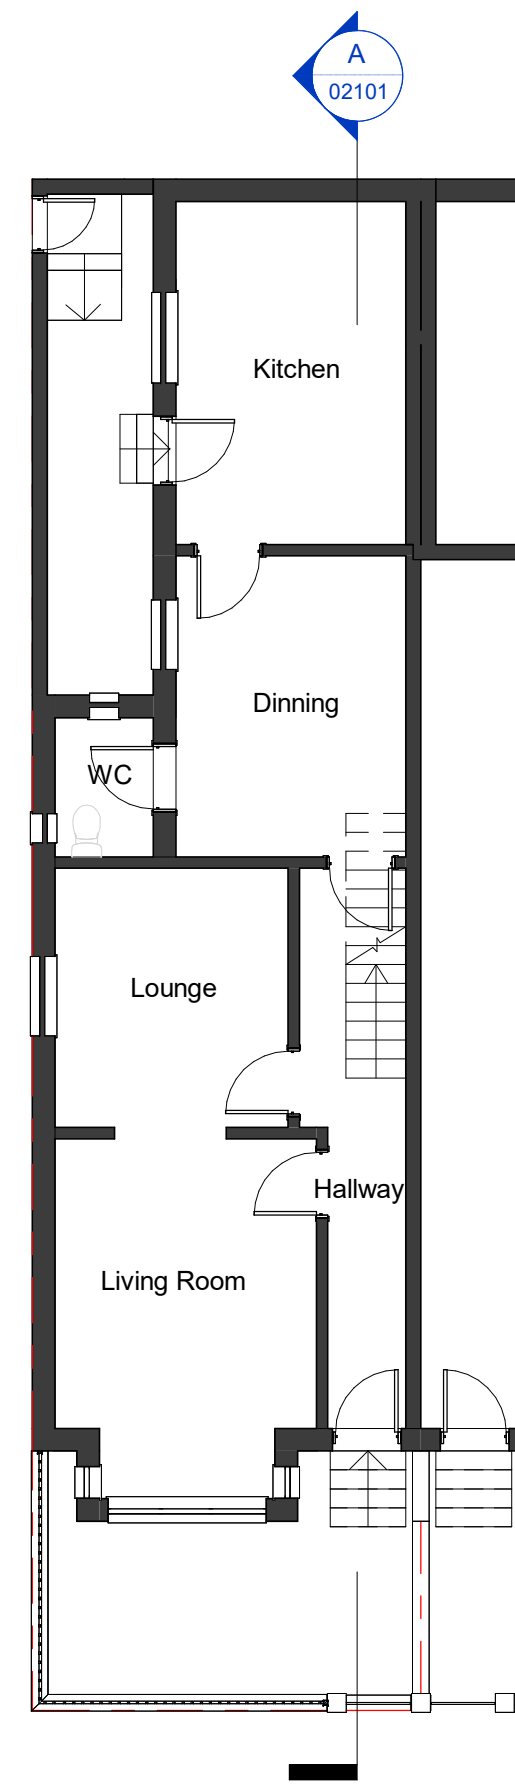


Proposed Ground Floor Plan

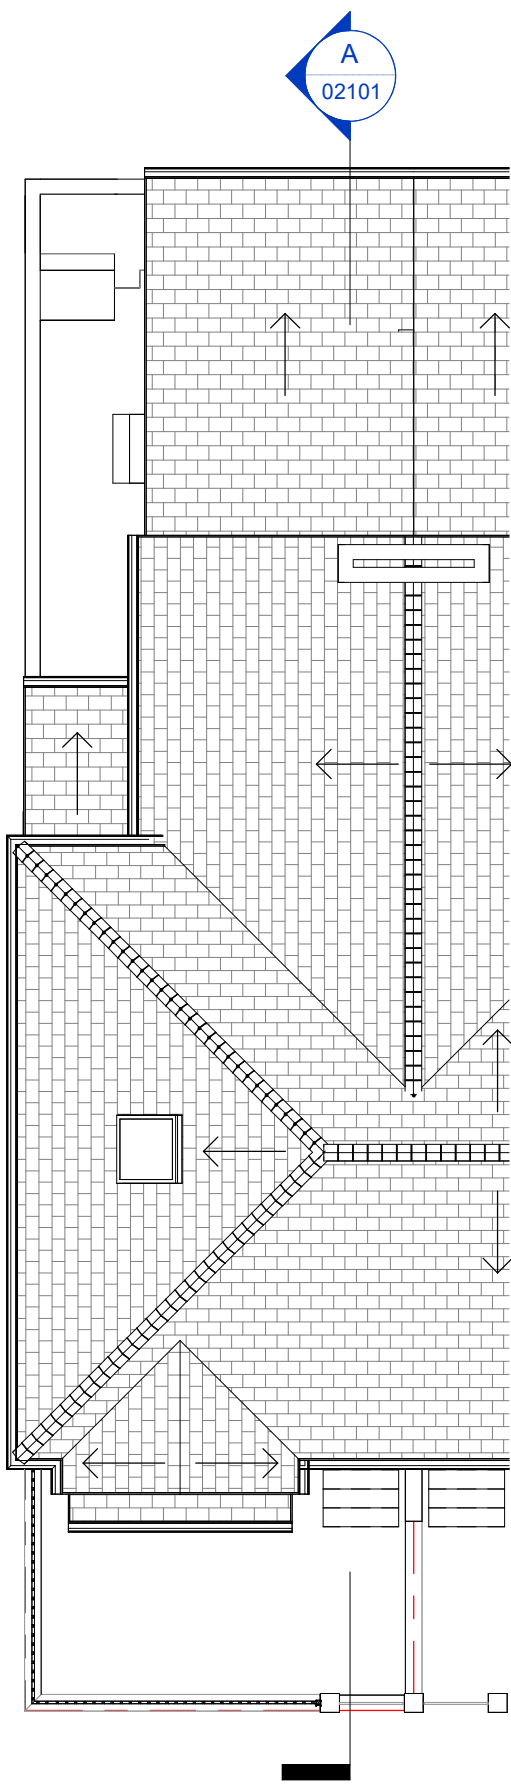

Proposed Roof Plan

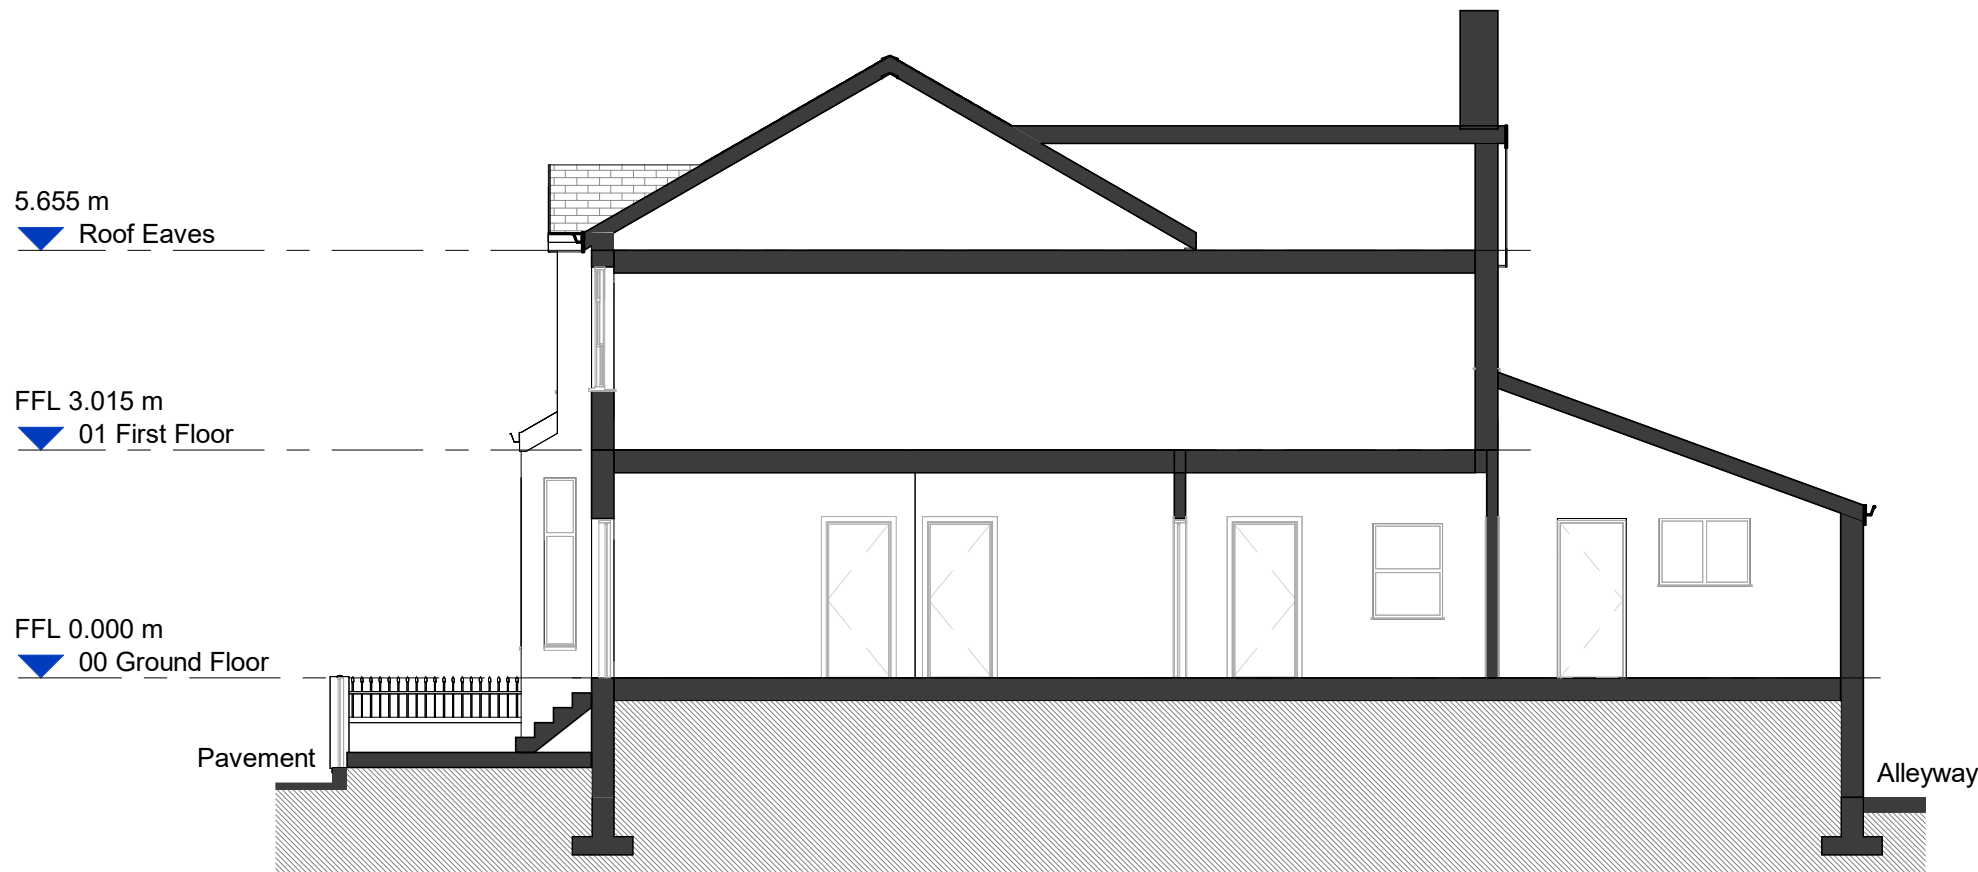


Section A-A

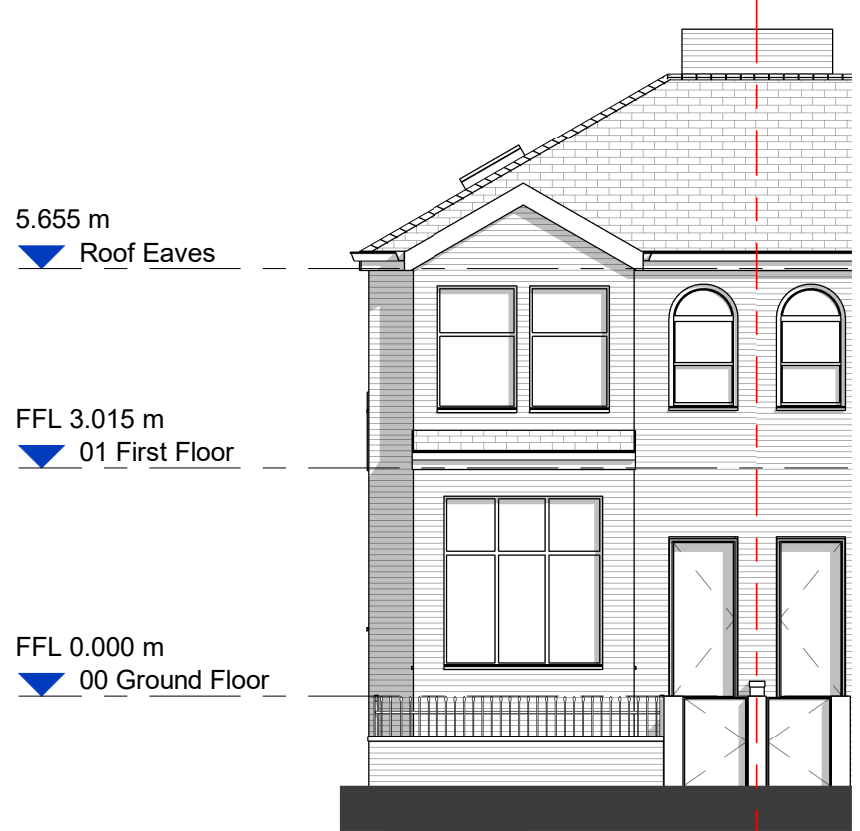


Proposed West Elevation (Front)
(No Change)



Proposed North Elevation (Side)

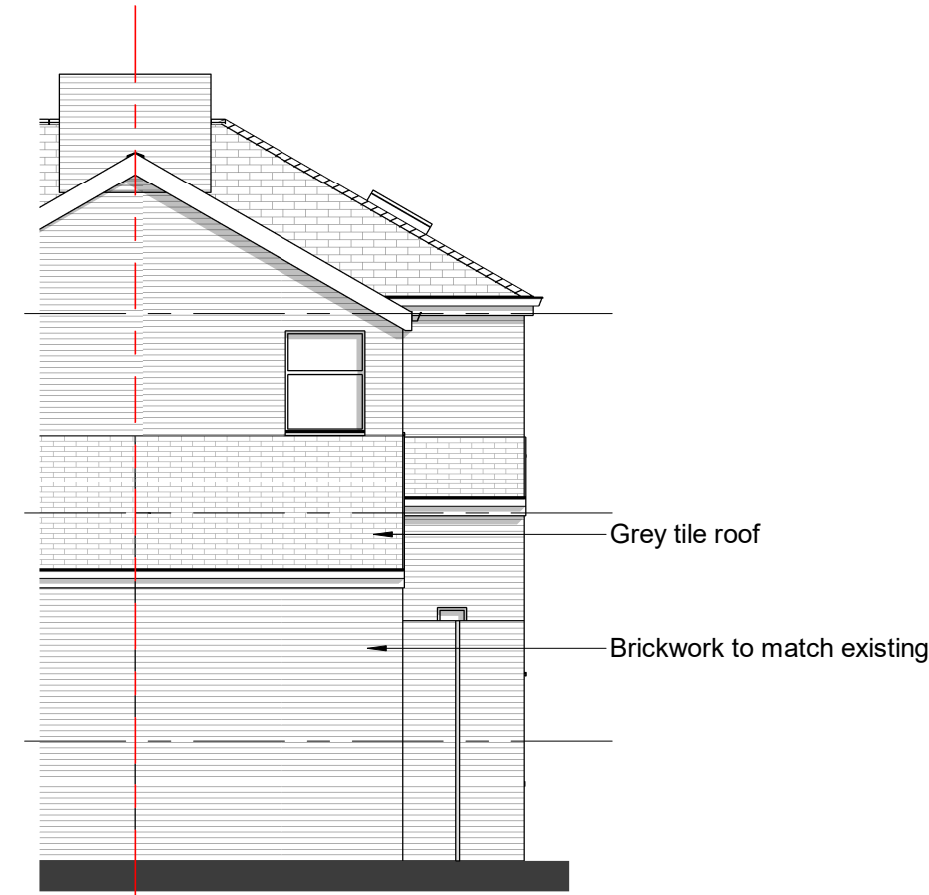

Proposed East Elevation (Rear)

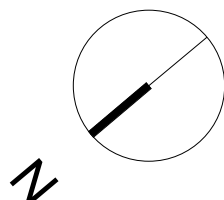

REV.	DATE	AMENDMENT
P01	20.04.2022	Issue for Planning

CLIENT

Ayaz

PROJECT

10 Greenhill Rd, Cheetham Hill

Scale @ A1	1 : 100
Status	Stage 2
Drawn By	AR
Date	20/04/2022

Sheet Name:

Proposed:
GA Plans, Elevations and Sections

STATUS	PURPOSE FOR ISSUE	Project NO.
S2	Planning	1051
Project No.	Orig. Zone Level Type Role Dwg.No.	Rev.
1051	SSQ XX XX DR A 02101	P01

STUDIO SQUARE

The Studio, No. 90 New North Road, Huddersfield, HD1 5NE
Email: hello@studio-square.co.uk
Web: www.studio-square.co.uk