

0 0.5 1m 5m 10m

0 0.5 1m 5m 10m

PROJECT REF

22022

DRAWING REF

001

Bluechip Architecture

SCALE

1:50 / 1:100 @ A1

DATE

MAR '22

CLIENT

MR & MRS BROADHEAD
17 GADDUM ROAD
DIDSBURY
MANCHESTER
M20 6SY


PROJECT

FIRST FLOOR REAR EXTENSION
TWO STOREY SIDE EXTENSION
INTERNAL REMODELLING
DETACHED GARDEN ANNEXE


EXISTING FLOOR PLANS
& ELEVATIONS

DRAWING TITLE


PLANNING

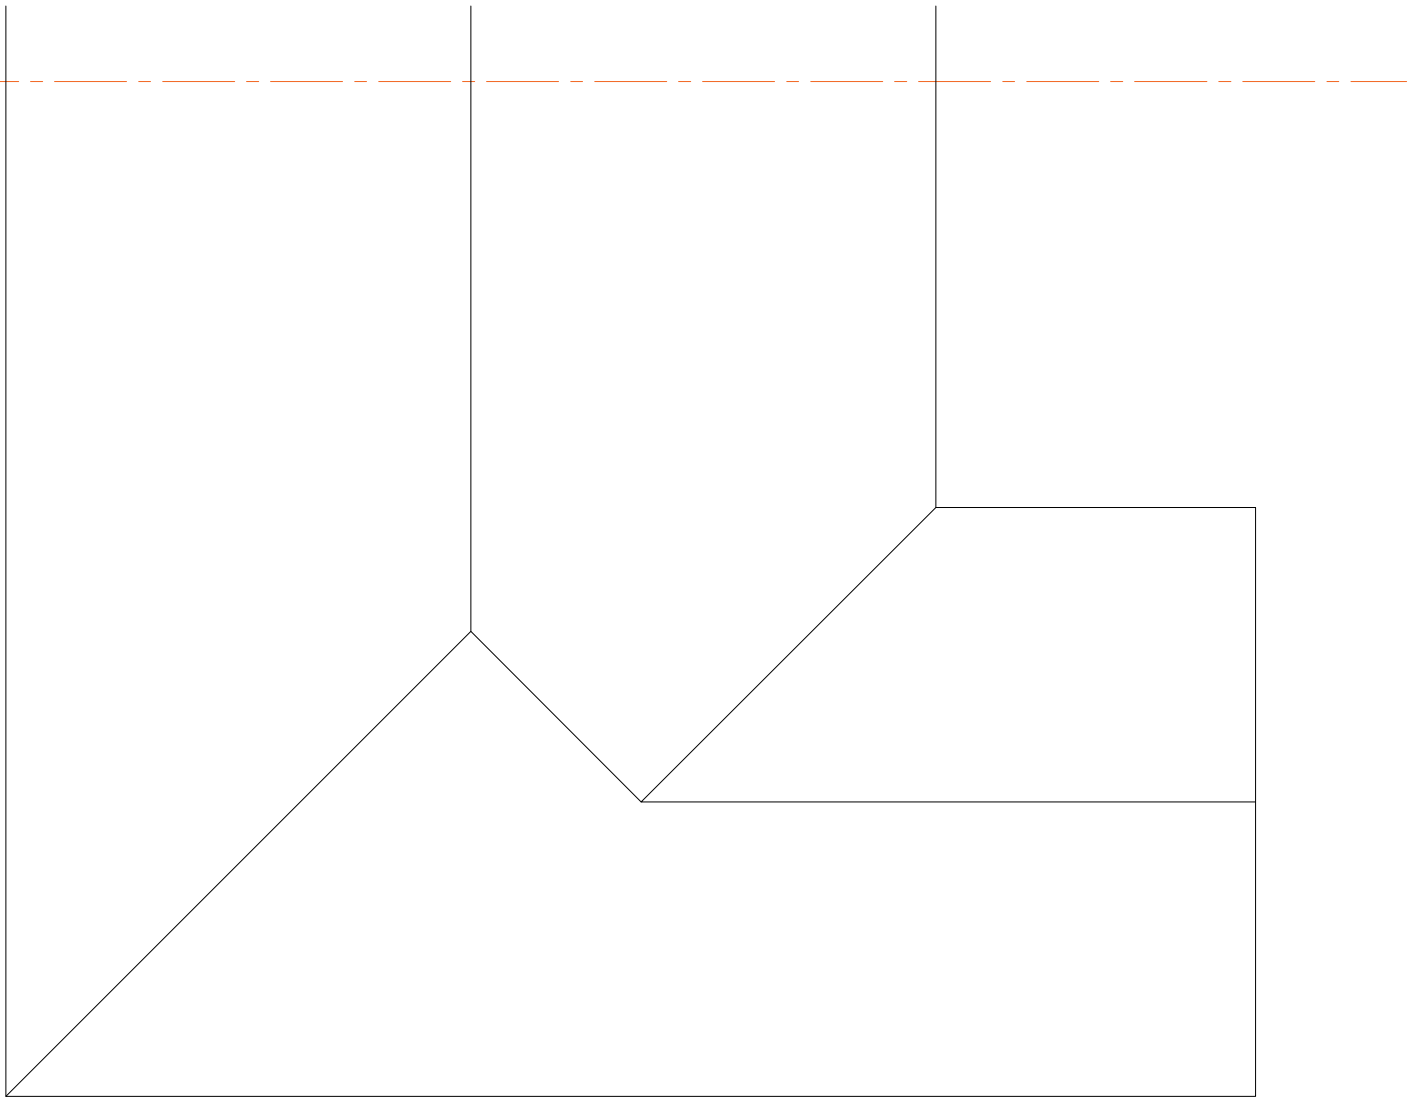


ROOF PLAN

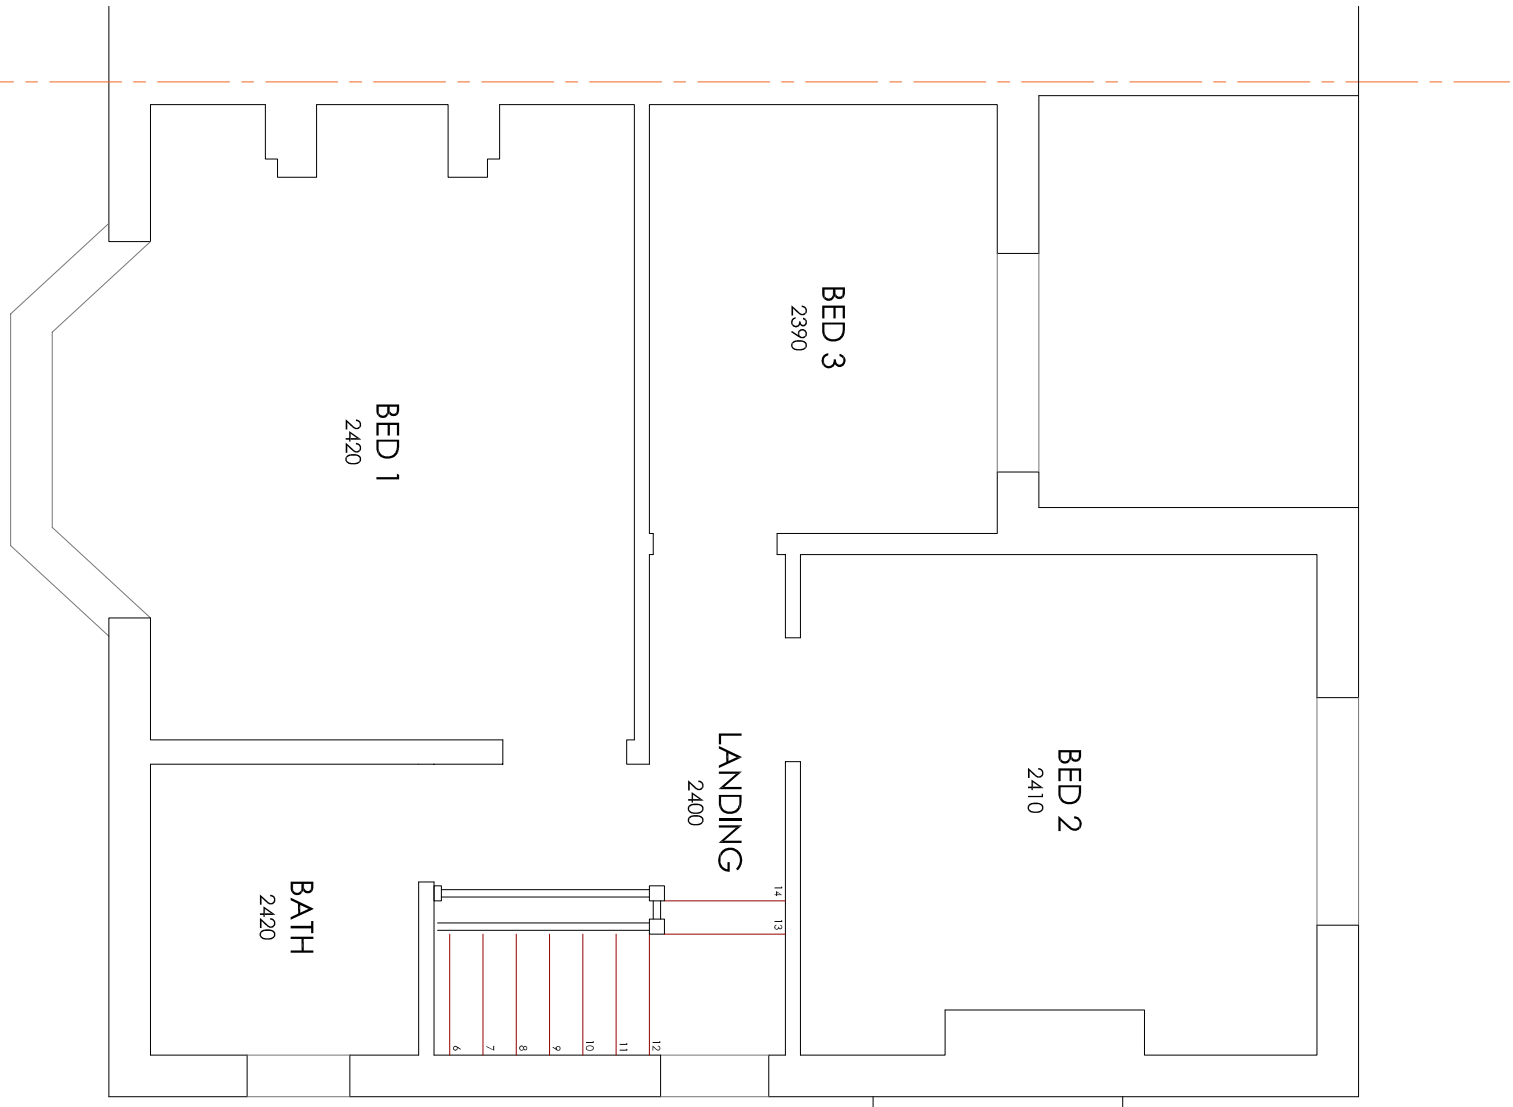


FIRST FLOOR

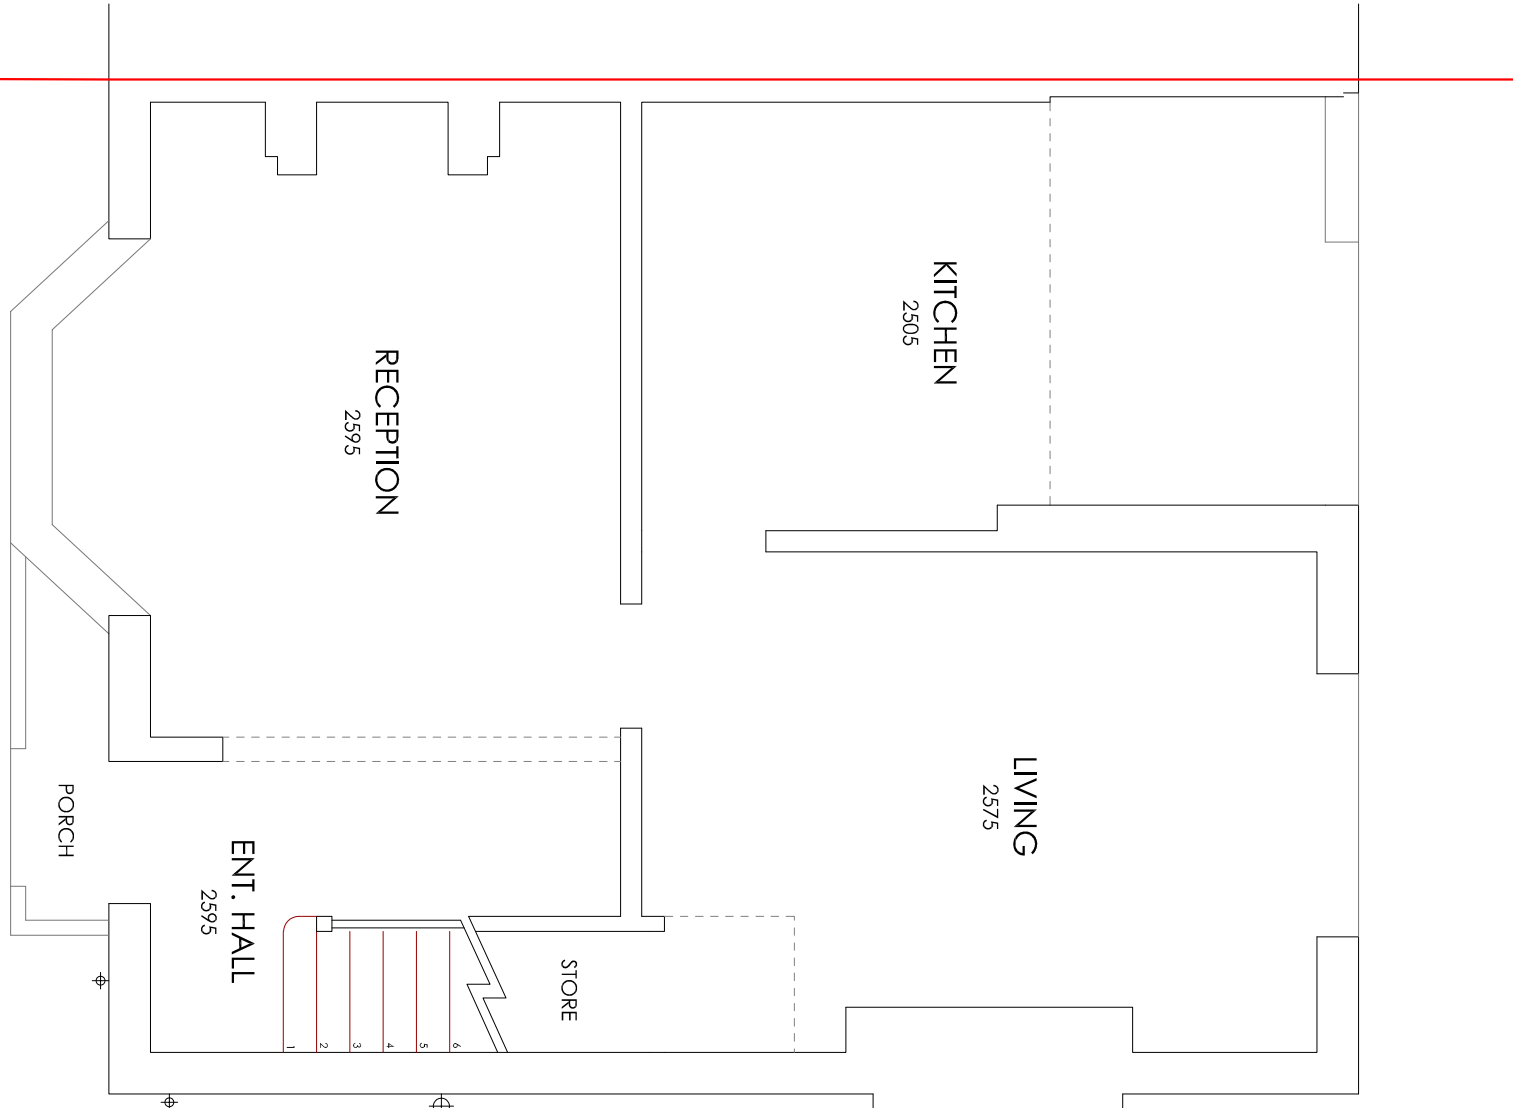


GROUND FLOOR

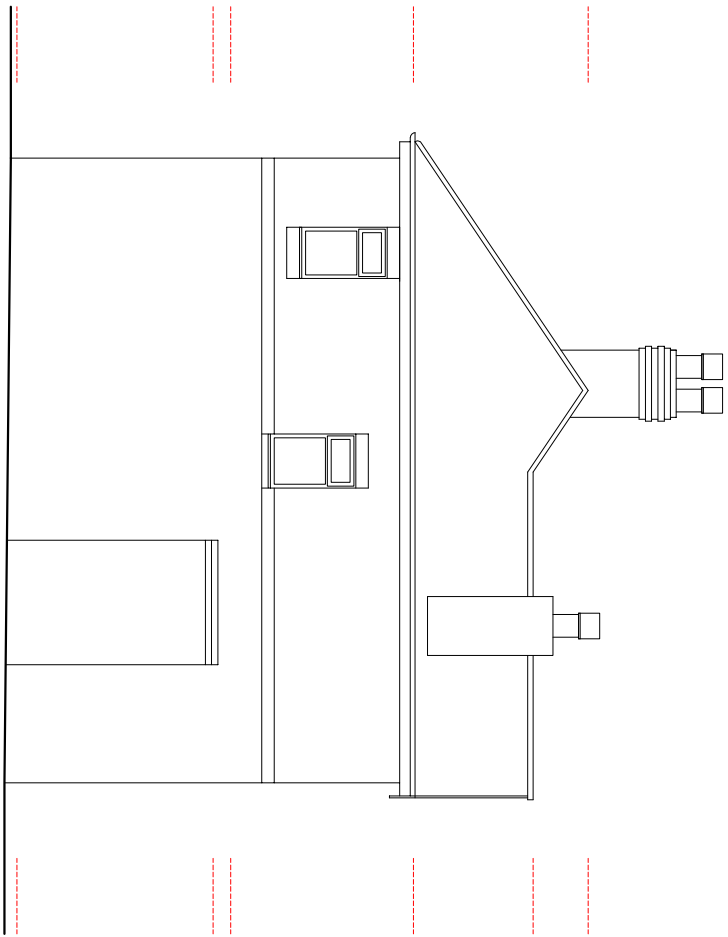


SIDE ELEVATION (SE)

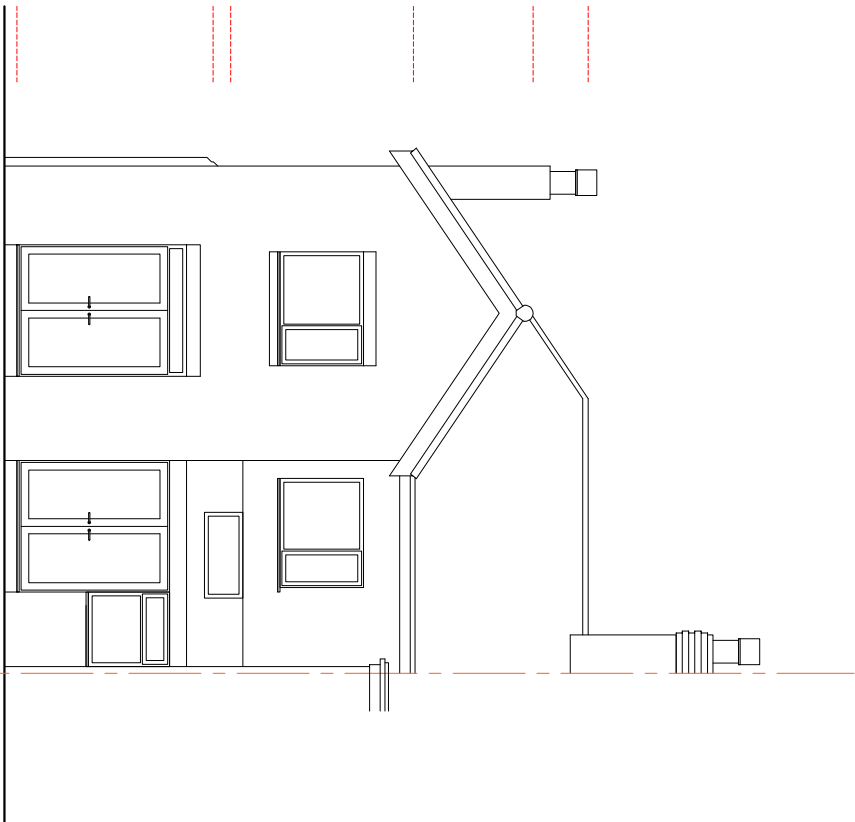

REAR ELEVATION (NE)

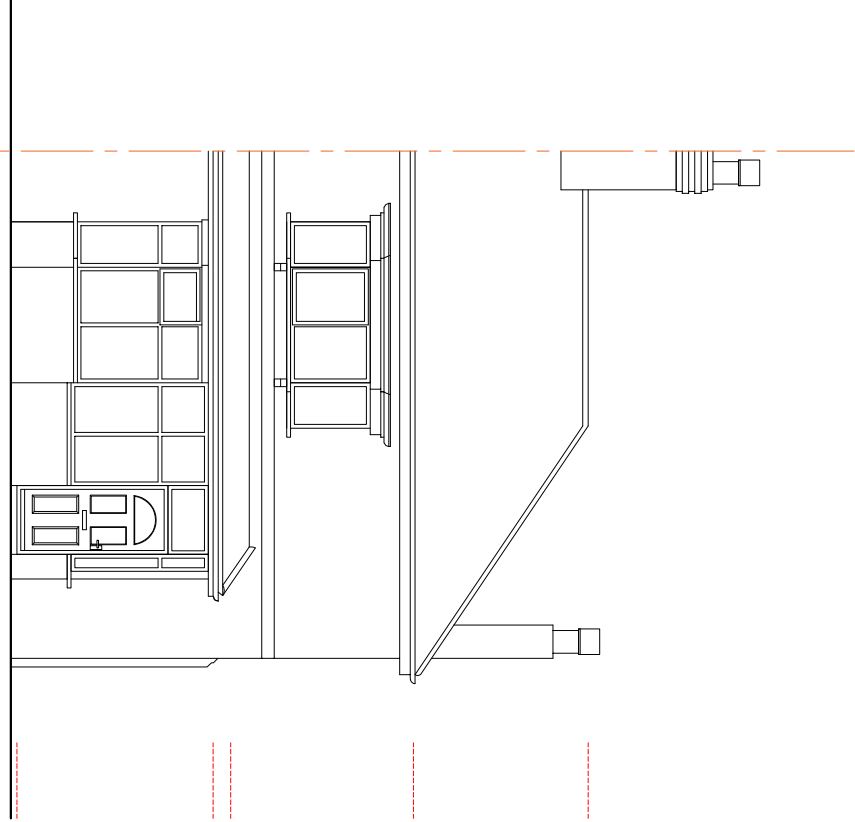

FRONT ELEVATION (SW)

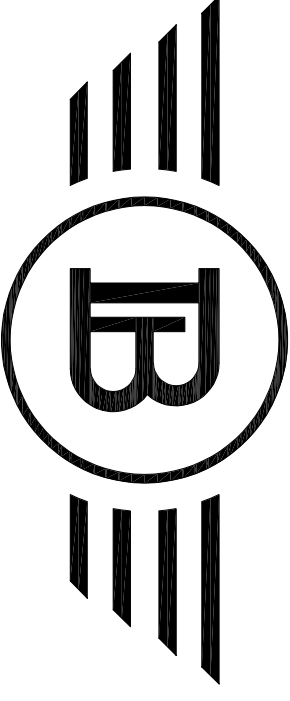

Bluechip Architecture

07999 294 675

DESIGN@BLUECHIP-ARCHITECTURE.CO.UK
WWW.BLUECHIP-ARCHITECTURE.CO.UK

LOWRY MILL | LEE ST. | SWINTON | MANCHESTER | M27 6DB
DO NOT SCALE FROM THE DRAWING. COPYRIGHT PROTECTED & ISSUED
UNDER LICENCE TO THE CLIENT NAMED BELOW. ALL INFORMATION
CONTAINED WITHIN IS NON-TRANSFERABLE WITHOUT APPROVAL FROM
BLUECHIP ARCHITECTURE

ISSUED FOR PLANNING APPROVAL

24.03.22