


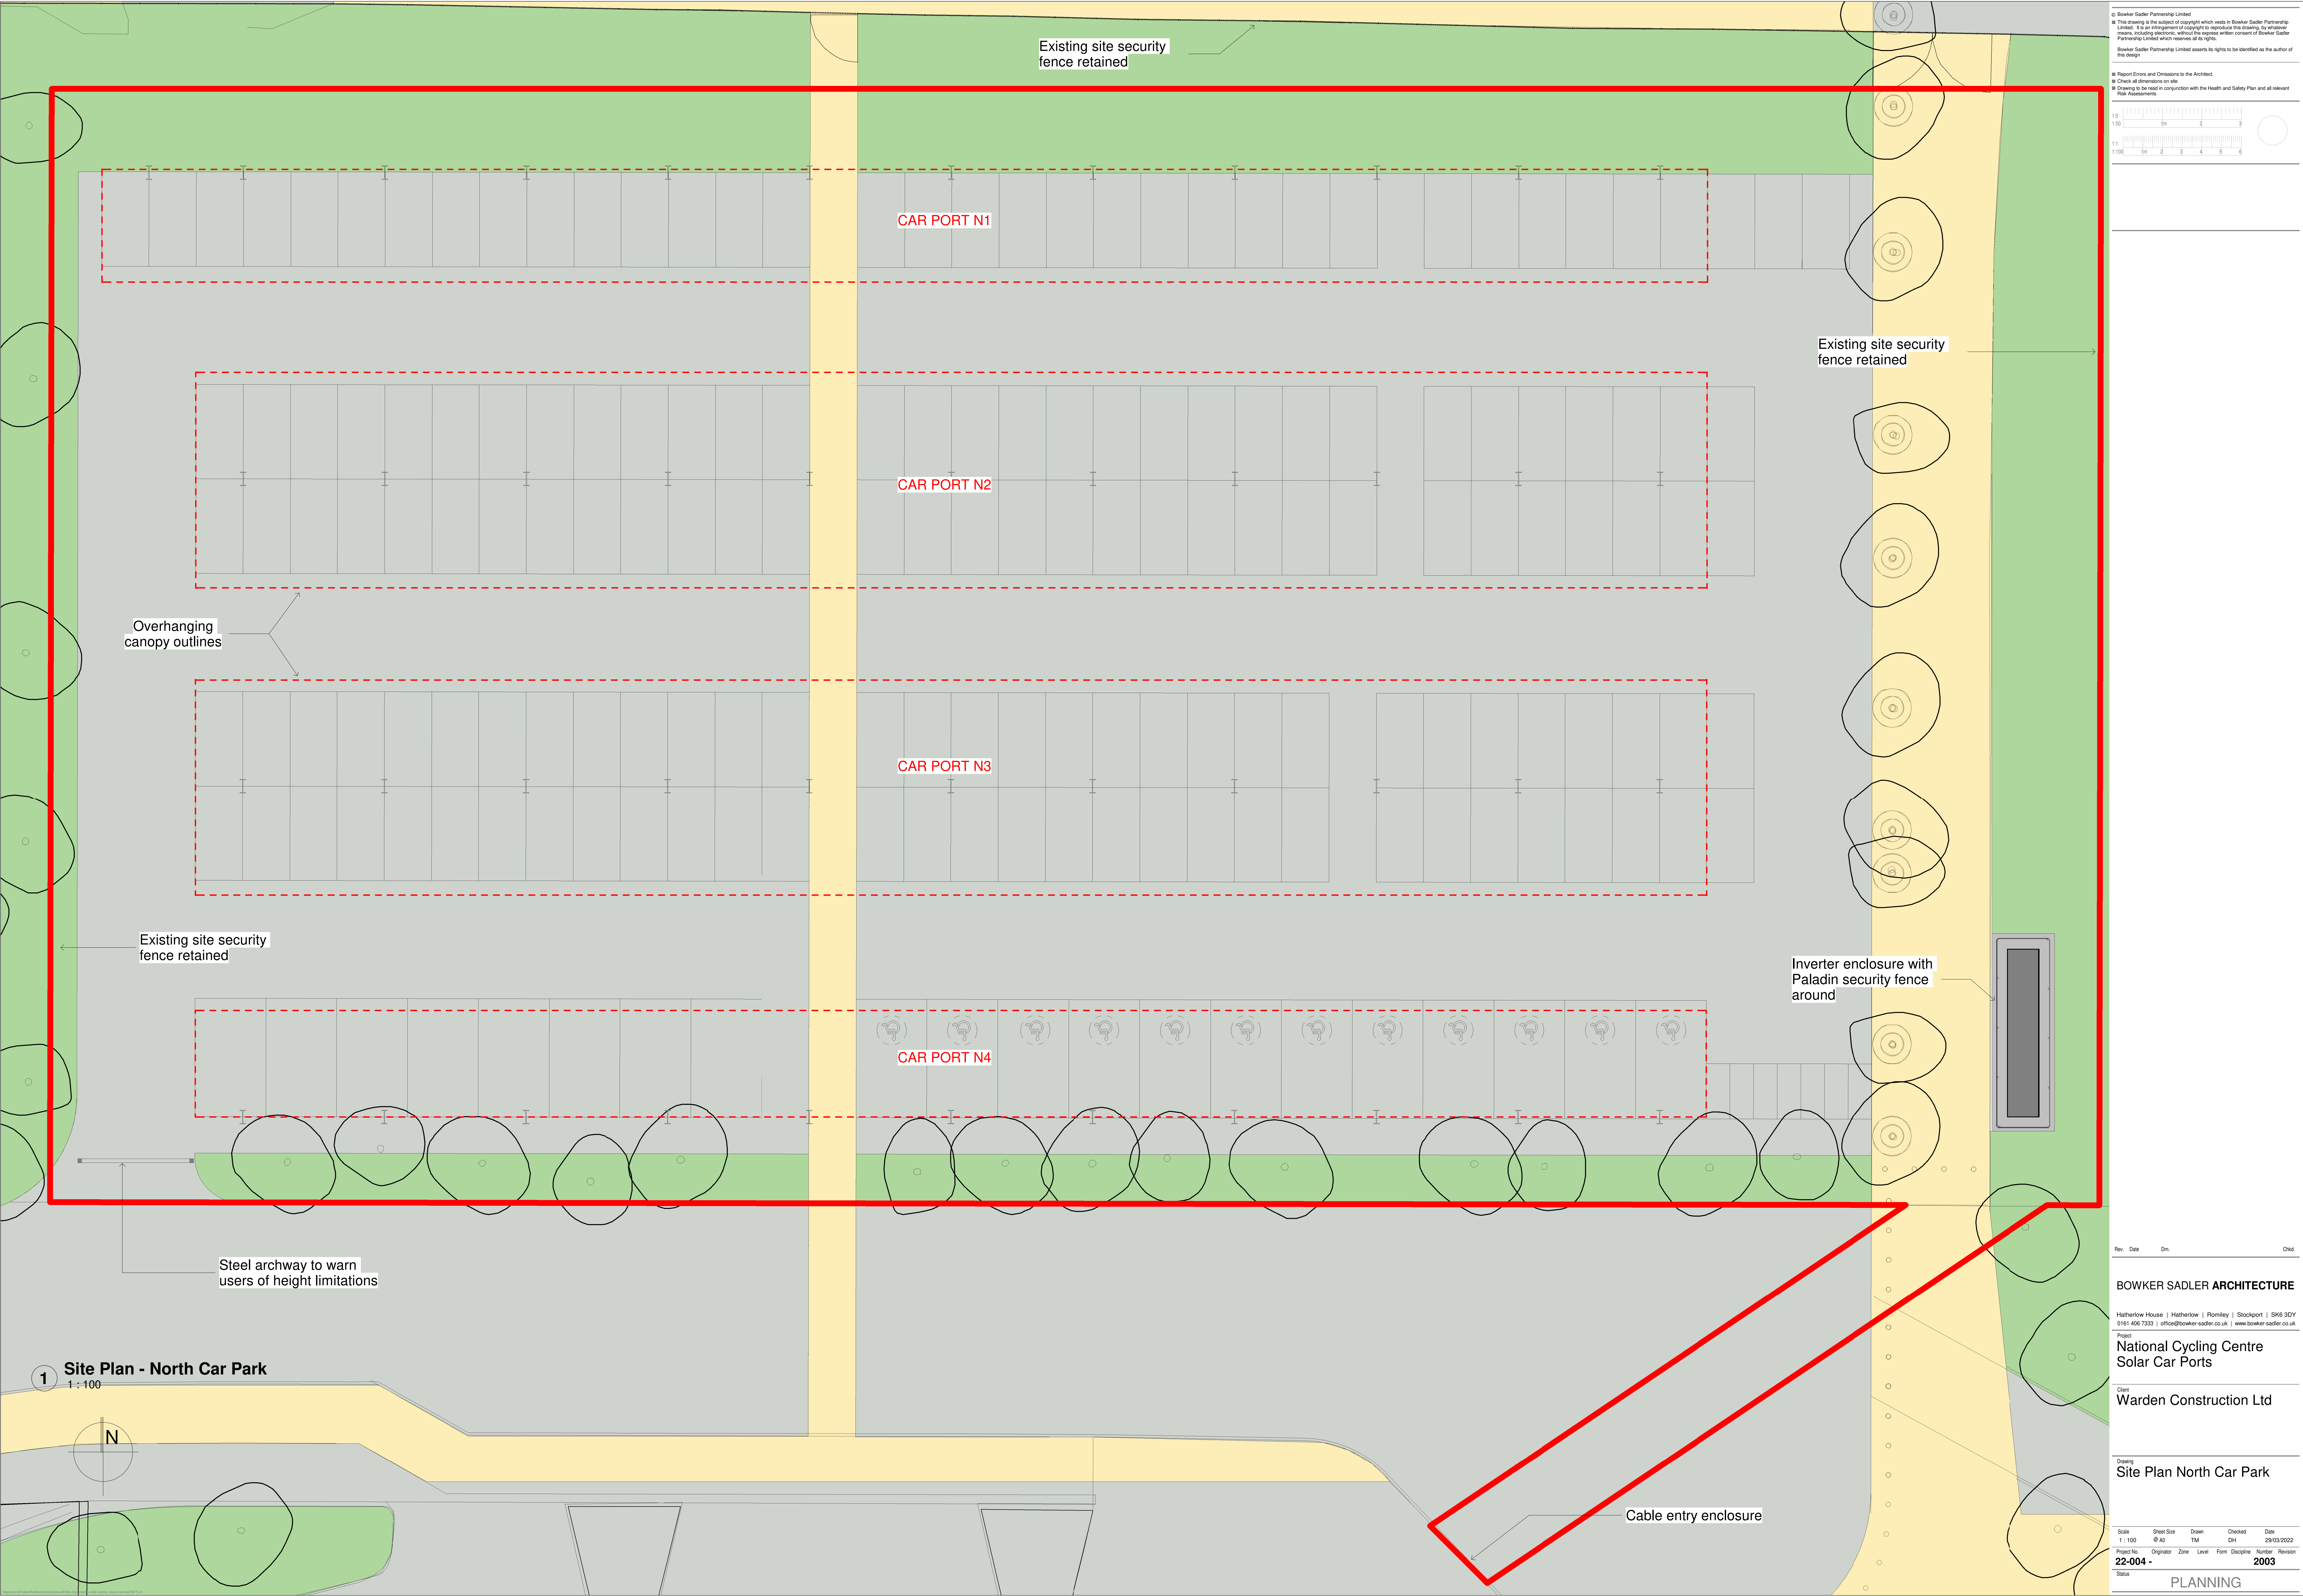

© Bowker Sadler Partnership Limited
If this drawing is the subject of copyright which vests in Bowker Sadler Partnership Limited, it is an infringement of copyright to reproduce this drawing, by whatever means, including electronic, without the express written consent of Bowker Sadler Partnership Limited which reserves all its rights.
Bowker Sadler Partnership Limited asserts its rights to be identified as the author of this design.

Report Errors and Omissions to the Architect.
Check all dimensions on site.
Drawing to be read in conjunction with the Health and Safety Plan and all relevant Risk Assessments.

1:50
1:100
1m 2m 3m
1m 2m 3m 4m 5m 6m

Rev.	Date	Dim.	Chkd.
BOWKER SADLER ARCHITECTURE			
Hatherlow House Hatherlow Romiley Stockport SK6 3DY 0161 468 7333 office@bowker-sadler.co.uk www.bowker-sadler.co.uk			
Project National Cycling Centre Solar Car Ports			
Client Warden Construction Ltd			
Drawing Site Plan North Car Park			
Scale 1:100	Sheet Size A0	Drawn TM	Checked DH
Project No. 22-004	Originator Zane	Level Level	Date 29/03/2022
Status PLANNING	Revision		