


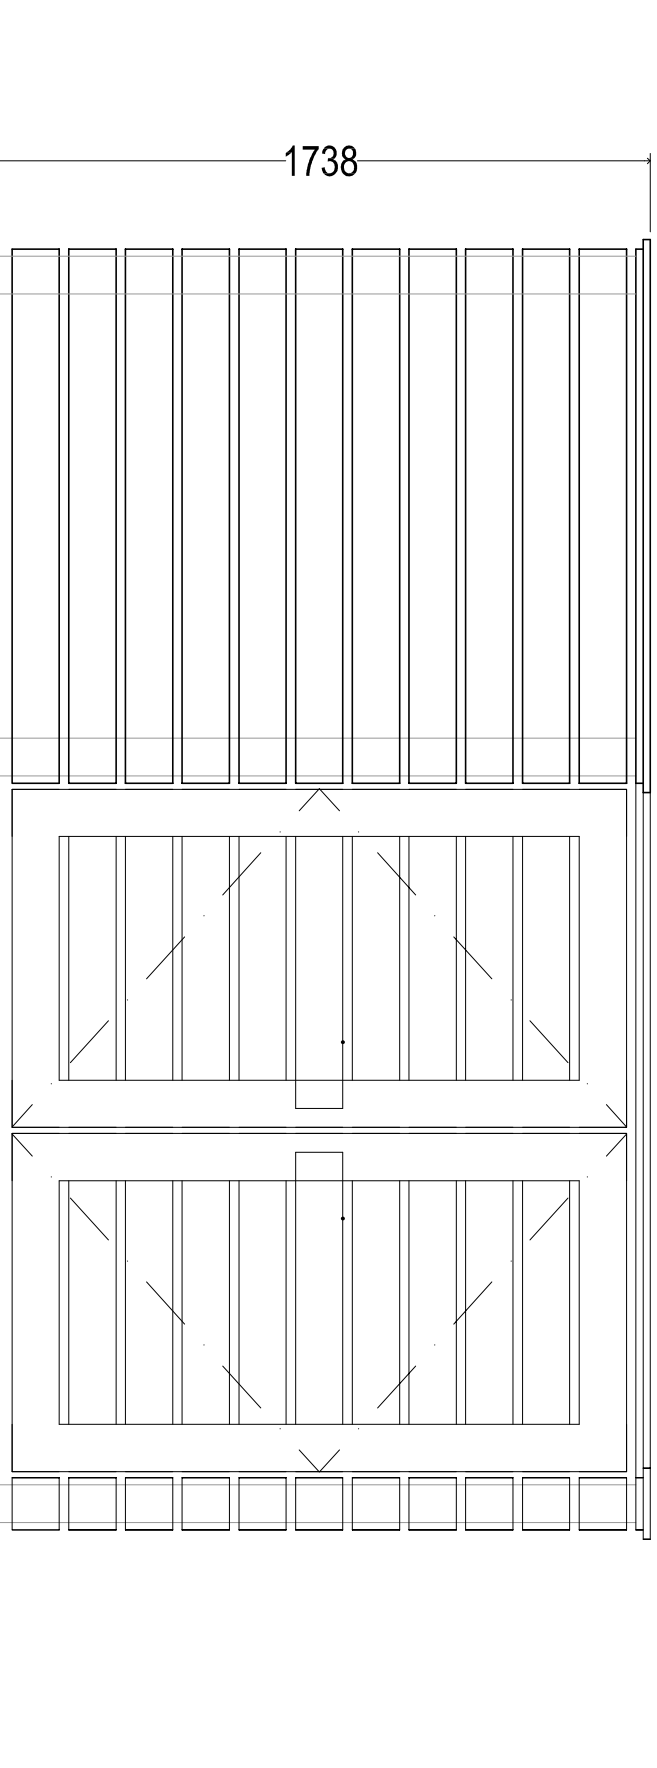


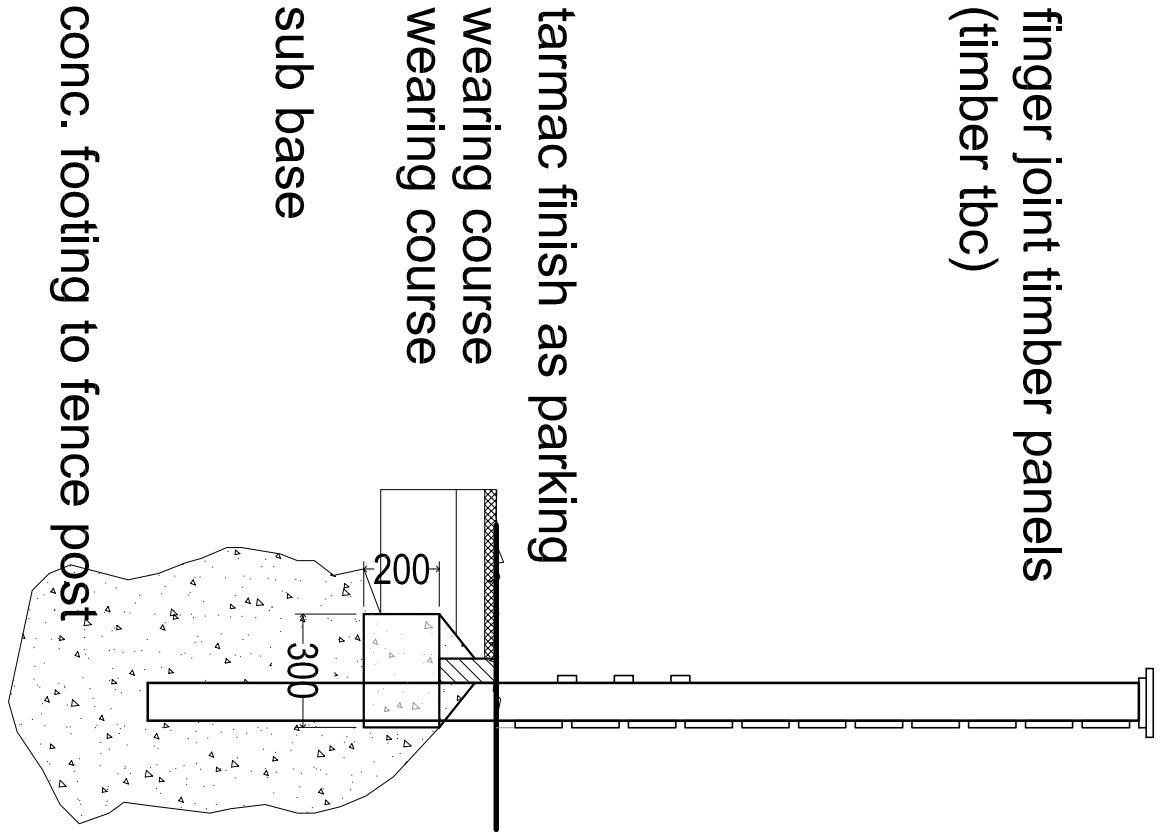


FD1: ELEVATION OF BIN STORE FENCE PANELS

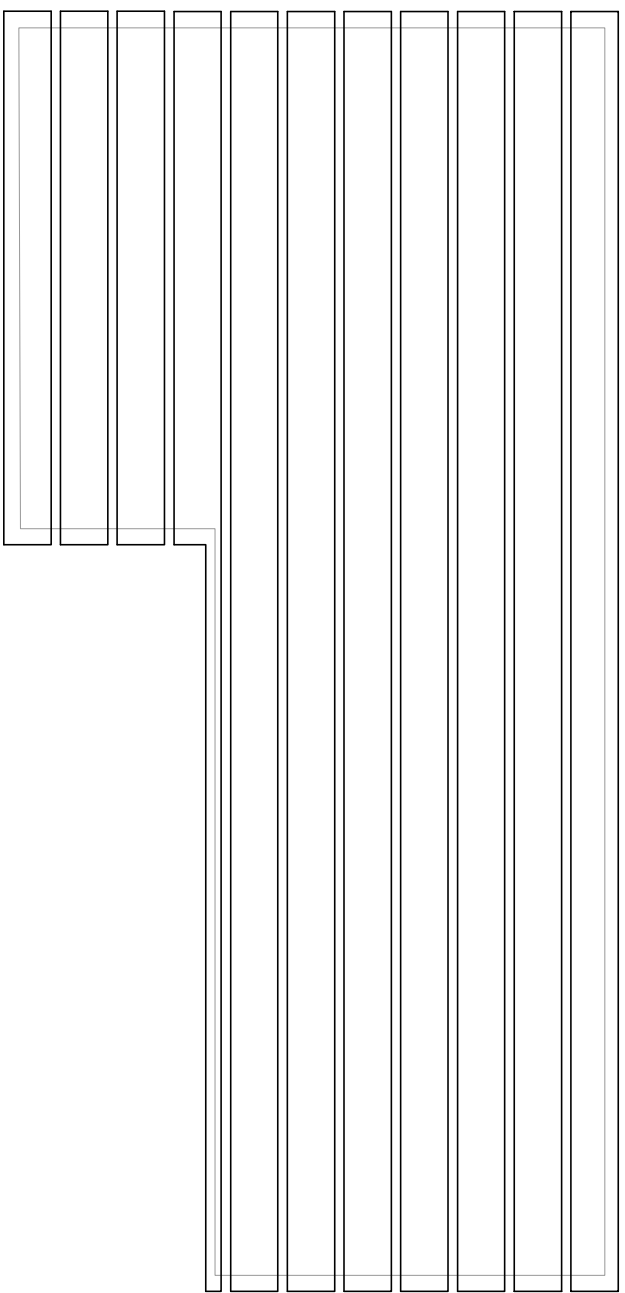

ROOF PLAN BIN STORE FENCE PANELS

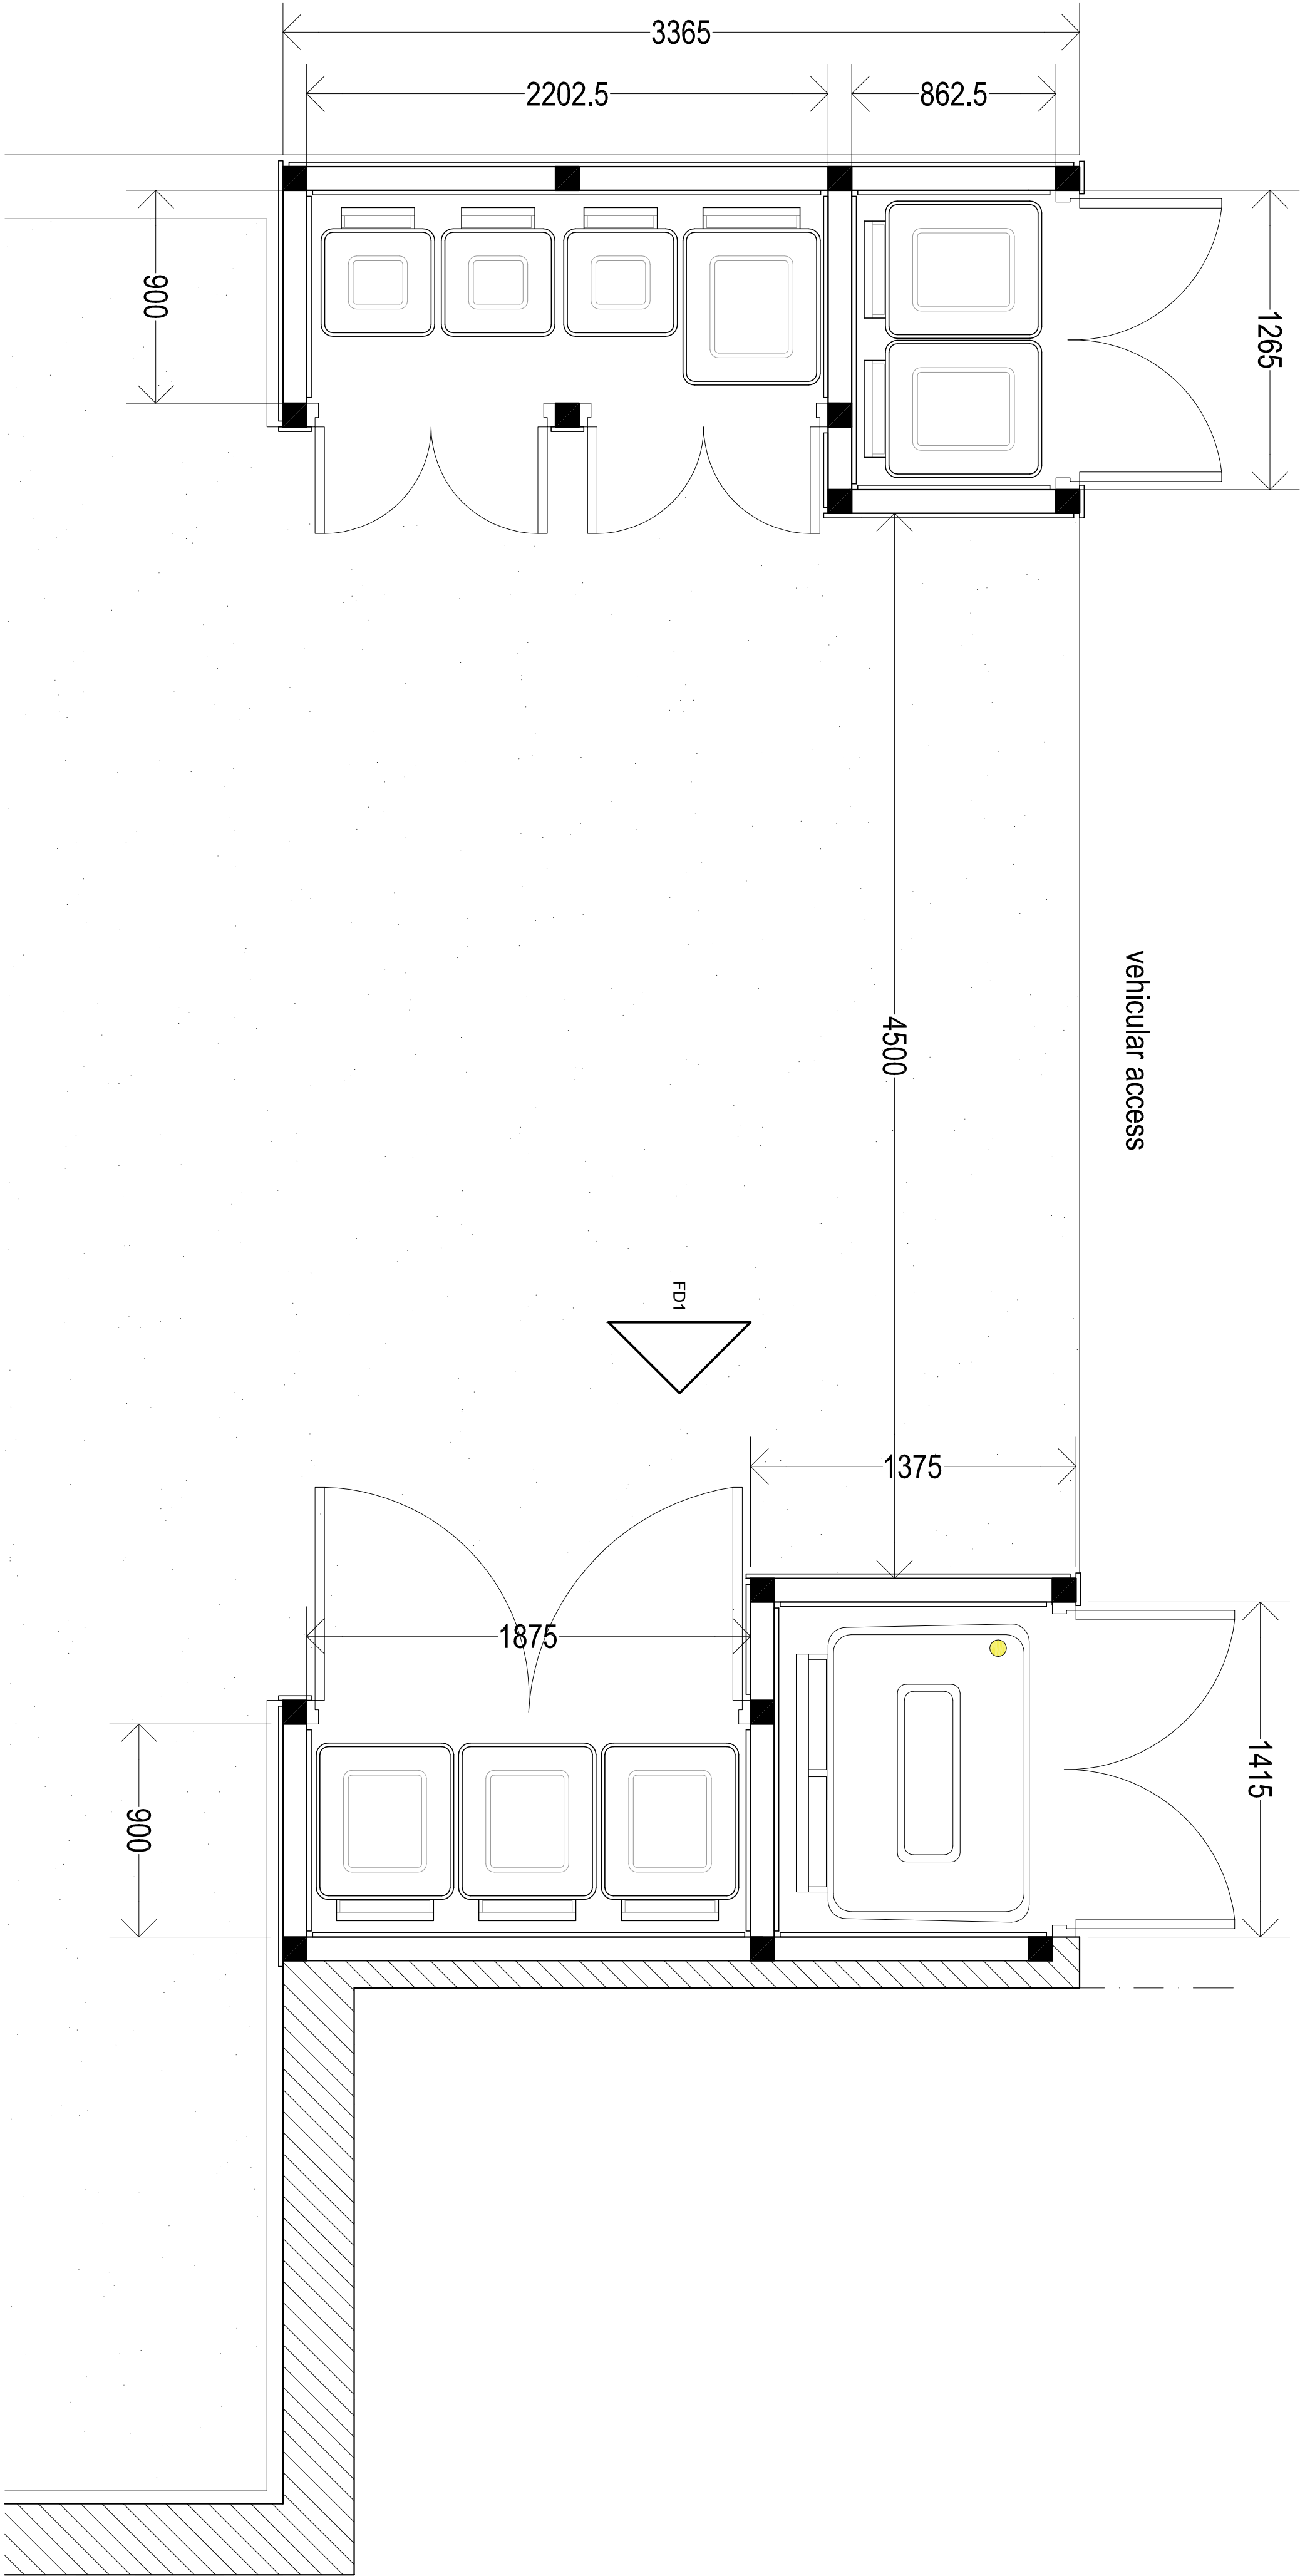

BIN STORE DETAILS 1:20

 

- NOTES**
- Design & drawings are copyright of Hive Architects Studio Ltd. and written permission must be obtained before duplication
 - Do not scale from drawing or derive dimensions from digital forms
 - All dimensions are to be checked before commencing work or placing orders
 - Any discrepancy found between information herein and that given elsewhere or found on site shall be reported in writing to the architect immediately
 - Client and Contractor to study and understand the contents of drawings and approvals relating to the project as no claim arising out of the failure to do so will be entertained.
 - Conditions stated in either the current title deed or council approvals should be complied with to the satisfaction of the local authority or any other relevant party.
 - All applicable health and safety requirements to be complied with during and after construction
 - Drawing to be read in conjunction with specifications, notes and structural calculations.

Rev	Date	By	Note
Project			
Hive Architects Studio Ltd. Beck House, 77a King Street, Knutstord, WA16 6DX T: 01565 748050 E: hello@hivearchitects.co.uk W: www.hivearchitects.co.uk Registered in England 07557868			
Project			
Extension & Alterations at 481-485 Wilmslow Road, Manchester, M20 4AN			
Project Ref			
184-01			
Drawing Title			
Proposed Bin Store Details			
Drawing no.			
310			
Scale			
STATED @ A1			
Date			
09/07/19			
Drawn			
JC			
Stage			
Technical Design			
Revision			