


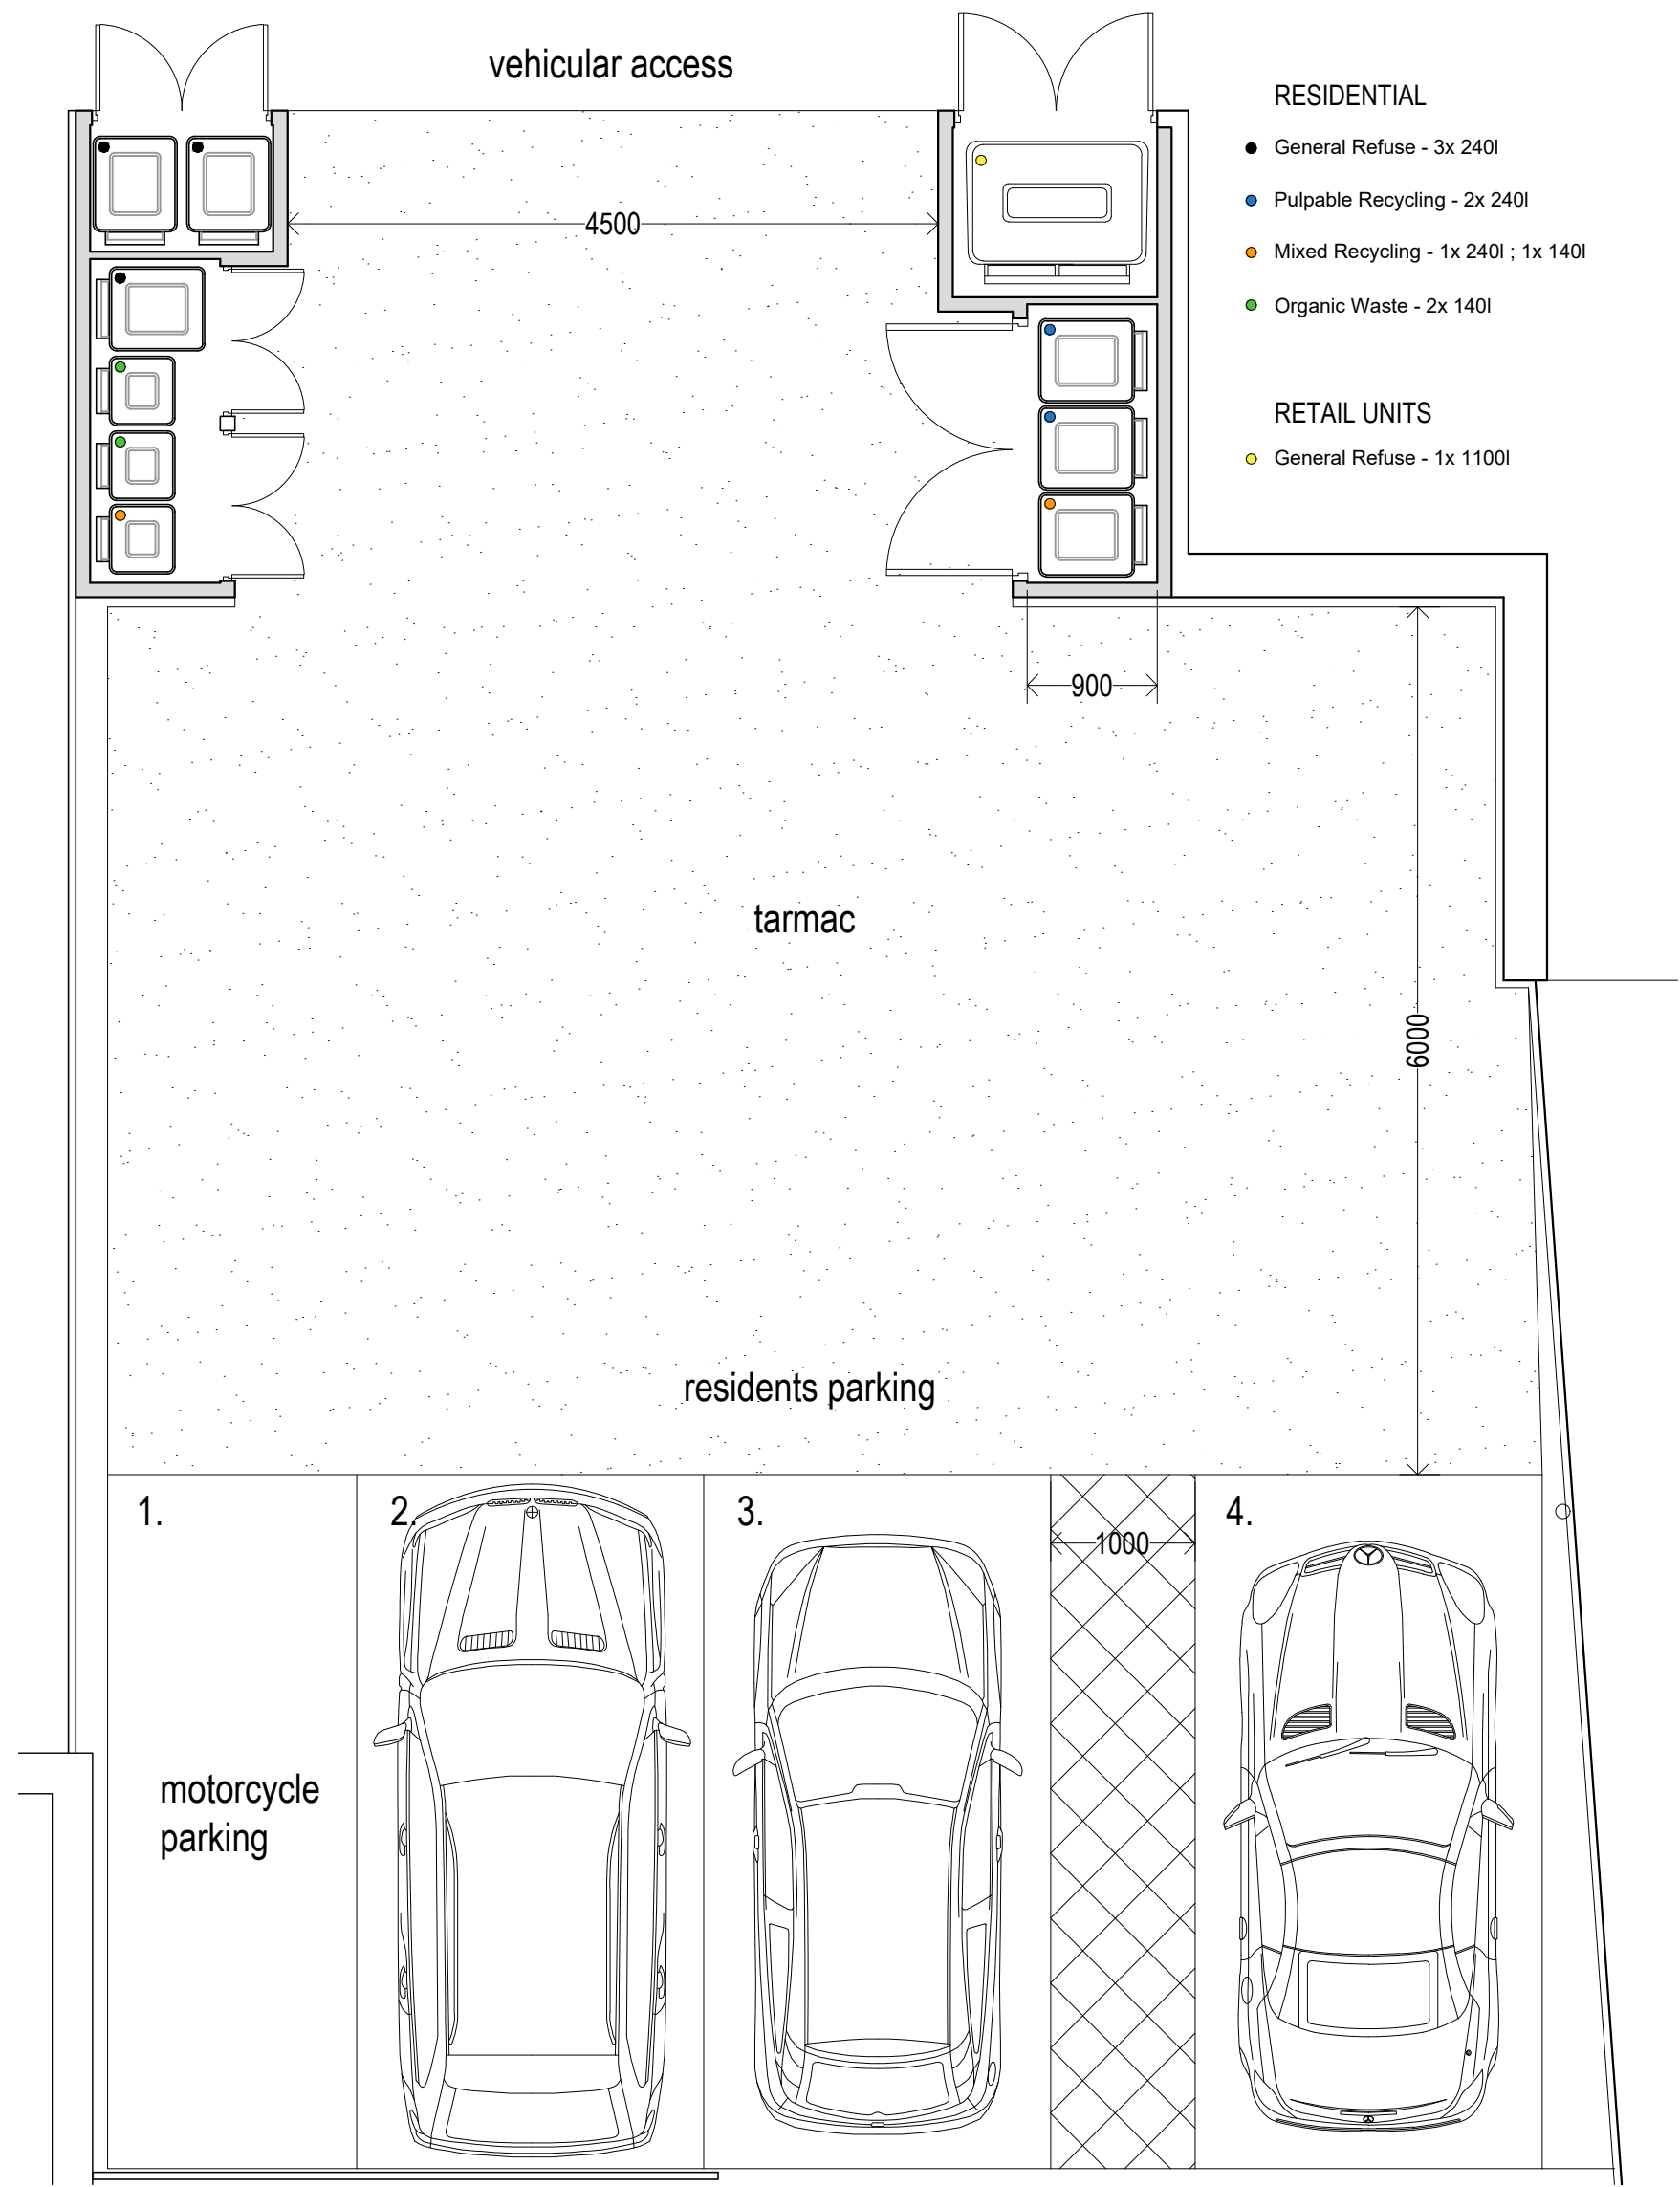


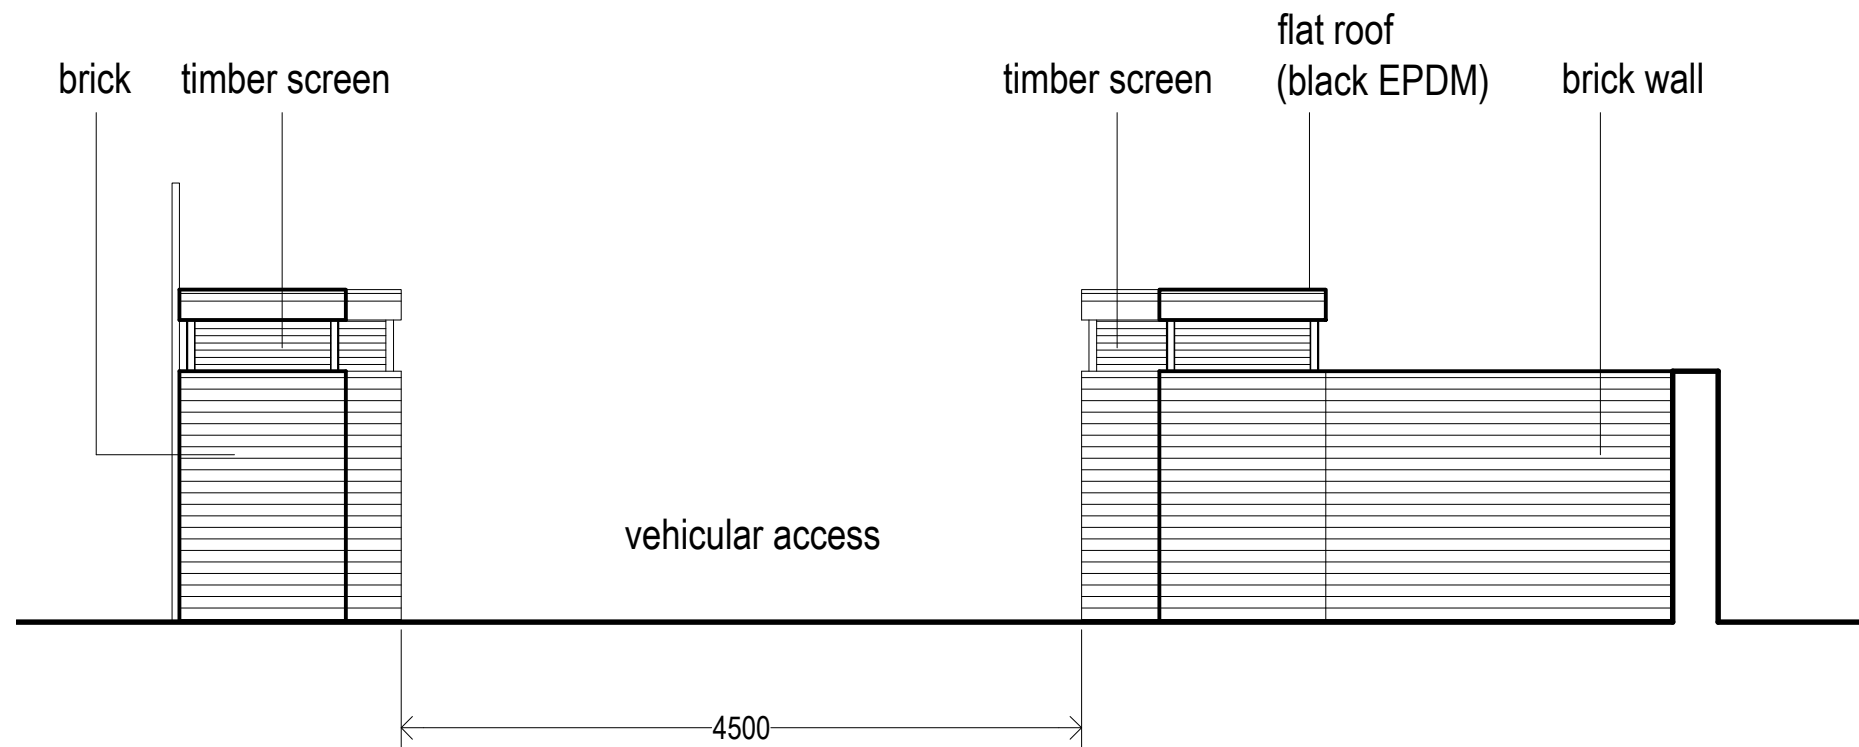


PROPOSED SITE LAYOUT AND BIN STORE PLAN 1:100

 

PROPOSED SOUTH EAST ELEVATION 1:50

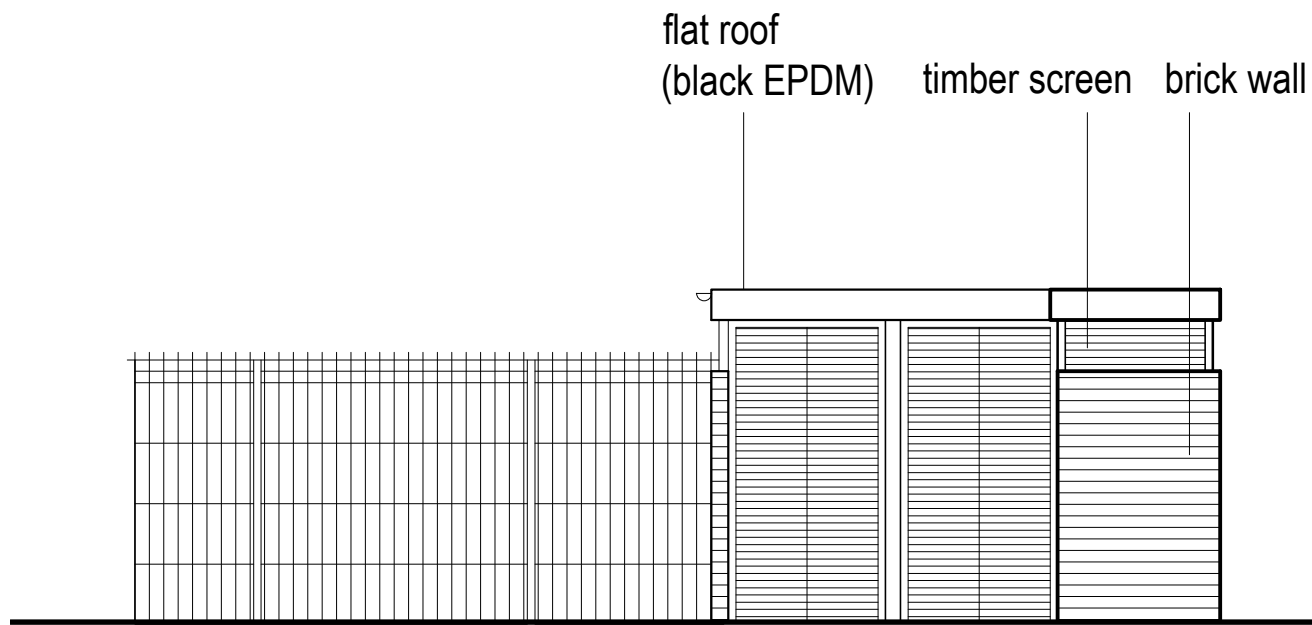

PROPOSED SOUTH WEST ELEVATION 1:50

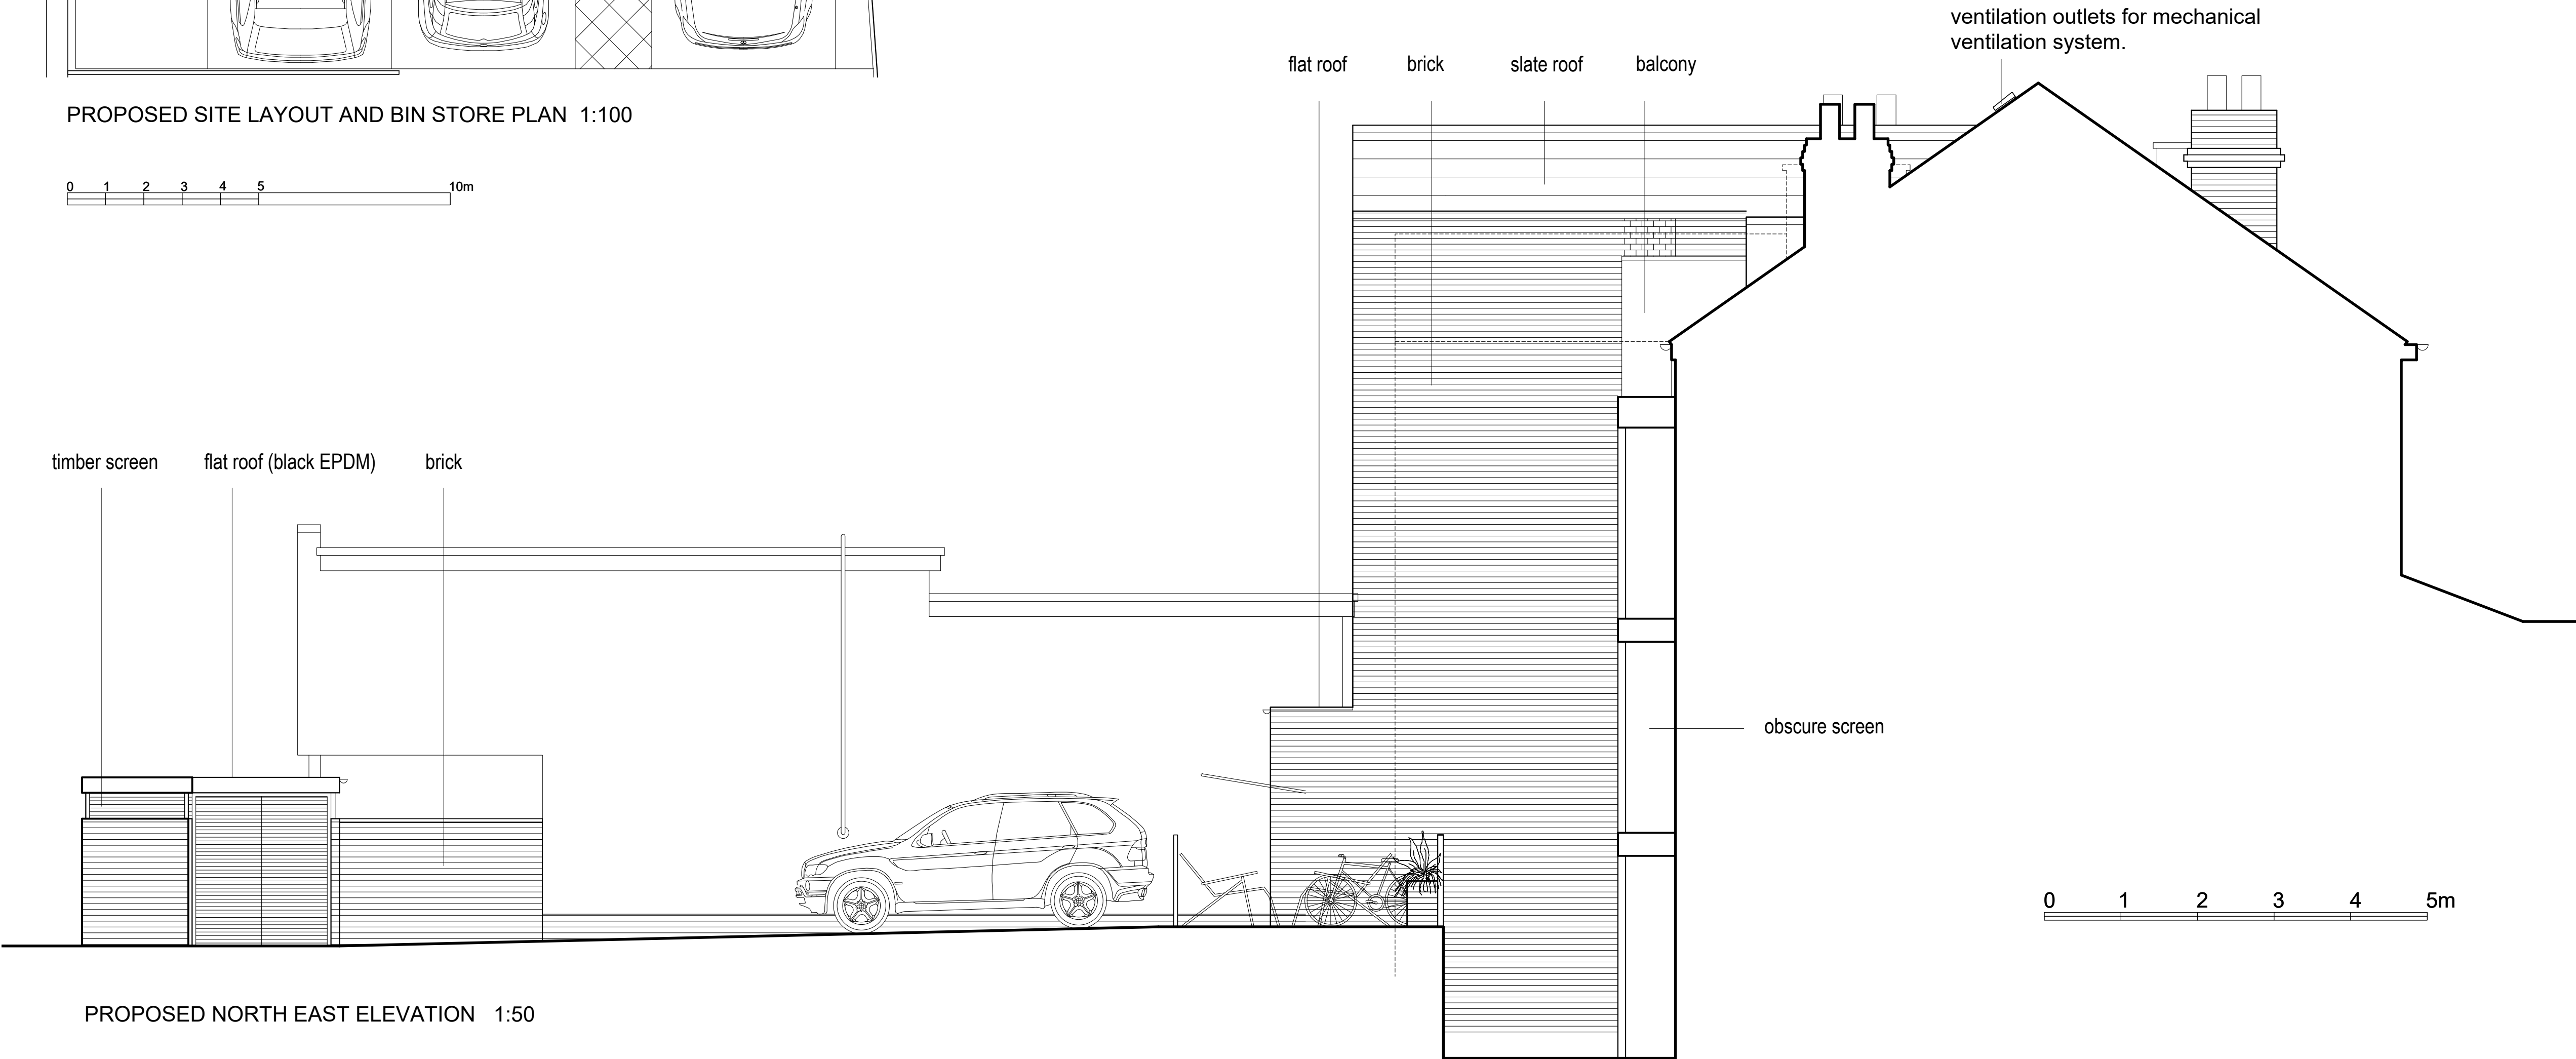

PROPOSED NORTH EAST ELEVATION 1:50

NOTES

- Design & drawings are copyright of Hive Architects Studio Ltd. and written permission must be obtained before duplication
- Do not scale from drawing or derive dimensions from digital forms
- All dimensions are to be checked before commencing work or placing orders
- Any discrepancy found between information herein and that given elsewhere or found on site shall be reported in writing to the architect immediately

C	5.5.22	JMC	Parking spaces amended
B	6.4.22	JC	Alterations to new build scheme
A	26.6.20	VG	Updates to mech. vent outlets
Rev	Date	By	Note

	Hive Architects Studio Ltd. Beck House, 77a King Street, Knutsford, WA16 6DX T: 01565 748050 E: hello@hivearchitects.co.uk W: www.hivearchitects.co.uk Registered in England: 07931988
Project	Extension & Alterations at 481- 485 Wilmslow Road, Manchester, M20 4AN
Project Ref	184-01
Drawing Title	Proposed Bin Store
Drawing no.	17
Scale	STATED @ A1
Date	09/07/19
Drawn	VG
Stage	Planning
Revision	C