
 


45 Sparkford Site Plan Removal

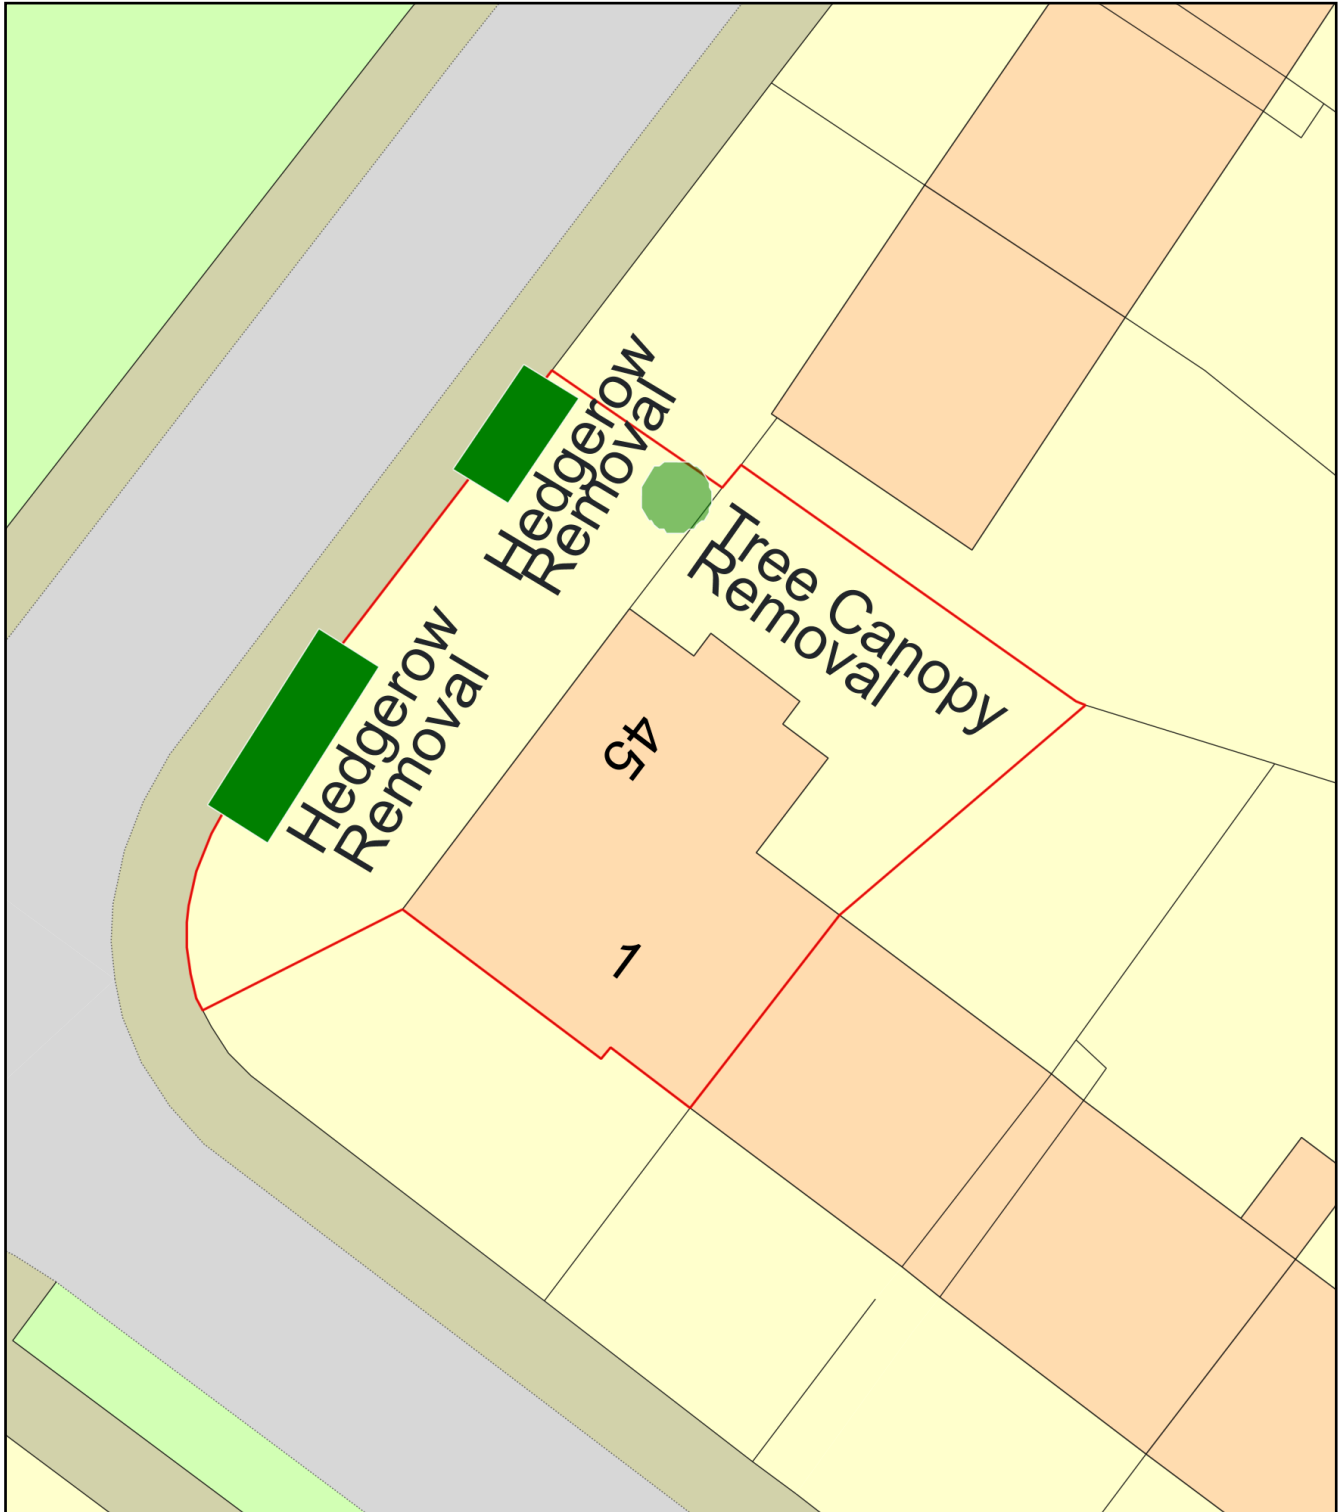

Plan Produced for: Joe Clarke

Date Produced: 28 Jan 2022

Plan Reference Number: TQRQM22028150124618

Scale: 1:200 @ A4