



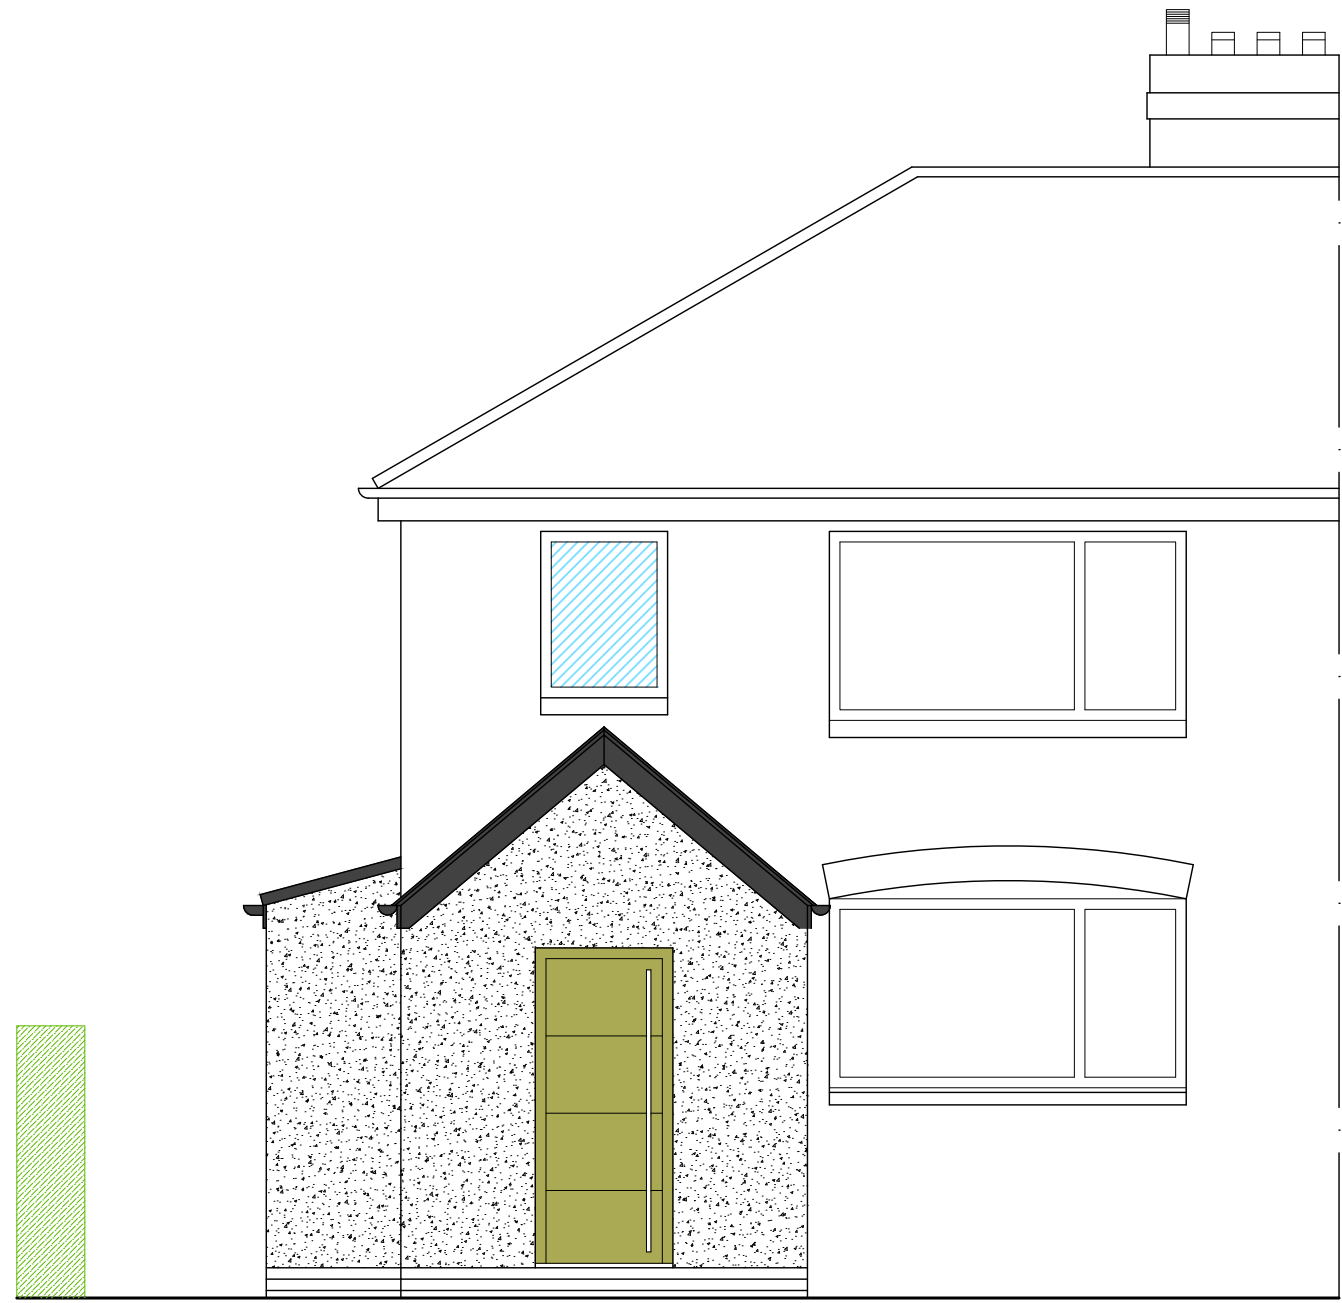


Front




Side

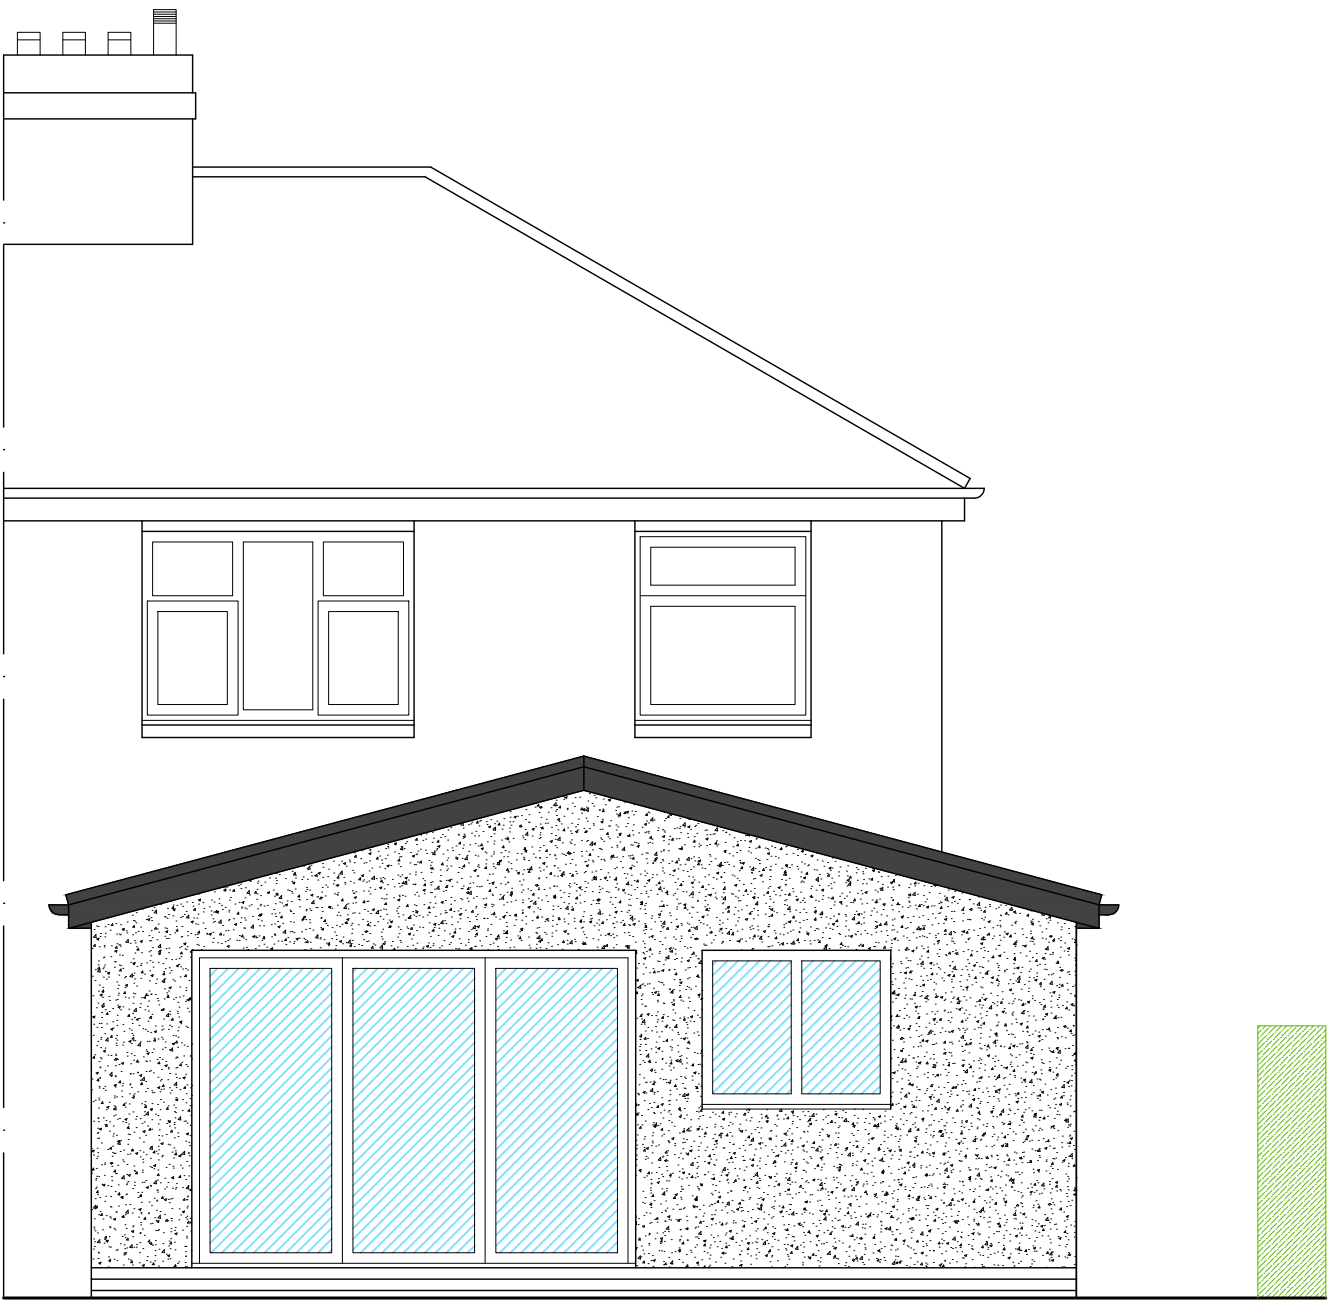

Rear

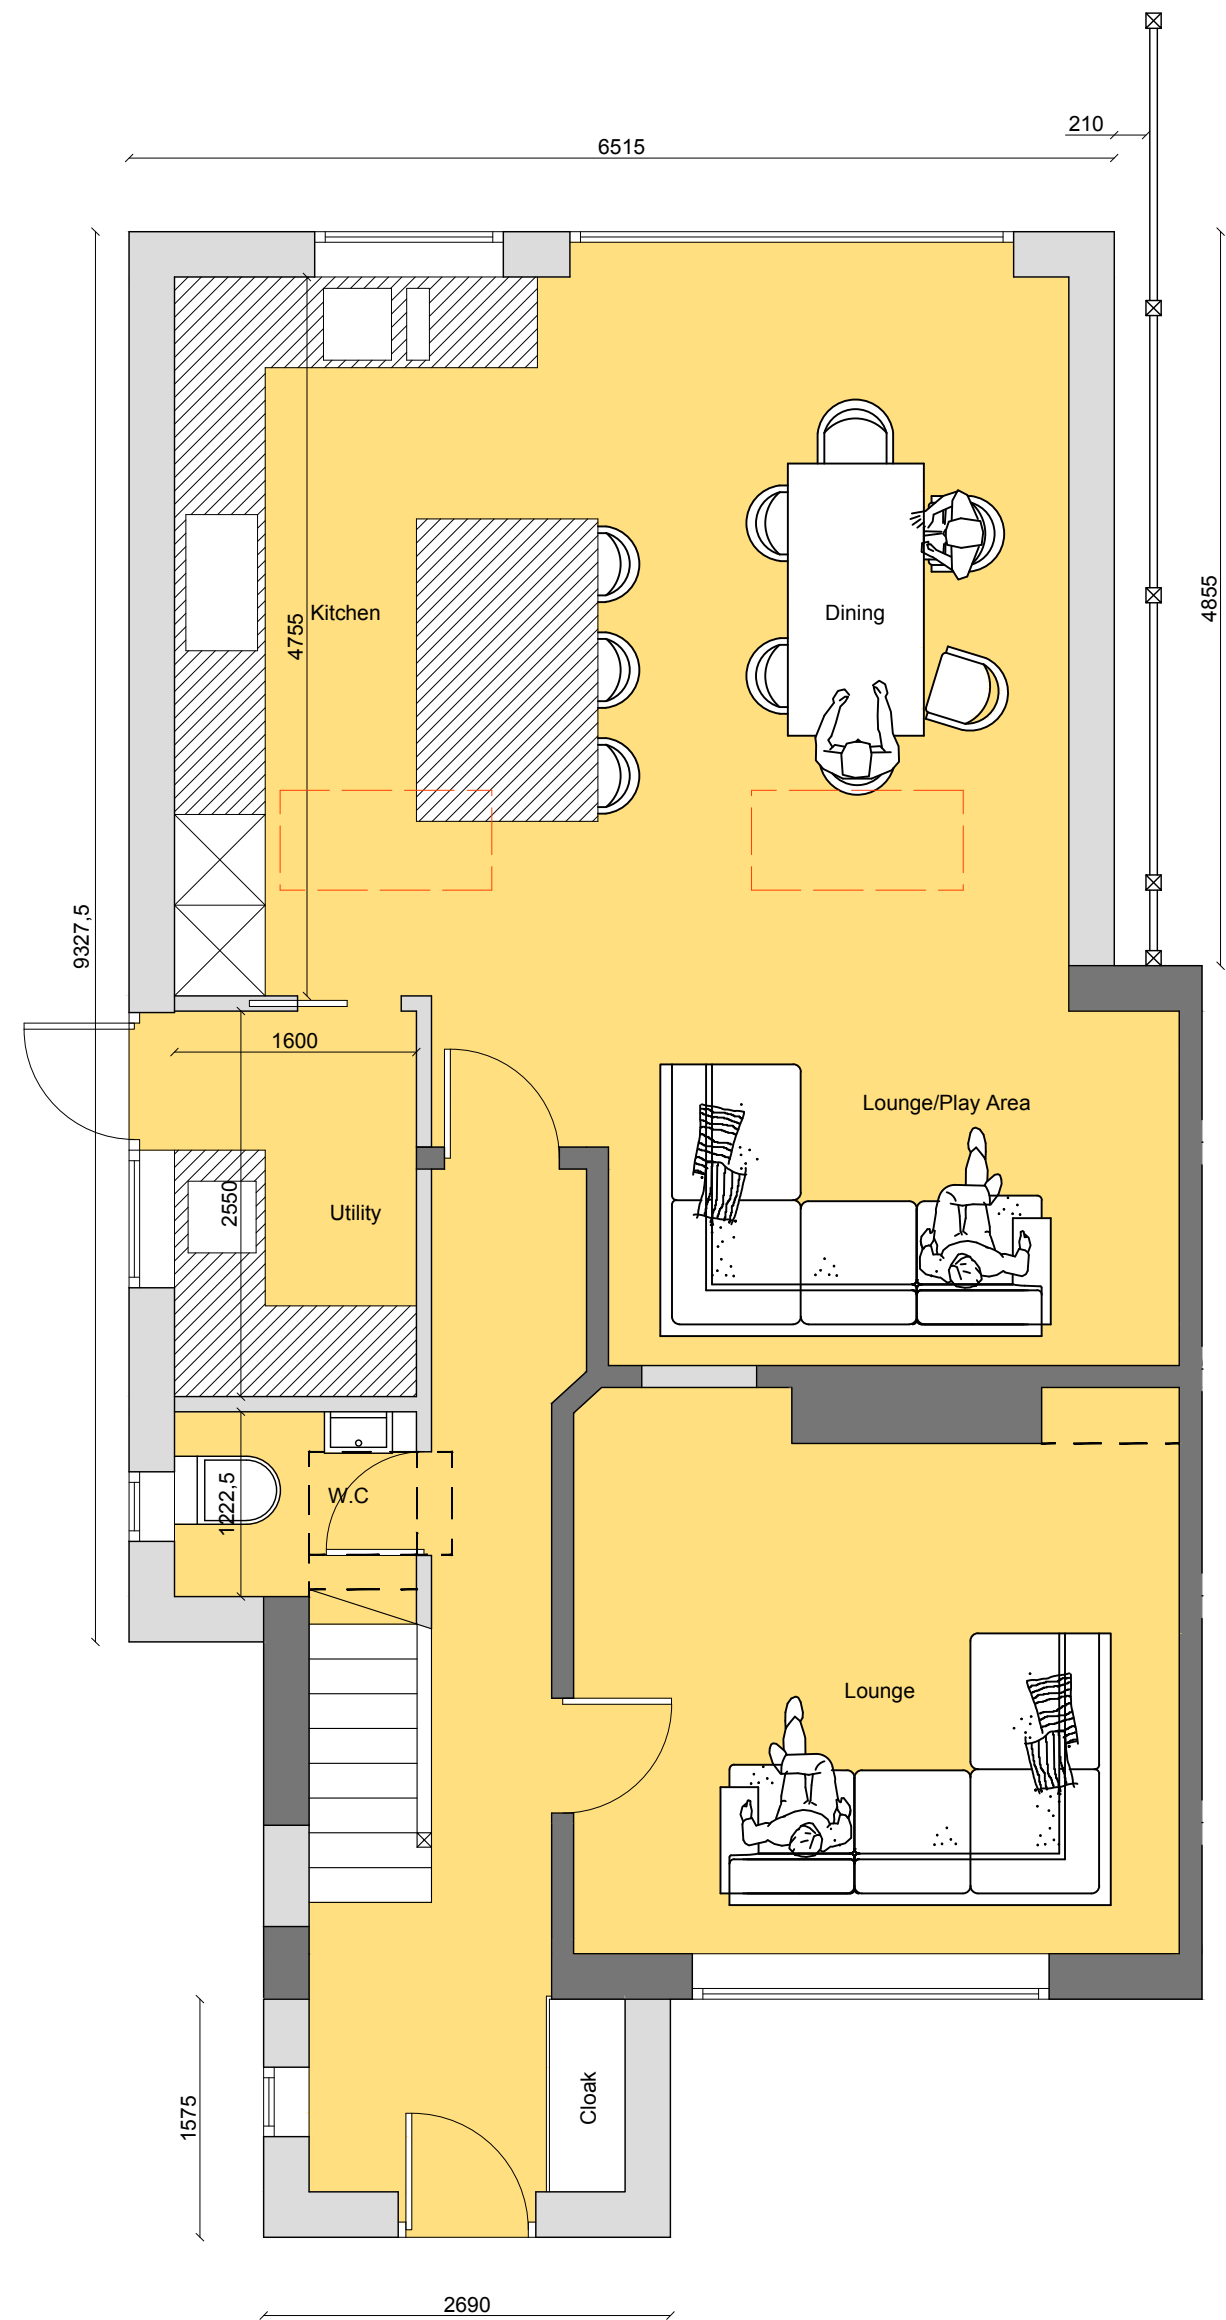

Ground Floor

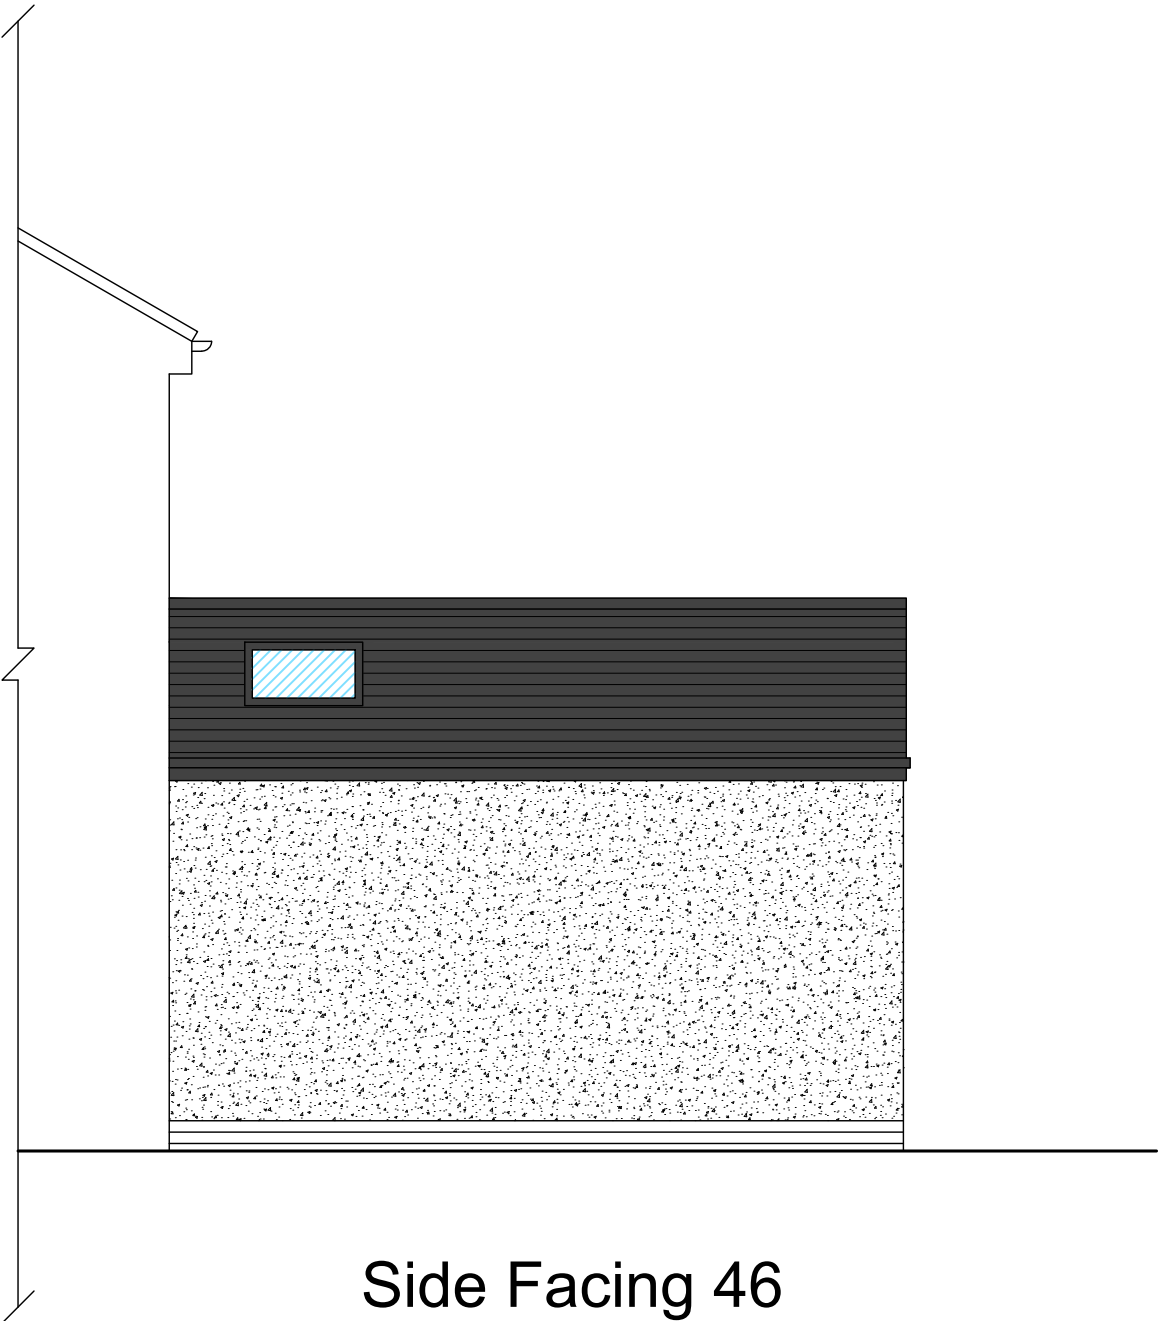

Side Facing 46

LHG PROJECTS LTD Architectural Design & Surveying M: 07941 889 509 E: lhgprojects@gmail.com			
PROJECT 48 Grindley Avenue, Chorlton			
DRAWING TITLE Proposed Floor Plans & Elevations			
DATE 14/01/22	SCALE 1:50 @ A1		
DRAWING NUMBER 882.002	REVISION NO. A		