




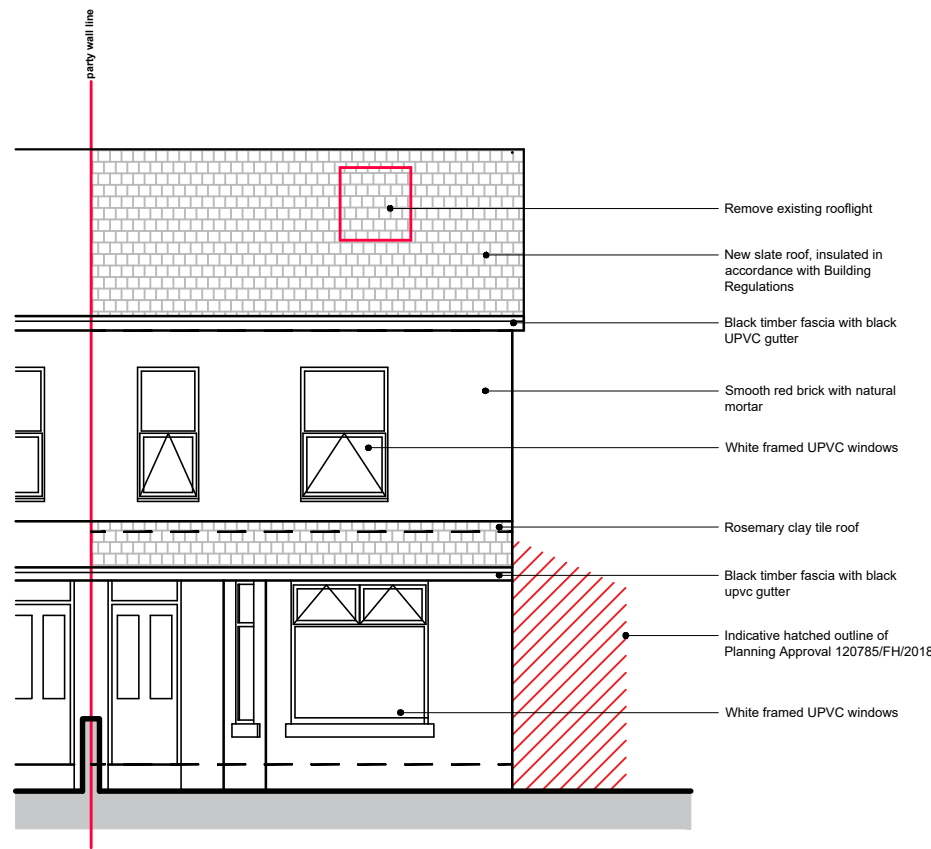


SOUTH-WEST ELEVATION
1:100

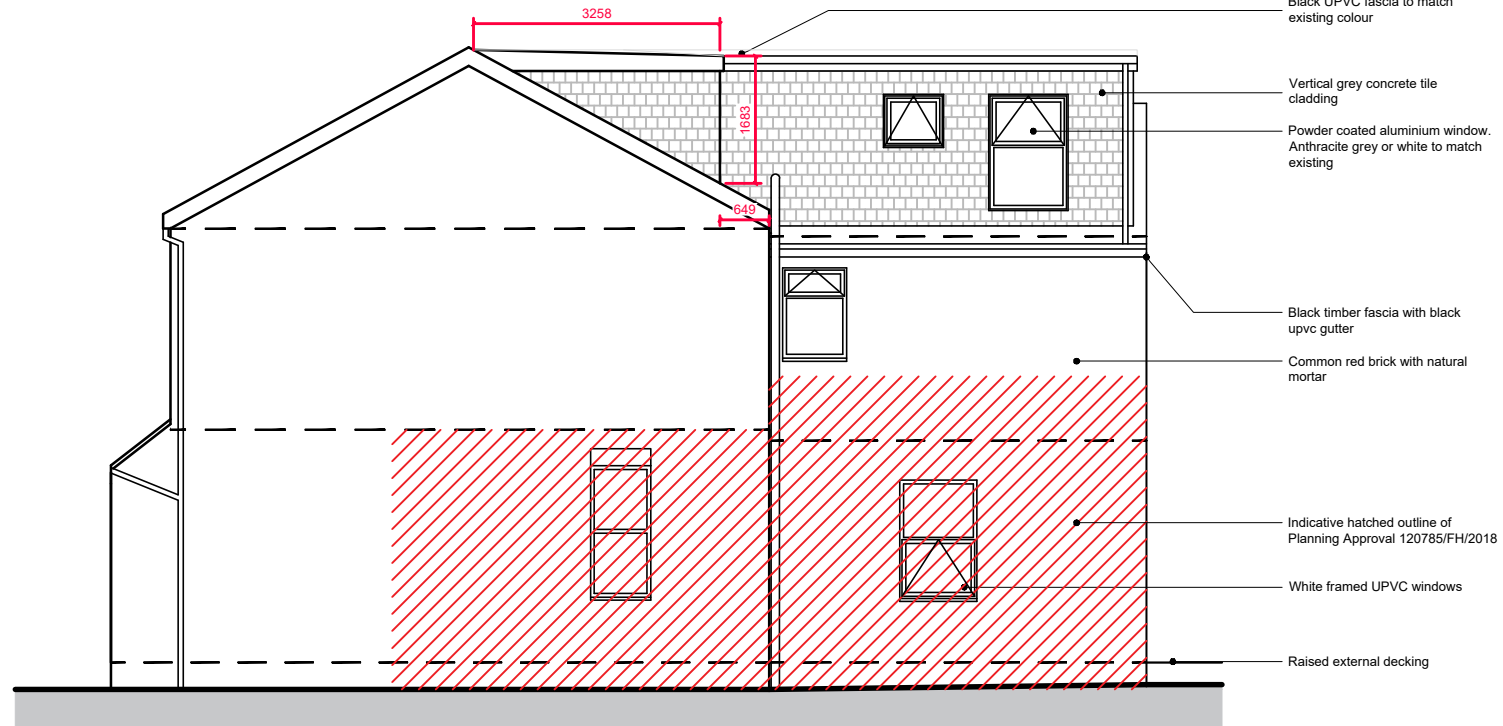

SOUTH-EAST ELEVATION
1:100

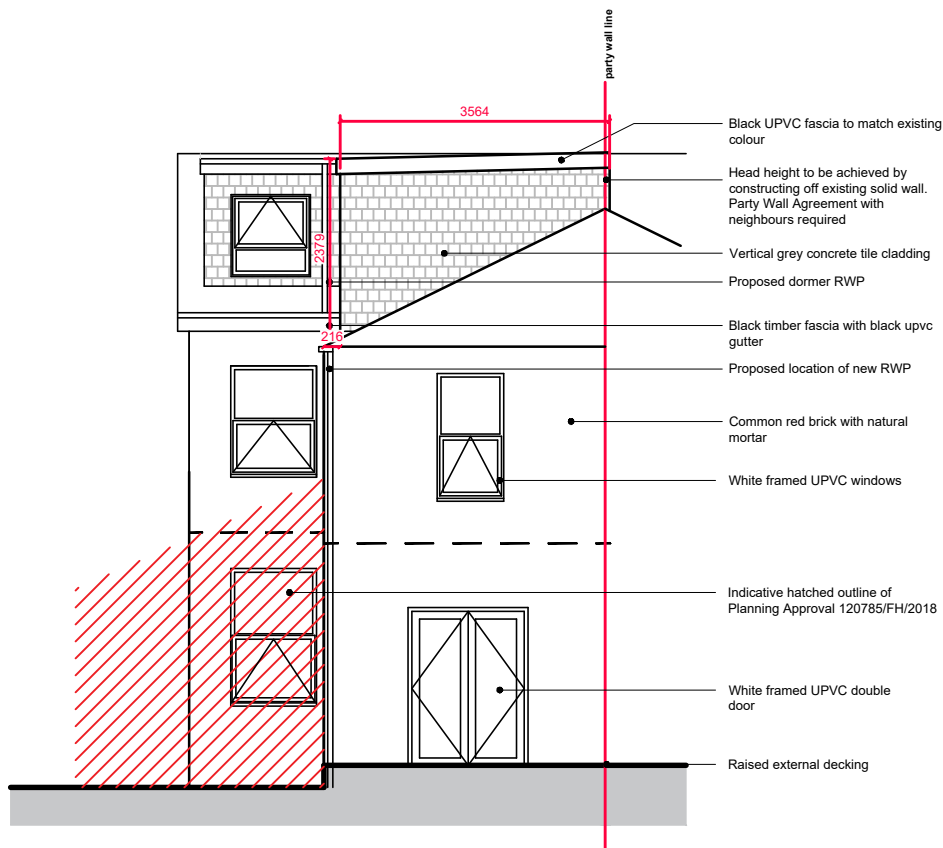

NORTH-EAST ELEVATION
1:100

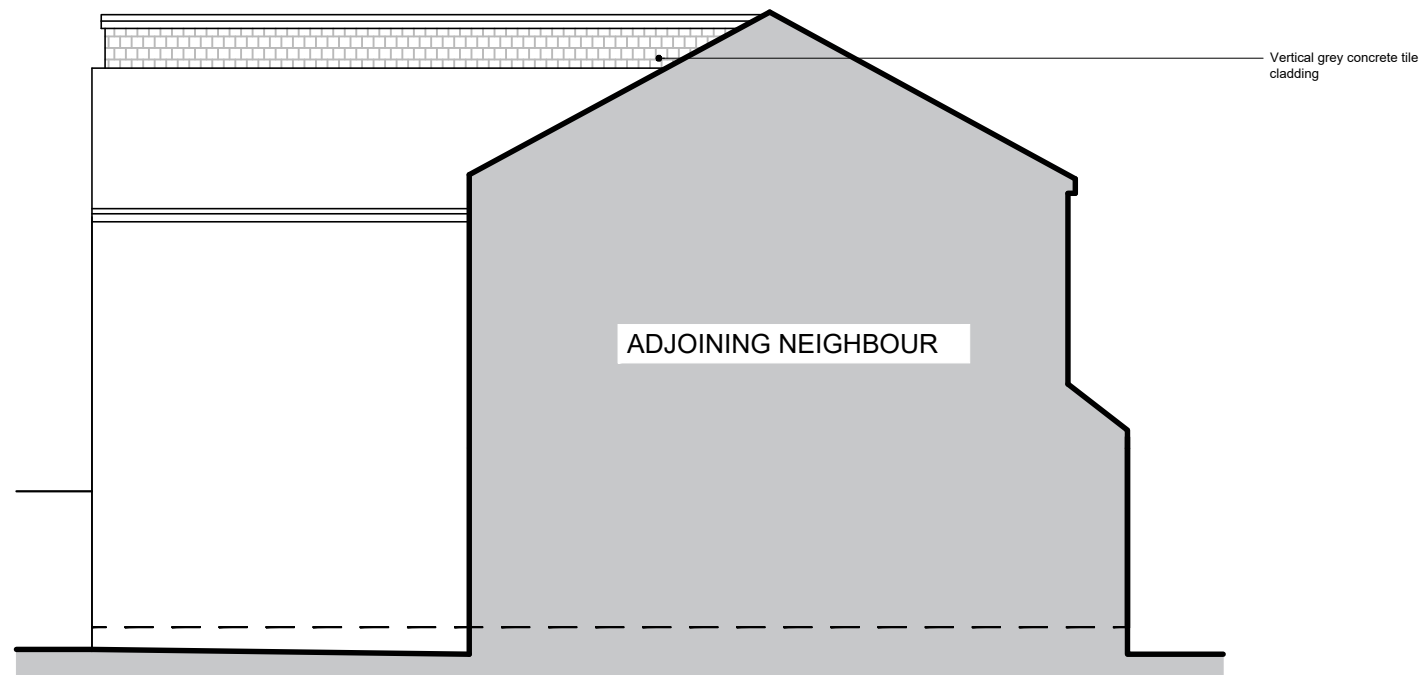

PARTY WALL ELEVATION
1:100

Copyright © 2021 David Machell Architecture Ltd.
All Rights Reserved.

Copyright of this drawing is vested with David Machell Architecture Ltd. and no element is to be reproduced, in whole or in part, without the prior written consent of the copyright owner.

Only figured dimensions are to be taken from this drawing and are to be verified on site prior to commencement of works. The Architect must be informed immediately of any discrepancies.

Drawings to be read in conjunction with all other relevant specifications, Structural Engineer, M&E Engineer and specialist subcontractor drawings.

B	22/02/22	Updated Elevations
A	14/12/21	Party Wall elevation added
REV	DATE	DETAILS

STATUS
PLDC

CLIENT	CN & SN
PROJECT	64 Cavendish Road, Manchester
DRAWING TITLE	Proposed Elevations
DATE	05/12/2021
SCALE	1:100@A3
DRAWING NO.	0109_05_002
REVISION	B

DM//A
DAVID MACHELL ARCHITECTURE
Hesketh Mount, 96 Lord Street, Southport, PR8 1JR
contact@dm-a.co.uk
www.dm-a.co.uk