


This drawing is protected by copyright and the information contained therein is the property of William McCall.
The drawing must not be copied and the information contained therein may not be used or disclosed without written permission of and in the manner permitted by William McCall.

0 1 2 3 4 5M

Scale 1:50@ A1

0 1 2 3 4 5 6 7 8 9 10M

Scale 1:100@ A1

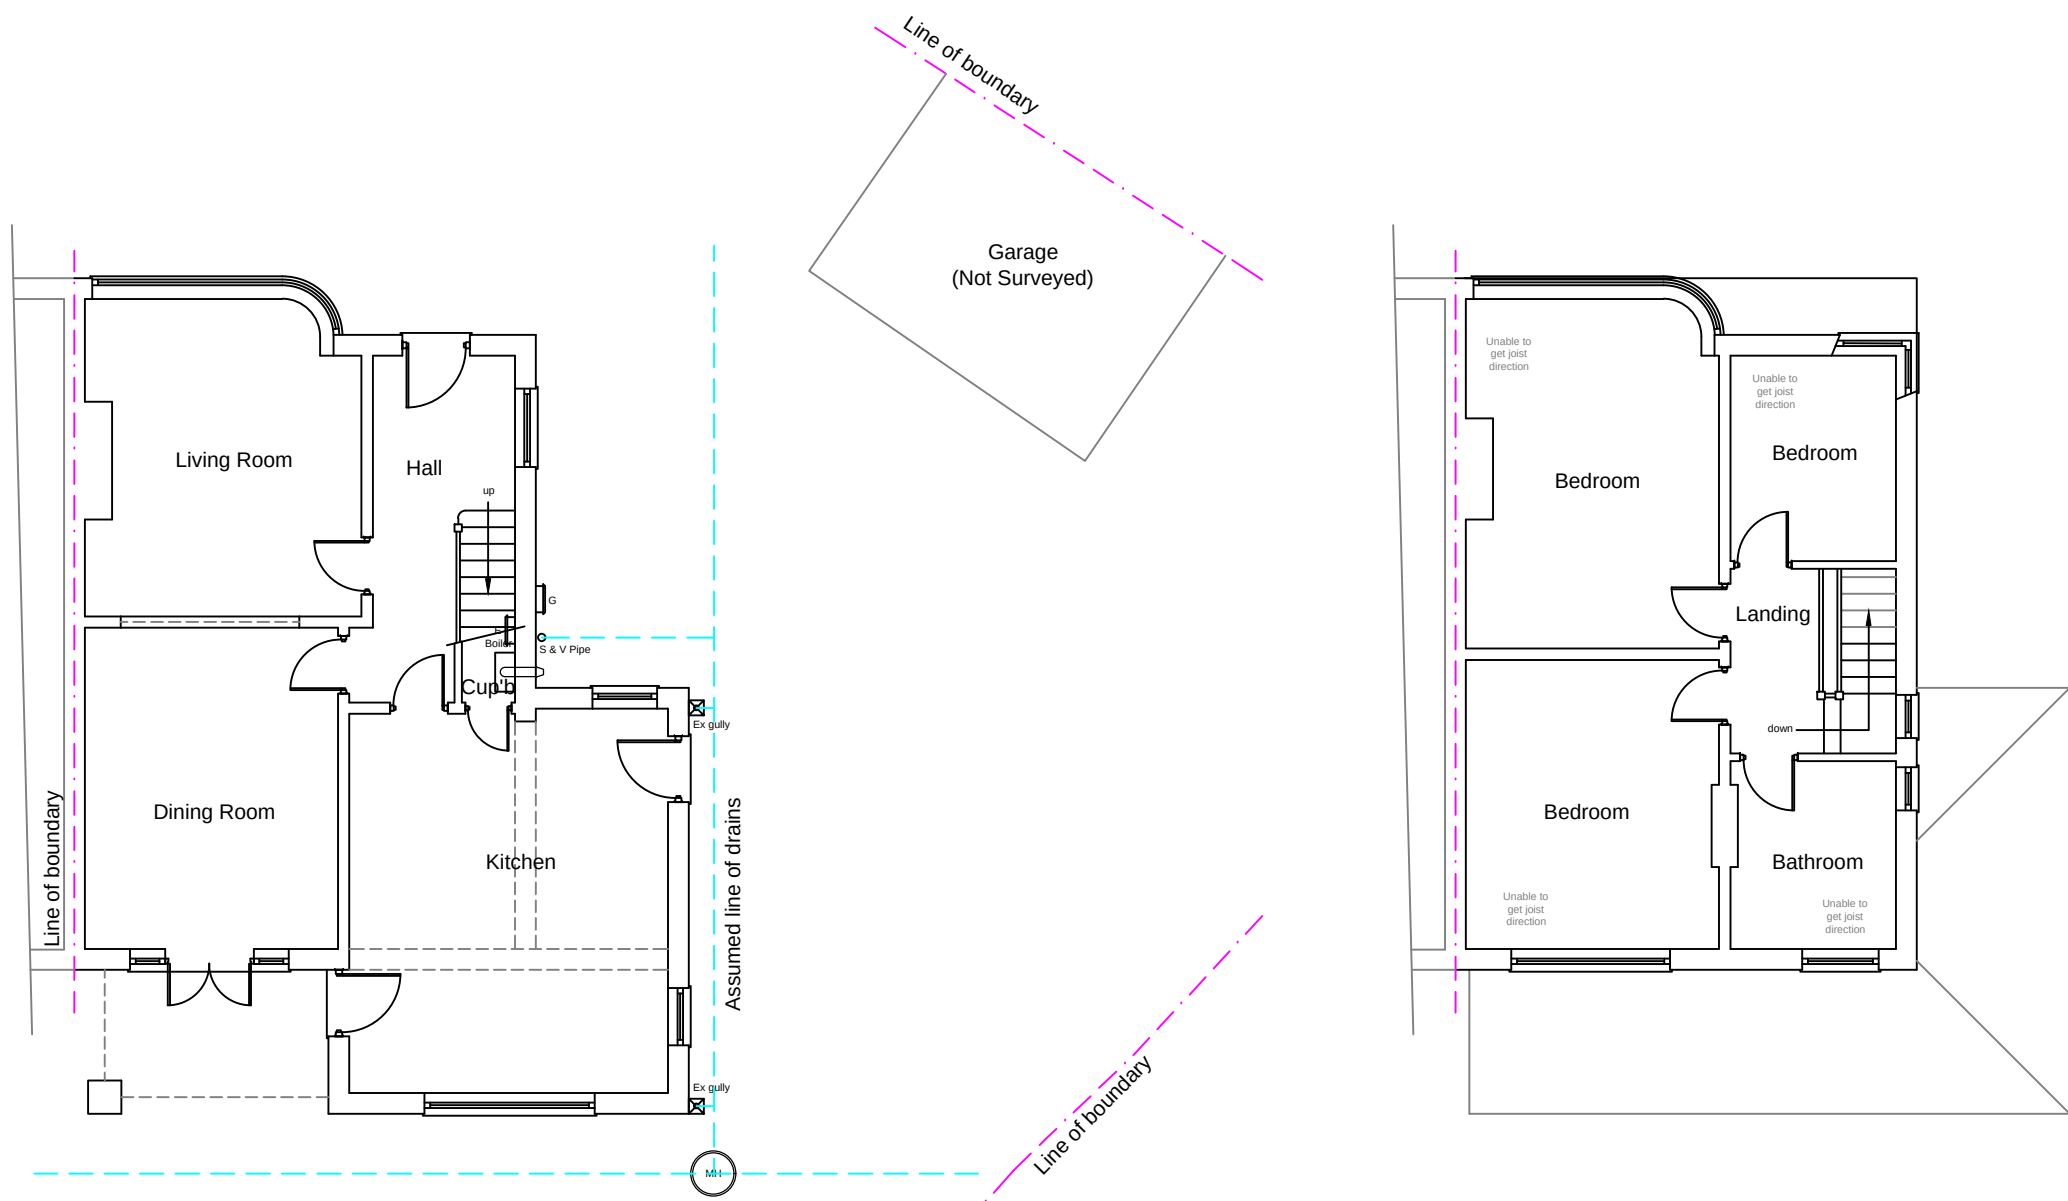

Existing Ground Floor Plan

1:100

Existing First Floor Plan



Existing Rear Elevation




Existing Side Elevation

1:100



Existing Front Elevation

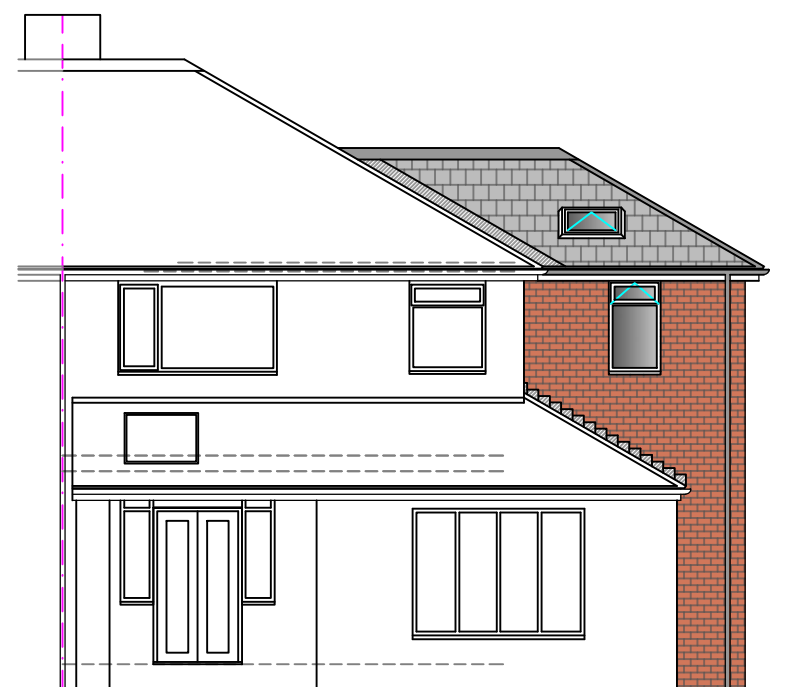

Proposed Rear Elevation




Proposed Side Elevation

1:100




Proposed Front Elevation

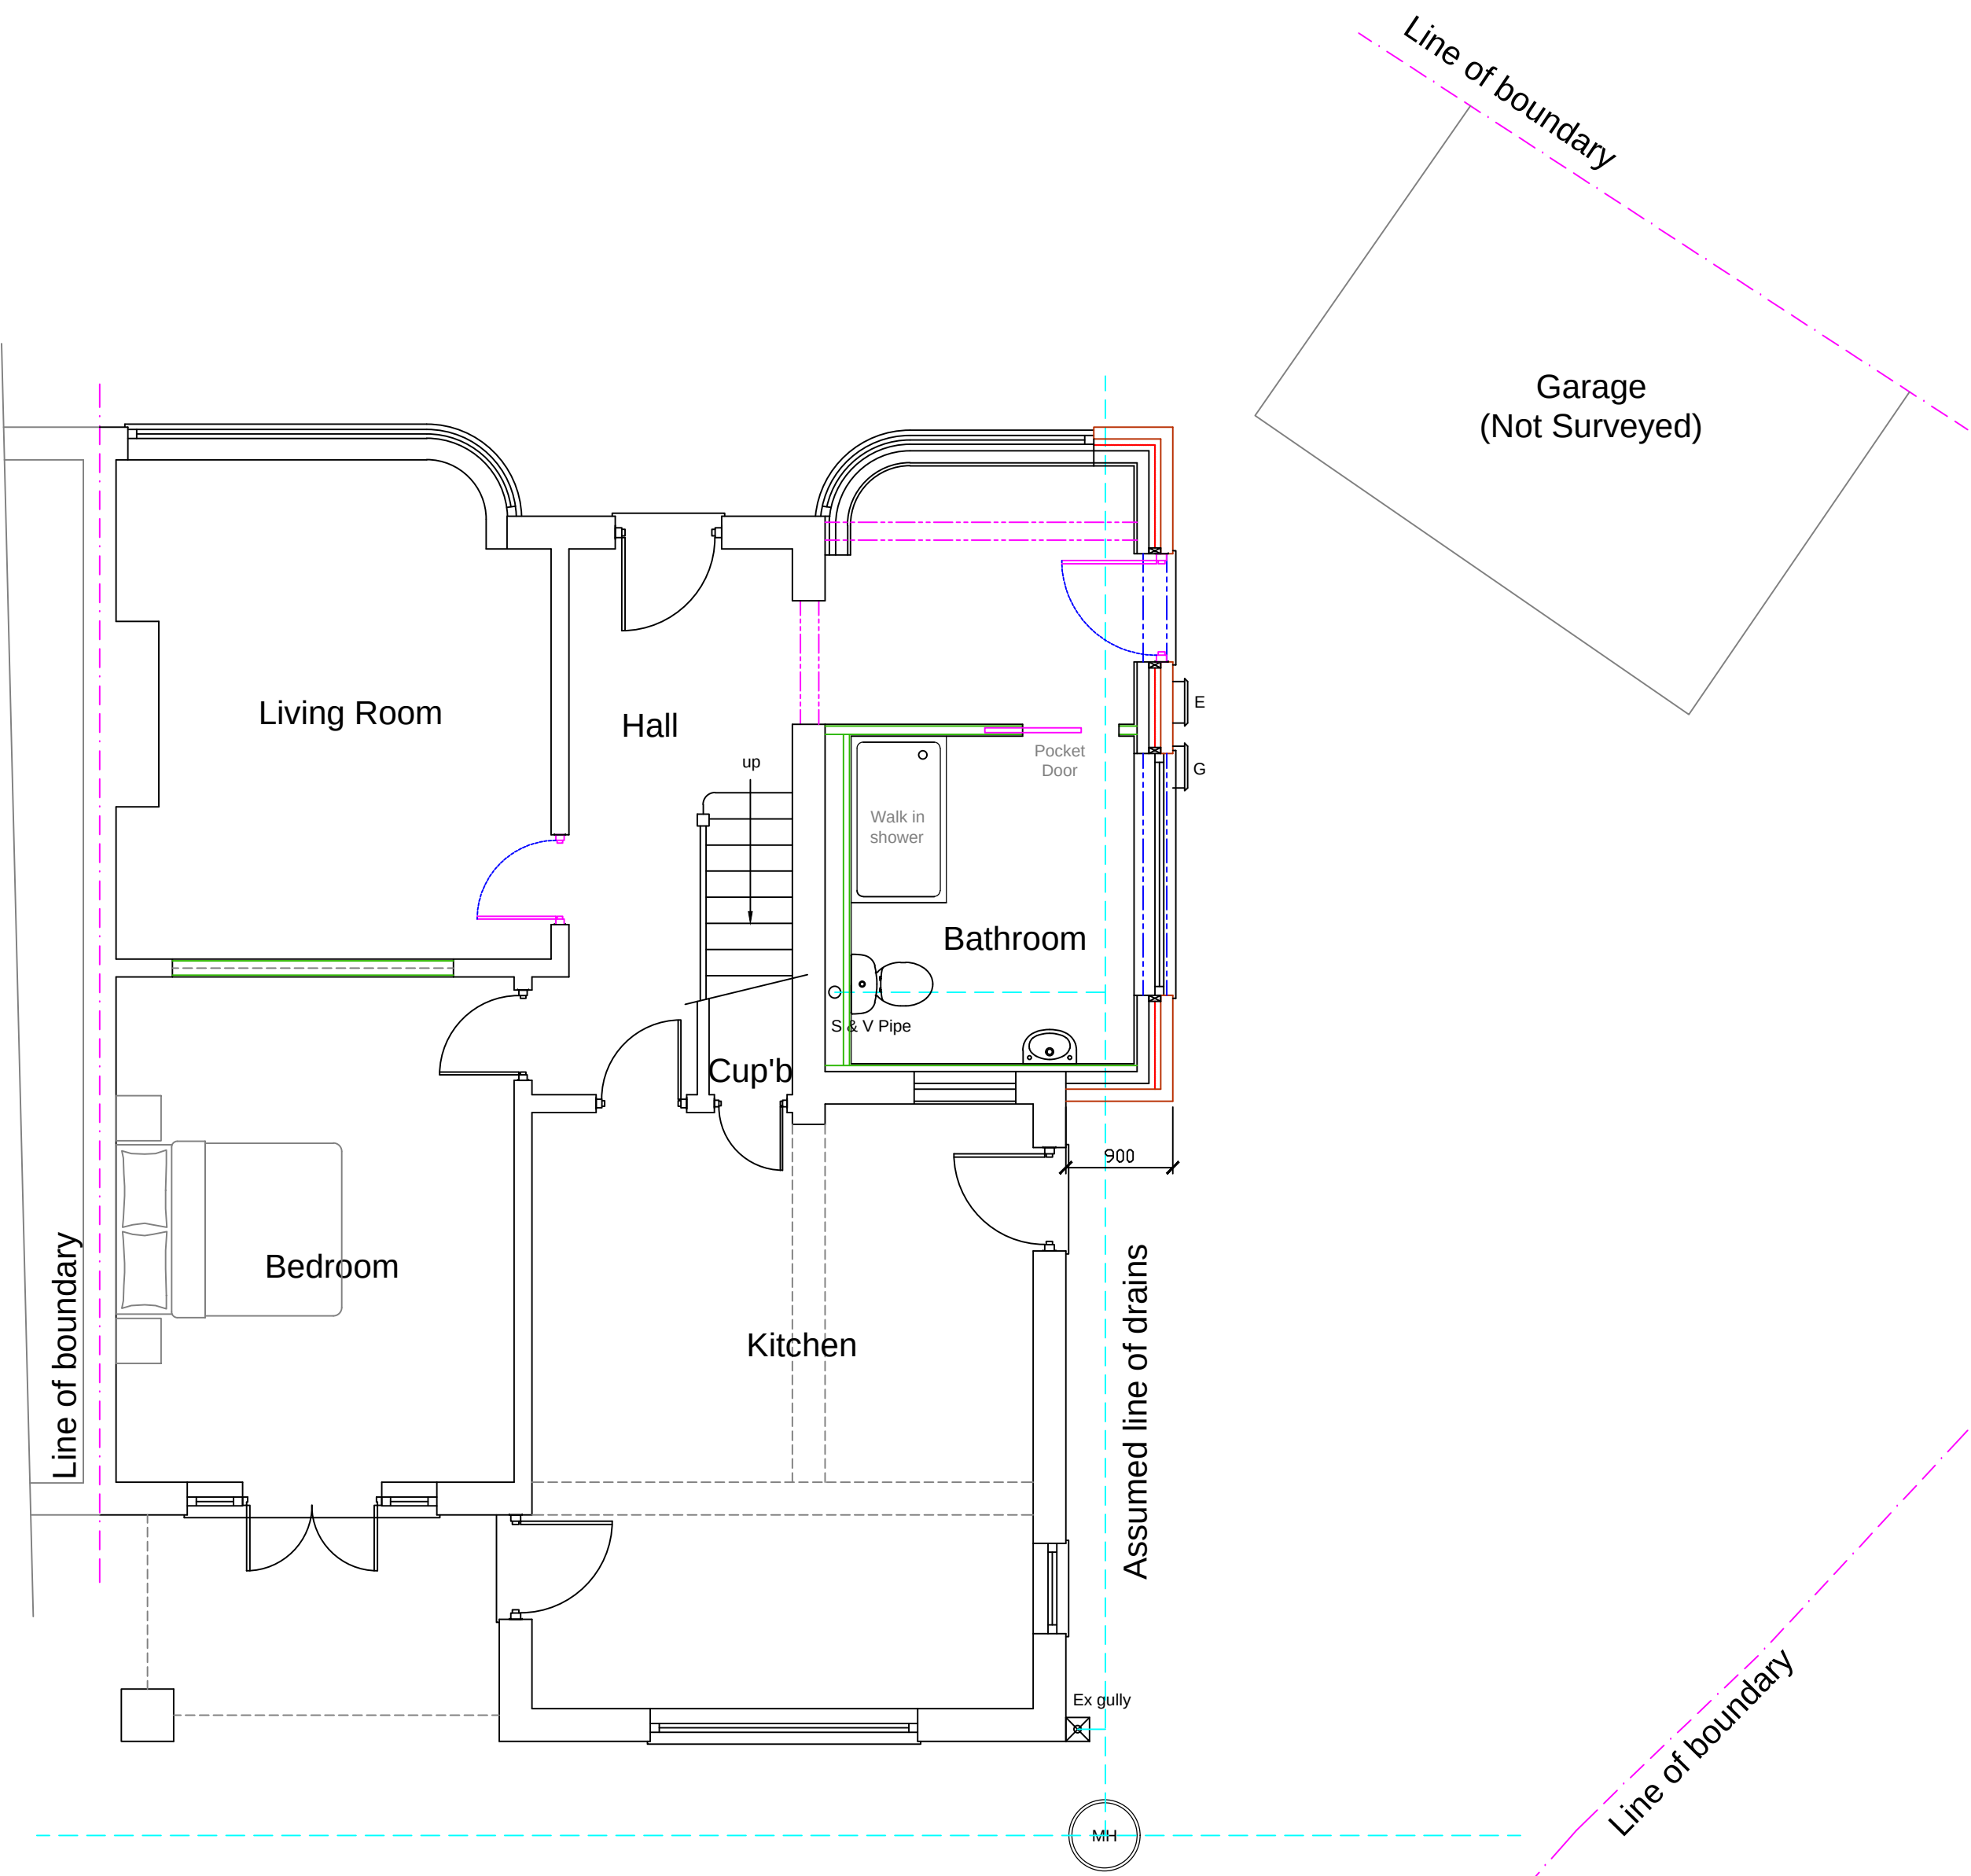

Proposed Ground Floor Plan

1:50

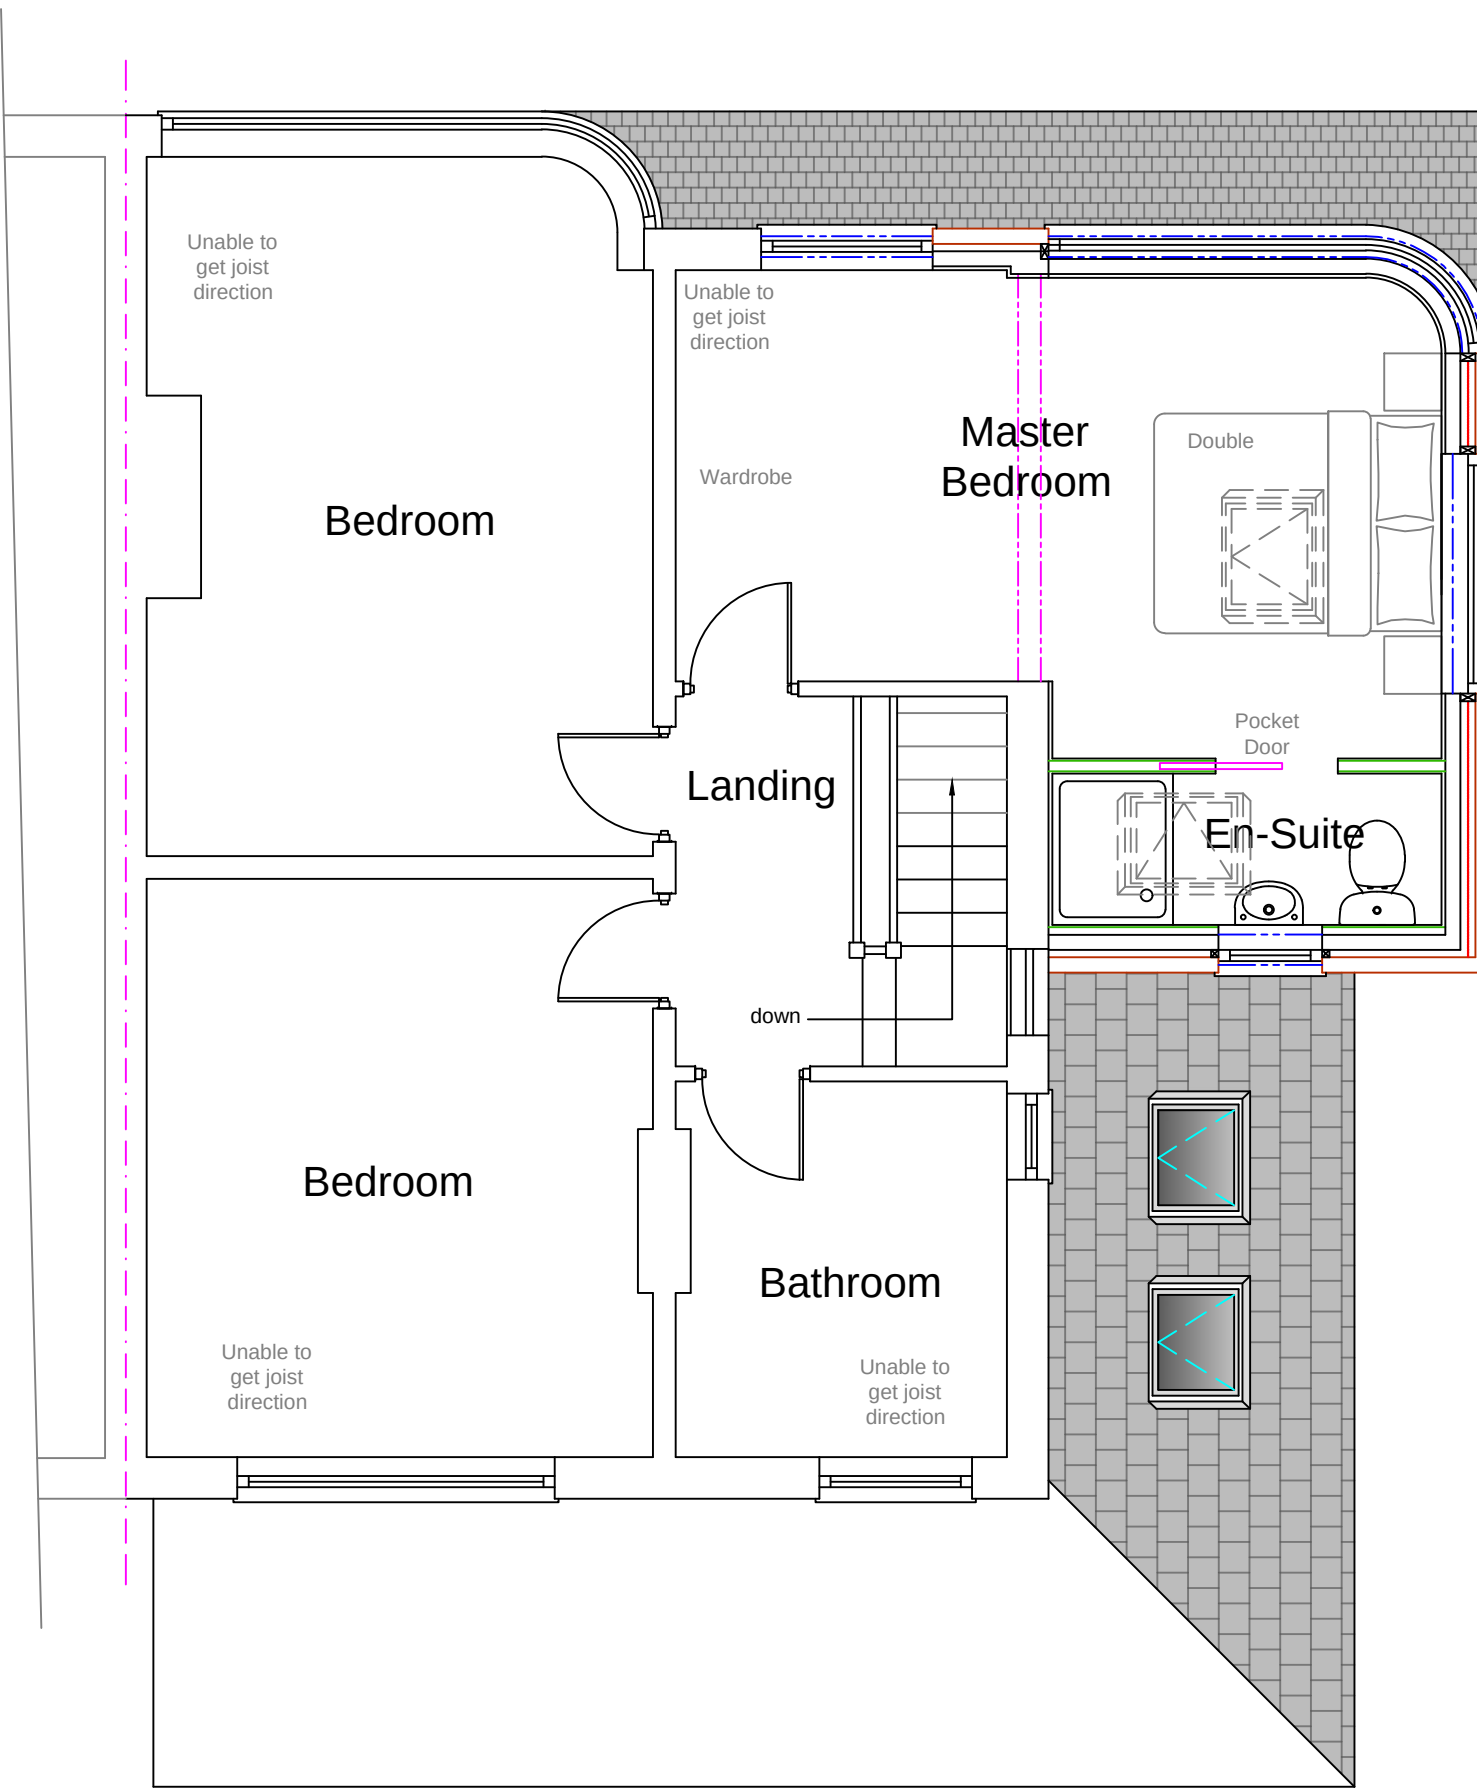

Proposed First Floor Plan

Rev: A - 05/04/22 - Roof line pushed back on the front elevation so that the proposed side extension becomes subservient to the host dwelling.

Stage :-		Householder Planning Drawing	
Project Title :-		Proposed Two Storey Side Extension	
Drawing Title :-		Existing & Proposed Plans & Elevations	
Client :-		Mr & Mrs Jones	
Drwg No :-	10/21/155	Date :-	Oct '21
Scale :-	1:100 & 1:50@A1	Drawn:-	SCM
Site Address :-		14 Lynway Drive, Didsbury, Manchester, M20 4TS	