




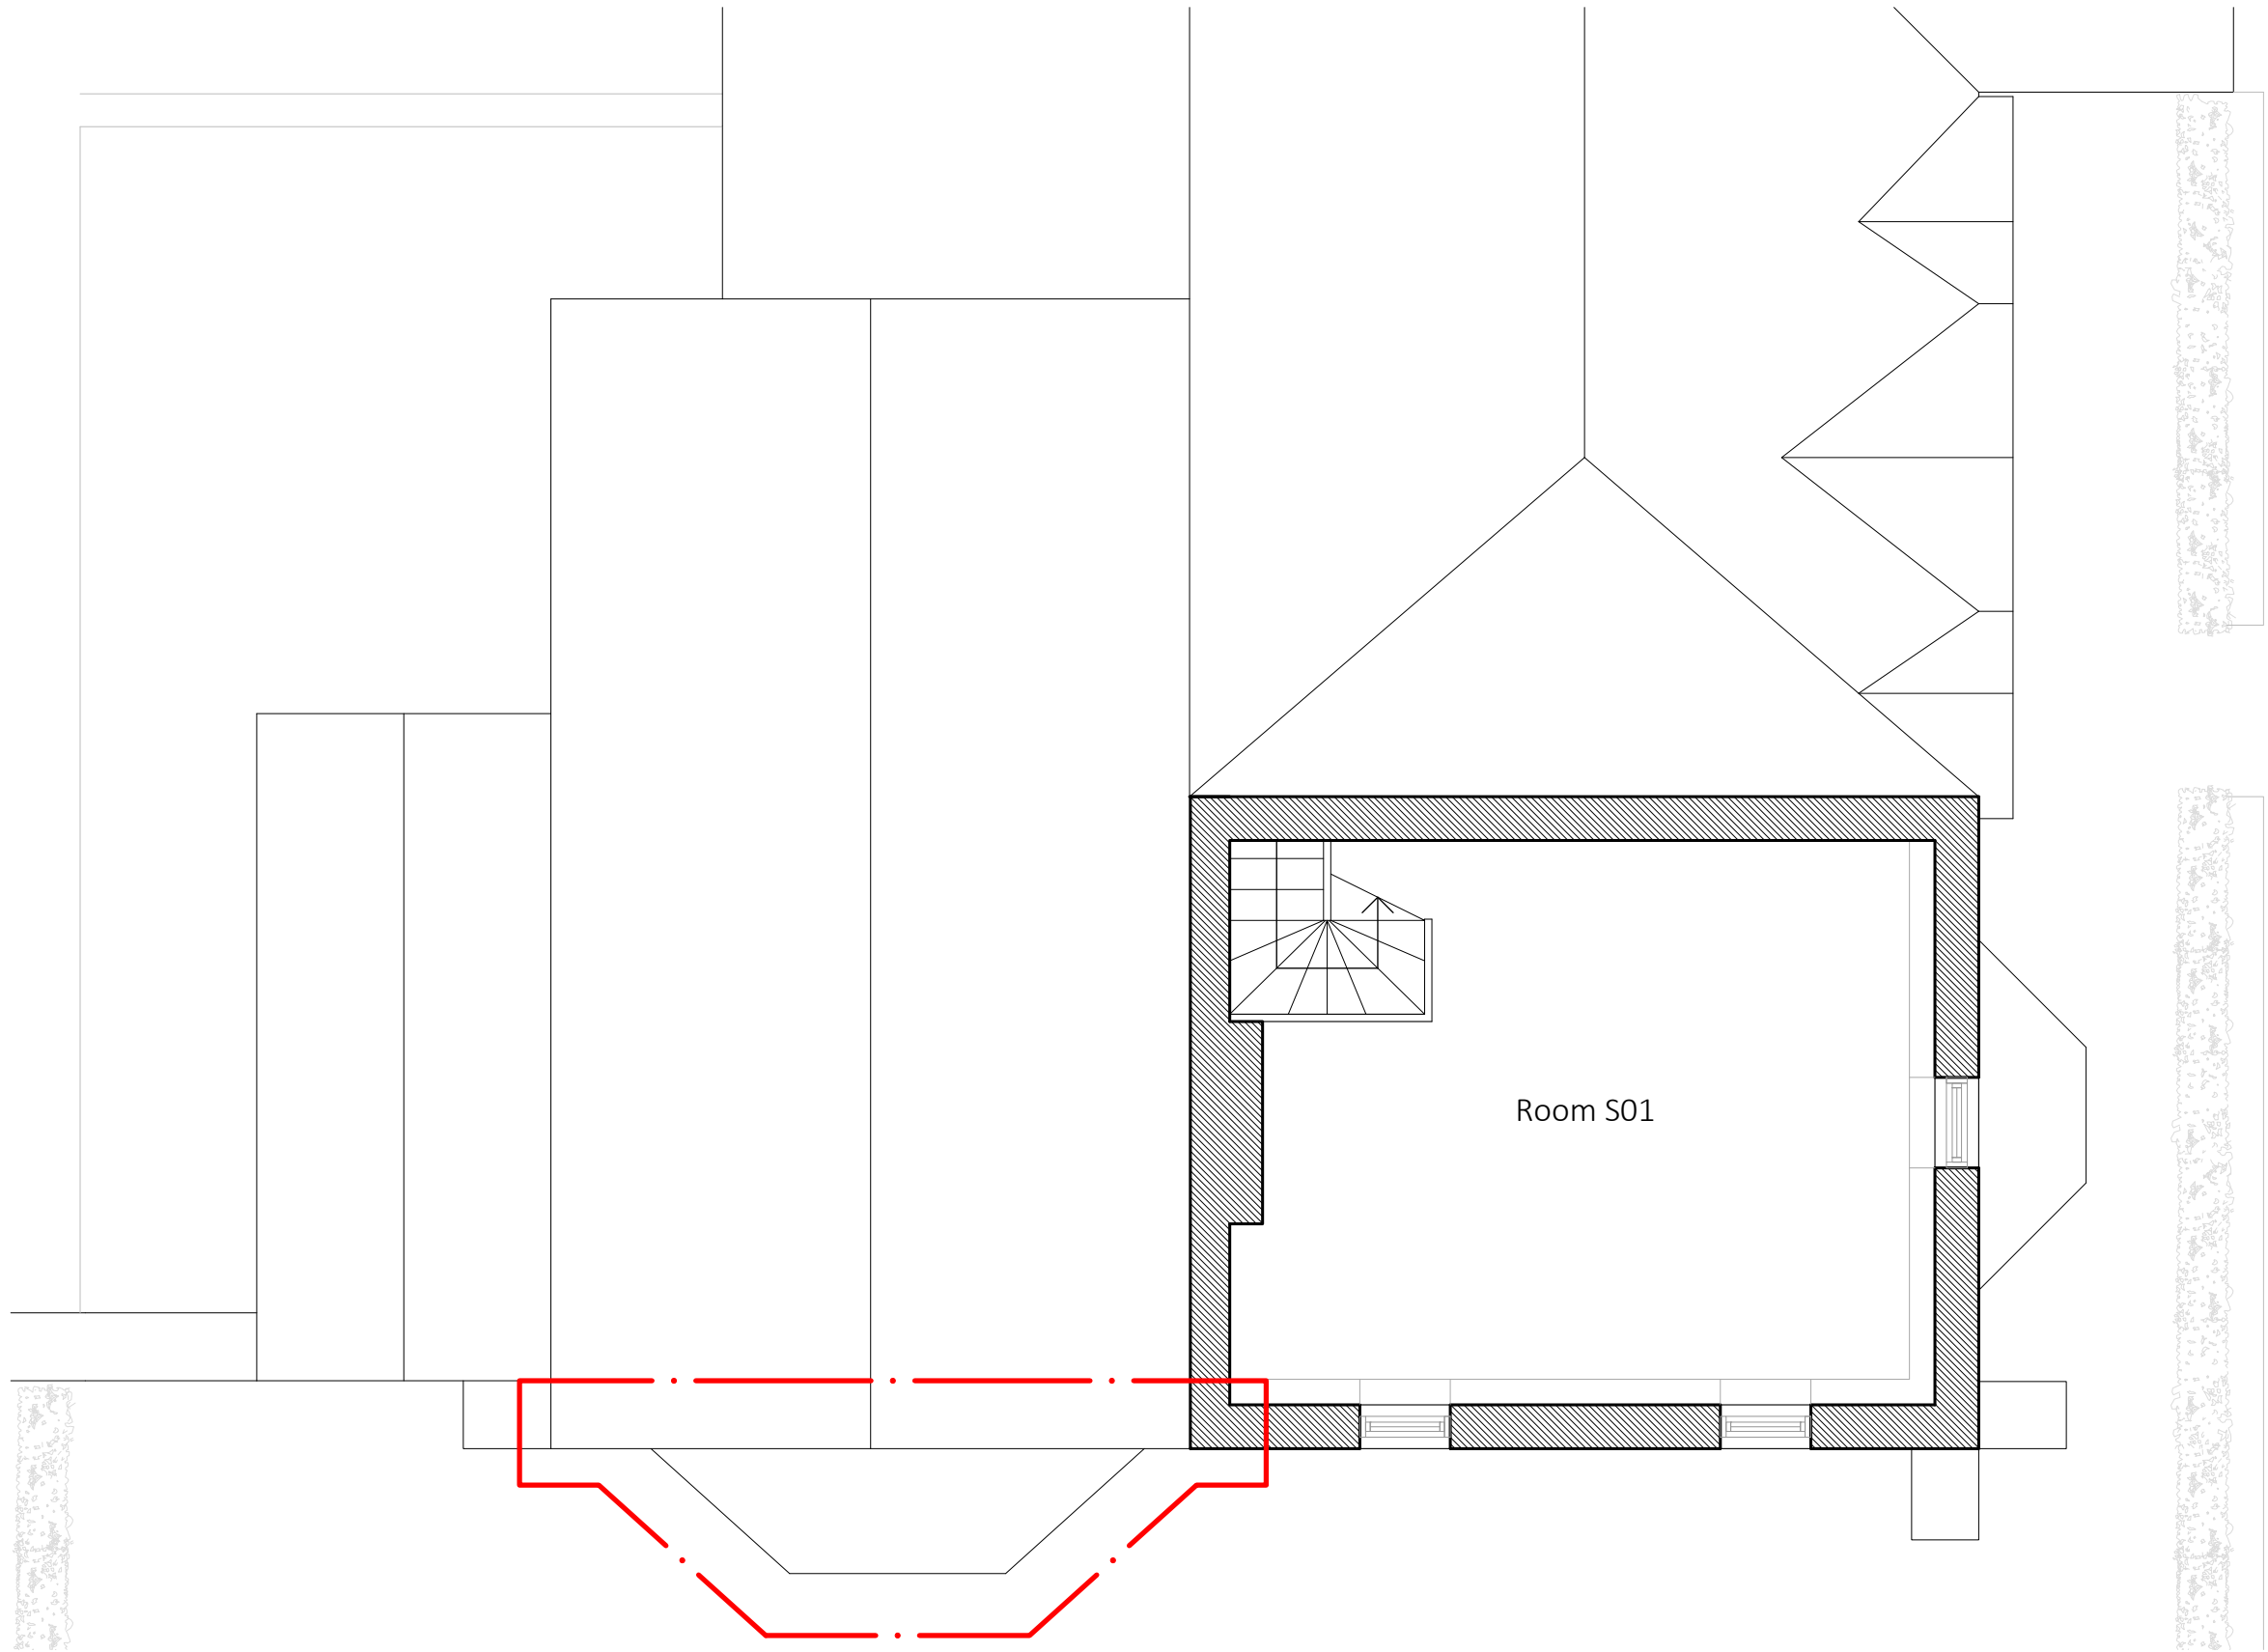

Existing Second Floor Plan
Scale 1:50

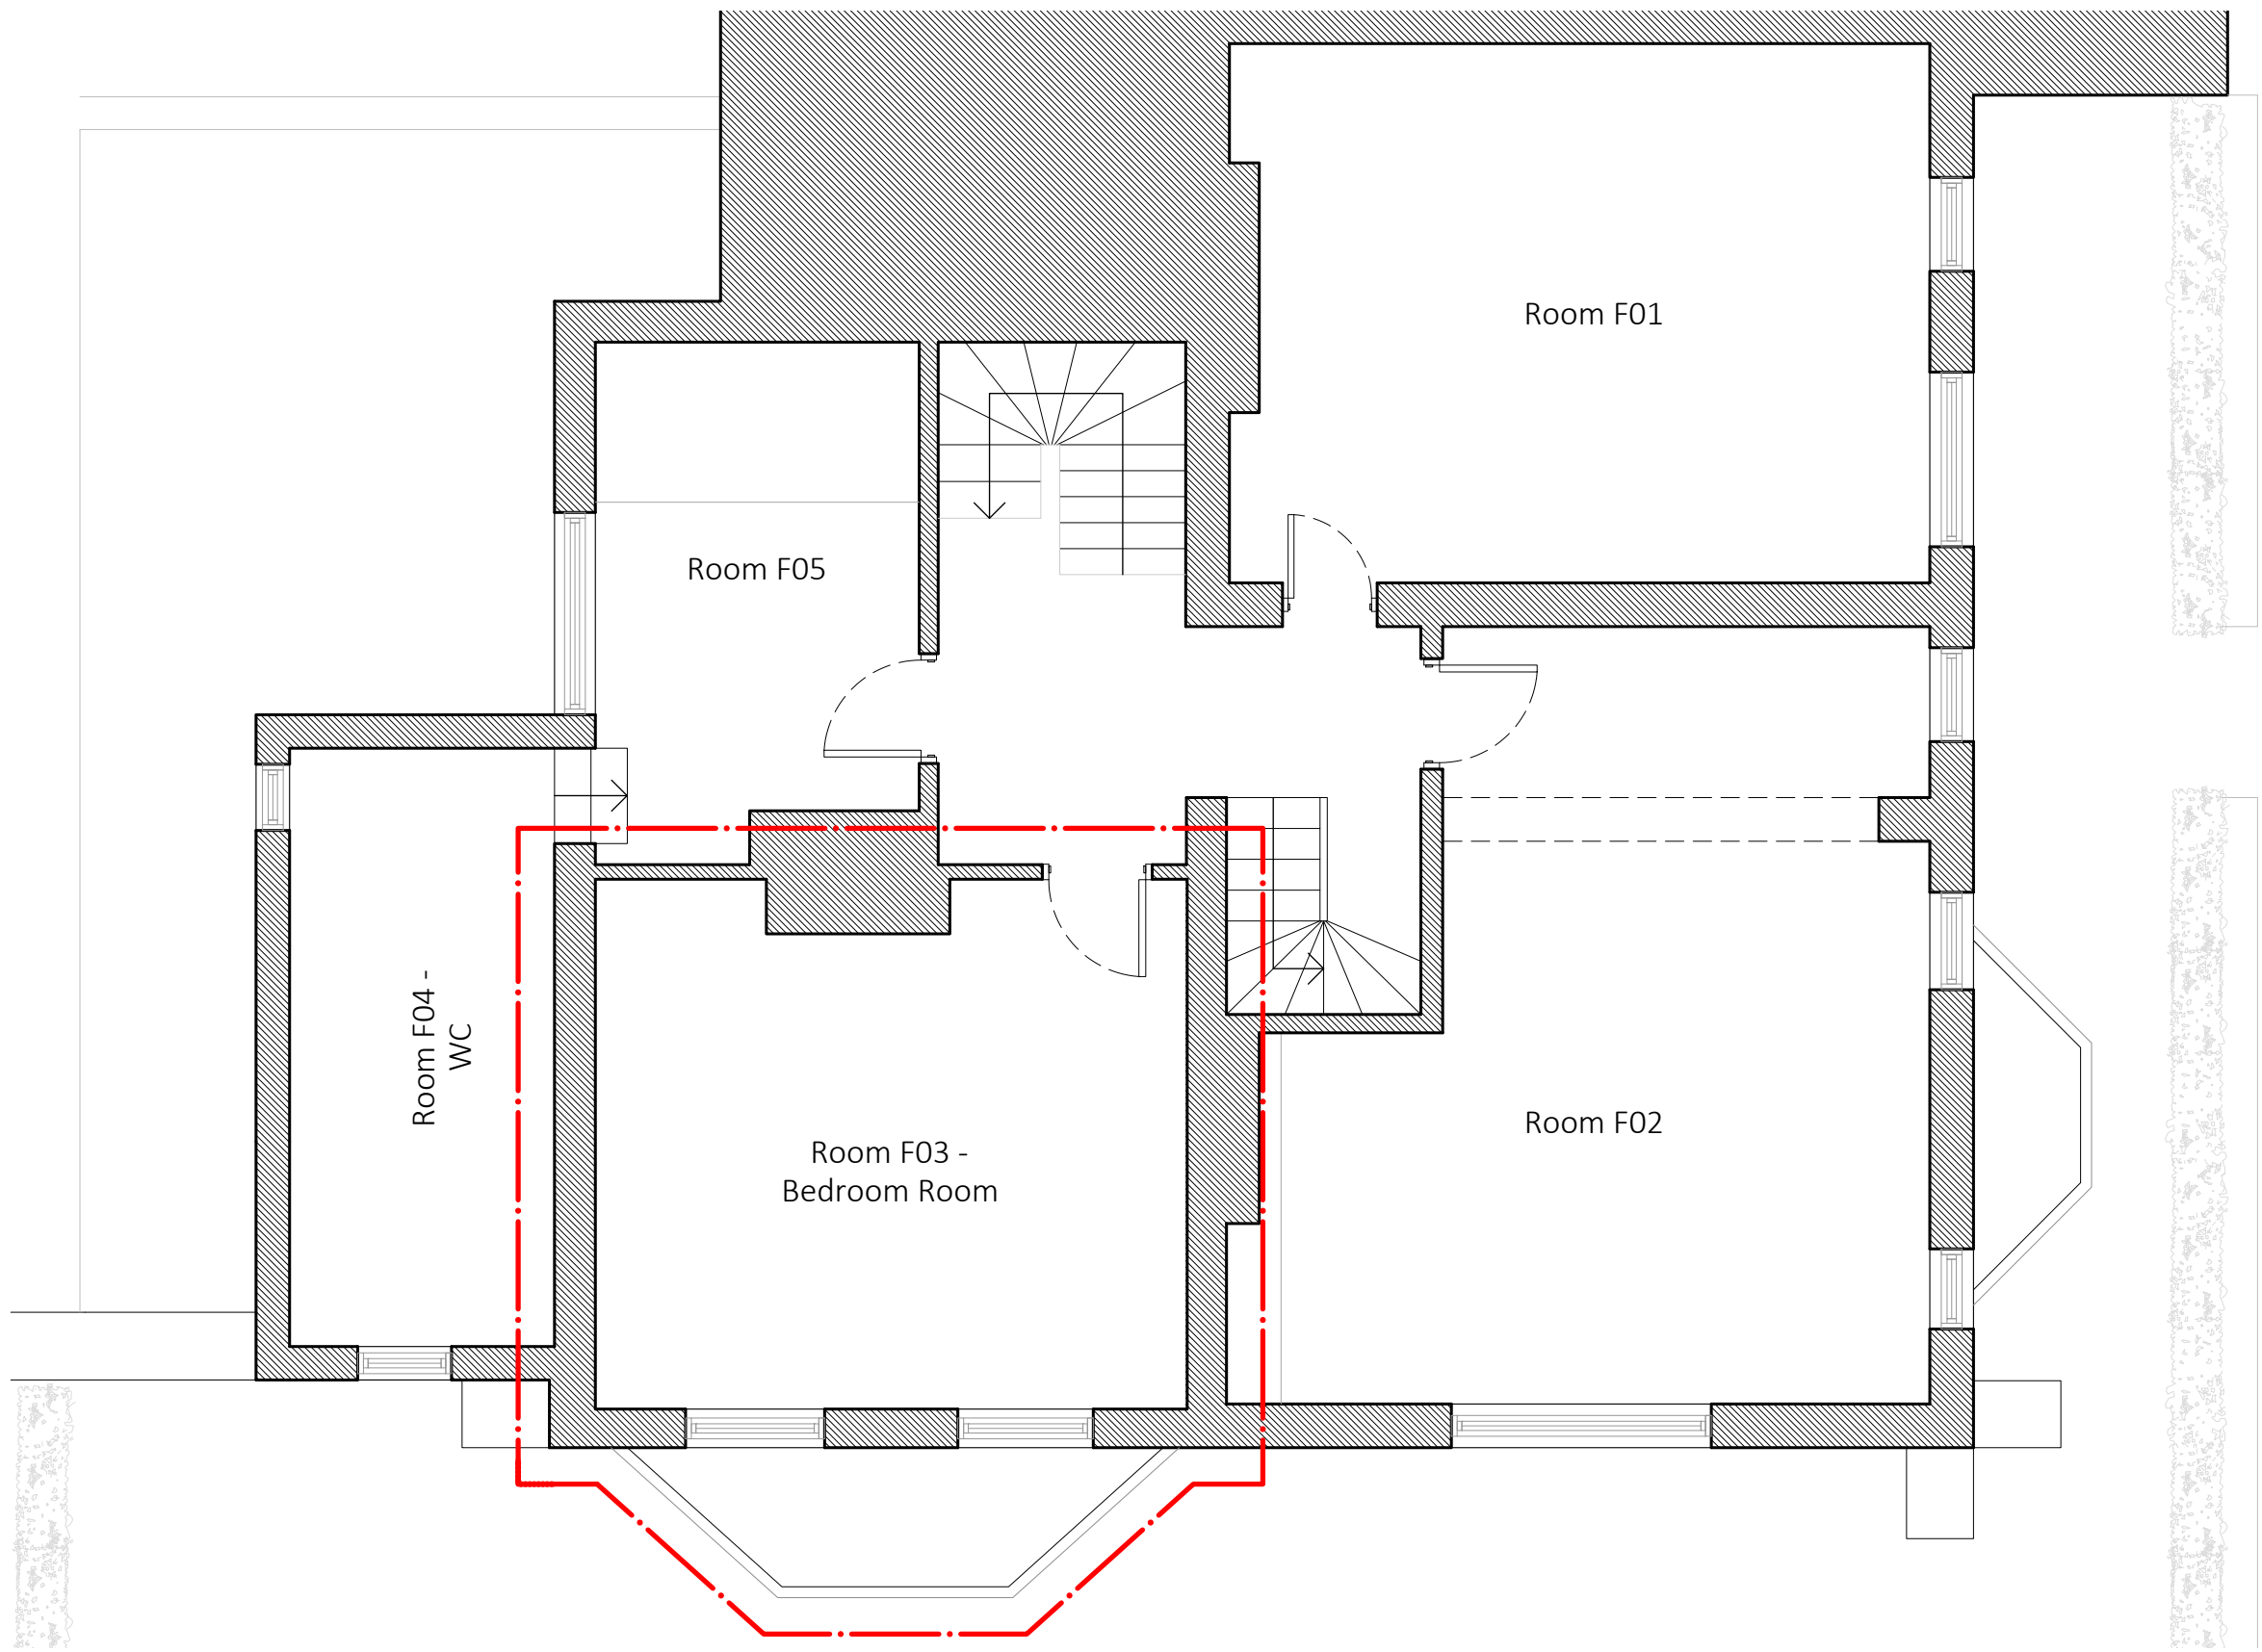

Existing First Floor Plan
Scale 1:50

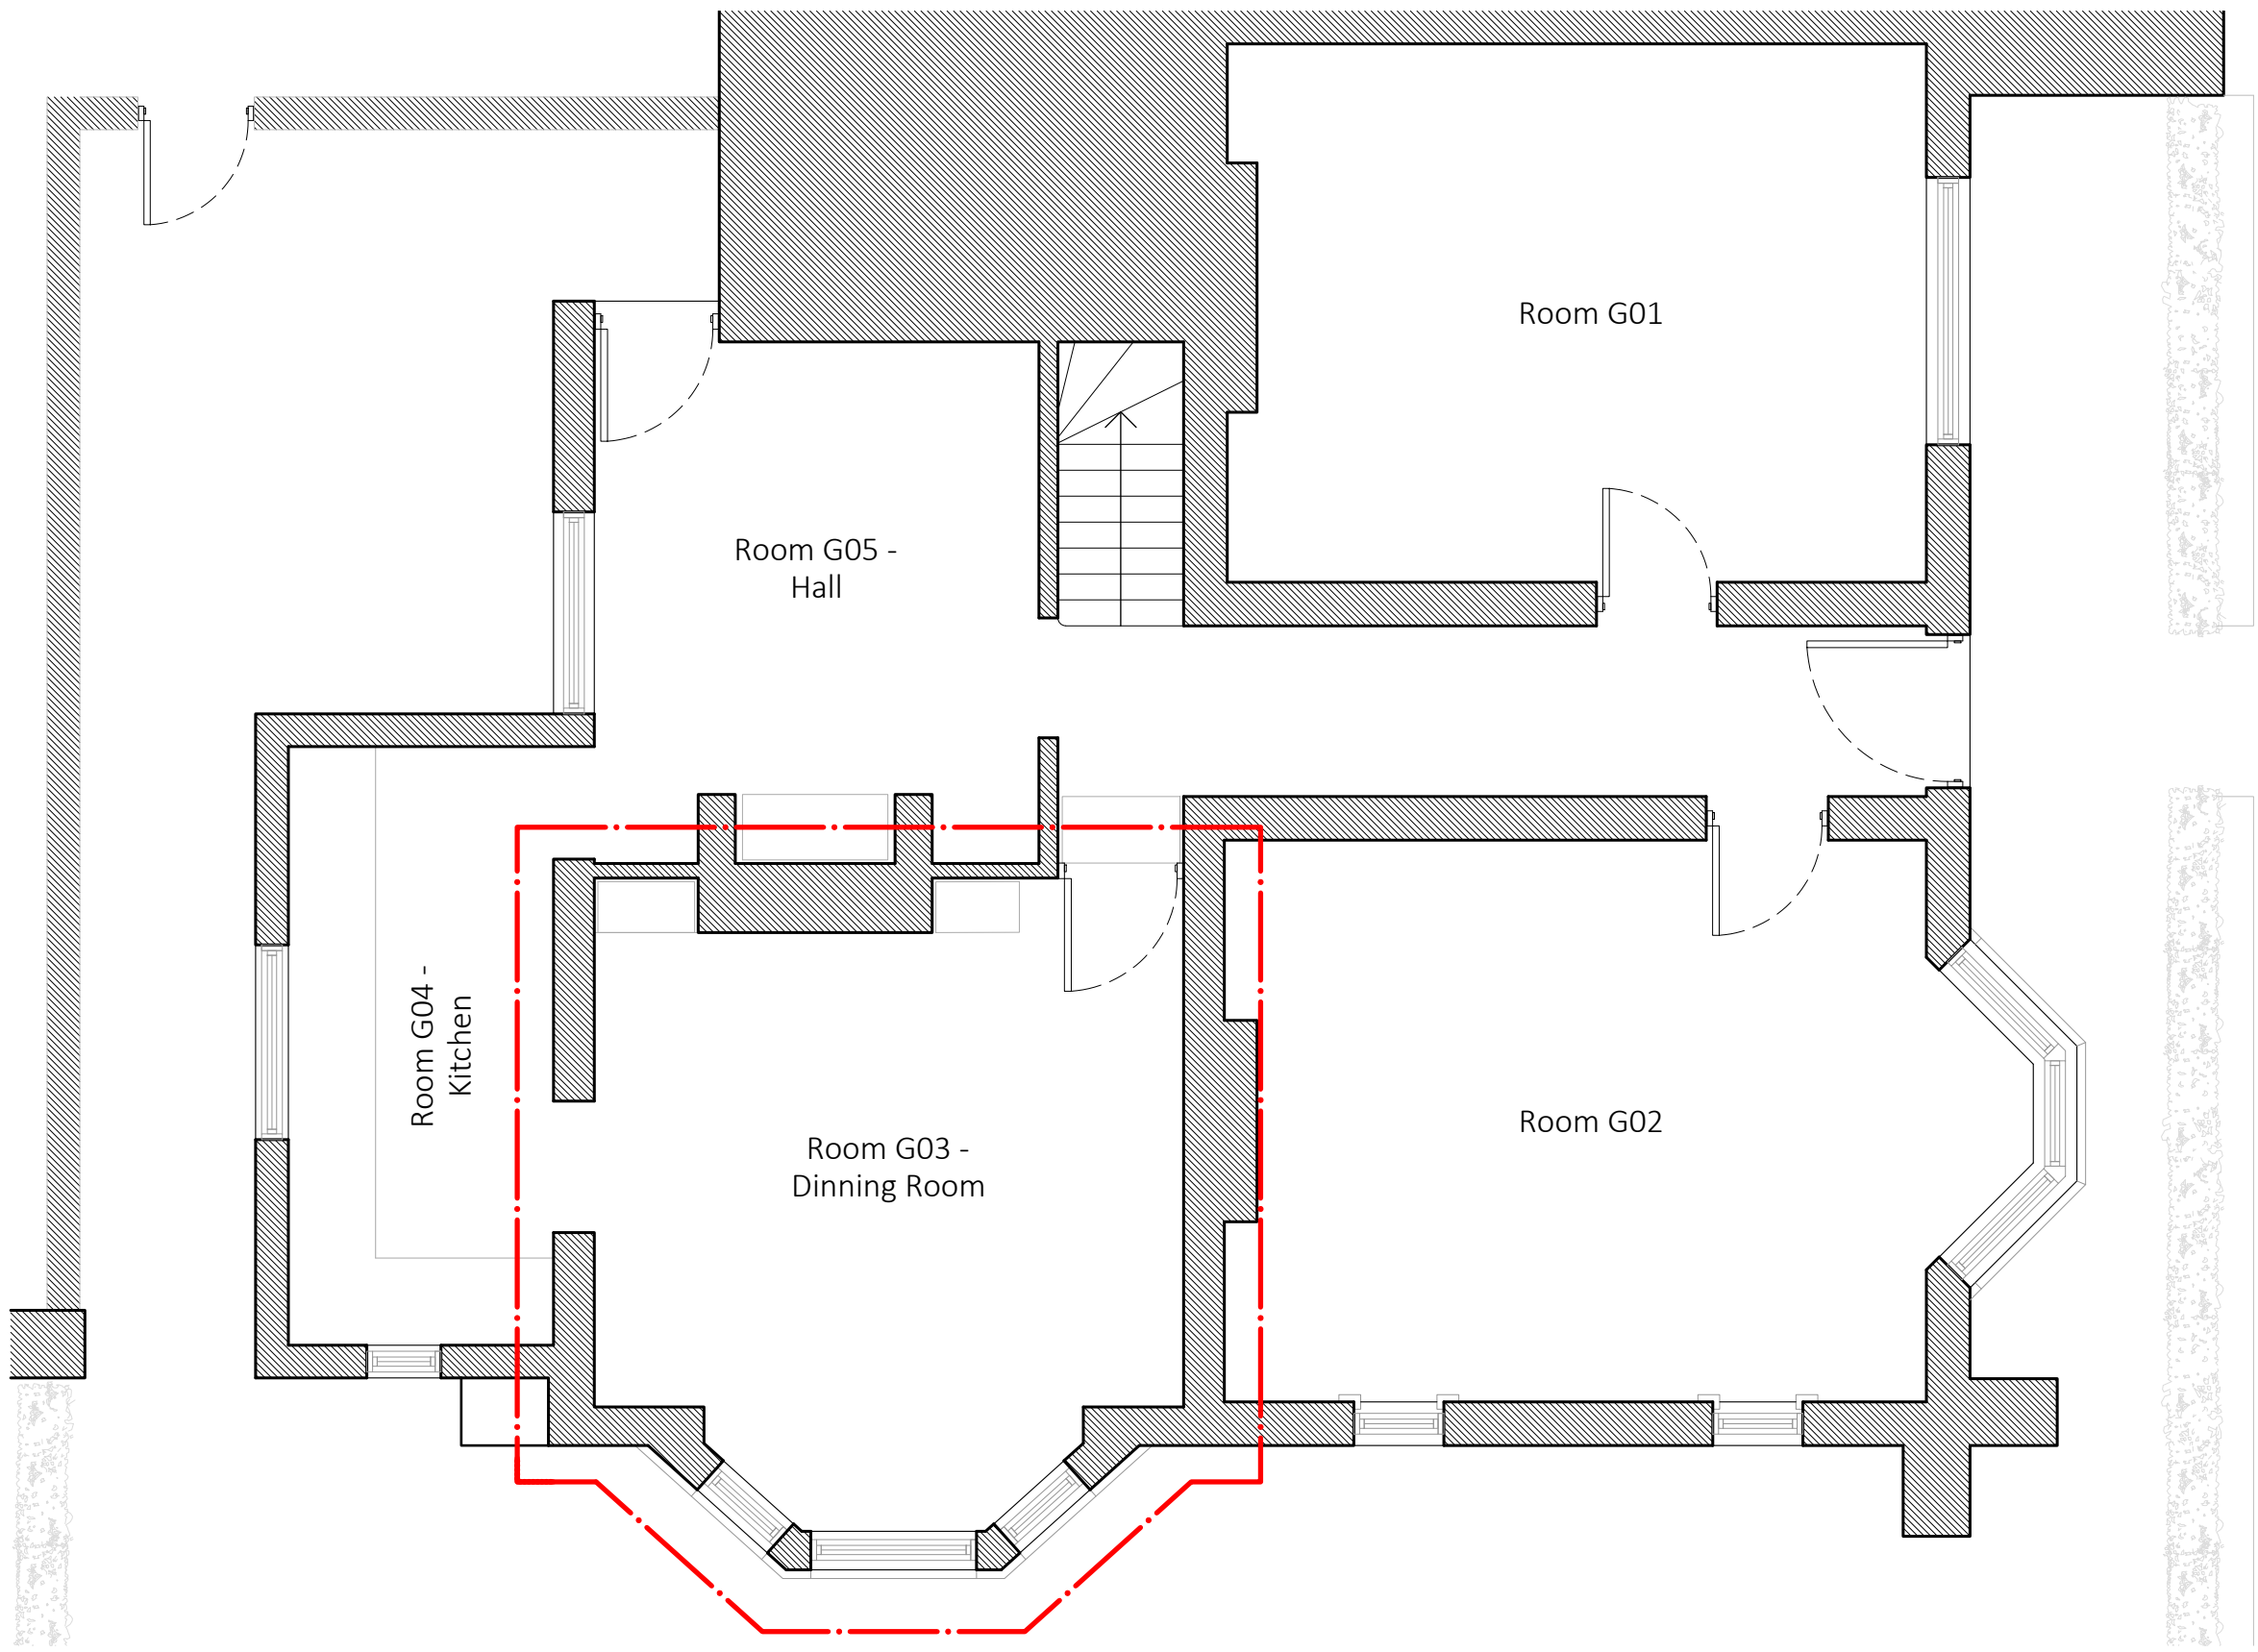


Existing Ground Floor Plan
Scale 1:50



Note:
Do not scale from this drawing.
Dimensions are to be checked on site.
If in doubt please ask.

West Elevation

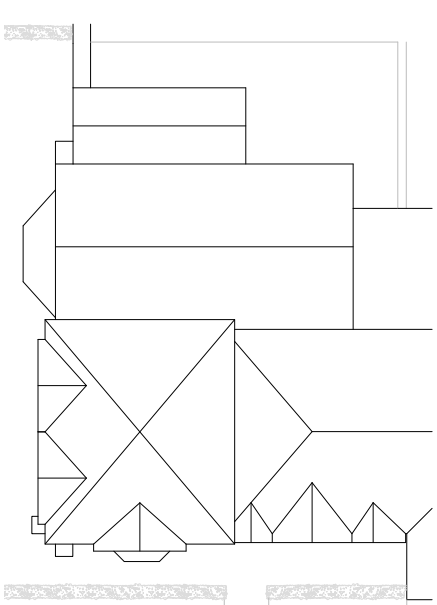

Key Roof Plan

Scale 1:200

Key


Boundary of area of works

P1 08/04/22 LBC SUBMISSION
SC

P0 20/01/22 For Review
SC

Rev Date/Ints Details

© The moral rights of the author are hereby asserted.
This drawing and design is the sole property of Buttress Ltd and must not be reproduced without permission.
Buttress Ltd is Registered in England and Wales: 5383573.

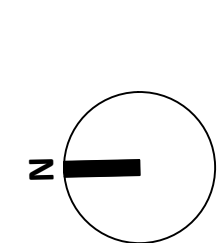

Buttress

41 Bengal St
Manchester
M4 6AF

T 0161 236 3303
E contact@buttress.net
W www.buttress.net

Project Title 807 Wilmslow Road
Client Helena Gilbert
Location Didsbury, Manchester, M20 2QR

Drawing Title Existing Floor Plans
-

Date 14/01/2022 Scale 1:50
Checked SA Orig Paper Size A1

Status LBC

Project: Origin: Zone: Level: Type: Disc: Number: Rev:

9298 - BA - B1 - ZZ - DR - A - (01)002 - P1